

These drawings have been prepared as one coordinated set of drawings and are complimentary. What is required by one drawing is required by all of the drawings, even if a detail or component part is not identified on every sheet. Any user's reliance on a single or select few sheet(s) of the drawings without consideration for the information included in the entire set of drawings will be at the user's sole risk and shall not form the basis for a request for additional compensation or time.



19 JUNE 2026

DATE	ISSUE
D	06-19-2026 ISSUE FOR PERMIT

PROJECT NAME
TERRY BLACK'S BROADWAY
HOTEL

PROJECT ADDRESS
1411 ALLING STREET
SAN ANTONIO, TX 78215


KIRKSEY PROJECT NO. 2025193
KEY PLAN

SHEET TITLE
OVERALL ELEVATIONS -
WEST & SOUTH

SHEET NUMBER


A3.10

© 2026 Kirksey

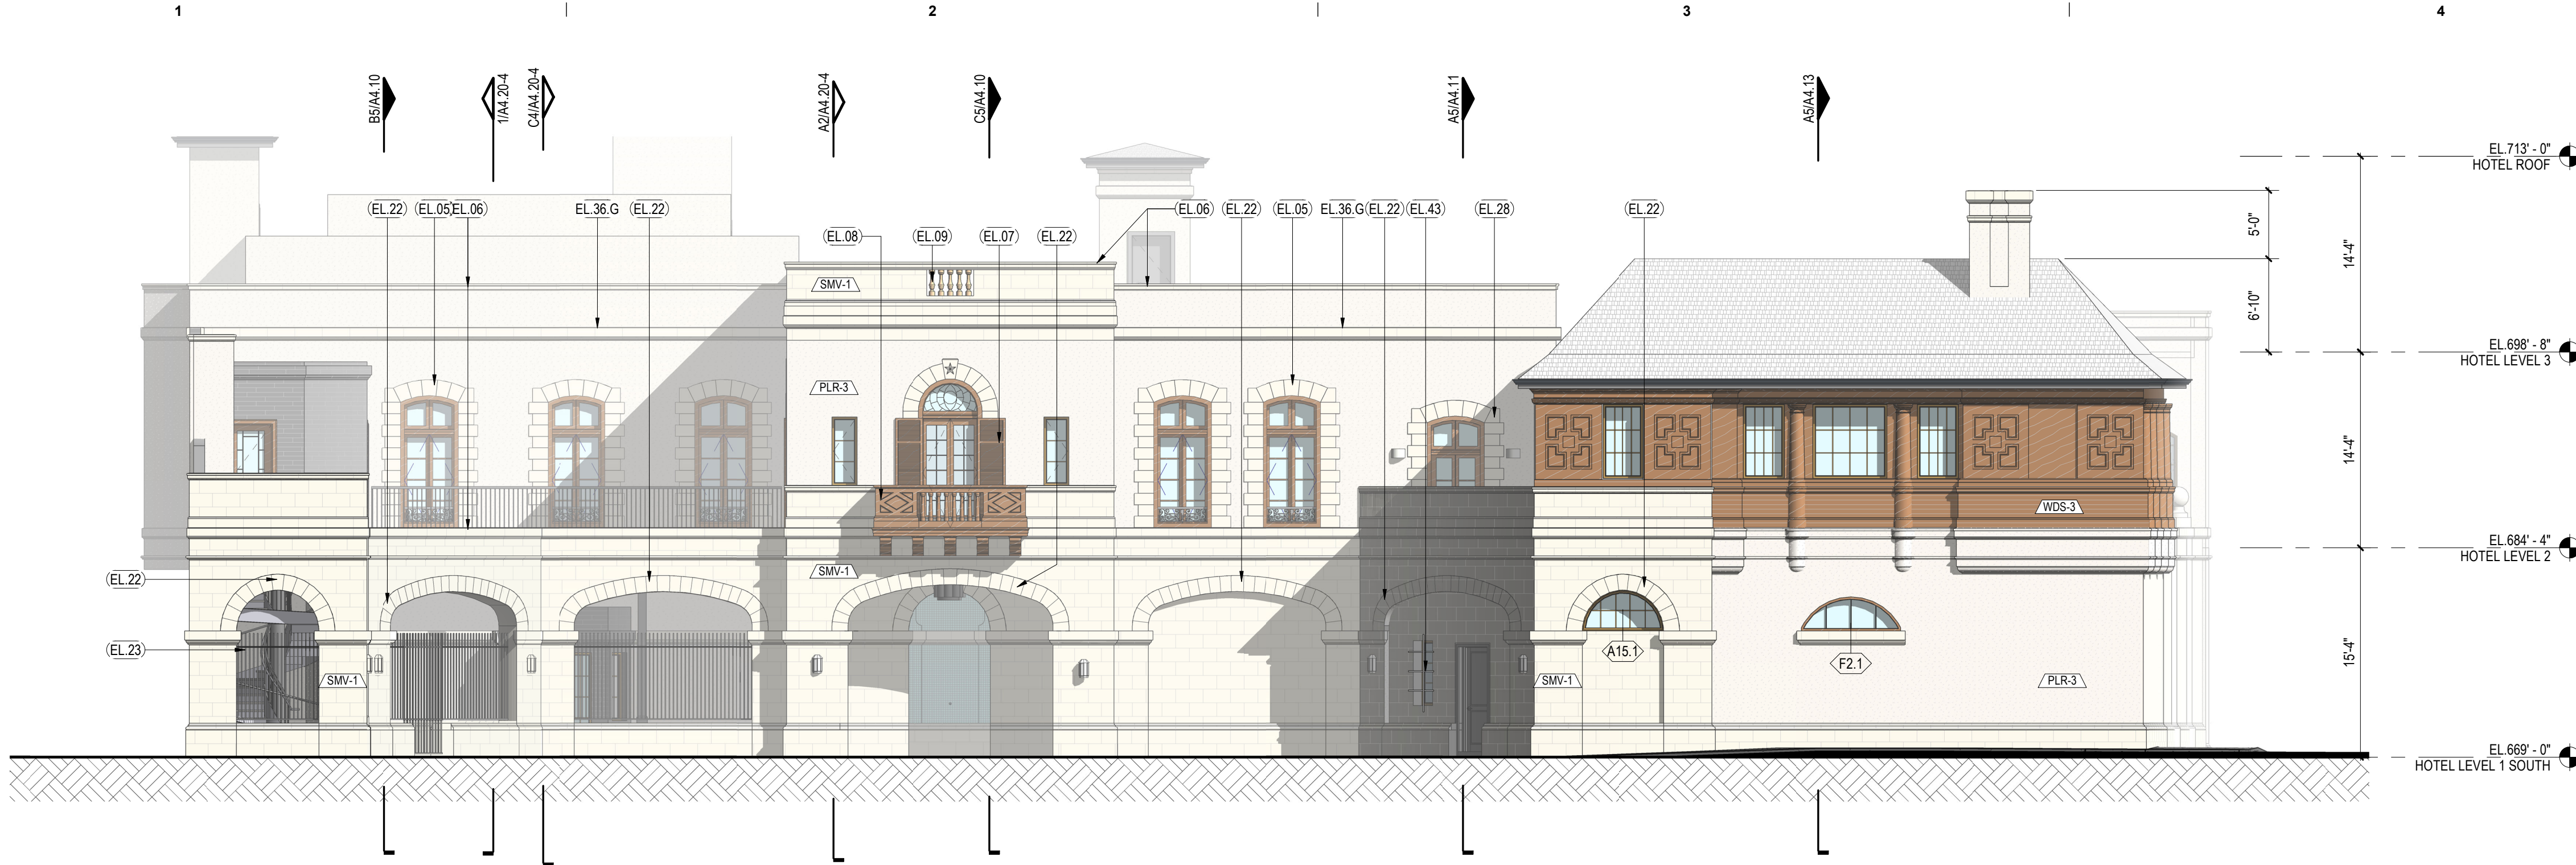


1/8" = 1'-0"

SOUTH ELEVATION | C4

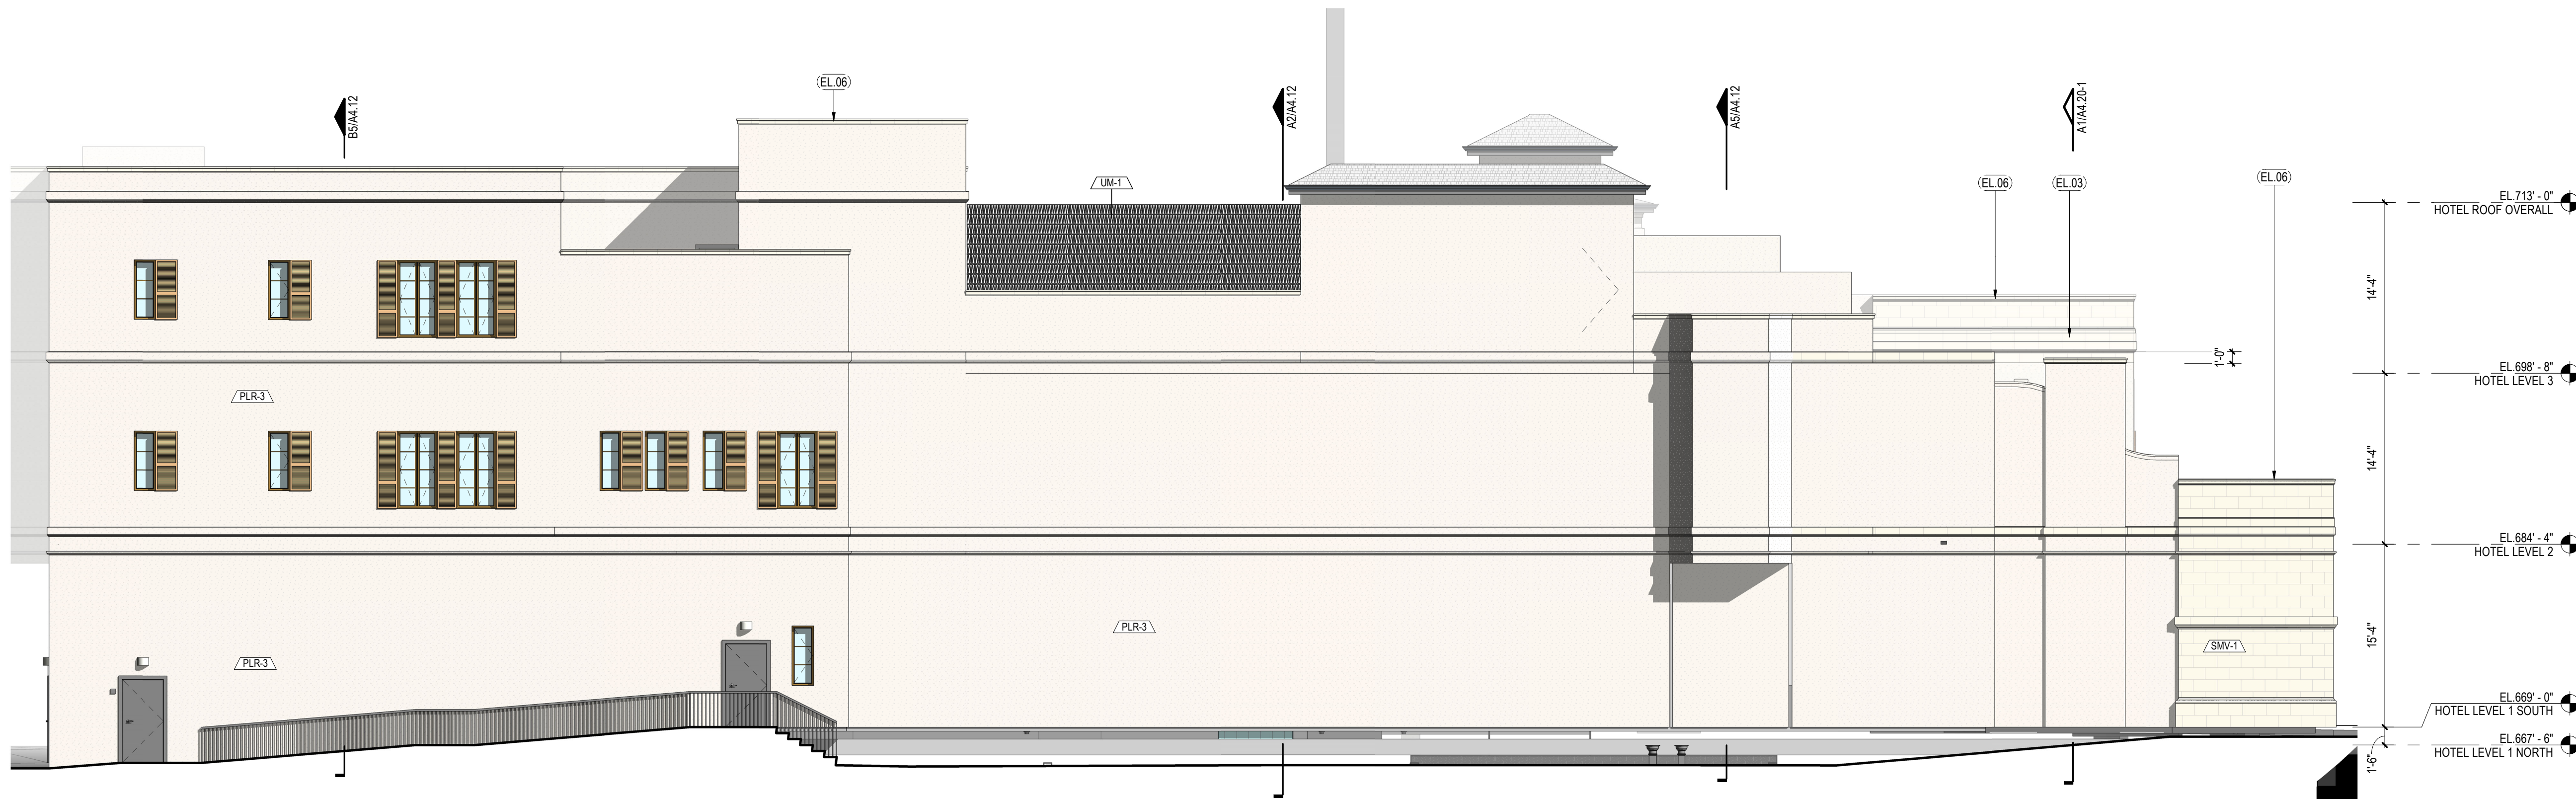

1/8" = 1'-0"

WEST ELEVATION - B | B4

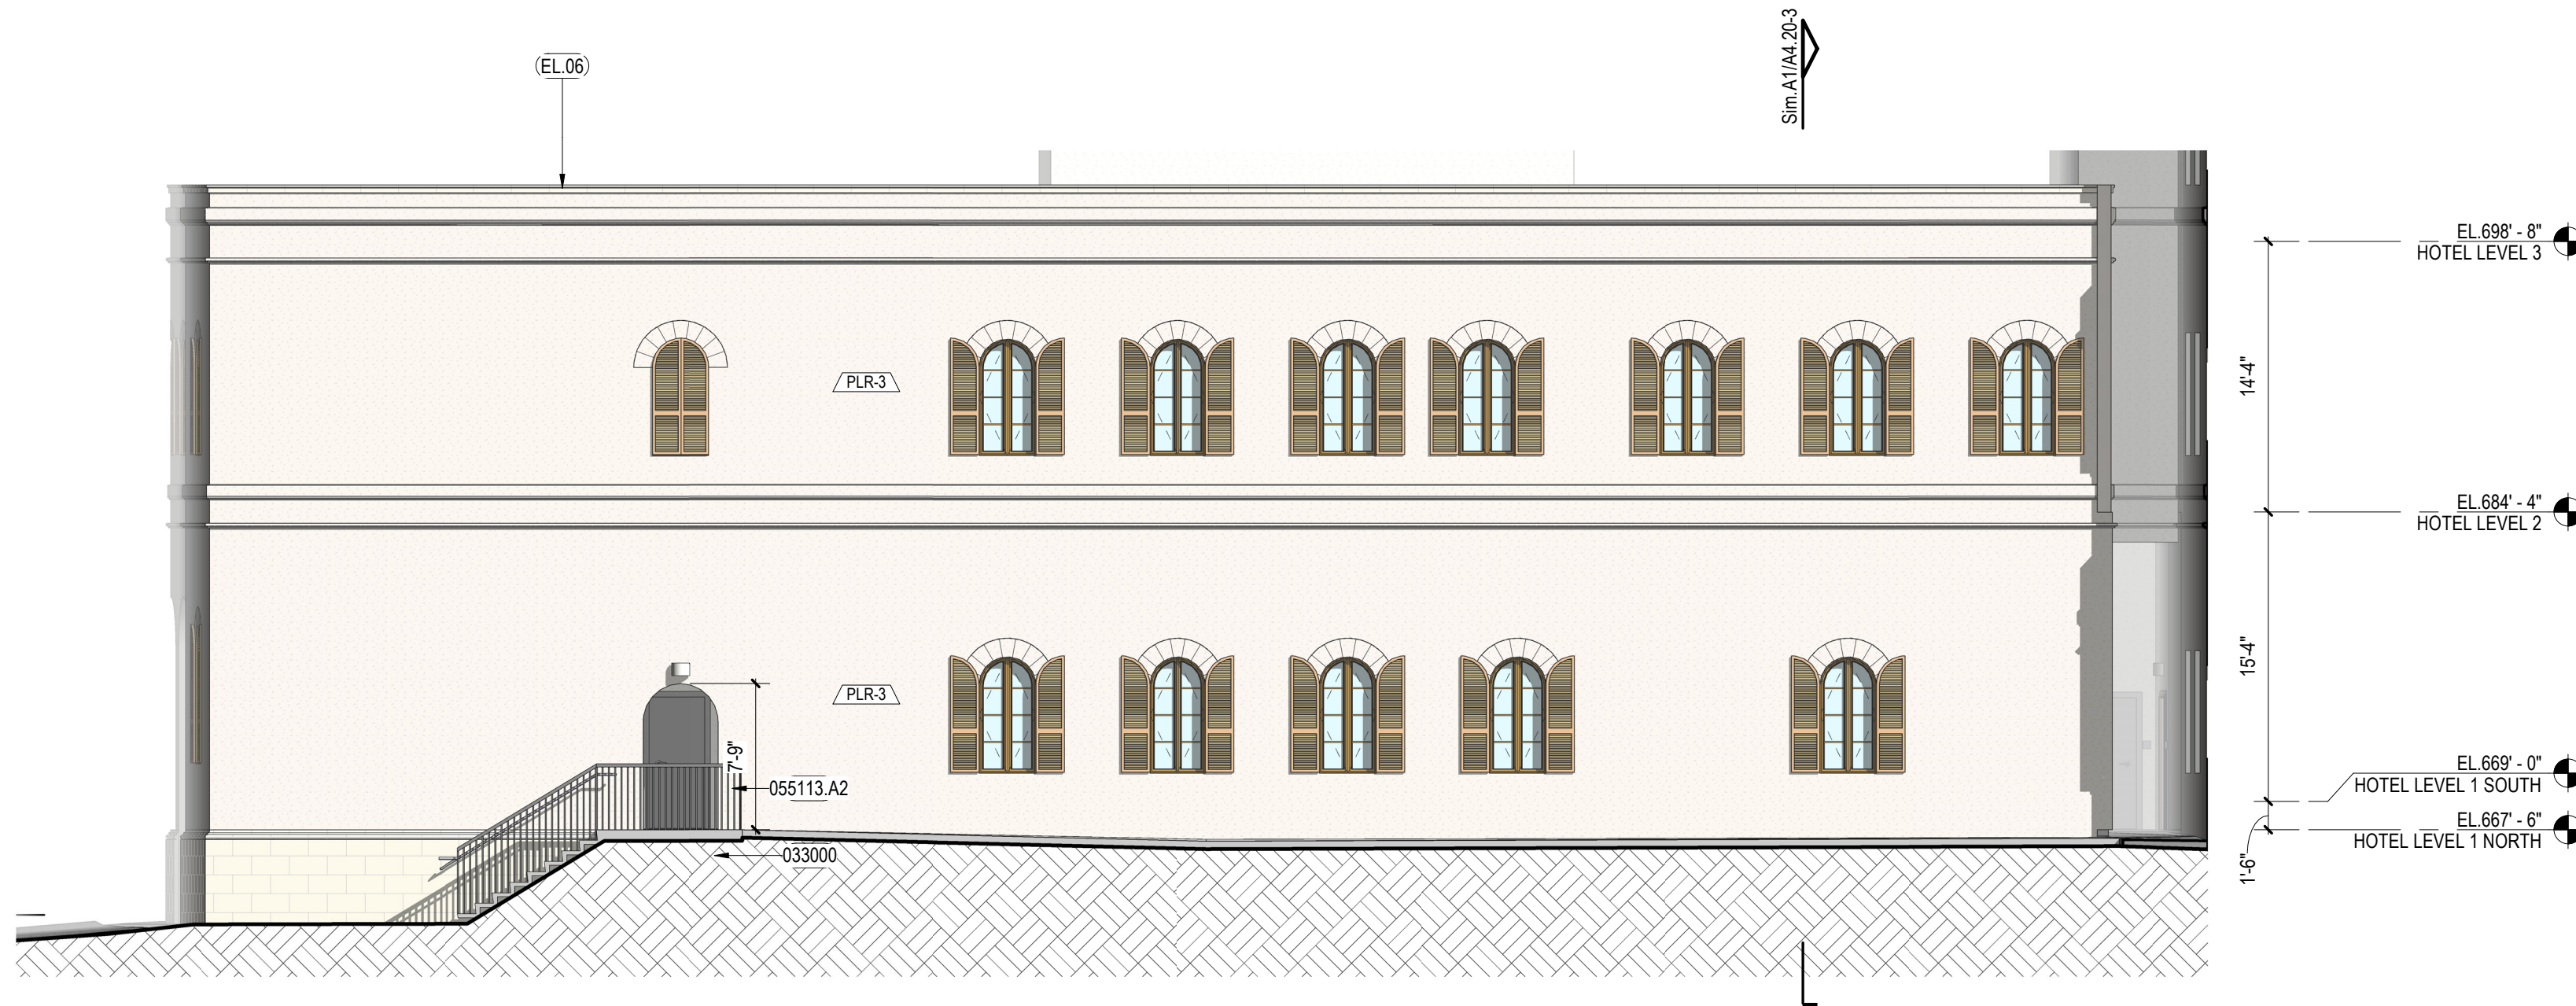

1/8" = 1'-0"

WEST ELEVATION - A | A4

SHEET NOTES

- REFER TO MASTER SCHEDULE FOR FINISH AND PRODUCT 'BASIS OF DESIGN.'
- REFER TO A6.50 SHEET SERIES FOR WINDOW TYPES AND GLAZING INFORMATION.
- PROVIDE CONTROL JOINTS AS REQUIRED BY MANUFACTURER'S RECOMMENDATIONS AND INDUSTRY STANDARDS.
- REFER TO SKETCH ELEVATIONS FOR ADDITIONAL INFORMATION REGARDING TRIM PROFILES, EMBELLISHMENTS, AND WINDOW TREATMENTS WHERE INDICATED.
- REFER TO A5A5.20 FOR INFORMATION ON MOULDING PROFILES, EMBELLISHMENTS, AND PARAPET CAP.

KEYNOTES

- | # | ## | KEYNOTES |
|-----------|----|---|
| 033000 | | CAST-IN-PLACE CONCRETE (RE: STRUCTURE) |
| 055113.A2 | | STEEL STAIR RAILING |
| EL.03 | | STONE BANDING |
| EL.05 | | WOOD-FRAMED WINDOWS WITH STONE SURROUND & WROUGHT IRON RAILING |
| EL.06 | | STONE PARAPET CAP |
| EL.07 | | WOOD DOOR WITH STONE SURROUND, KEYSTONE, & WOODEN SHUTTERS |
| EL.08 | | BALCONY, TURNED WOOD BALUSTERS ON CANTILEVERED HEAVY WOOD BEAMS |
| EL.09 | | BALUSTERS, TURNED WOOD |
| EL.22 | | STONE ARCH |
| EL.23 | | WROUGHT IRON RAILING |
| EL.28 | | WOOD DOOR WITH STONE SURROUND AND TRANSOM |
| EL.36.G | | STONE MOULDING PROFILE G |
| EL.43 | | DECORATIVE WROUGHT IRON WINDOW BARS |

These drawings have been prepared as one coordinated set of drawings and are complimentary. What is required by one drawing is required by all of the drawings, even if a detail or component part is not identified on every sheet. Any user's reliance on a single or select few sheet(s) of the drawings without consideration for the information included in the entire set of drawings will be at the user's sole risk and shall not form the basis for a request for additional compensation or time.



19 JUNE 2026

△	DATE	ISSUE
D	06-19-2026	ISSUE FOR PERMIT

PROJECT NAME
TERRY BLACK'S BROADWAY
HOTEL

PROJECT ADDRESS
1411 ALLING STREET
SAN ANTONIO, TX 78215


KIRKSEY PROJECT NO. 2025193
KEY PLAN

SHEET TITLE
OVERALL ELEVATIONS -
NORTH & EAST

SHEET NUMBER

A3.11

© 2026 Kirksey

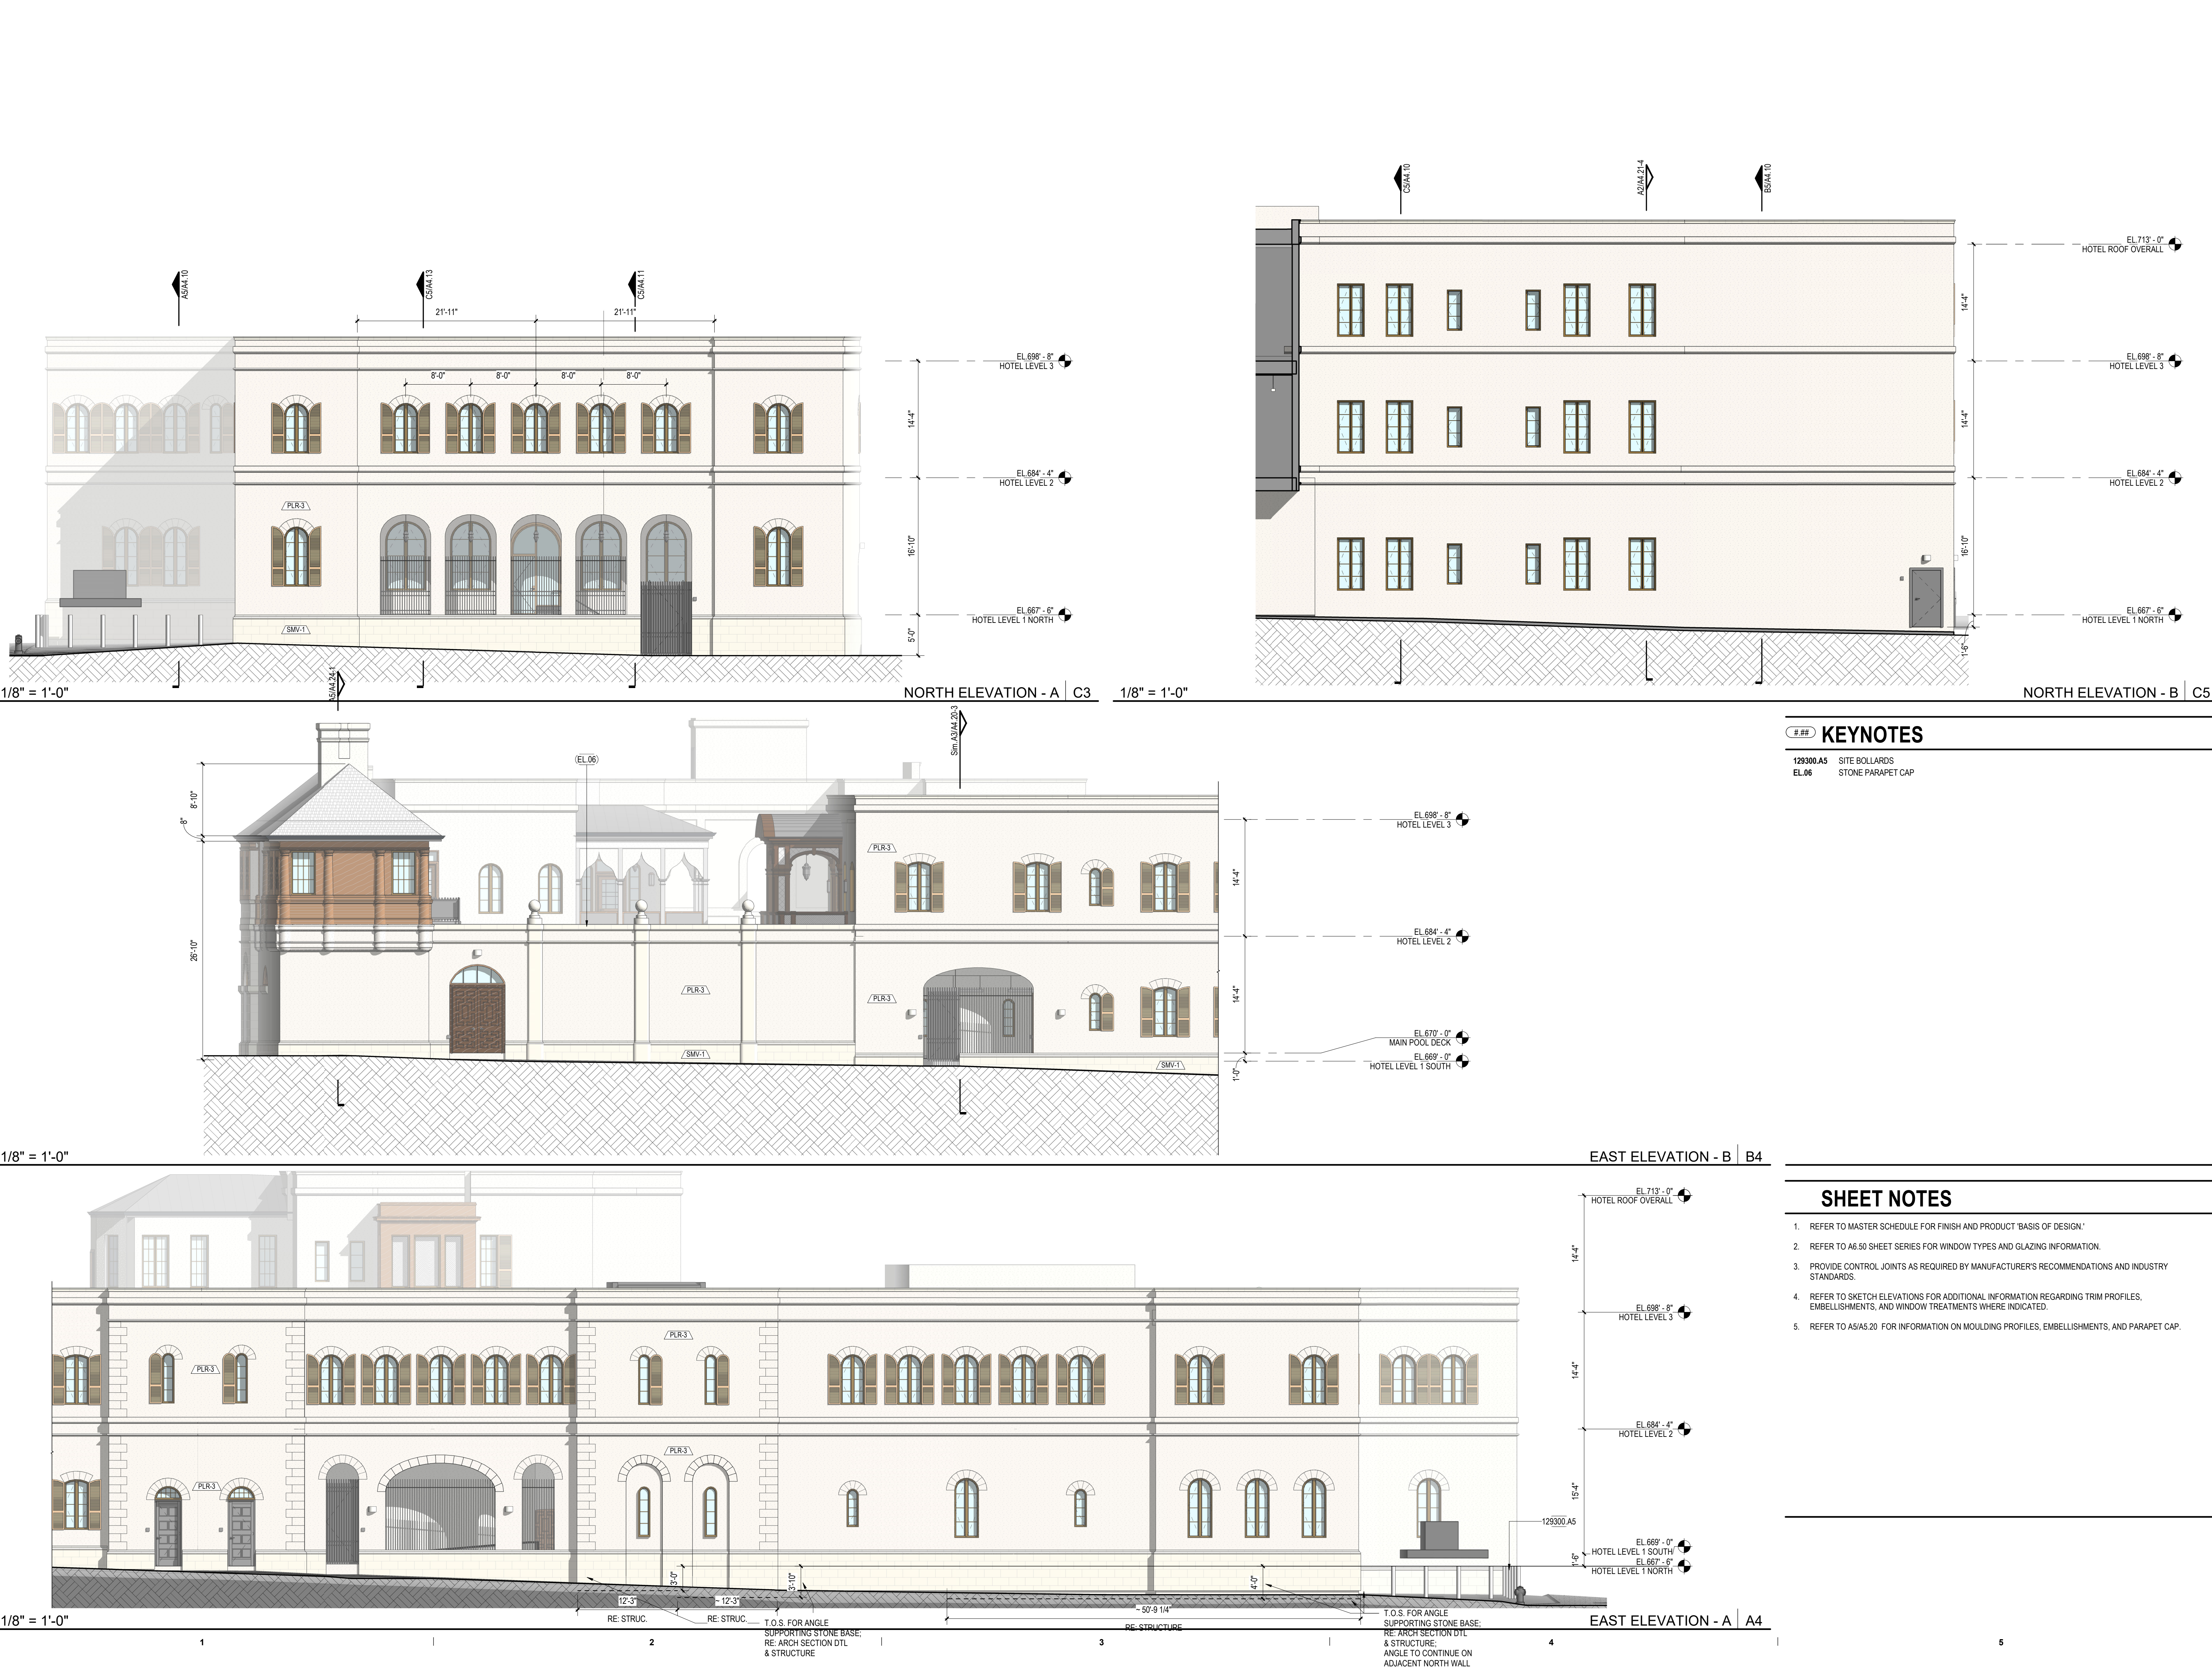

These drawings have been prepared as one coordinated set of drawings and are complimentary. What is required by one drawing is required by all of the drawings, even if a detail or component part is not identified on every sheet. Any user's reliance on a single or select few sheet(s) of the drawings without consideration for the information included in the entire set of drawings will be at the user's sole risk and shall not form the basis for a request for additional compensation or time.



19 JUNE 2026

DATE	ISSUE
D	06-19-2026 ISSUE FOR PERMIT

PROJECT NAME
TERRY BLACK'S BROADWAY
HOTEL

PROJECT ADDRESS
1411 ALLING STREET
SAN ANTONIO, TX 78215

KIRKSEY PROJECT NO. 2025193


KEY PLAN

SHEET TITLE
COURTYARD ELEVATIONS


SHEET NUMBER

A3.12


© 2026 Kirksey

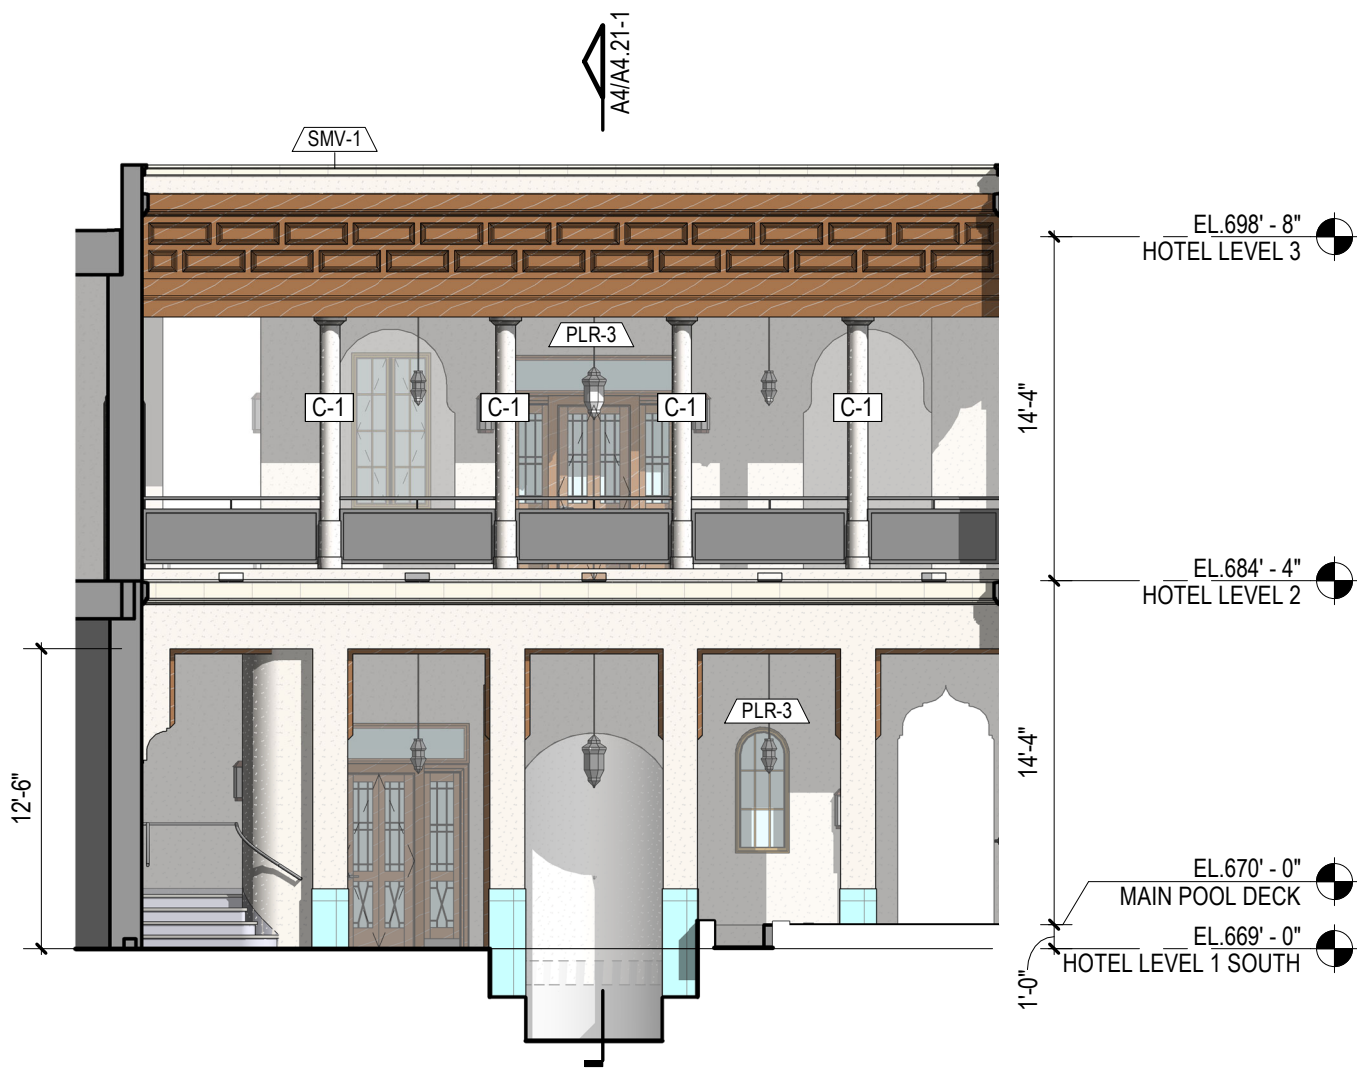

1/8" = 1'-0" COURTYARD 1 - EAST ELEVATION | D3

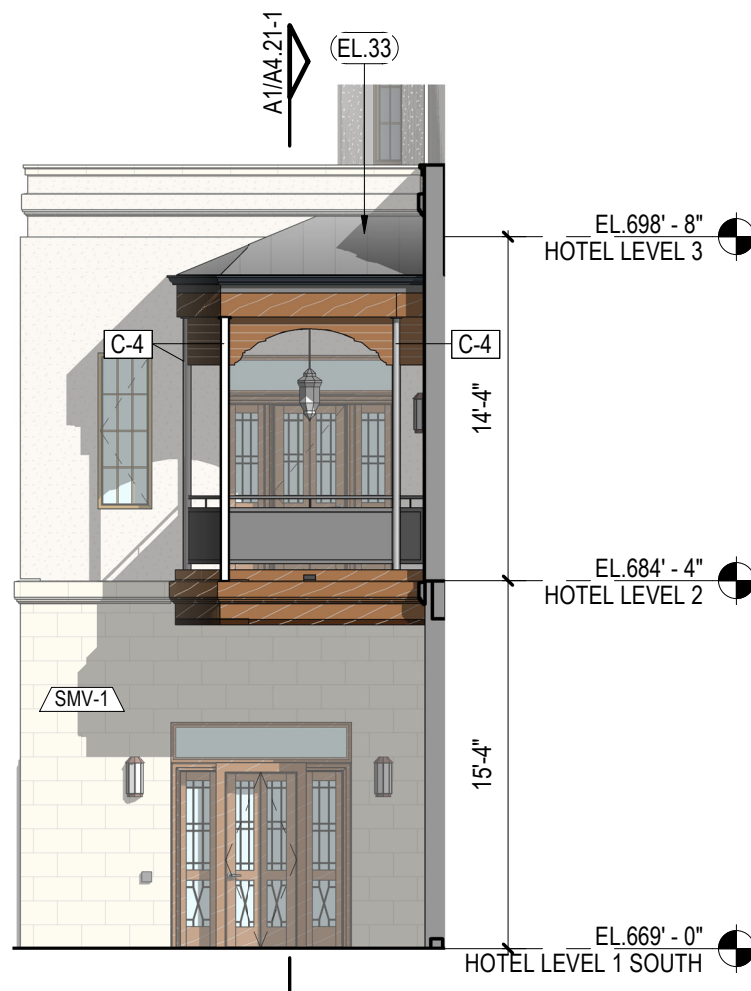


1/8" = 1'-0" COURTYARD 1 - WEST ELEVATION | D4

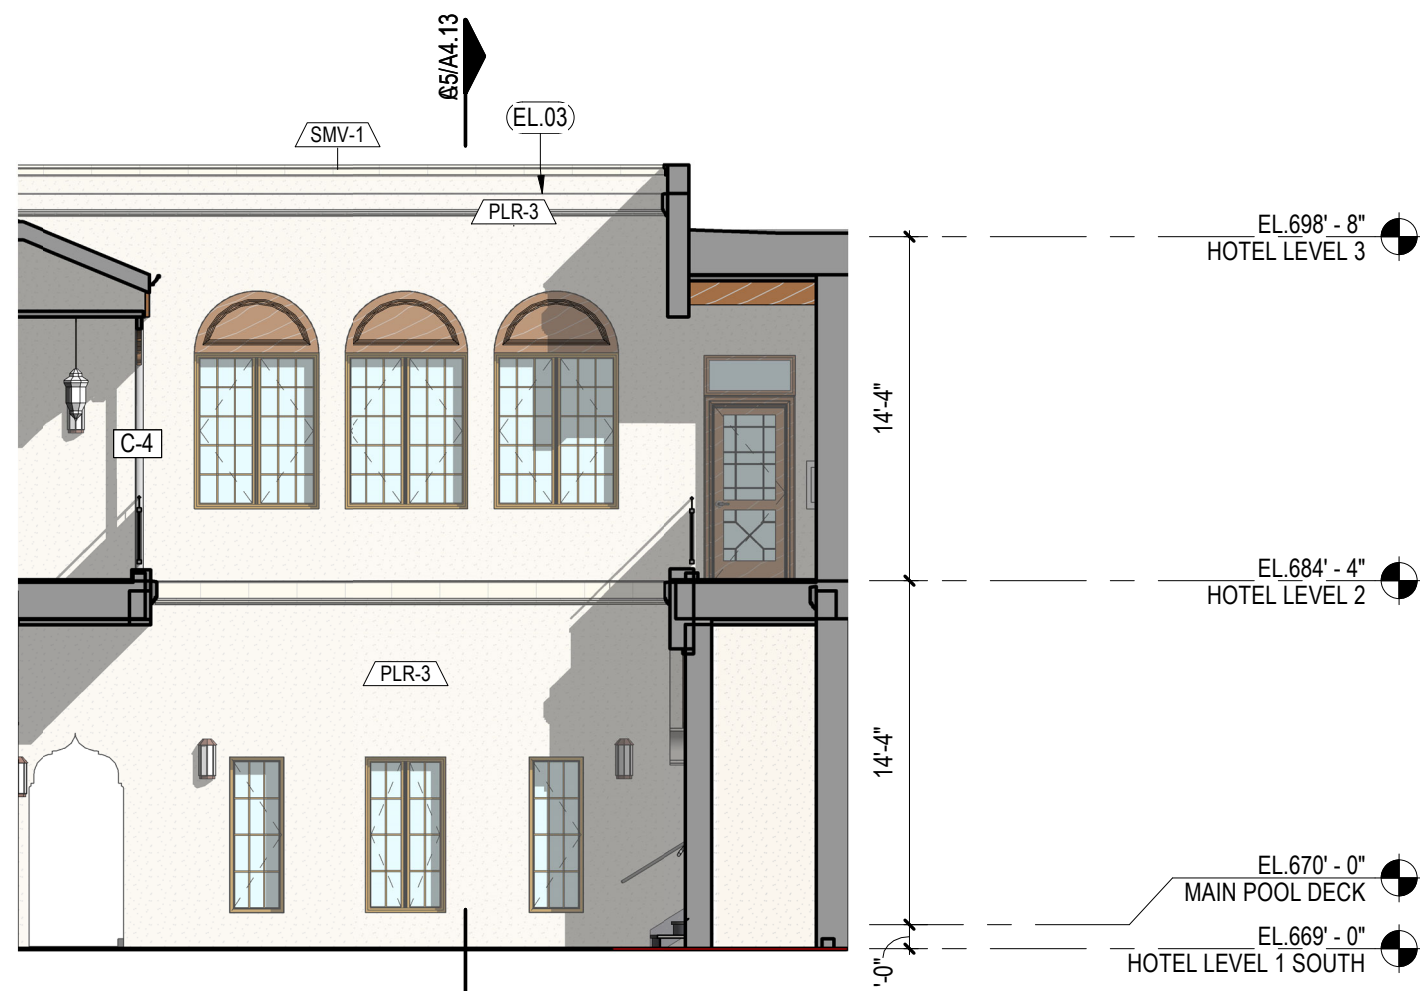

1/8" = 1'-0" COURTYARD 1 - NORTH ELEVATION | D5




1/8" = 1'-0" COURTYARD 03 - NORTH ELEVATION | C2

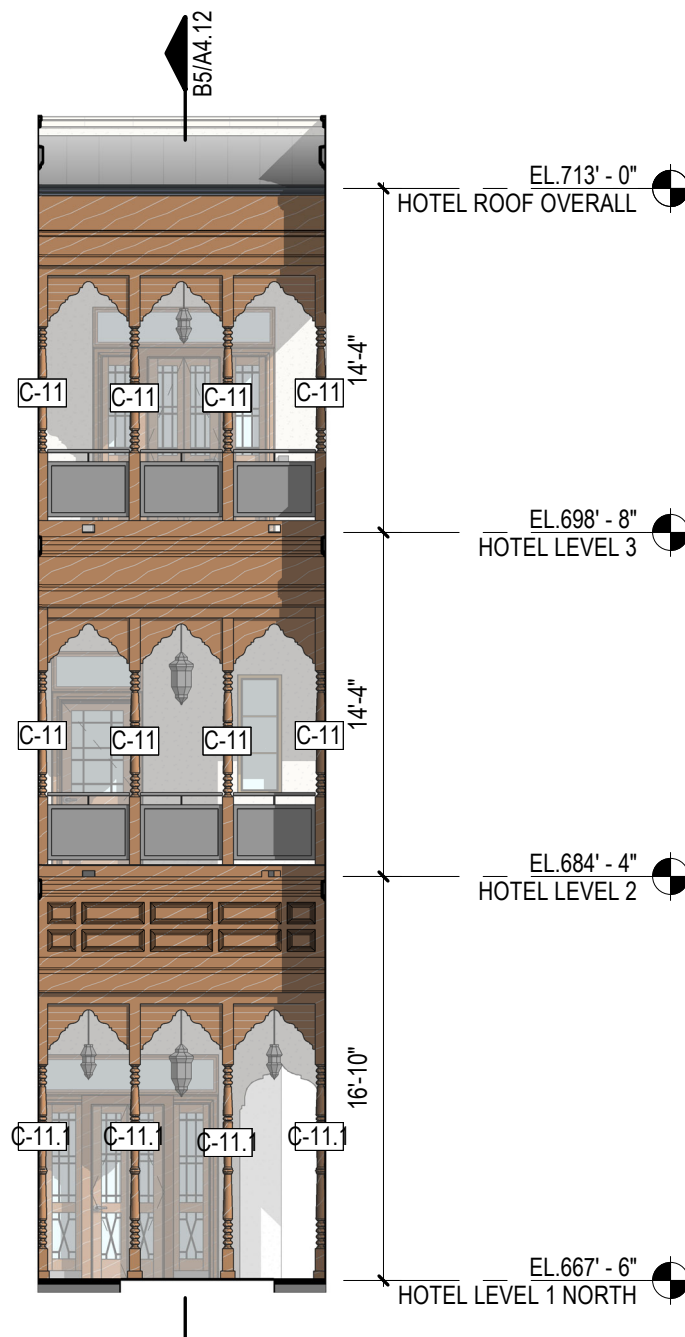


1/8" = 1'-0" COURTYARD 03 - EAST ELEVATION | C3



1/8" = 1'-0" COURTYARD 03 - SOUTH ELEVATION | C4

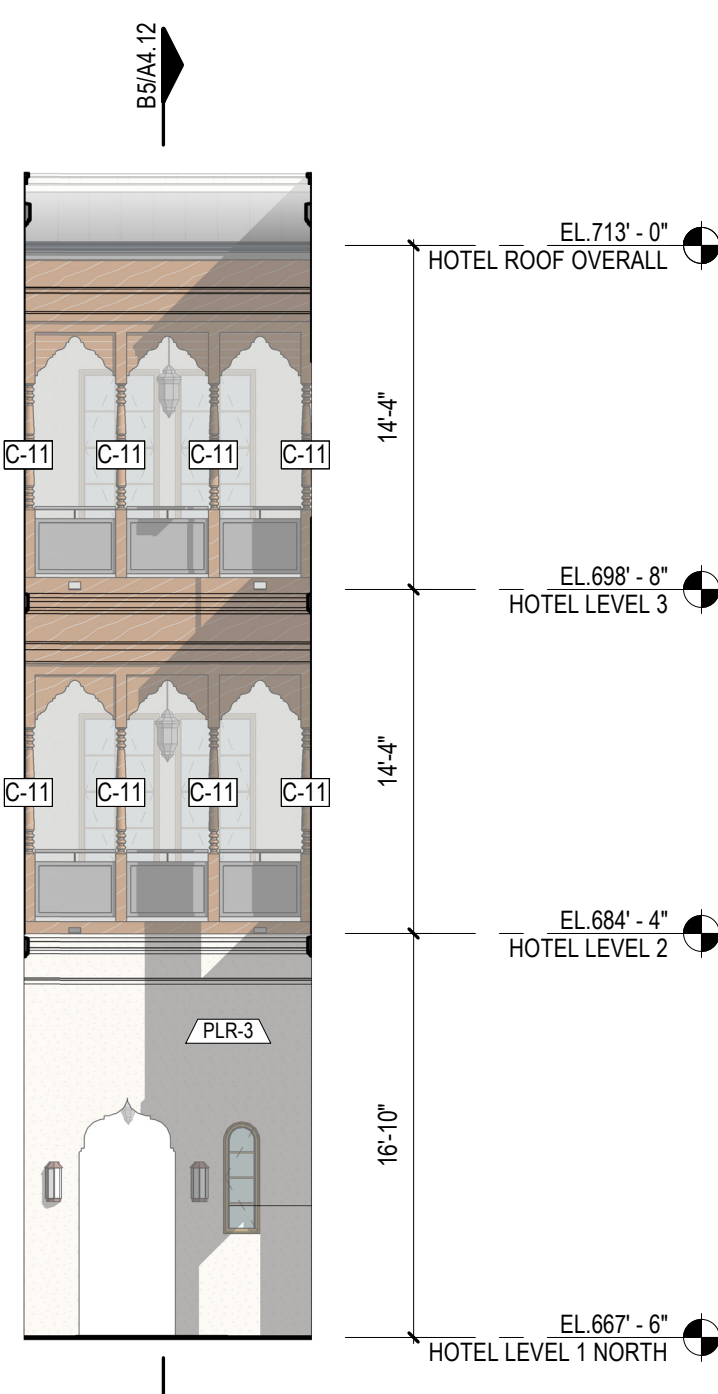


1/8" = 1'-0" COURTYARD 03 - WEST ELEVATION | C5

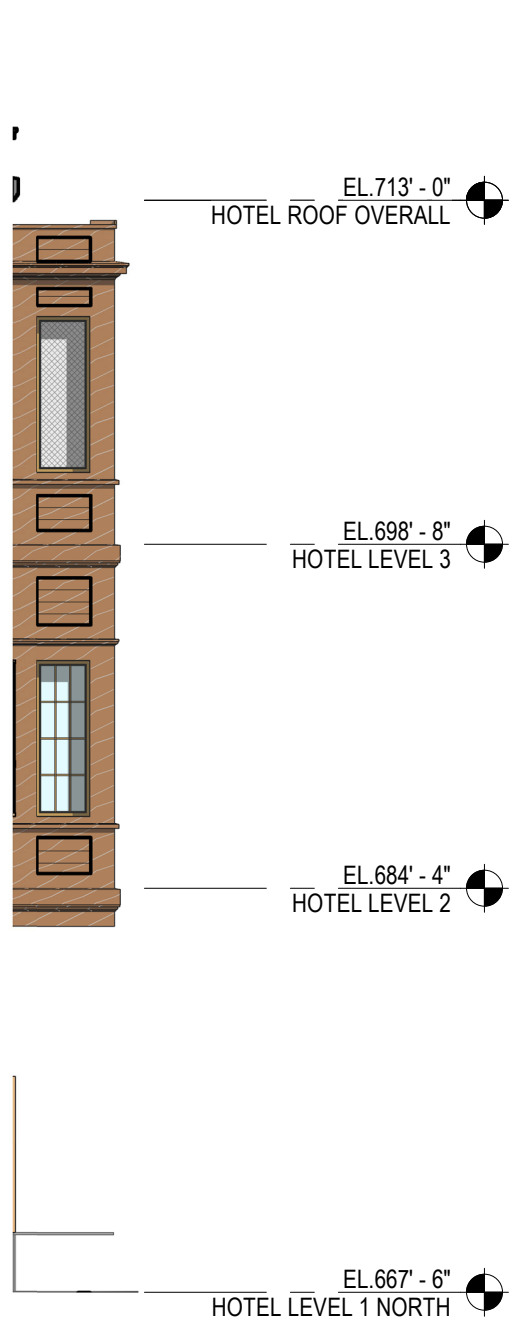


1/8" = 1'-0" COURTYARD 2 - BAY ELEVATION | B1




1/8" = 1'-0" COURTYARD 2 - WEST ELEVATION | B3

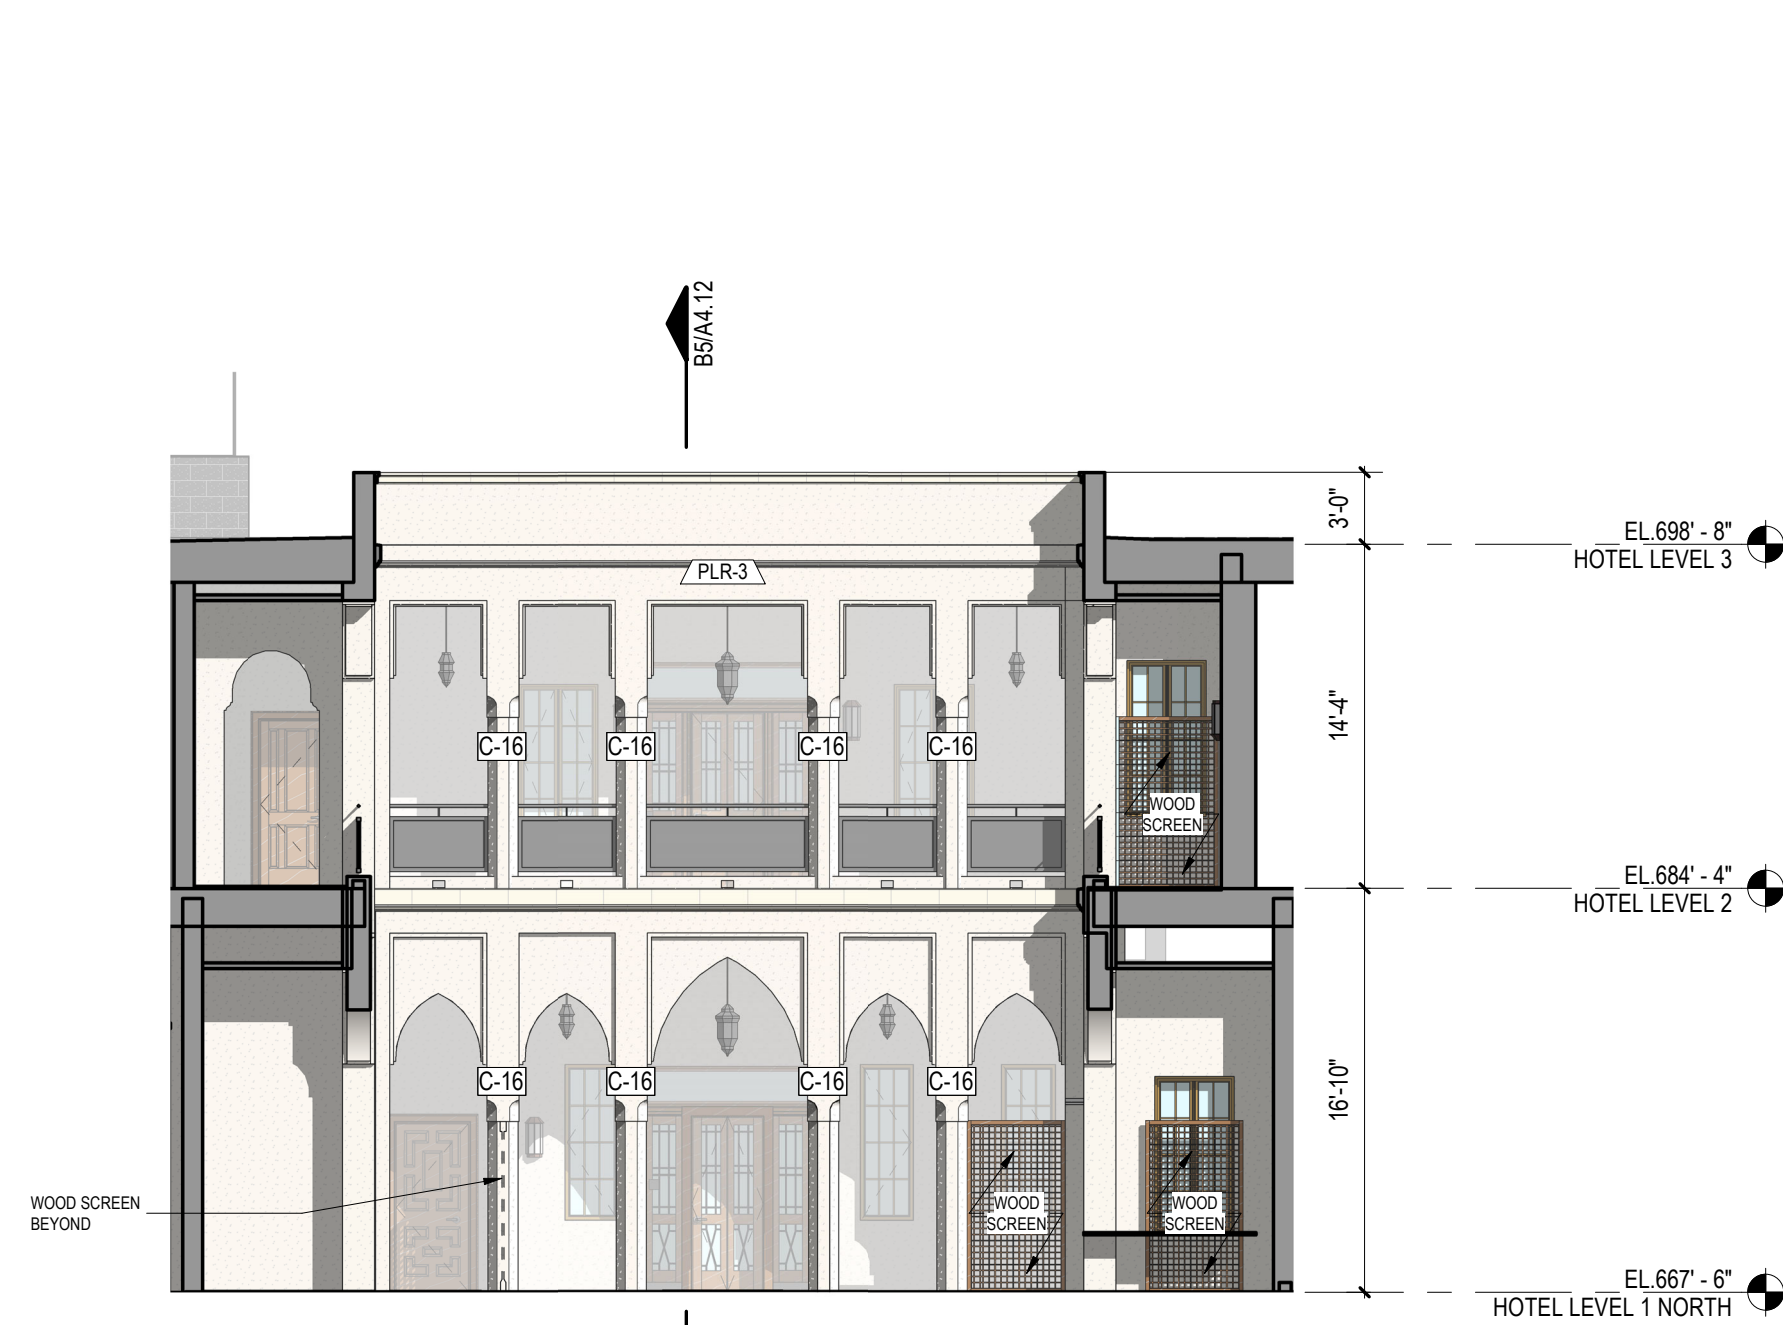

1/8" = 1'-0" COURTYARD 2 - EAST ELEVATION | B4

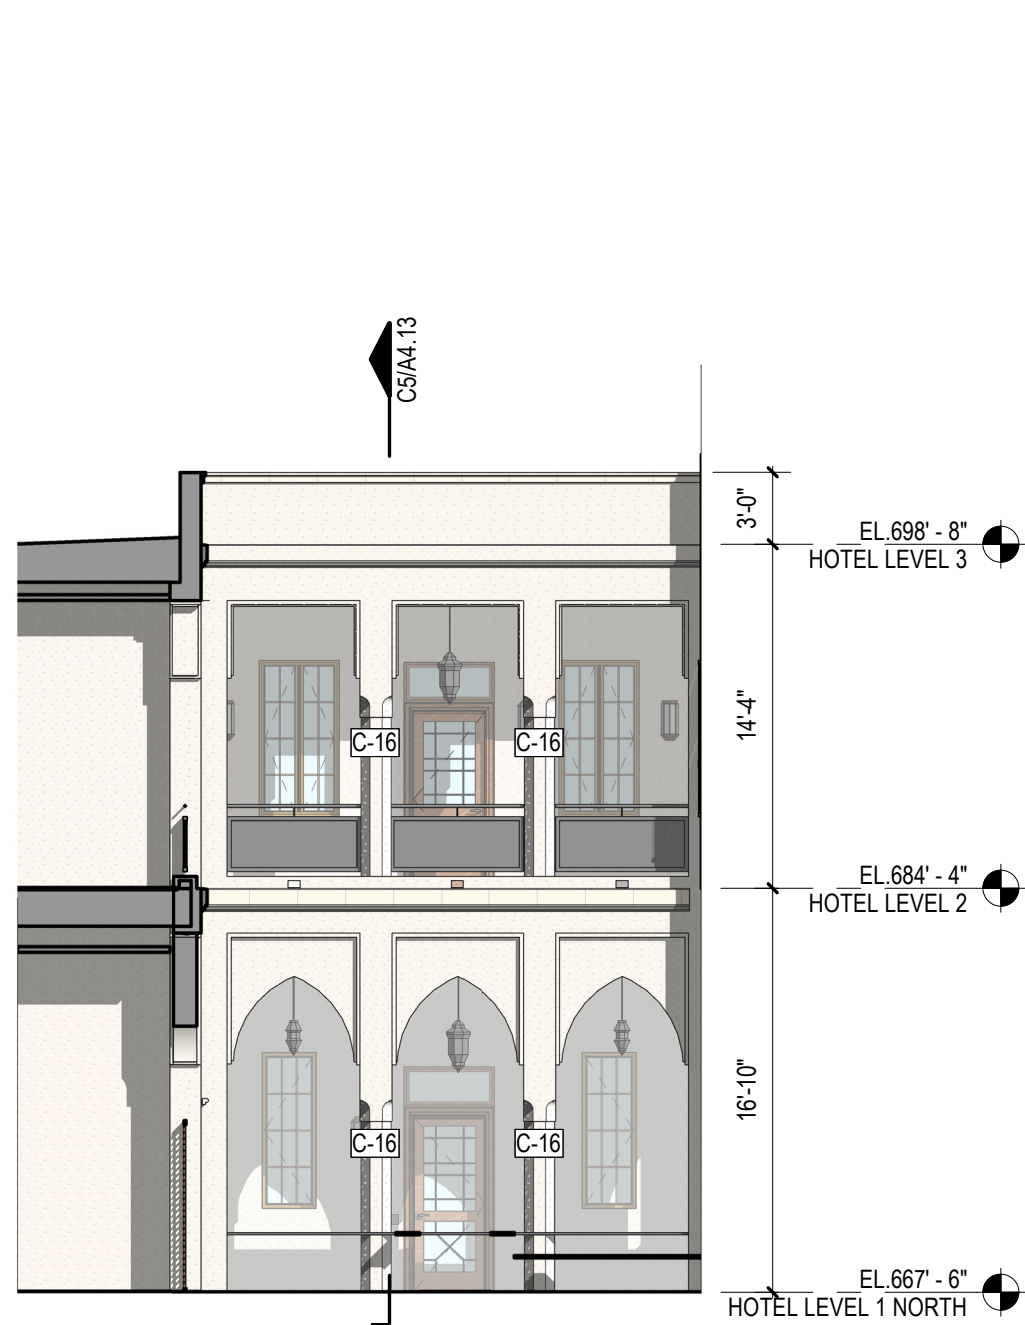

1/8" = 1'-0" COURTYARD 2 - SOUTH ELEVATION | B5

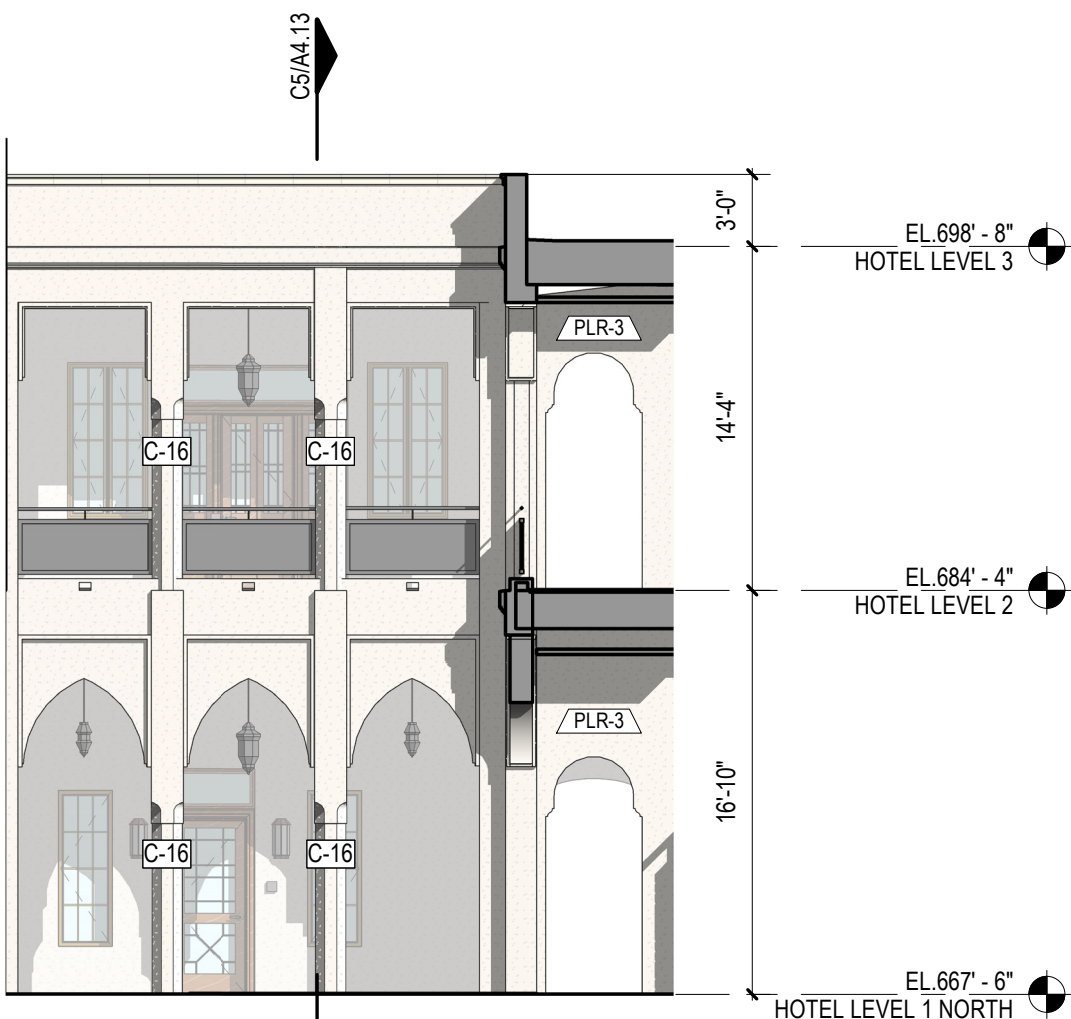

1/8" = 1'-0" COURTYARD 2 - NORTH ELEVATION | A1

KEYNOTES

- EL 03 STONE BANDING
- EL 33 STANDING SEAM METAL ROOF

SHEET NOTES

- REFER TO MASTER SCHEDULE FOR FINISH AND PRODUCT BASIS OF DESIGN.
- REFER TO A6.50 SHEET SERIES FOR WINDOW TYPES AND GLAZING INFORMATION.
- PROVIDE CONTROL JOINTS AS REQUIRED BY MANUFACTURER'S RECOMMENDATIONS AND INDUSTRY STANDARDS.
- REFER TO SKETCH ELEVATIONS FOR ADDITIONAL INFORMATION REGARDING TRIM PROFILES, EMBELLISHMENTS, AND WINDOW TREATMENTS WHERE INDICATED.
- REFER TO A5.20 FOR INFORMATION ON MOULDING PROFILES, EMBELLISHMENTS, AND PARAPET CAP.

These drawings have been prepared as one coordinated set of drawings and are complimentary. What is required by one drawing is required by all of the drawings, even if a detail or component part is not identified on every sheet. Any user's reliance on a single or select few sheet(s) of the drawings without consideration for the information included in the entire set of drawings will be at the user's sole risk and shall not form the basis for a request for additional compensation or time.



19 JUNE 2026

DATE	ISSUE
D 06-19-2026	ISSUE FOR PERMIT

PROJECT NAME
TERRY BLACK'S BROADWAY
HOTEL

PROJECT ADDRESS
1411 ALLING STREET
SAN ANTONIO, TX 78215


KIRKSEY PROJECT NO. 2025193
KEY PLAN

SHEET TITLE
COURTYARD ELEVATIONS

SHEET NUMBER

A3.13


© 2026 Kirksey

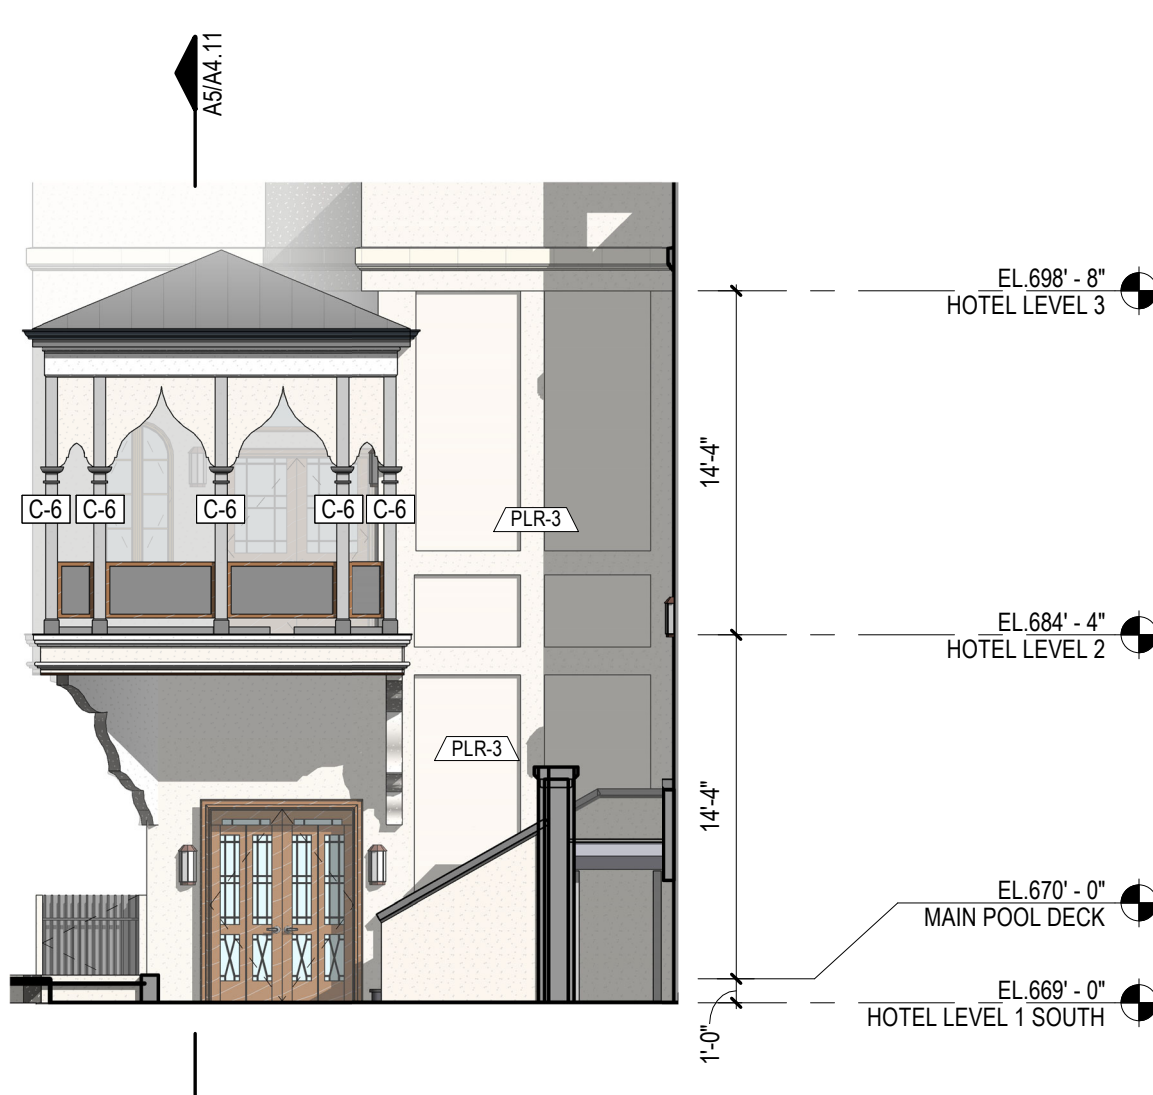


1/8" = 1'-0" RECEPTION ELEVATION - NORTH | D3



1/8" = 1'-0" GREENHOUSE COURTYARD ENTRY - ELEVATION | D4

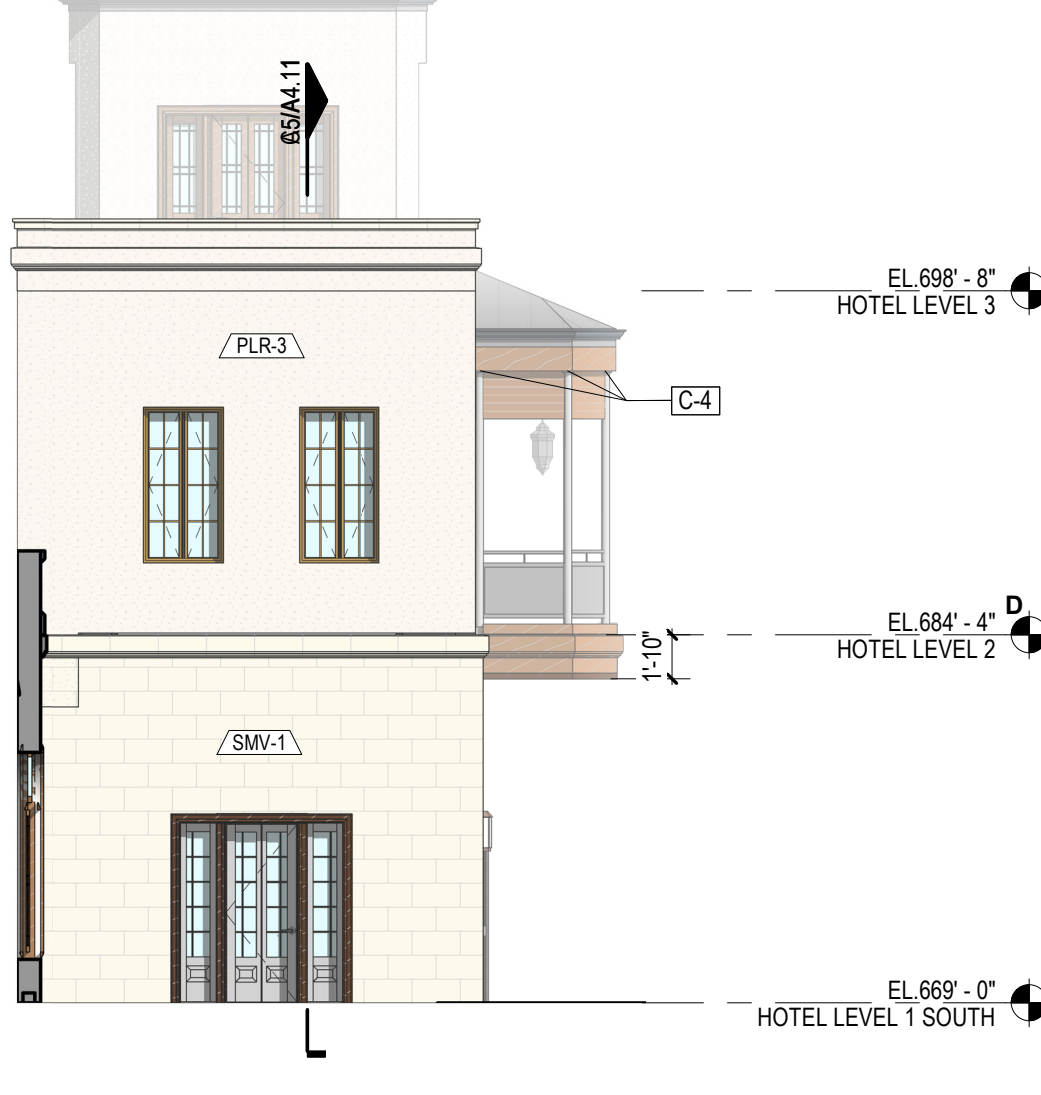


1/8" = 1'-0" COURTYARD NORTH - ELEVATION | D5

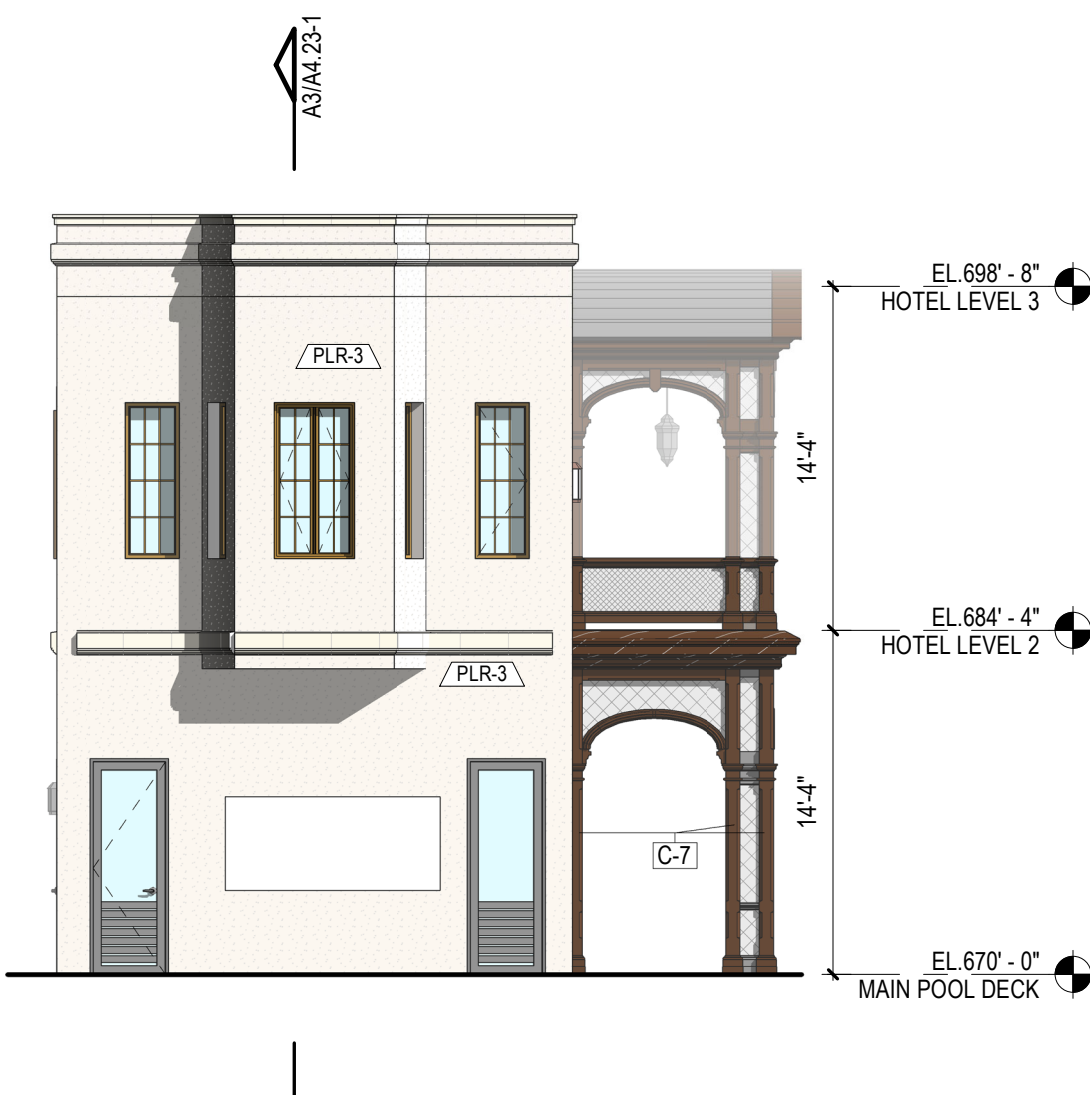

1/8" = 1'-0" POOL HOUSE - WEST ELEVATION | C4




1/8" = 1'-0" POOL HOUSE - NORTH ELEVATION | C5

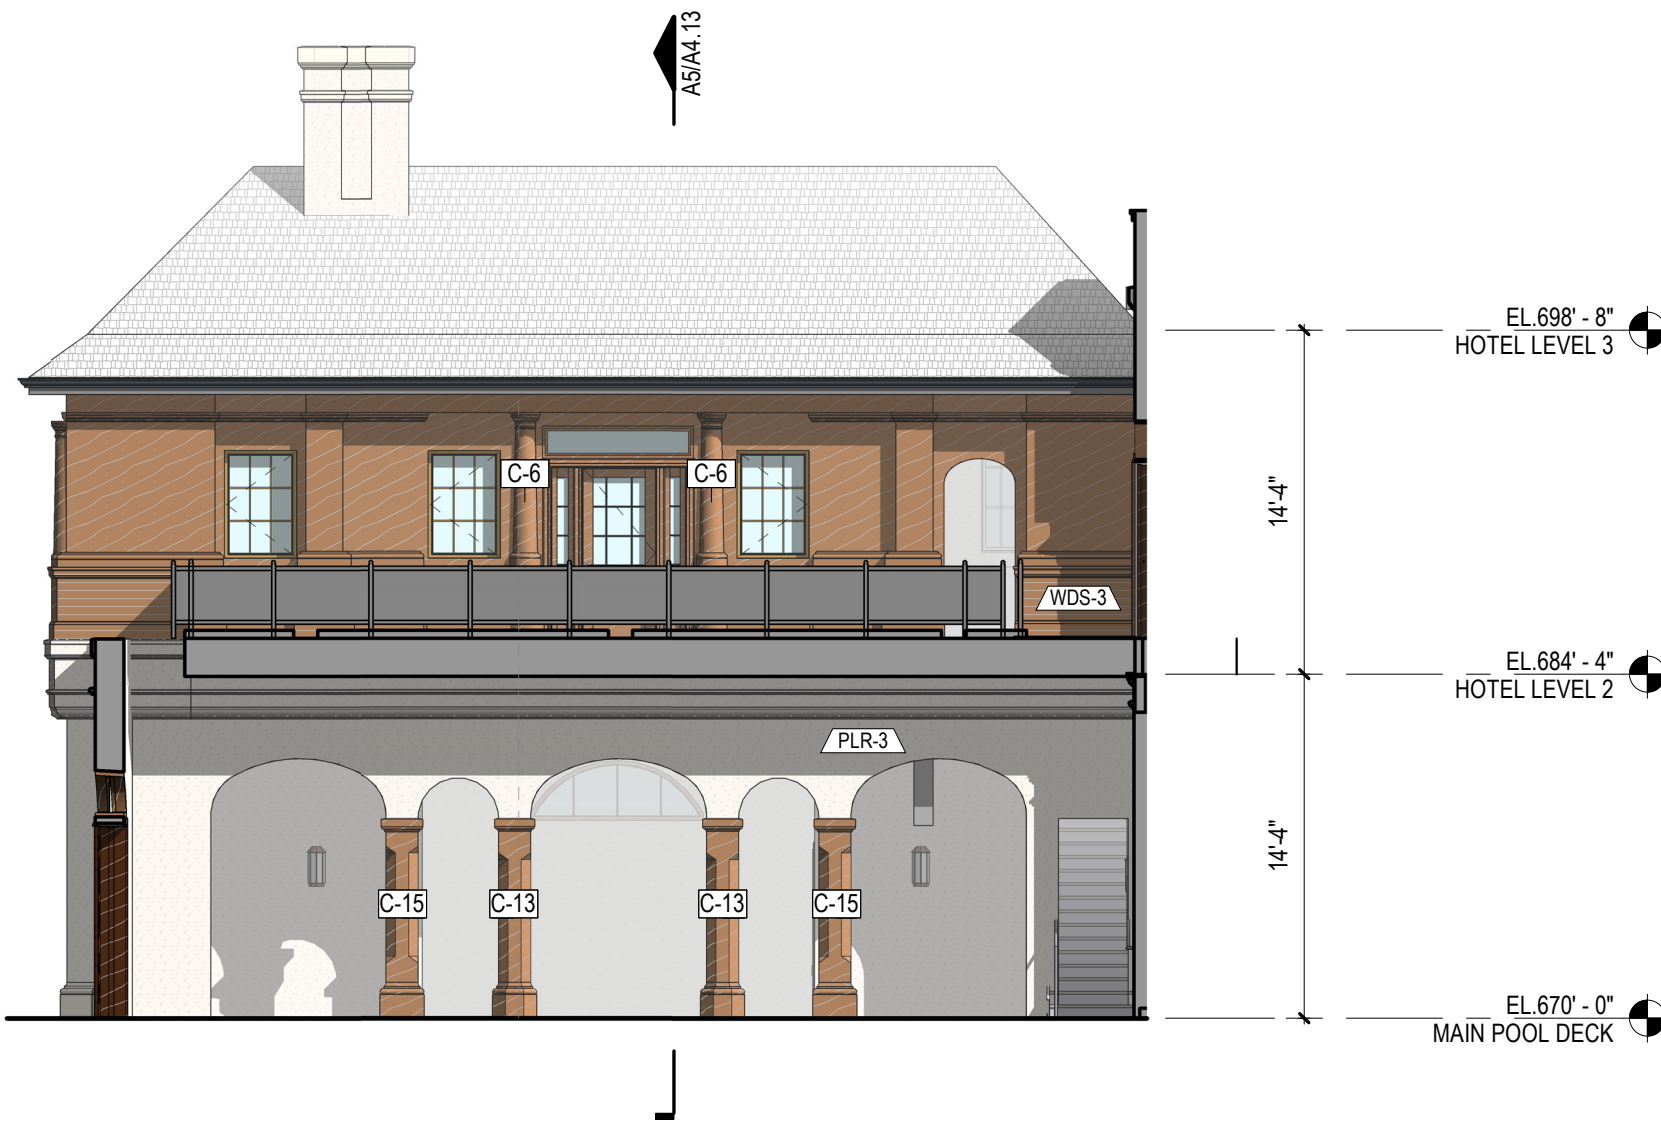

1/8" = 1'-0" POOL DECK - SOUTH ELEVATION - B | B2



1/8" = 1'-0" POOL DECK - WEST ELEVATION | B4

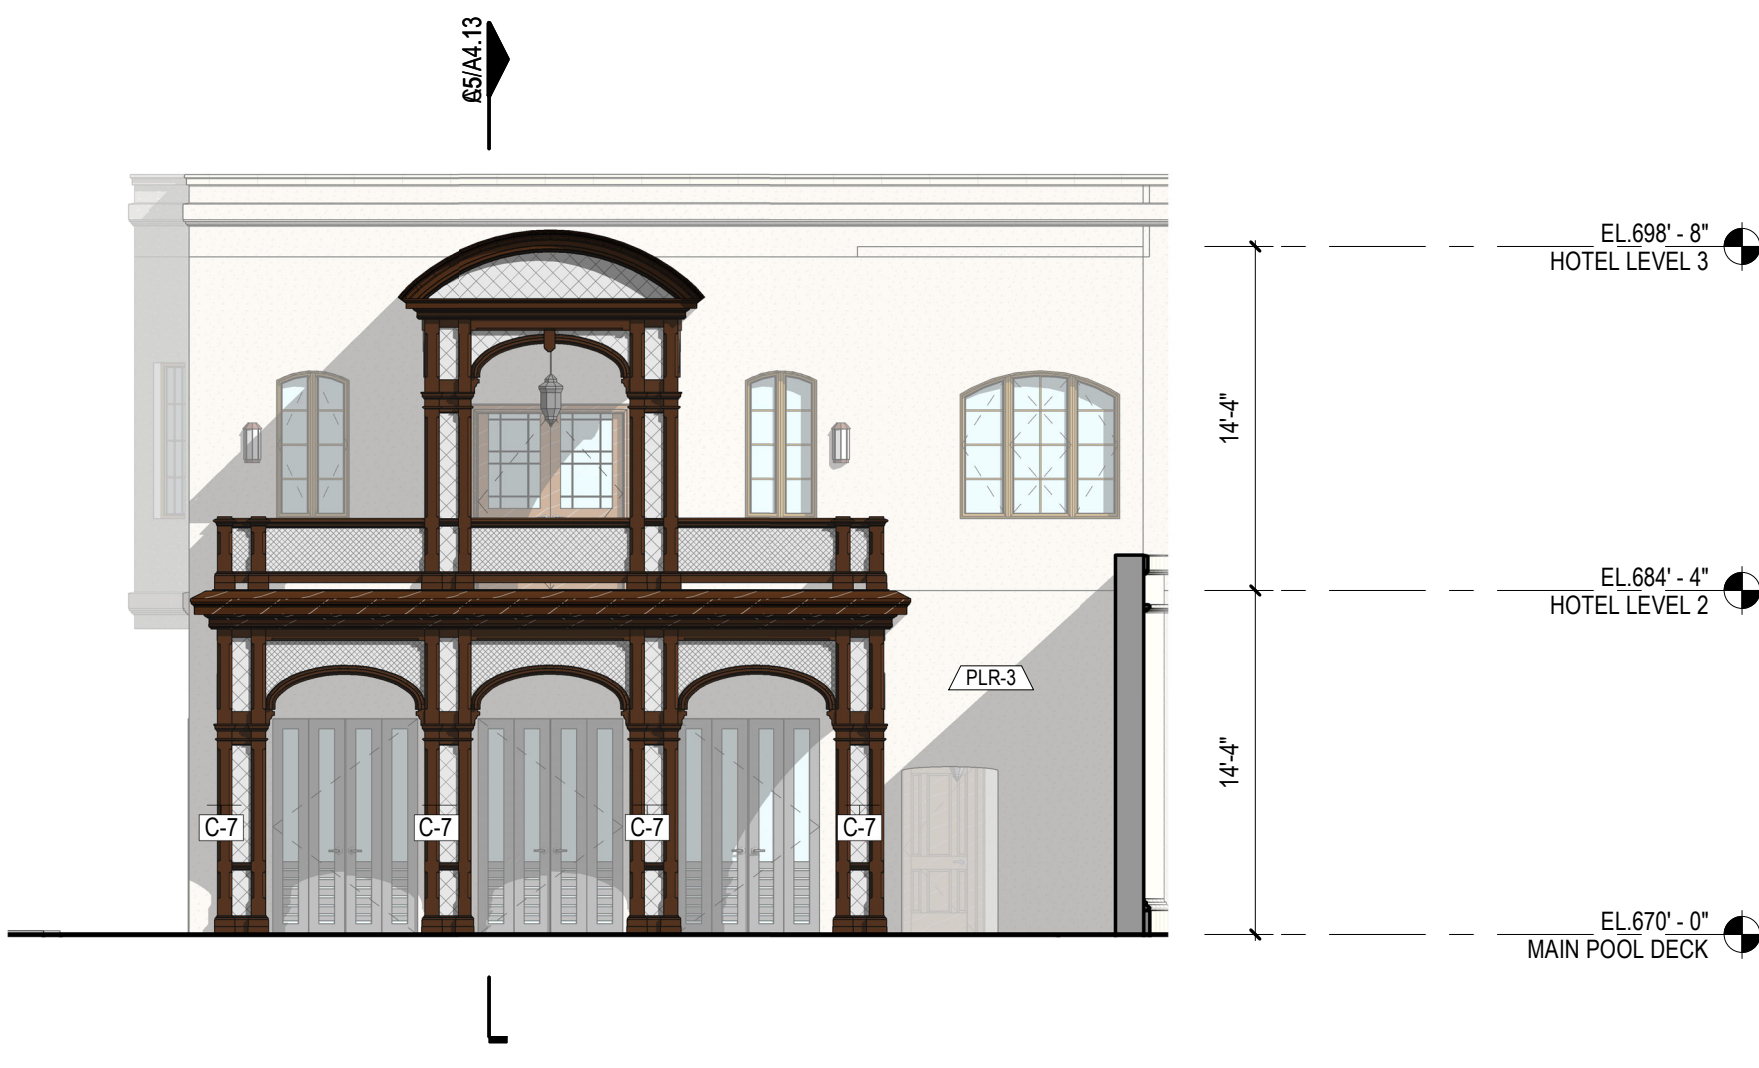

1/8" = 1'-0" POOL DECK - NORTH ELEVATION | A2



1/8" = 1'-0" POOL DECK - EAST ELEVATION | A4

KEYNOTES

SHEET NOTES

- REFER TO MASTER SCHEDULE FOR FINISH AND PRODUCT 'BASIS OF DESIGN.'
- REFER TO A6.50 SHEET SERIES FOR WINDOW TYPES AND GLAZING INFORMATION.
- PROVIDE CONTROL JOINTS AS REQUIRED BY MANUFACTURER'S RECOMMENDATIONS AND INDUSTRY STANDARDS.
- REFER TO SKETCH ELEVATIONS FOR ADDITIONAL INFORMATION REGARDING TRIM PROFILES, EMBELLISHMENTS, AND WINDOW TREATMENTS WHERE INDICATED.
- REFER TO AS/AS 20 FOR INFORMATION ON MOULDING PROFILES, EMBELLISHMENTS, AND PARAPET CAP.

These drawings have been prepared as one coordinated set of drawings and are complimentary. What is required by one drawing is required by all of the drawings, even if a detail or component part is not identified on every sheet. Any user's reliance on a single or select few sheet(s) of the drawings without consideration for the information included in the entire set of drawings will be at the user's sole risk and shall not form the basis for a request for additional compensation or time.



19 JUNE 2026

△	DATE	ISSUE
D	06-19-2026	ISSUE FOR PERMIT

PROJECT NAME
TERRY BLACK'S BROADWAY
HOTEL

PROJECT ADDRESS
1411 ALLING STREET
SAN ANTONIO, TX 78215


KIRKSEY PROJECT NO. 2025193
KEY PLAN

SHEET TITLE
COURTYARD ELEVATIONS


SHEET NUMBER

A3.14

© 2026 Kirksey

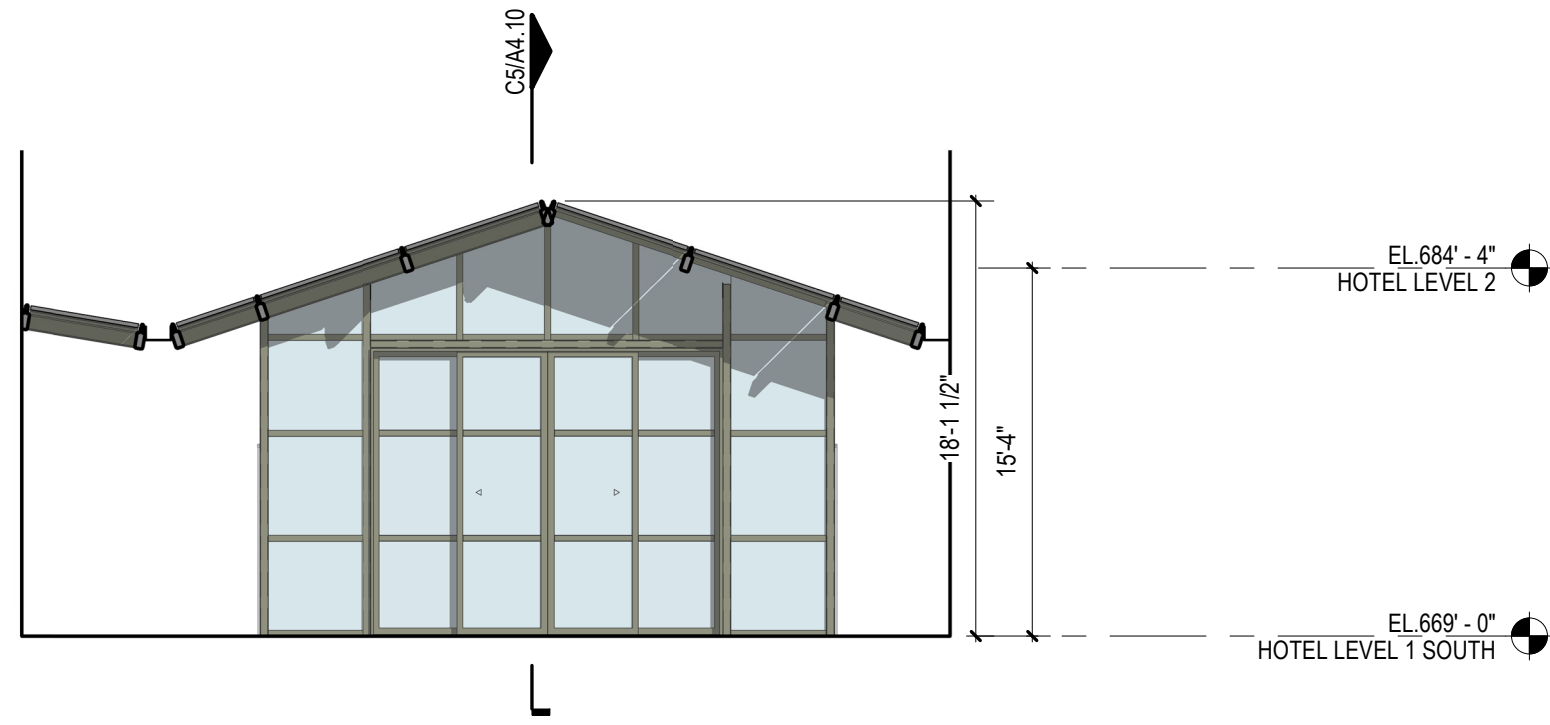


1/8" = 1'-0" GREENHOUSE DINING SOUTH | D2

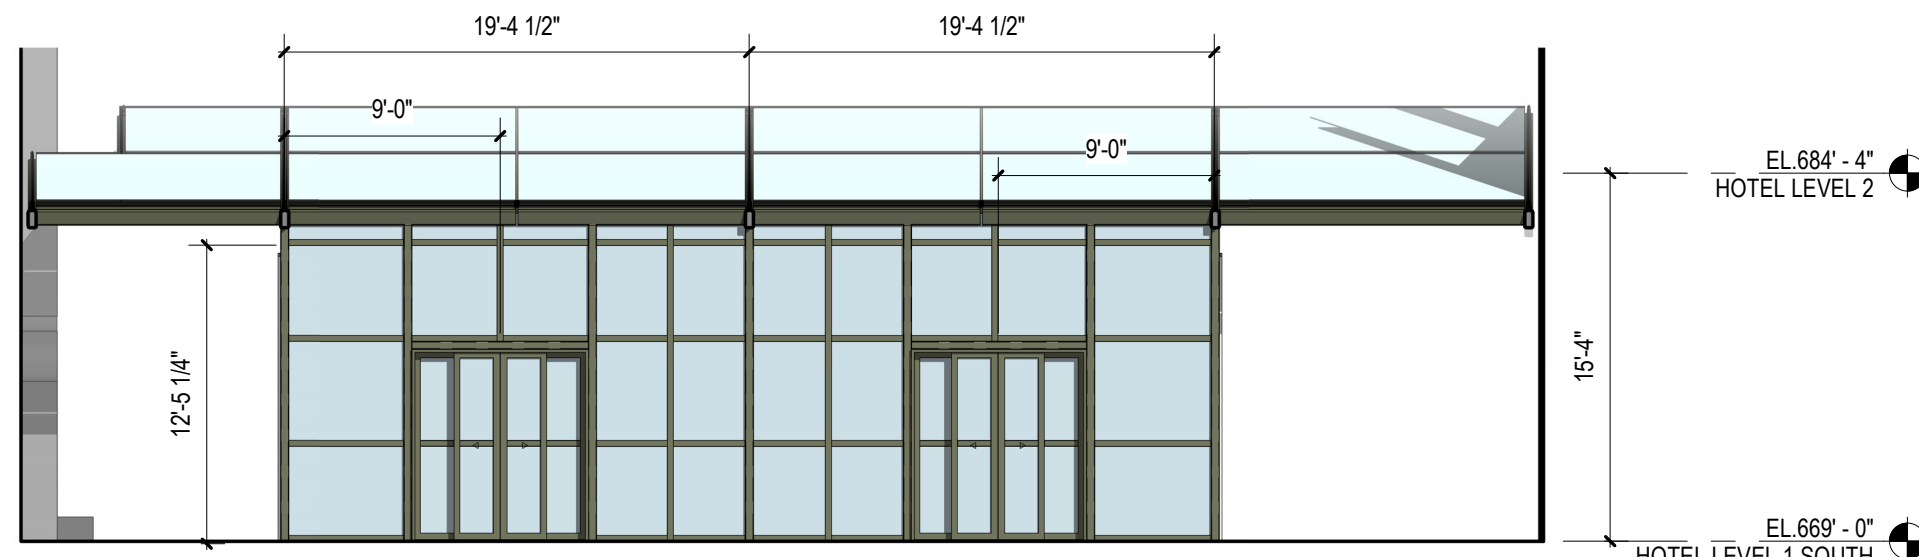

1/8" = 1'-0" GREENHOUSE DINING WEST | C2



1/8" = 1'-0" GREENHOUSE COURTYARD - EAST | B2

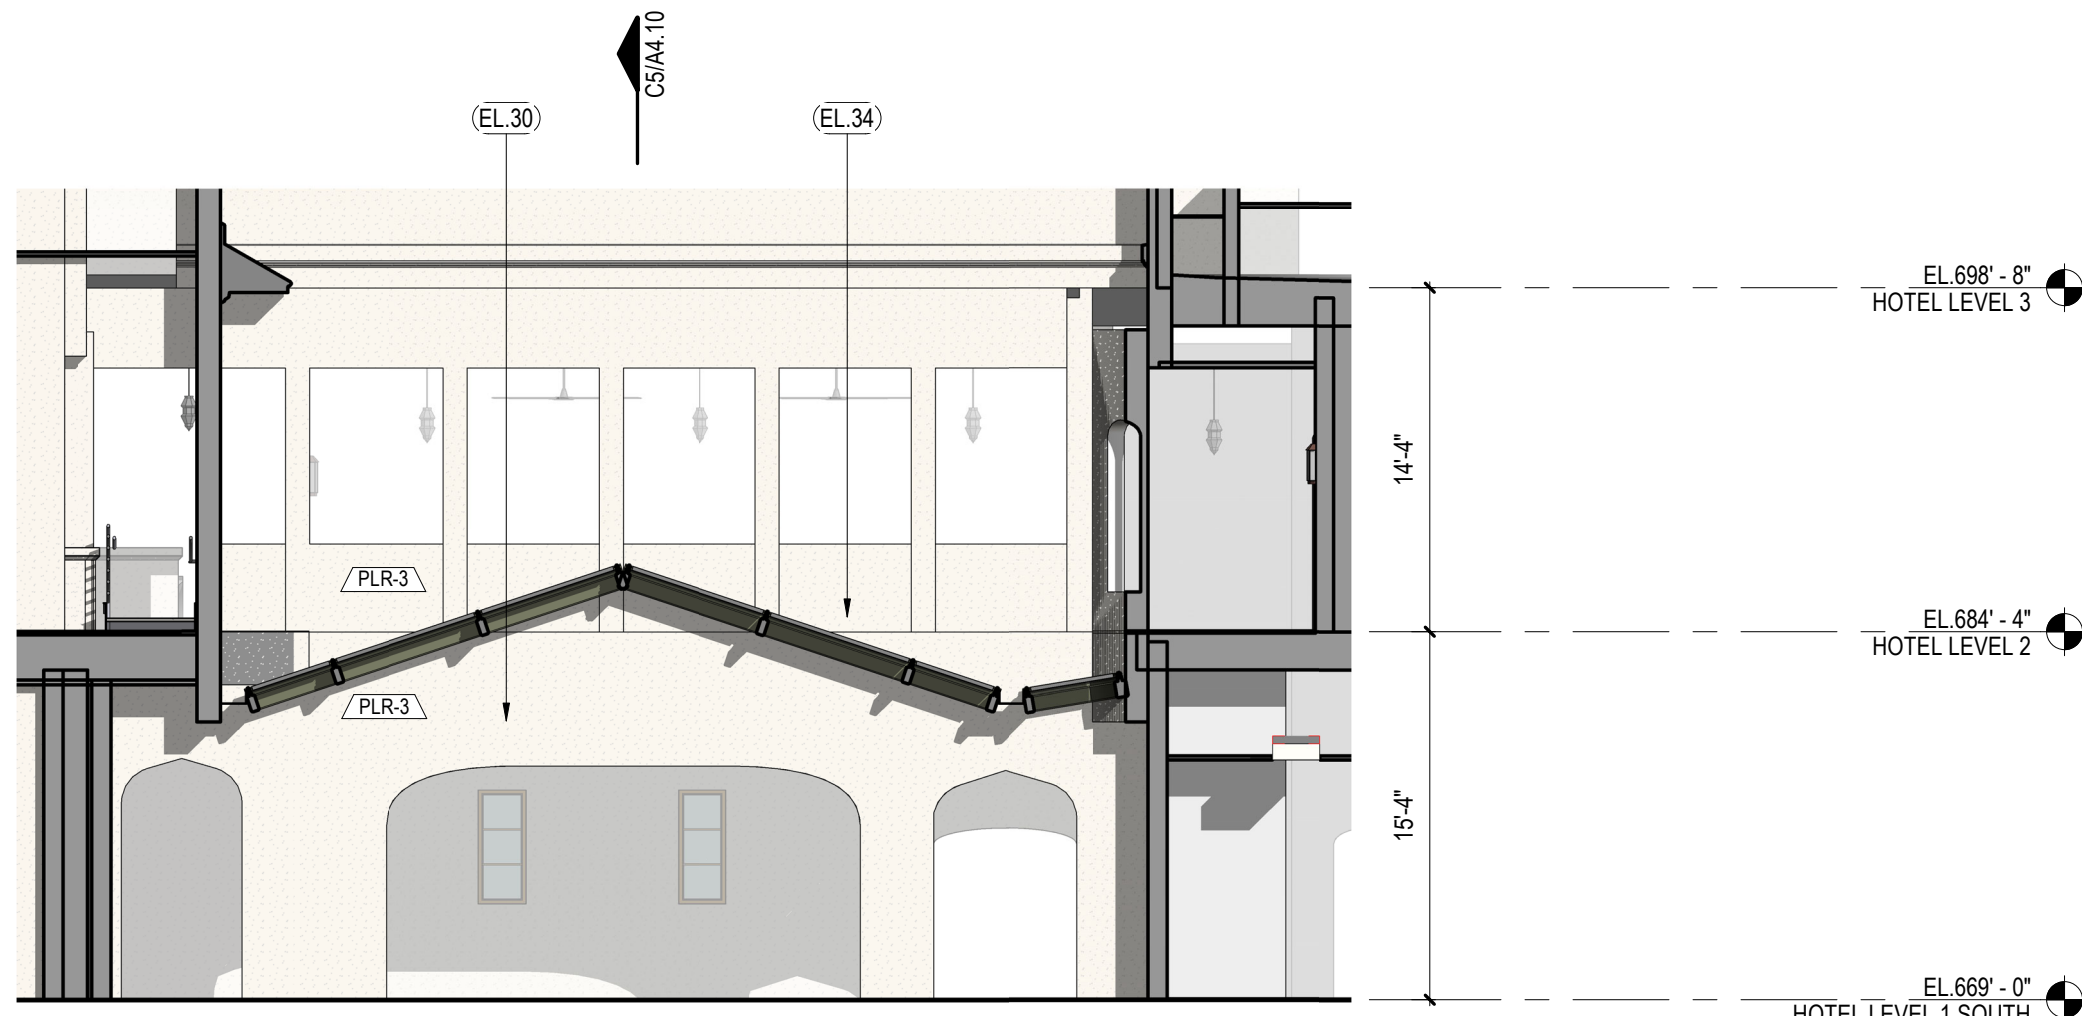


1/8" = 1'-0" GREENHOUSE COURTYARD - SOUTH | B4

KEYNOTES


- EL 30 ARCHED OPENING
- EL 32.A FIRE PLACE AND CHIMNEY STACK
- EL 33 STANDING SEAM METAL ROOF
- EL 34 STRUCTURAL STEEL GLAZING SYSTEM ROOF

SHEET NOTES

- REFER TO MASTER SCHEDULE FOR FINISH AND PRODUCT 'BASIS OF DESIGN.'
- REFER TO A6.50 SHEET SERIES FOR WINDOW TYPES AND GLAZING INFORMATION.
- PROVIDE CONTROL JOINTS AS REQUIRED BY MANUFACTURER'S RECOMMENDATIONS AND INDUSTRY STANDARDS.
- REFER TO SKETCH ELEVATIONS FOR ADDITIONAL INFORMATION REGARDING TRIM PROFILES, EMBELLISHMENTS, AND WINDOW TREATMENTS WHERE INDICATED.
- REFER TO A5/A5.20 FOR INFORMATION ON MOULDING PROFILES, EMBELLISHMENTS, AND PARAPET CAP.

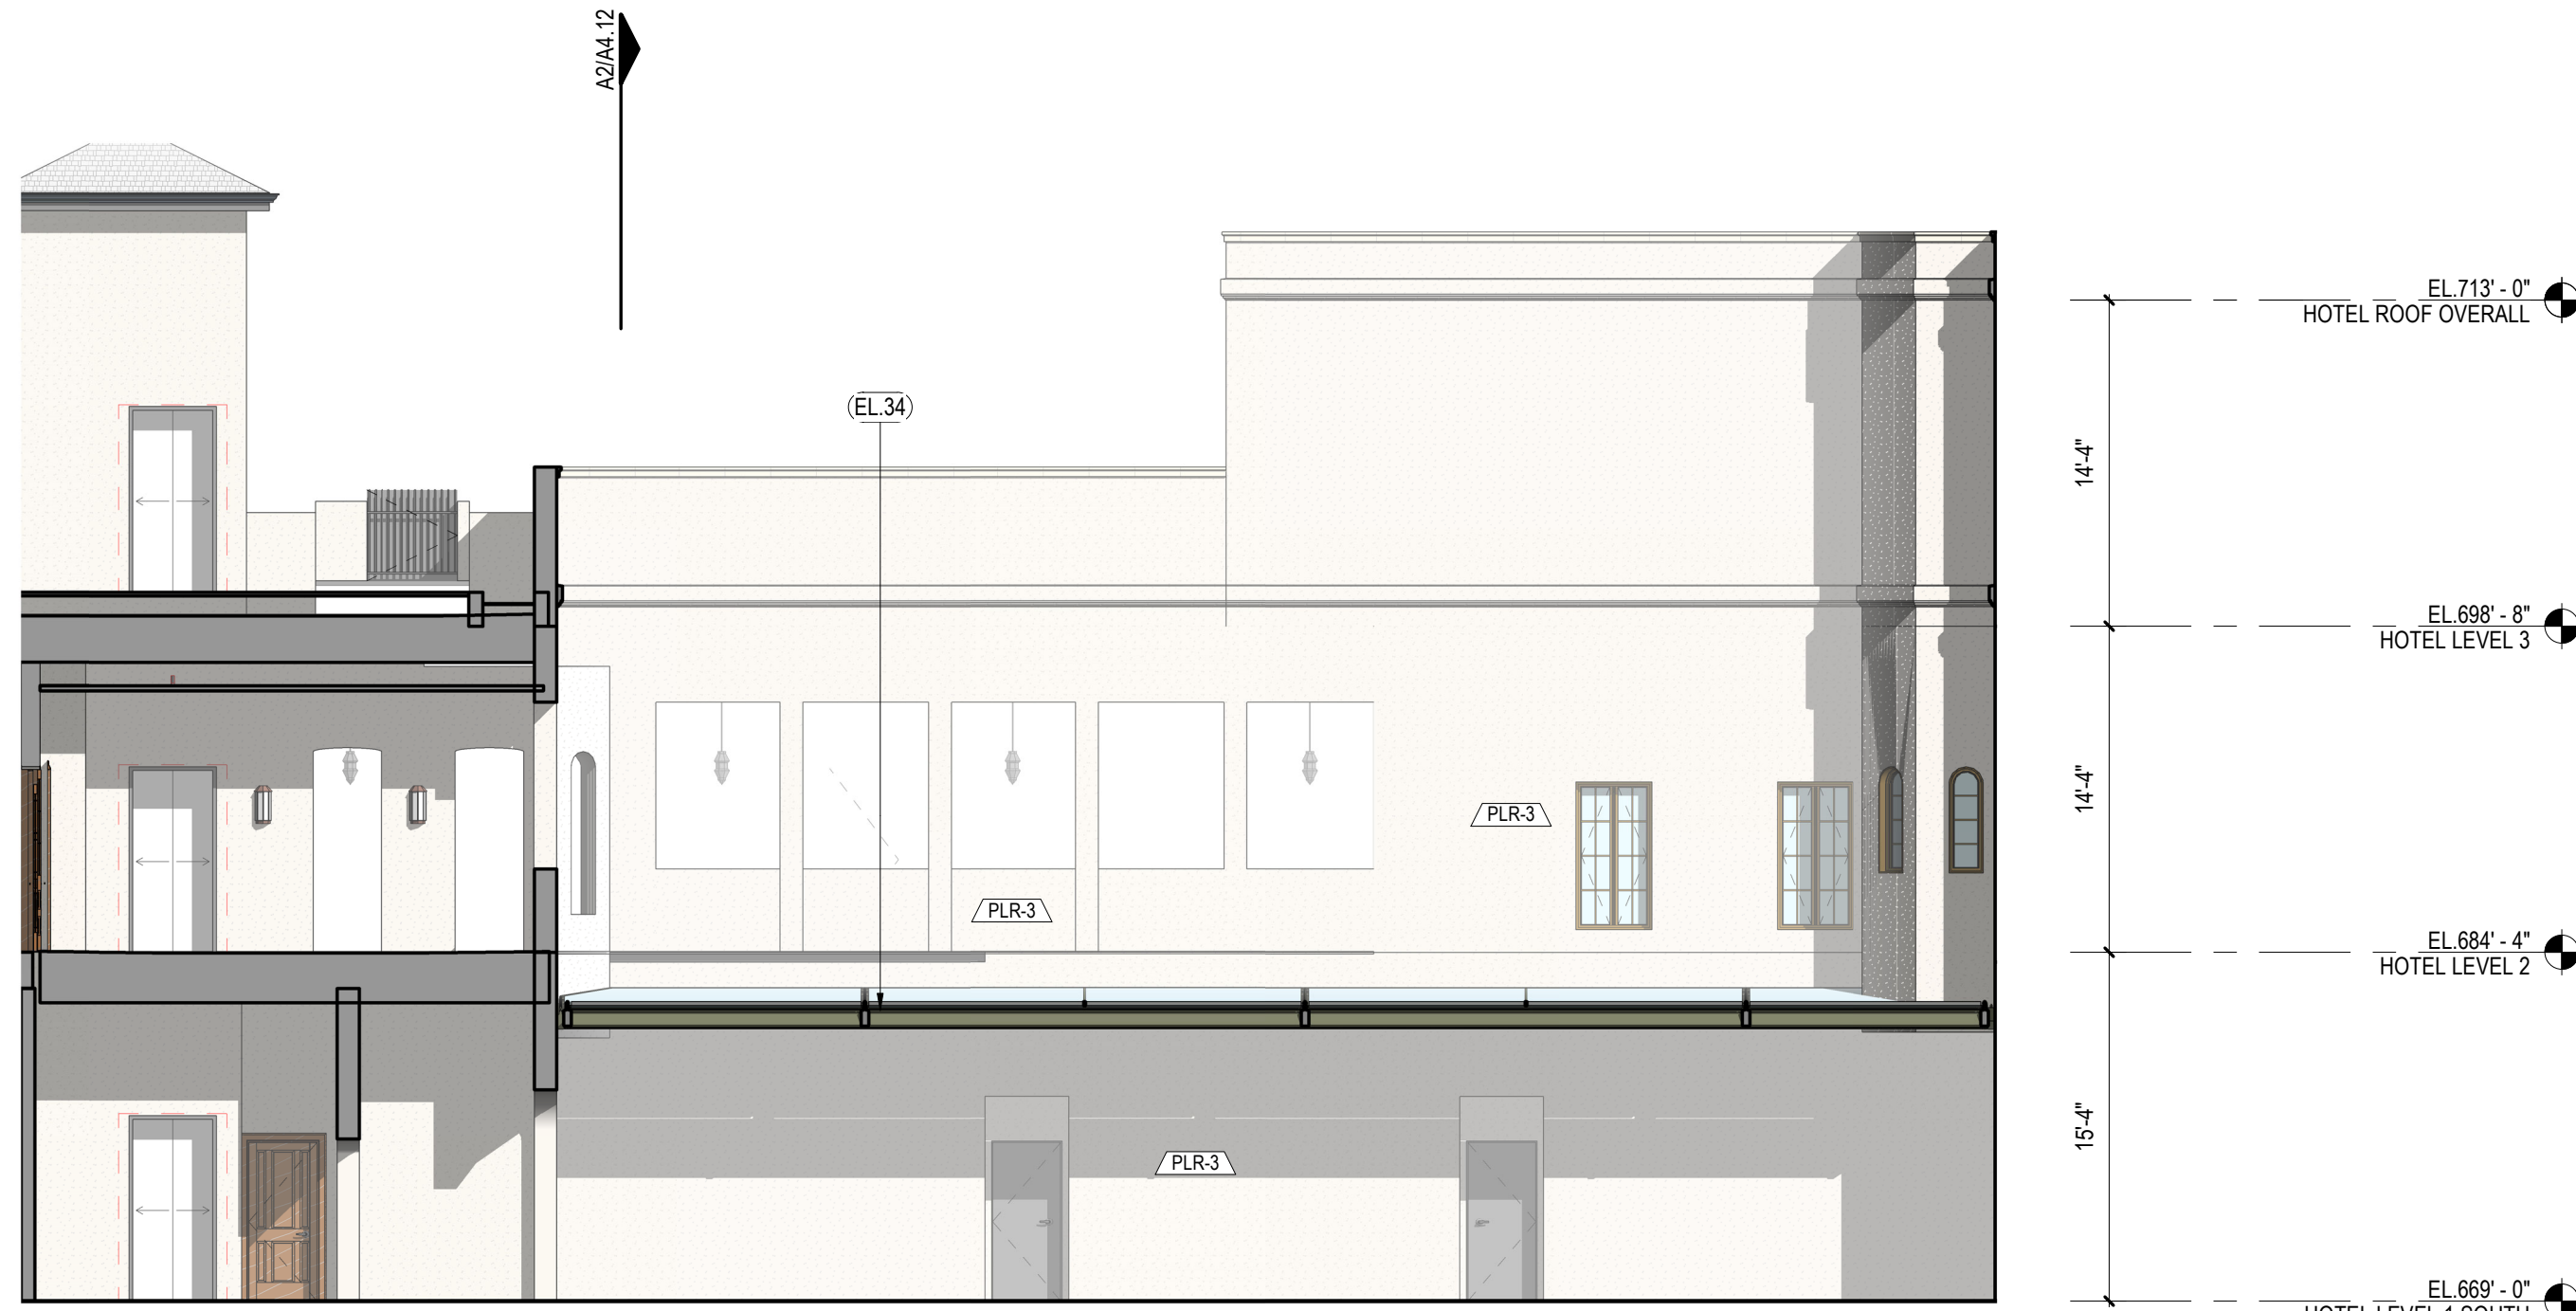

1/8" = 1'-0" GREENHOUSE COURTYARD - WEST | A3

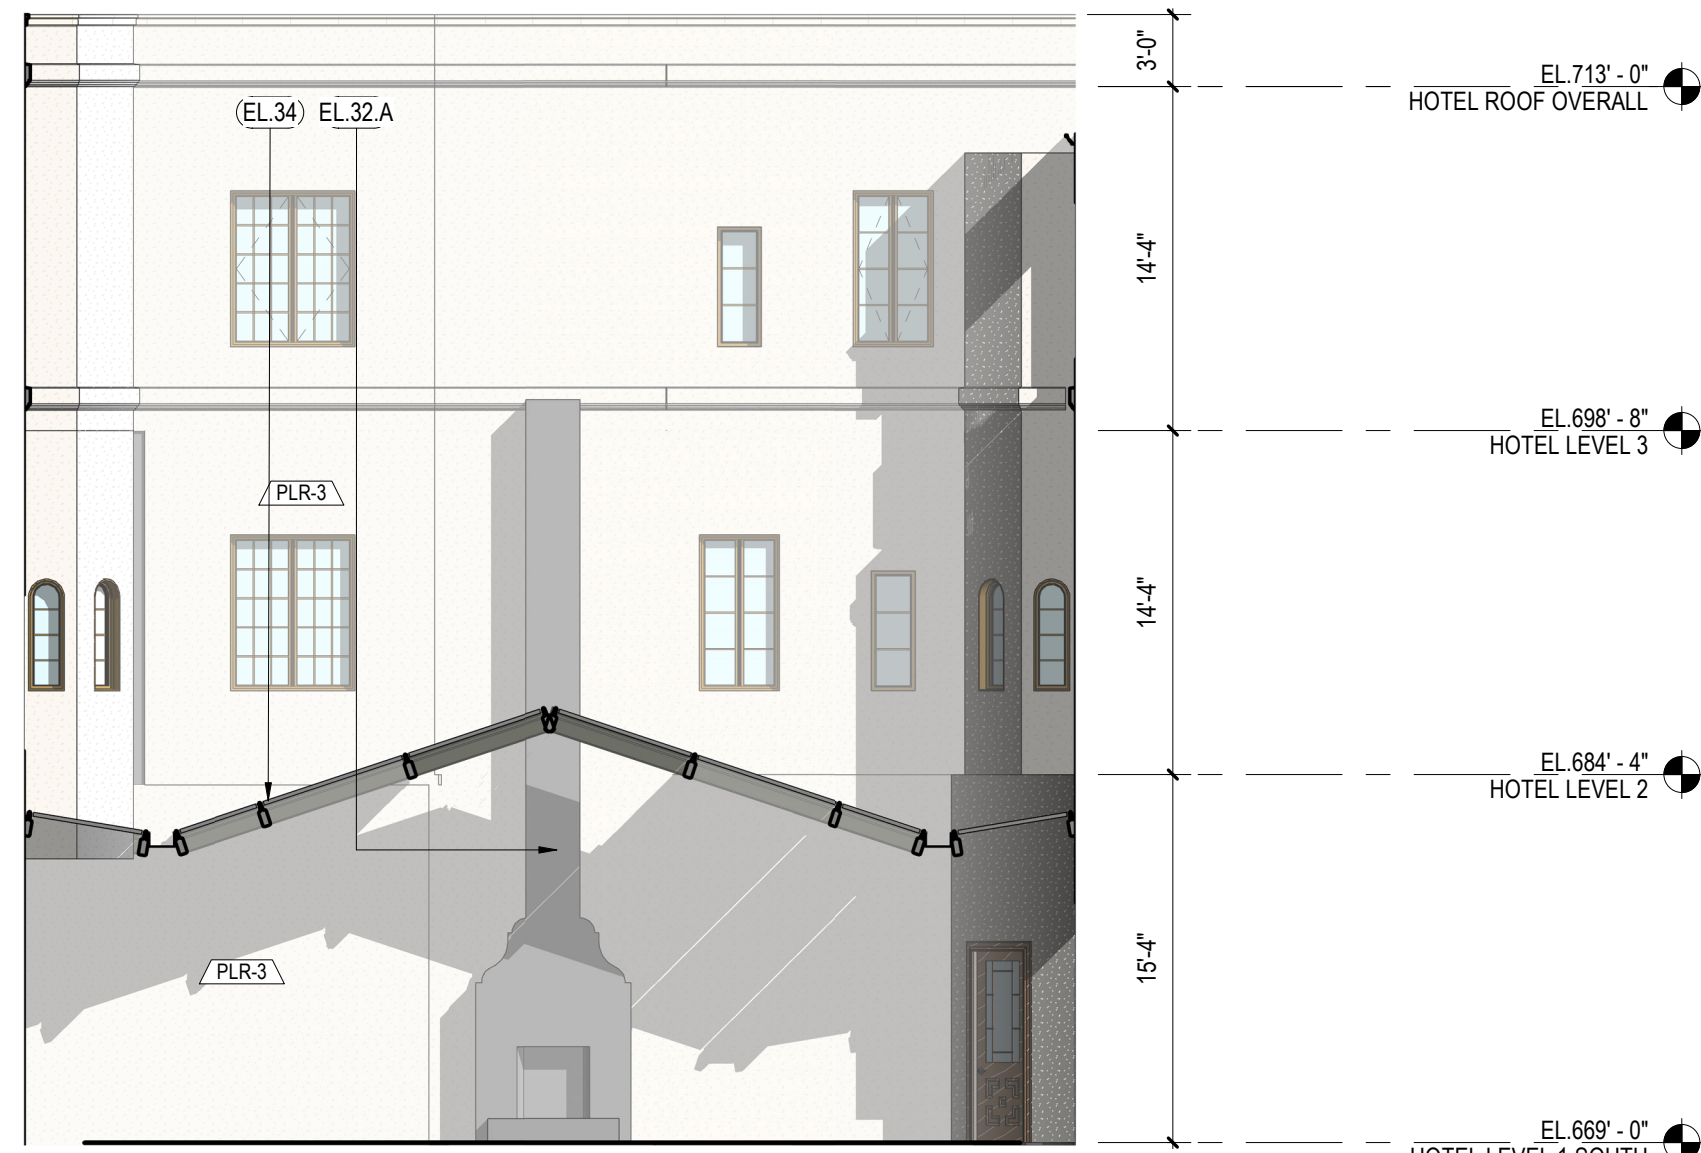

1/8" = 1'-0" GREENHOUSE COURTYARD - NORTH | A4

These drawings have been prepared as one coordinated set of drawings and are complimentary. What is required by one drawing is required by all of the drawings, even if a detail or component part is not identified on every sheet. Any user's reliance on a single or select few sheet(s) of the drawings without consideration for the information included in the entire set of drawings will be at the user's sole risk and shall not form the basis for a request for additional compensation or time.



19 JUNE 2026

DATE	ISSUE
06-19-2026	ISSUE FOR PERMIT

PROJECT NAME
TERRY BLACK'S BROADWAY
HOTEL

PROJECT ADDRESS
1411 ALLING STREET
SAN ANTONIO, TX 78215


KIRKSEY PROJECT NO. 2025193
KEY PLAN

SHEET TITLE
COURTYARD ELEVATIONS


SHEET NUMBER

A3.15


© 2026 Kirksey

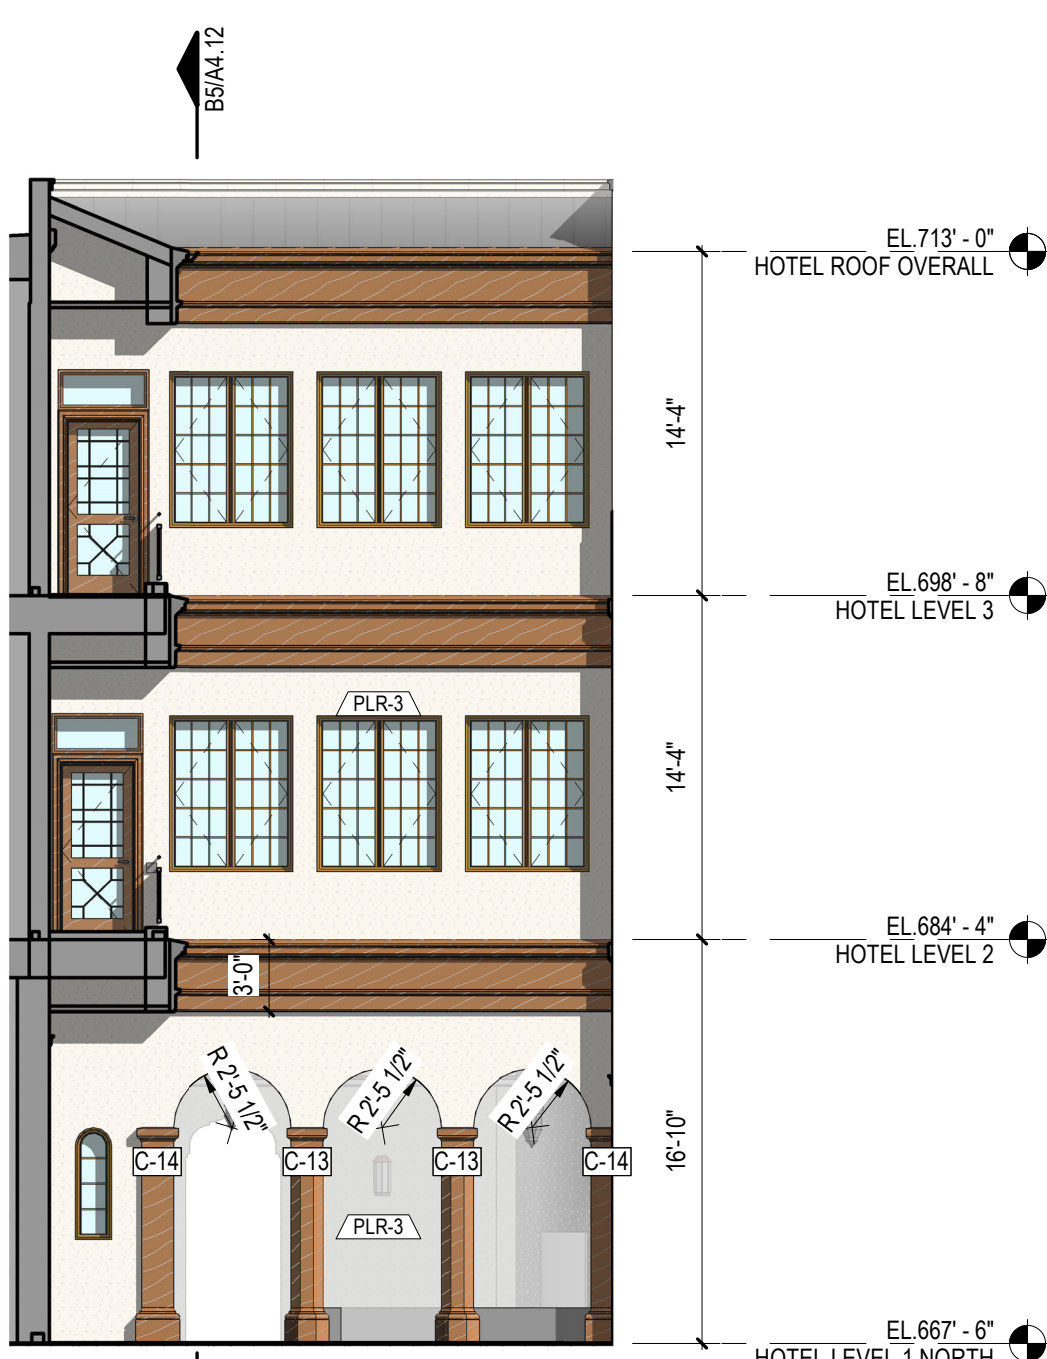


1/8" = 1'-0" COURTYARD 4 - EAST ELEVATION | C1

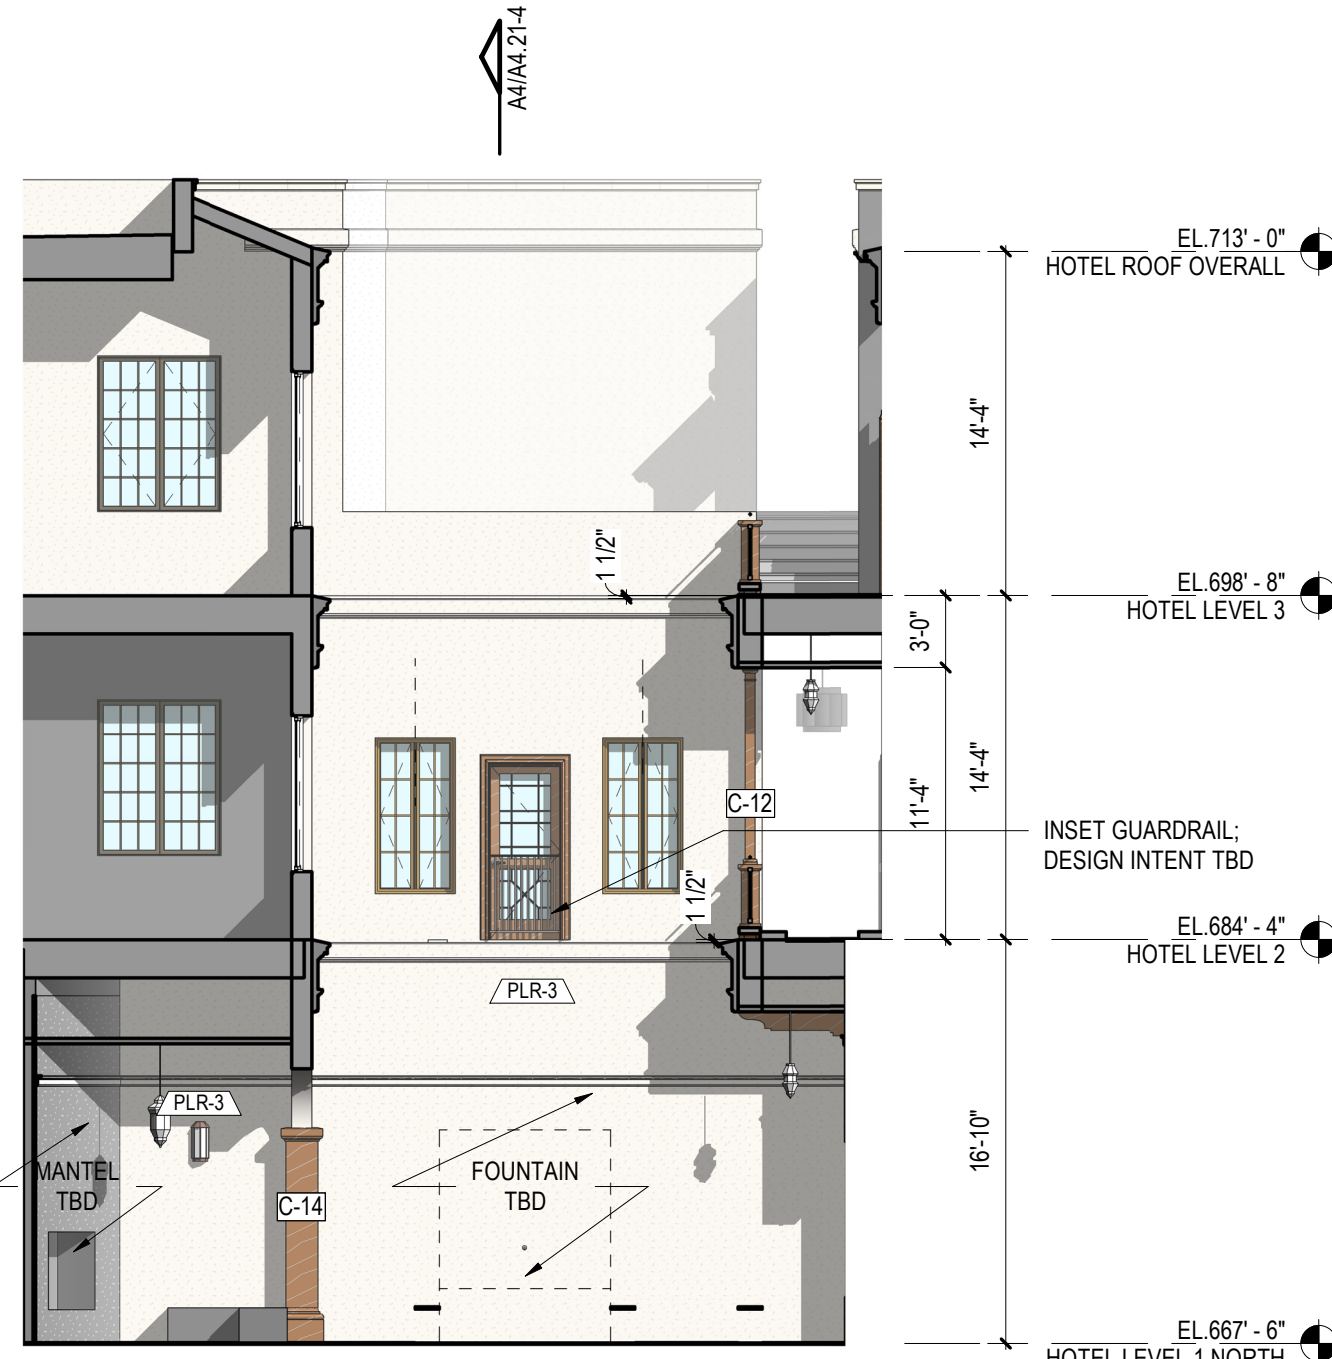

1/8" = 1'-0" COURTYARD 4 - SOUTH ELEVATION | C3

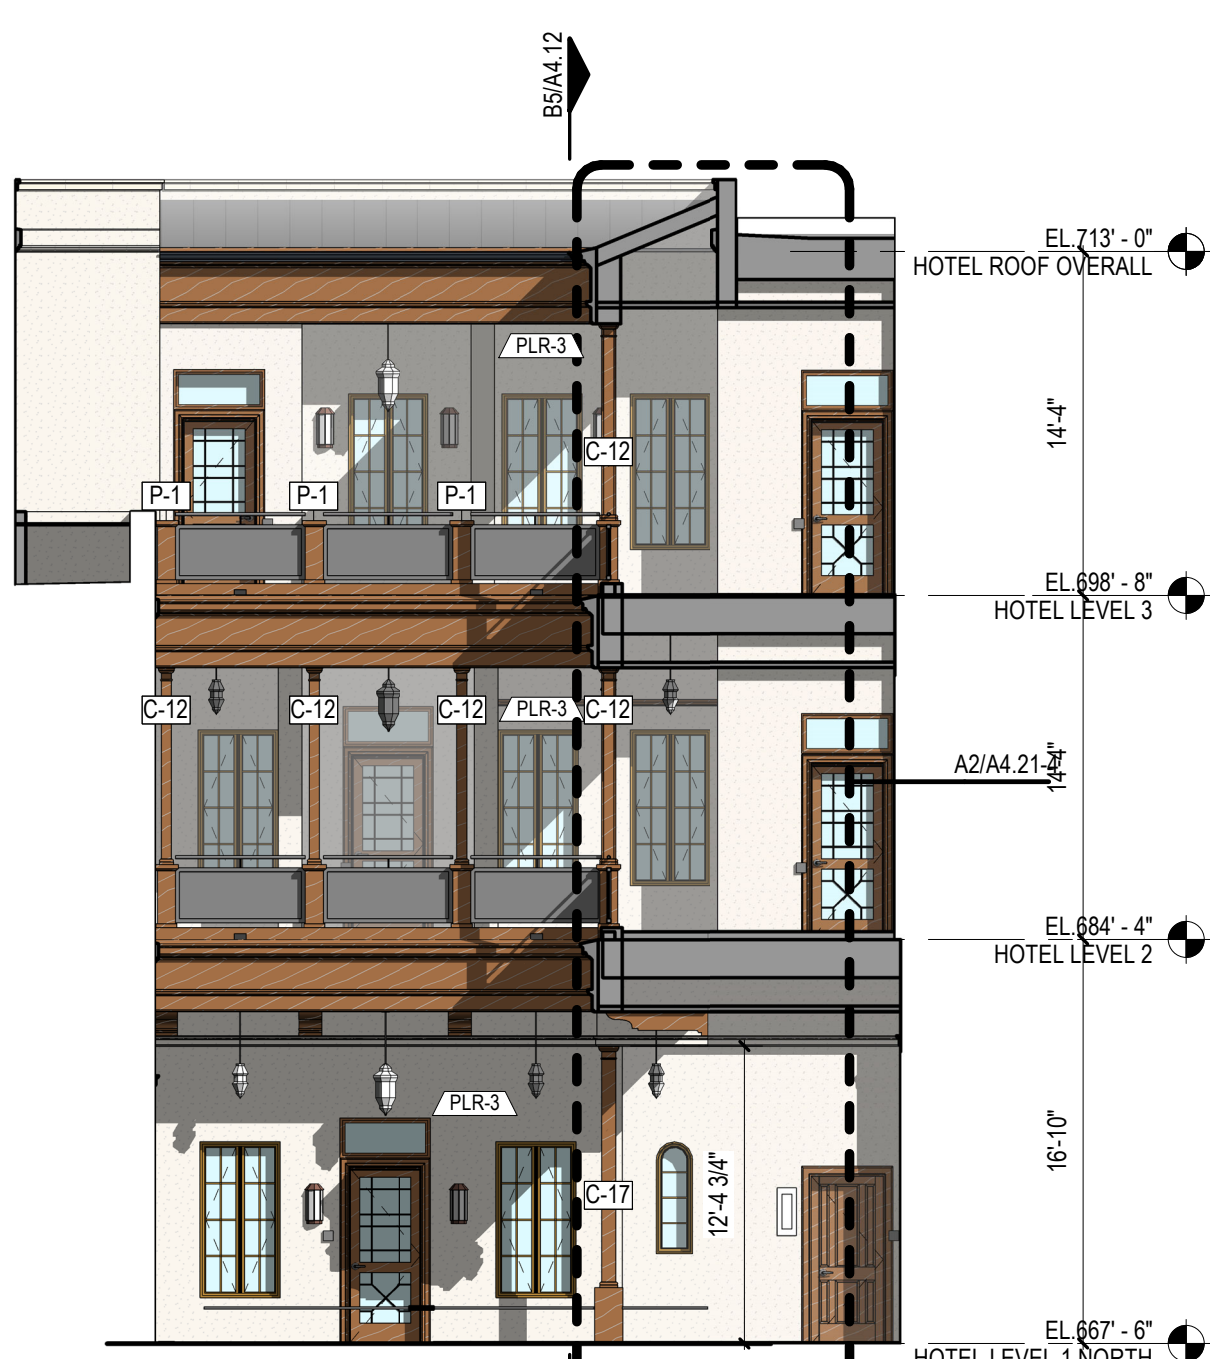


1/8" = 1'-0" COURTYARD 4 - WEST ELEVATION | C4

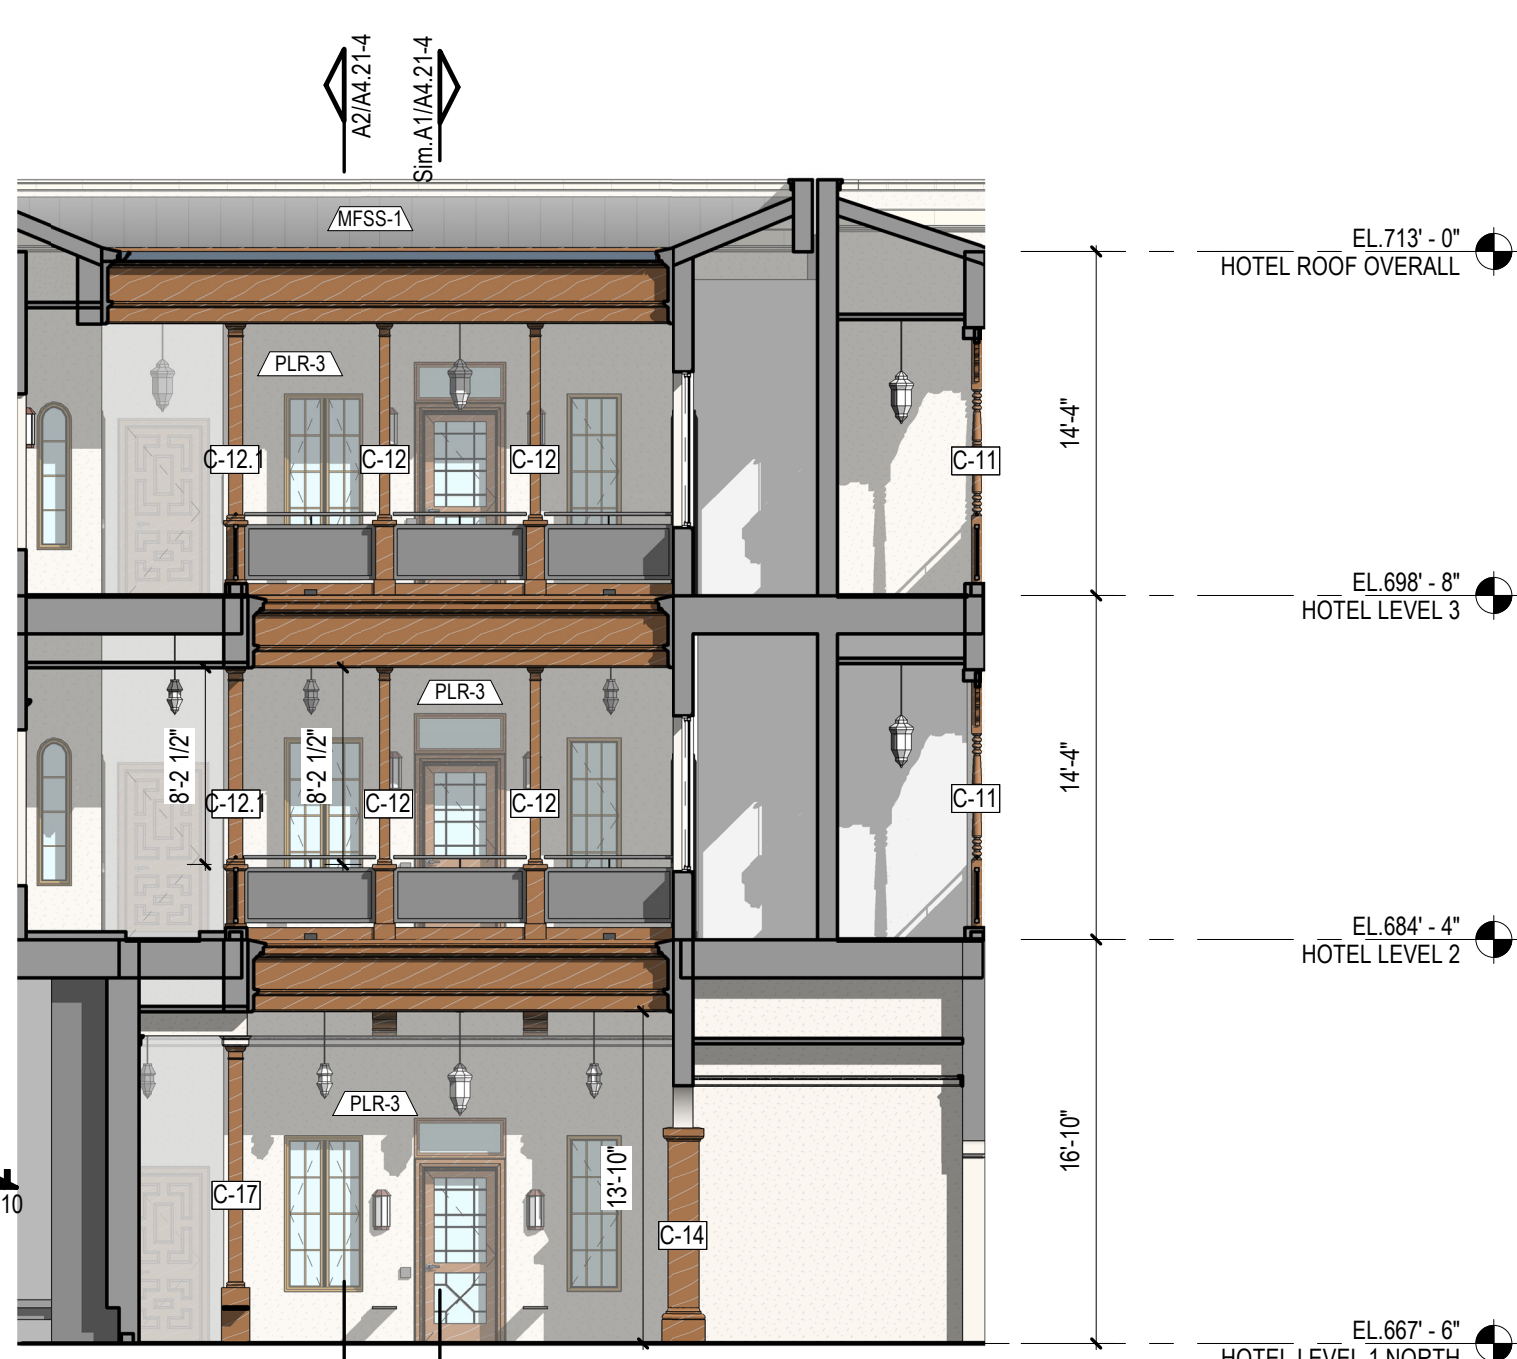

1/8" = 1'-0" COURTYARD 4 - NORTH ELEVATION | C5



1/8" = 1'-0" EVENT COURTYARD - EAST ELEVATION | B2

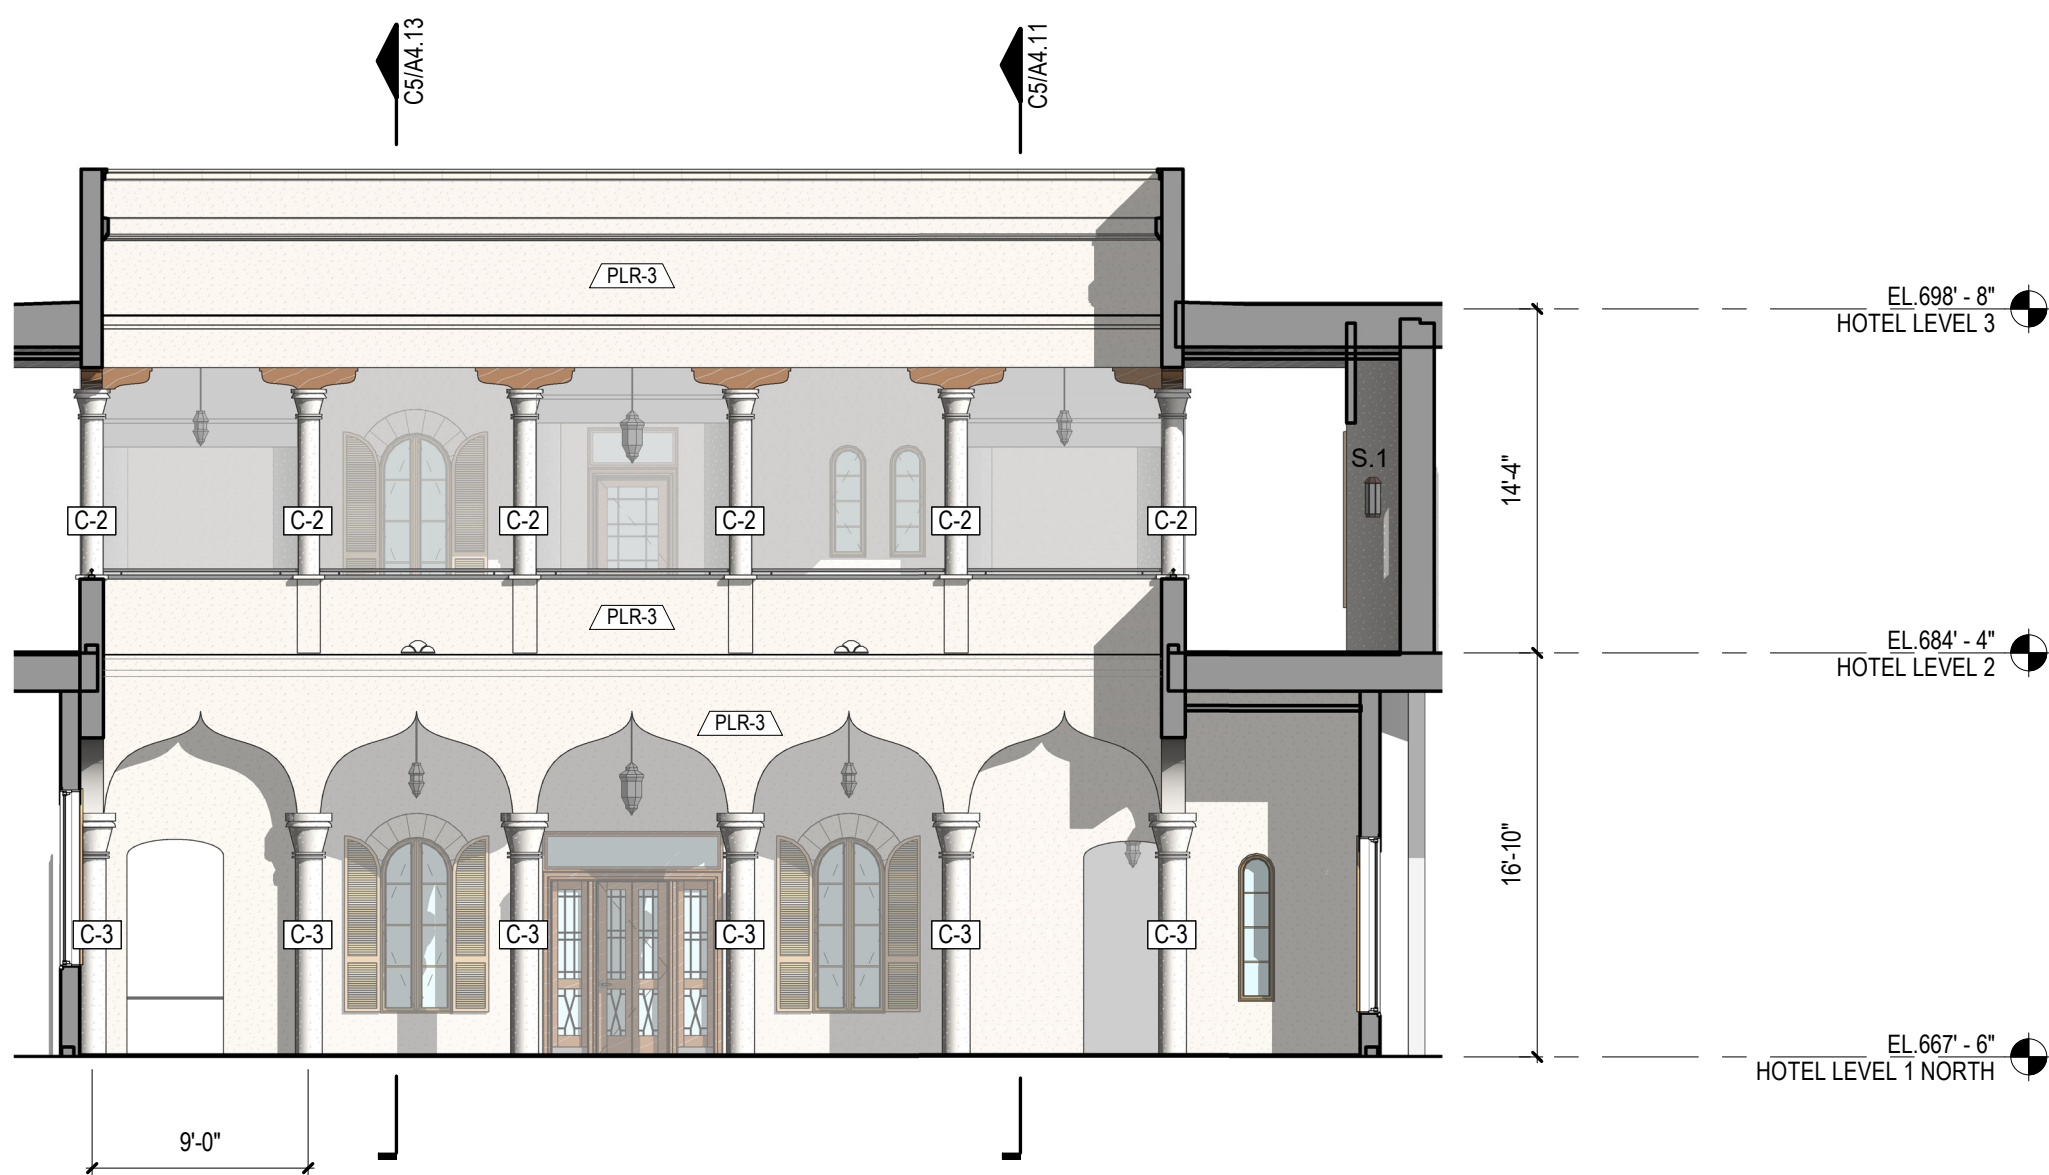

1/8" = 1'-0" EVENT COURTYARD - SOUTH ELEVATION | B4



1/8" = 1'-0" EVENT COURTYARD - WEST ELEVATION | A2



1/8" = 1'-0" EVENT COURTYARD - NORTH ELEVATION | A4

KEYNOTES

SHEET NOTES

- REFER TO MASTER SCHEDULE FOR FINISH AND PRODUCT 'BASIS OF DESIGN.'
- REFER TO A6.50 SHEET SERIES FOR WINDOW TYPES AND GLAZING INFORMATION.
- PROVIDE CONTROL JOINTS AS REQUIRED BY MANUFACTURER'S RECOMMENDATIONS AND INDUSTRY STANDARDS.
- REFER TO SKETCH ELEVATIONS FOR ADDITIONAL INFORMATION REGARDING TRIM PROFILES, EMBELLISHMENTS, AND WINDOW TREATMENTS WHERE INDICATED.
- REFER TO A5A5.20 FOR INFORMATION ON MOULDING PROFILES, EMBELLISHMENTS, AND PARAPET CAP.

These drawings have been prepared as one coordinated set of drawings and are complimentary. What is required by one drawing is required by all of the drawings, even if a detail or component part is not identified on every sheet. Any user's reliance on a single or select few sheet(s) of the drawings without consideration for the information included in the entire set of drawings will be at the user's sole risk and shall not form the basis for a request for additional compensation or time.



19 JUNE 2026

DATE	ISSUE
06-19-2026	ISSUE FOR PERMIT

PROJECT NAME
TERRY BLACK'S BROADWAY
HOTEL

PROJECT ADDRESS
1411 ALLING STREET
SAN ANTONIO, TX 78215


KIRKSEY PROJECT NO. 2025193
KEY PLAN

SHEET TITLE
EXTERIOR ELEVATIONS -
TERRACE


SHEET NUMBER

A3.17

© 2026 Kirksey

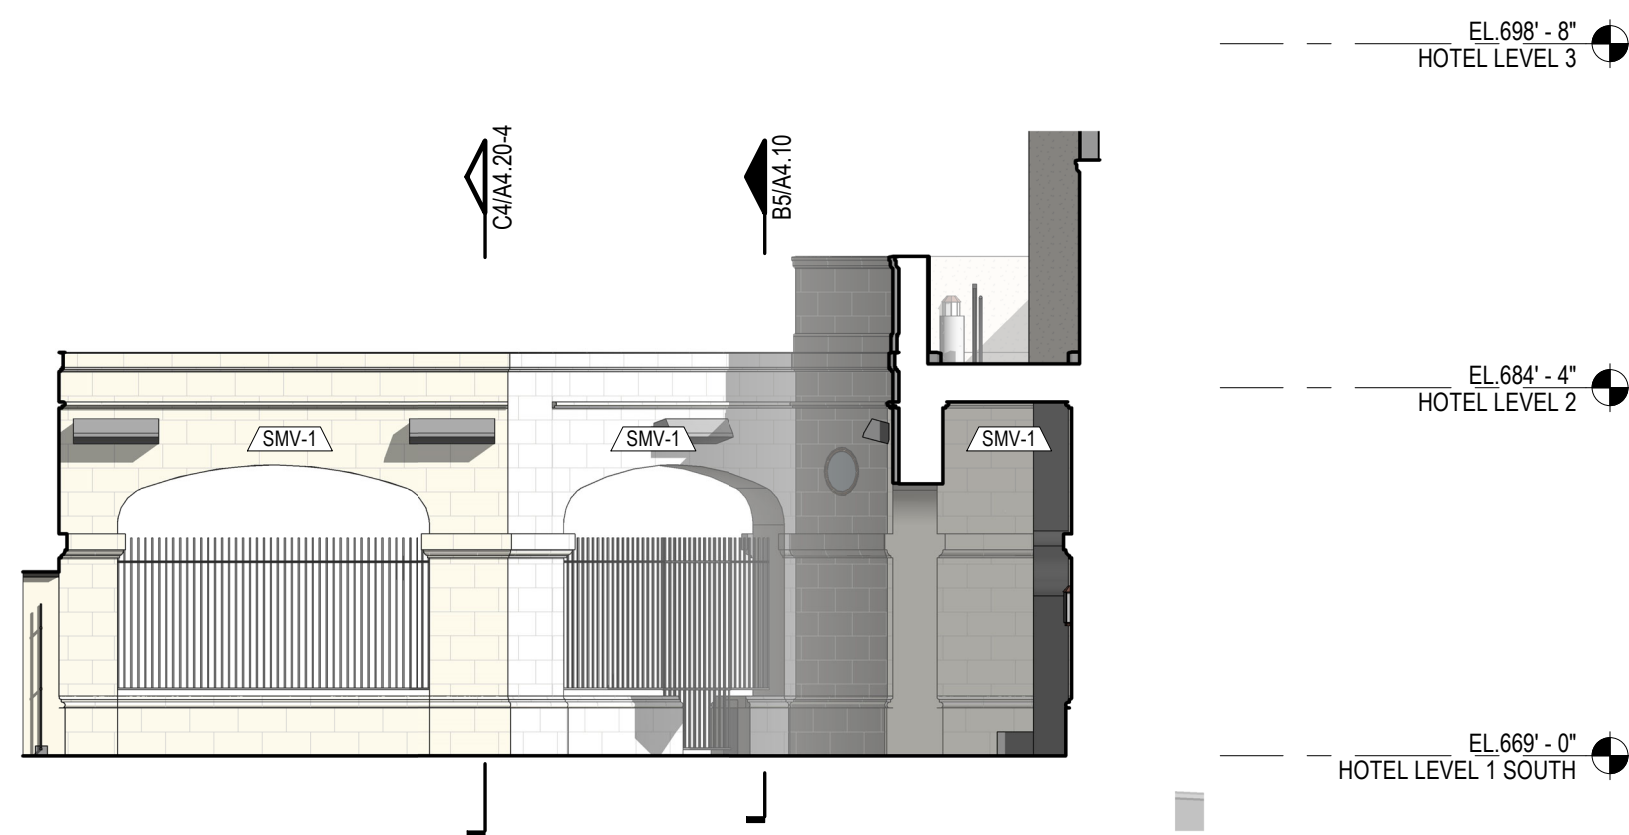


1/8" = 1'-0" RESTAURANT TERRACE - SOUTH | D5

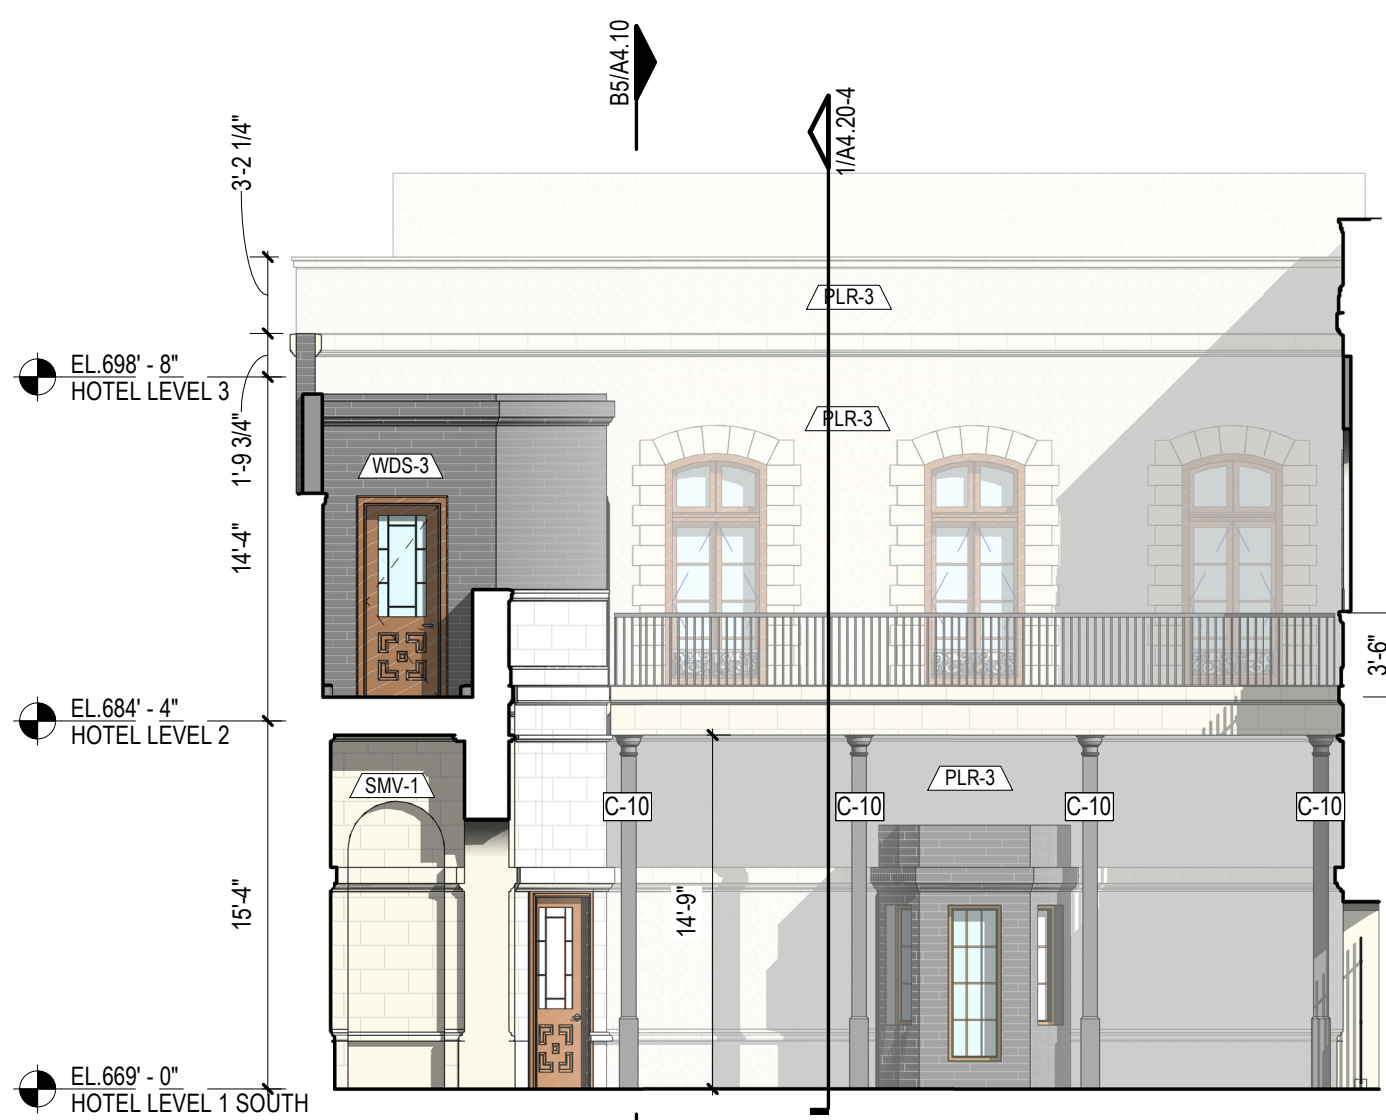


1/8" = 1'-0" RESTAURANT TERRACE - NORTH | C5


KEYNOTES

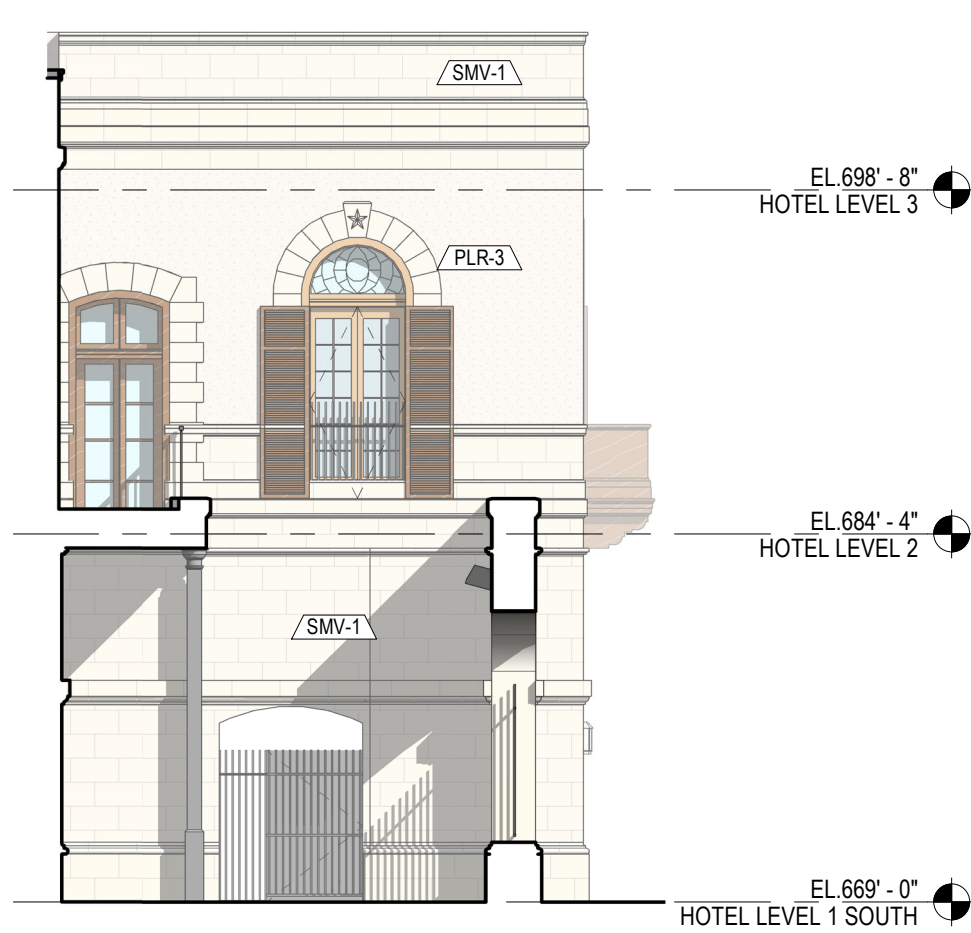


1/8" = 1'-0" RESTAURANT TERRACE - EAST | C2

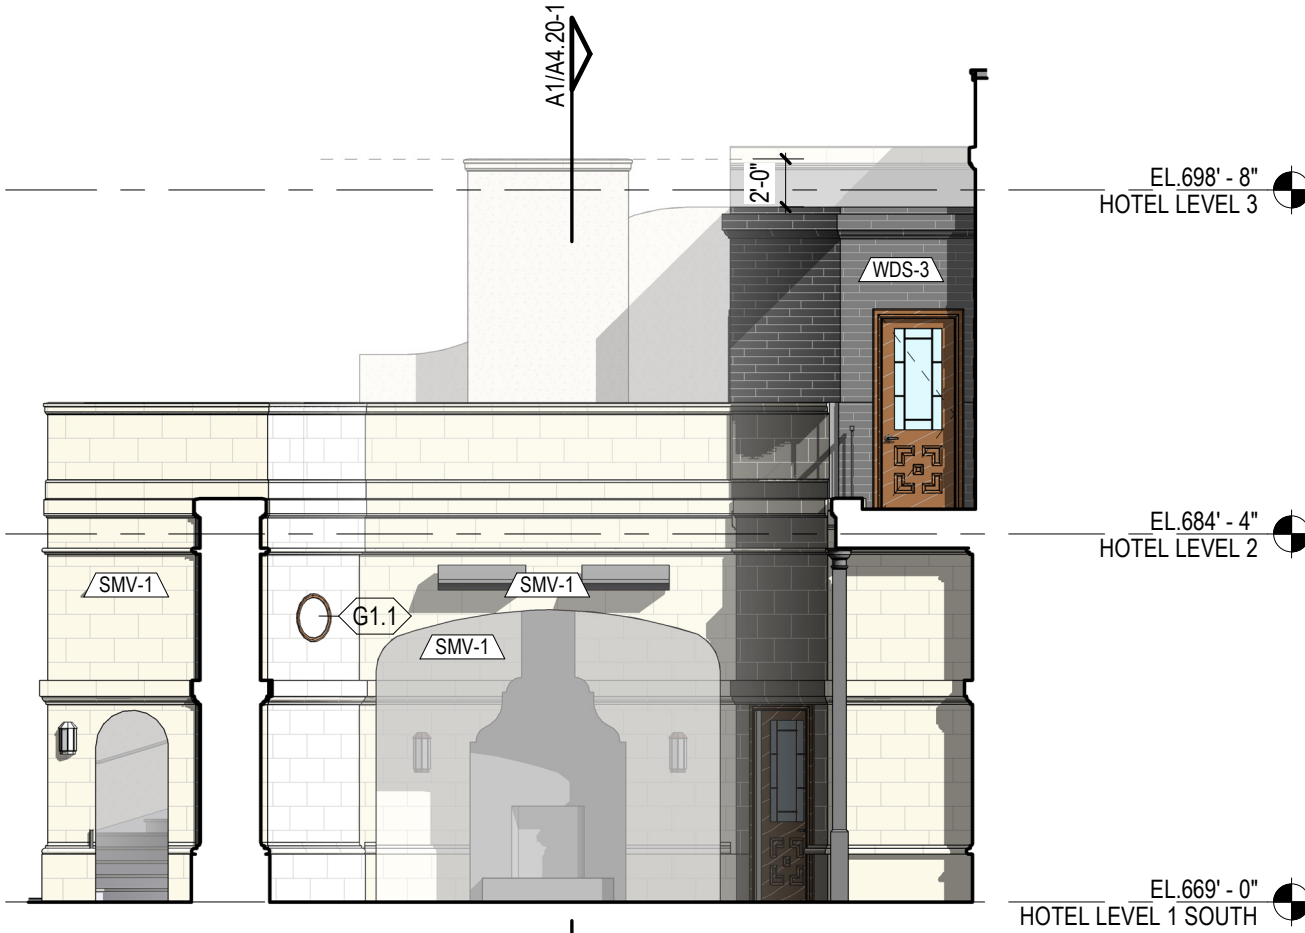


1/8" = 1'-0" RESTAURANT TERRACE - WEST | C4

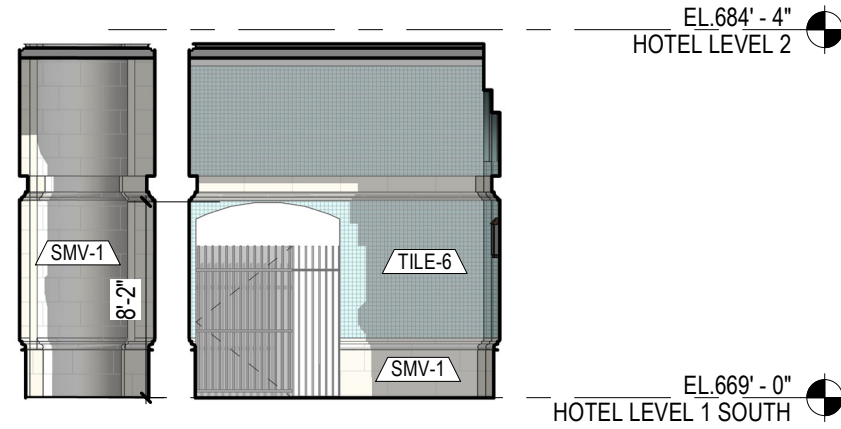

1/8" = 1'-0" ENTRY VESTIBULE 101 - WEST | B2

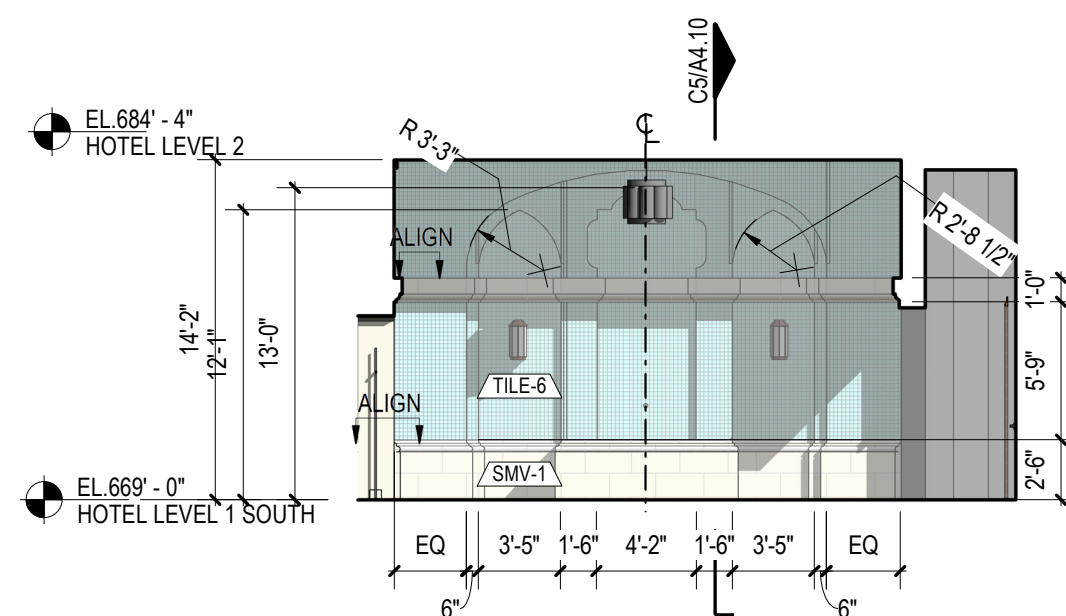


1/8" = 1'-0" ENTRY VESTIBULE 101 - NORTH | B3

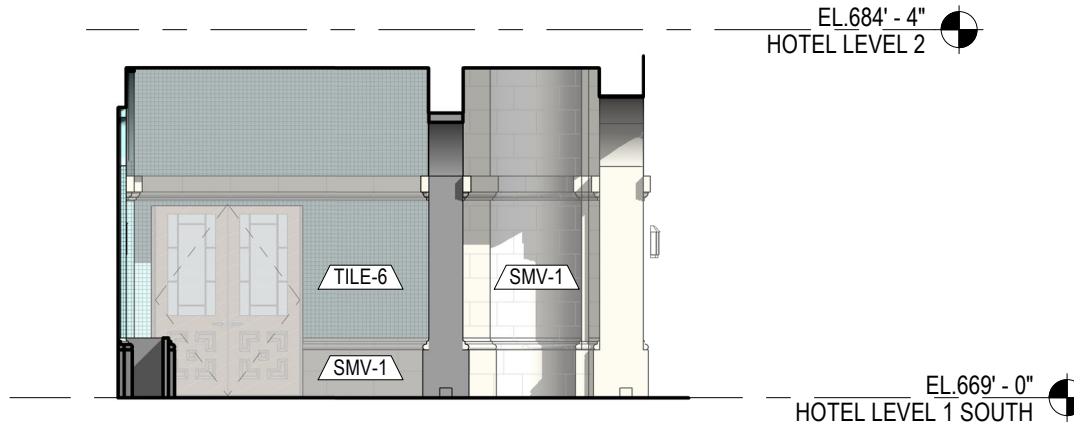


1/8" = 1'-0" ENTRY VESTIBULE 101 - EAST | B4

SHEET NOTES


- REFER TO MASTER SCHEDULE FOR FINISH AND PRODUCT 'BASIS OF DESIGN.'
- REFER TO A6.50 SHEET SERIES FOR WINDOW TYPES AND GLAZING INFORMATION.
- PROVIDE CONTROL JOINTS AS REQUIRED BY MANUFACTURER'S RECOMMENDATIONS AND INDUSTRY STANDARDS.
- REFER TO SKETCH ELEVATIONS FOR ADDITIONAL INFORMATION REGARDING TRIM PROFILES, EMBELLISHMENTS, AND WINDOW TREATMENTS WHERE INDICATED.
- REFER TO A5/A5.20 FOR INFORMATION ON MOULDING PROFILES, EMBELLISHMENTS, AND PARAPET CAP.

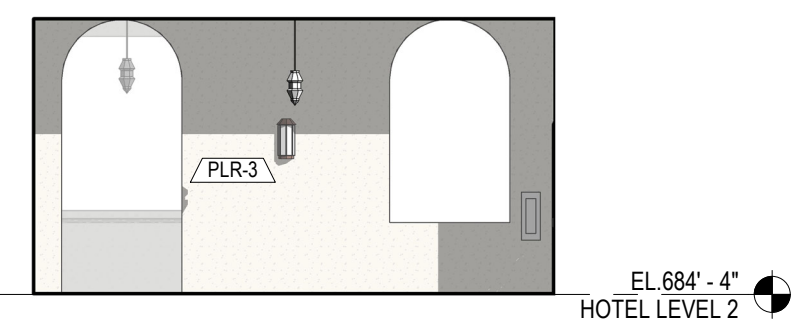

1/8" = 1'-0" MEMBER'S TERRACE - EAST | A2

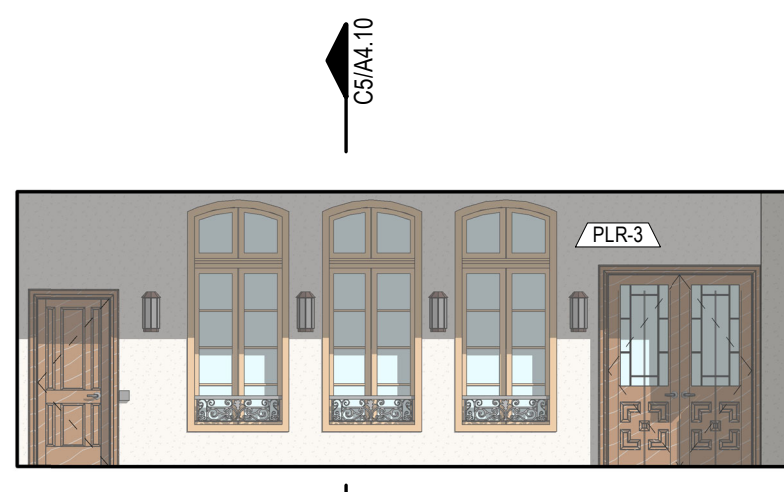

1/8" = 1'-0" MEMBER'S TERRACE - SOUTH | A3

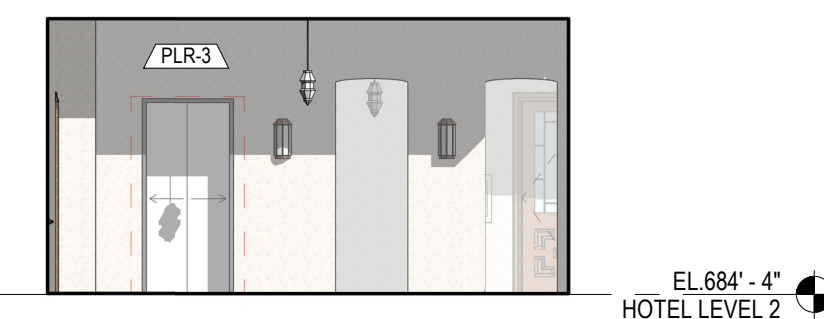

1/8" = 1'-0" MEMBER'S TERRACE - WEST | A4

These drawings have been prepared as one coordinated set of drawings and are complimentary. What is required by one drawing is required by all of the drawings, even if a detail or component part is not identified on every sheet. Any user's reliance on a single or select few sheet(s) of the drawings without consideration for the information included in the entire set of drawings will be at the user's sole risk and shall not form the basis for a request for additional compensation or time.



19 JUNE 2026

△	DATE	ISSUE
D	06-19-2026	ISSUE FOR PERMIT

PROJECT NAME
TERRY BLACK'S BROADWAY
HOTEL

PROJECT ADDRESS
1411 ALLING STREET
SAN ANTONIO, TX 78215

KIRKSEY PROJECT NO. 2025193

KEY PLAN

SHEET TITLE
EXTERIOR ELEVATIONS -
AMENITY

SHEET NUMBER

A3.18

© 2026 Kirksey

