




1 FRONT ELEVATION - EAST (FACING ROOSEVELT AVE.)
A200 SCALE: 3/16" = 1'-0"

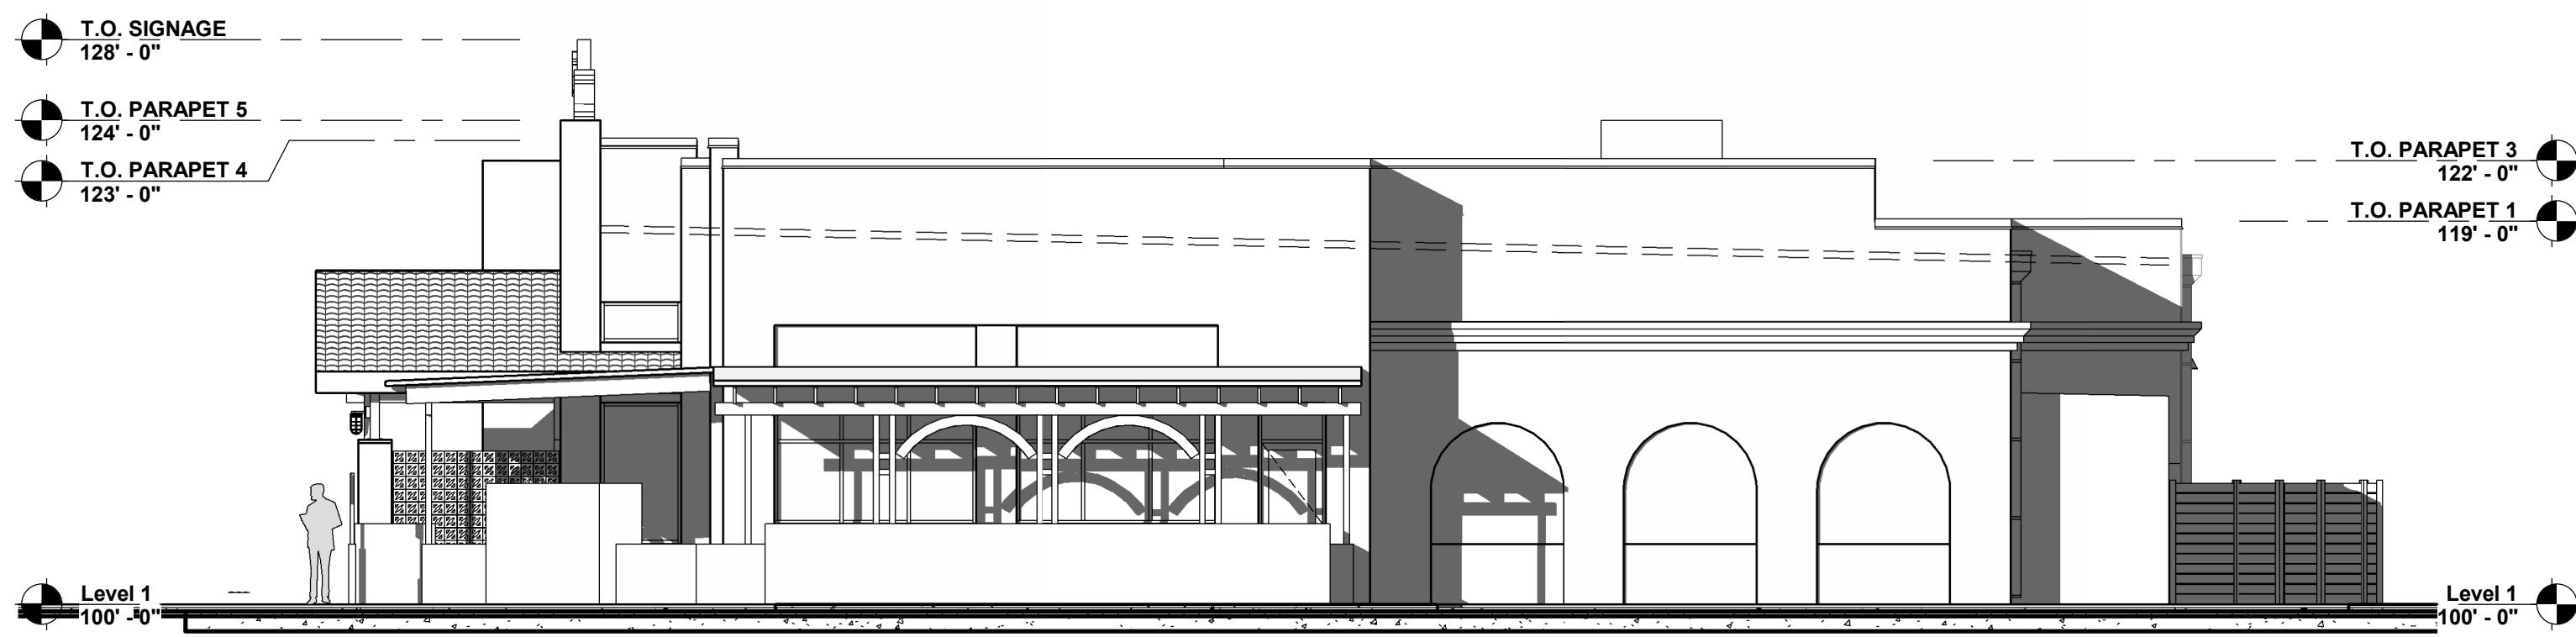

2 SIDE ELEVATION - NORTH (FACING E. BONNER AVE.)
A200 SCALE: 1/8" = 1'-0"

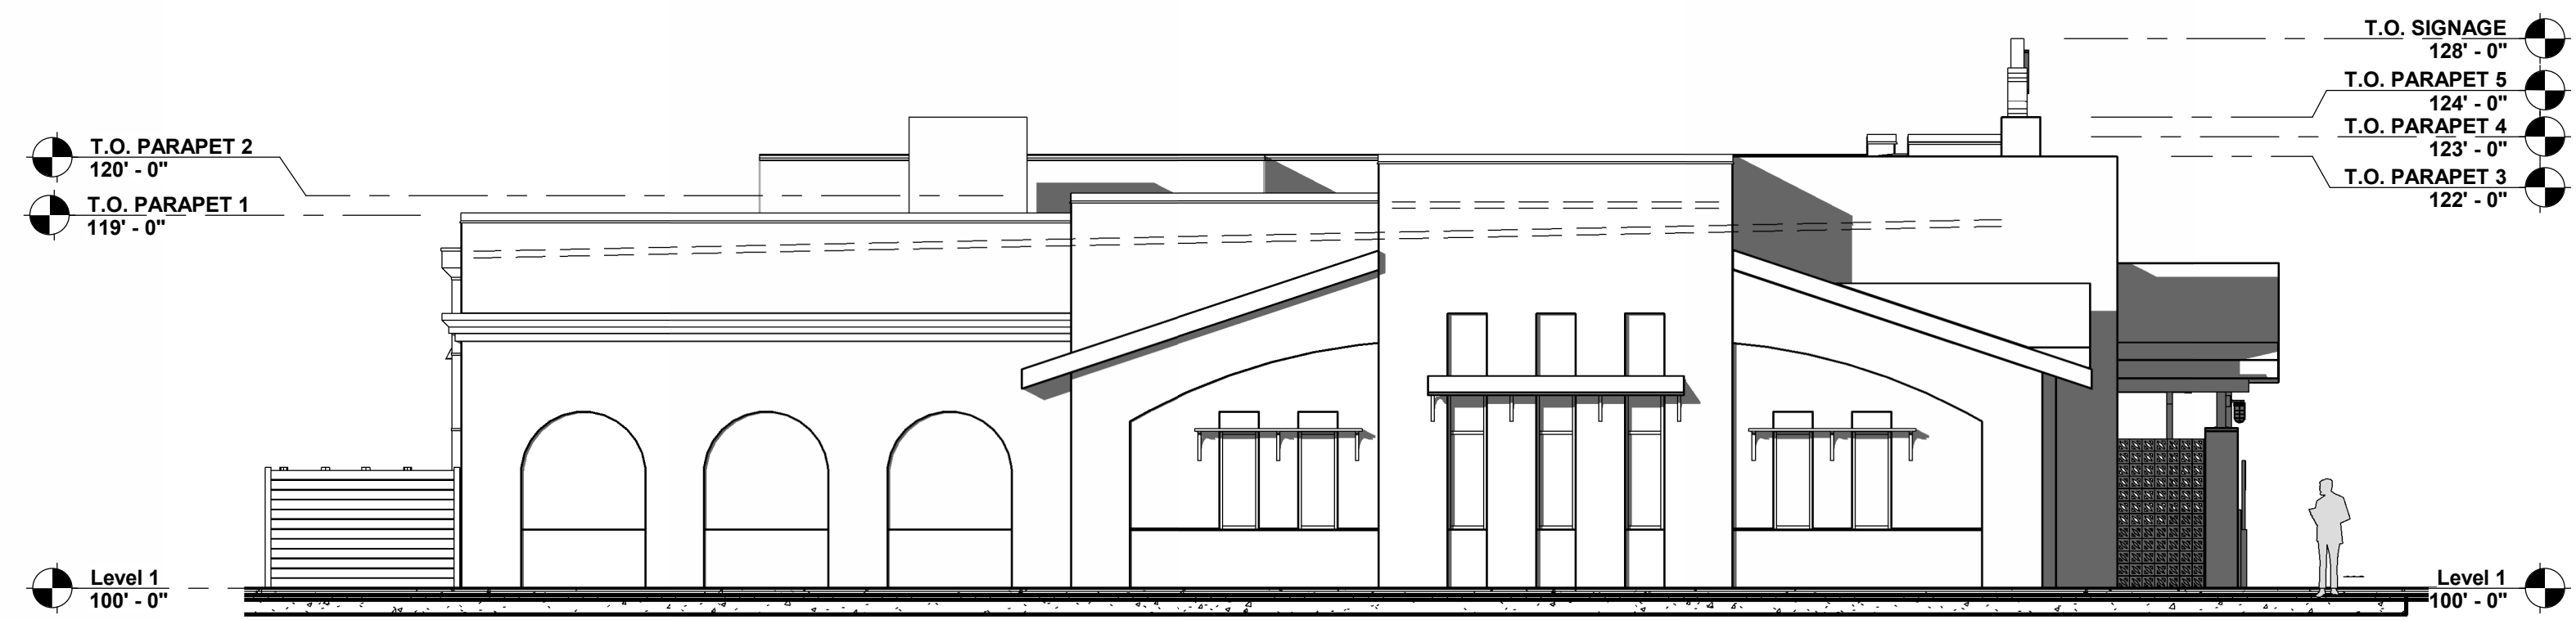

3 SIDE ELEVATION - SOUTH
A200 SCALE: 1/8" = 1'-0"

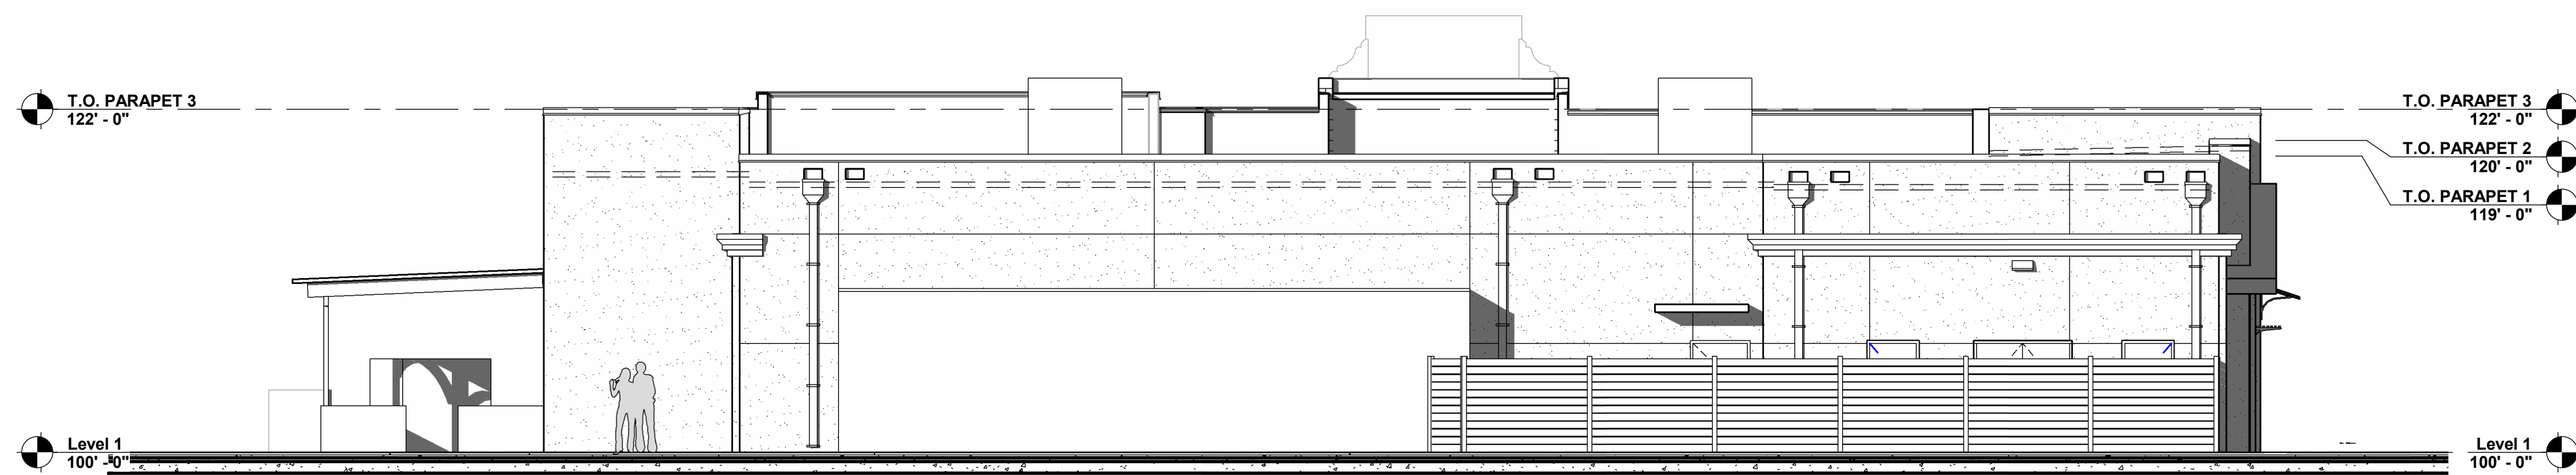

4 REAR ELEVATION - WEST
A200 SCALE: 1/8" = 1'-0"

EXTERIOR ELEVATIONS

NICHA'S COMIDA MEXICANA - ROOSEVELT AVE. SAN ANTONIO, TX 78214

SCALE: As indicated
PROJECT NO: 26022