

1023 N Pine Street, San Antonio, Texas 78202

3 February 2026
Bookends 2.0 - 100% Construction Documents | Permit Set

3 February 2026

REVISIONS


[illegible]

WEDG PROJECT NO. : 23120
CLIENT PROJECT NO. :23-0403

SITE PLAN

SHEET


AS-100

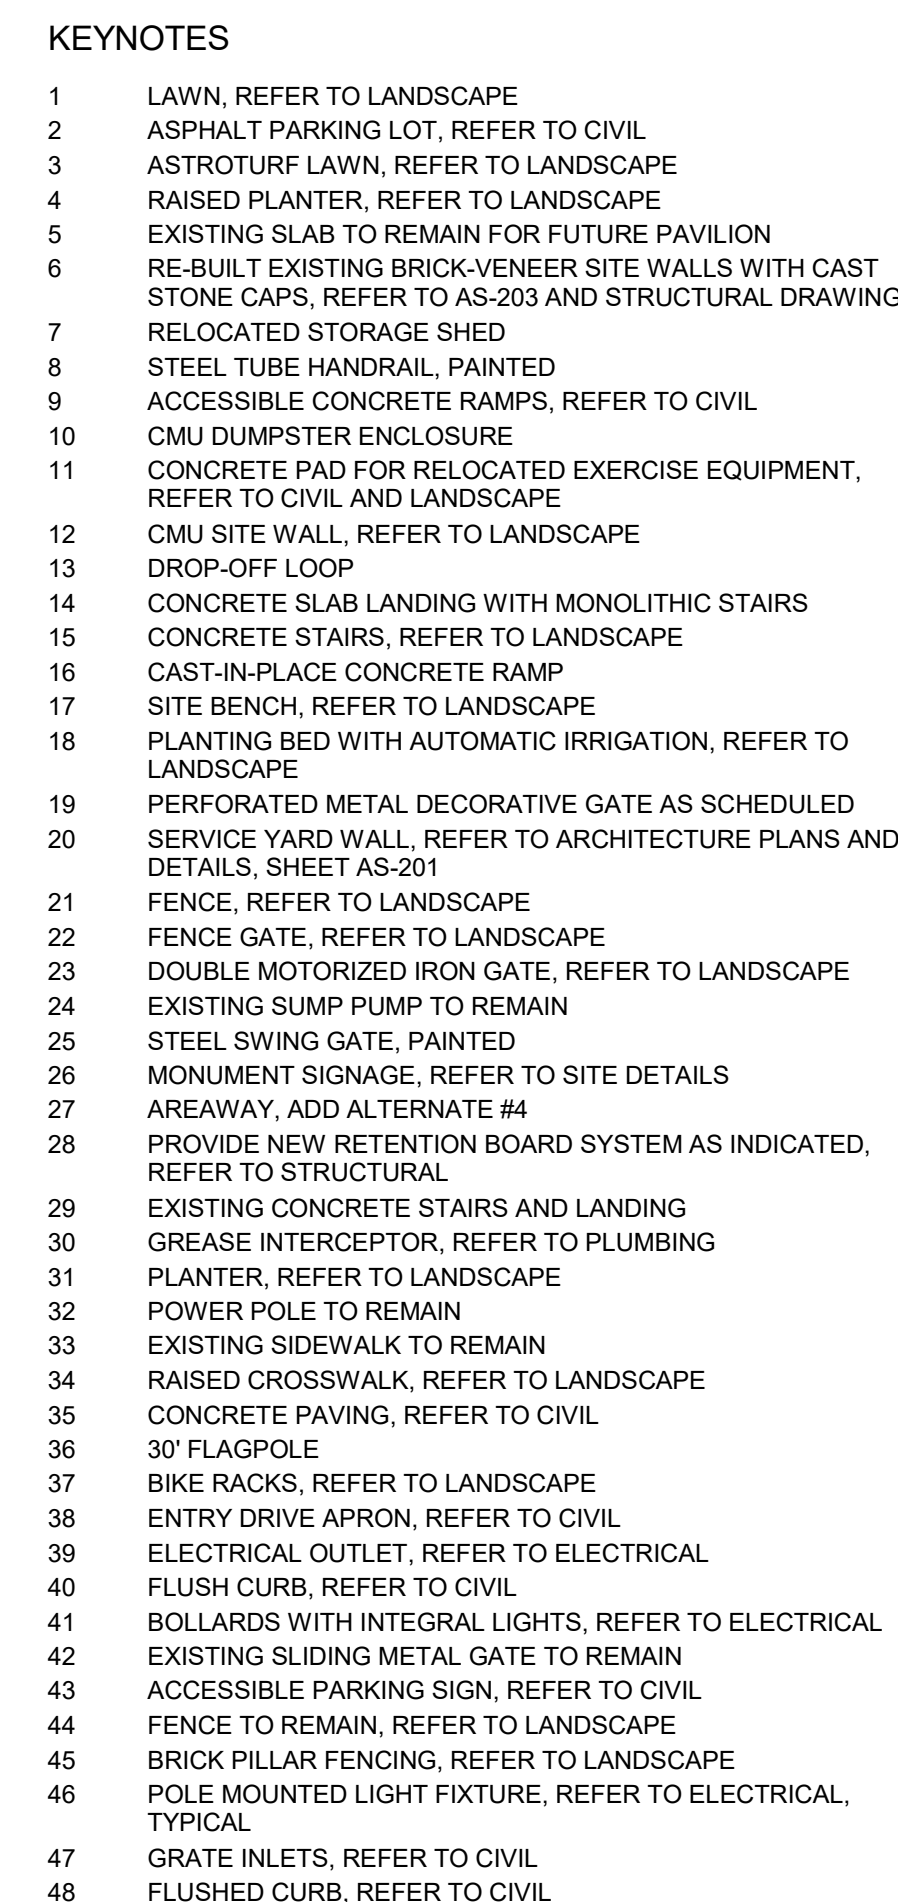


SITE PLAN LEGEND

-  TREES, REFER TO LANDSCAPE

 EXISTING TREES TO REMAIN, REFER TO LANDSCAPE

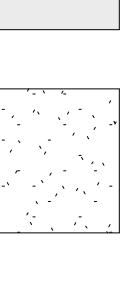 EXISTING CONCRETE SIDEWALK TO REMAIN, REFER TO CIVIL

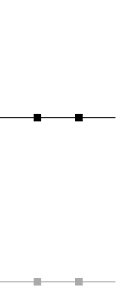 CONCRETE SIDEWALK (POLISH, BROOM, SALT, STAINED)

 ASPHALT

 CRUSHED GRANITE


 FENCE AND STONE POST

 IRON FENCE AND POST


 EXISTING IRON FENCE AND POST

 DOWNSPOUT

 SITE LIGHTING, REFER TO ELECTRICAL

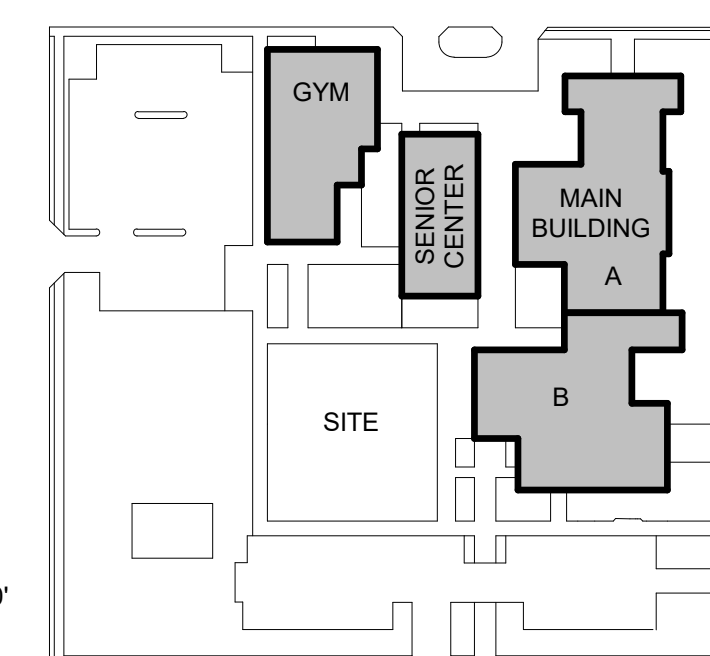

KEY PLAN









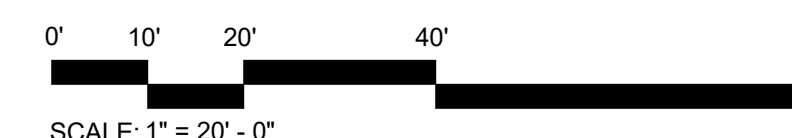


SCALE: 1" = 20' -














2G PROPOSED SITE PLAN
SCALE: 1" = 30'-0"

SCALE: 1" = 30'-0"

This document has been prepared from material that was drawn and/or prepared electronically and may have been automatically altered. Any error in this document is the responsibility of the user. No liability is assumed by the user.

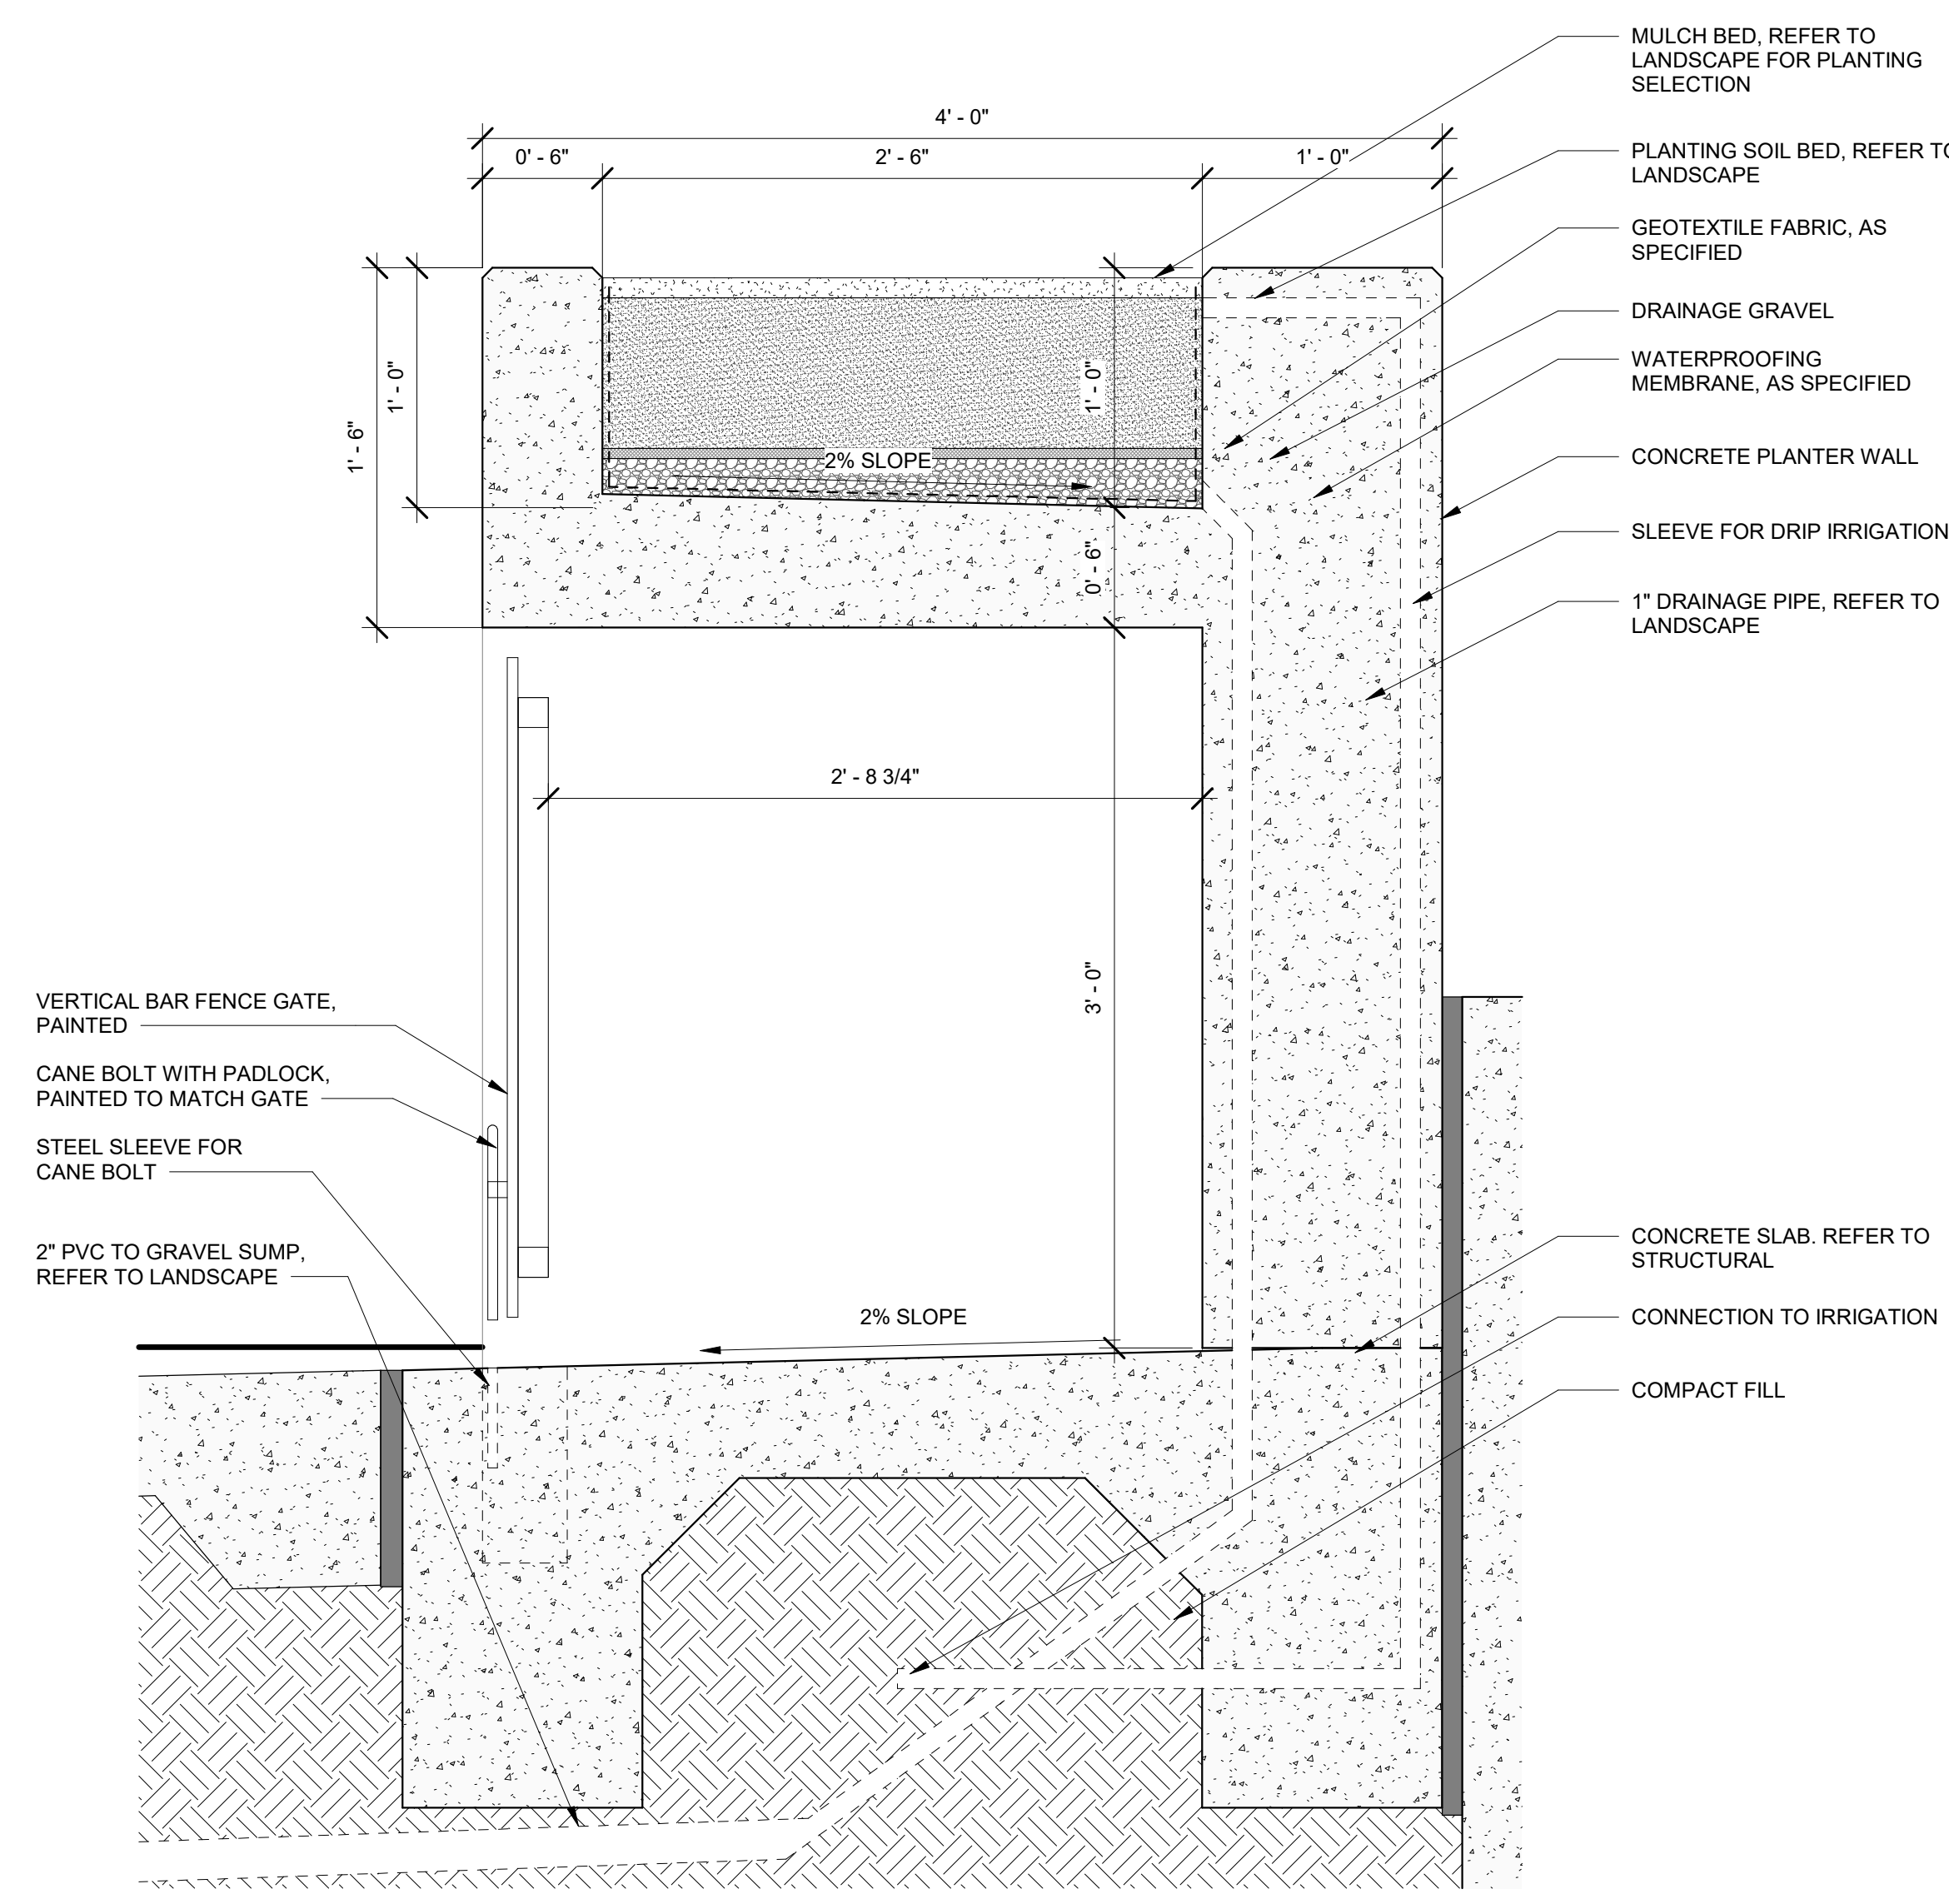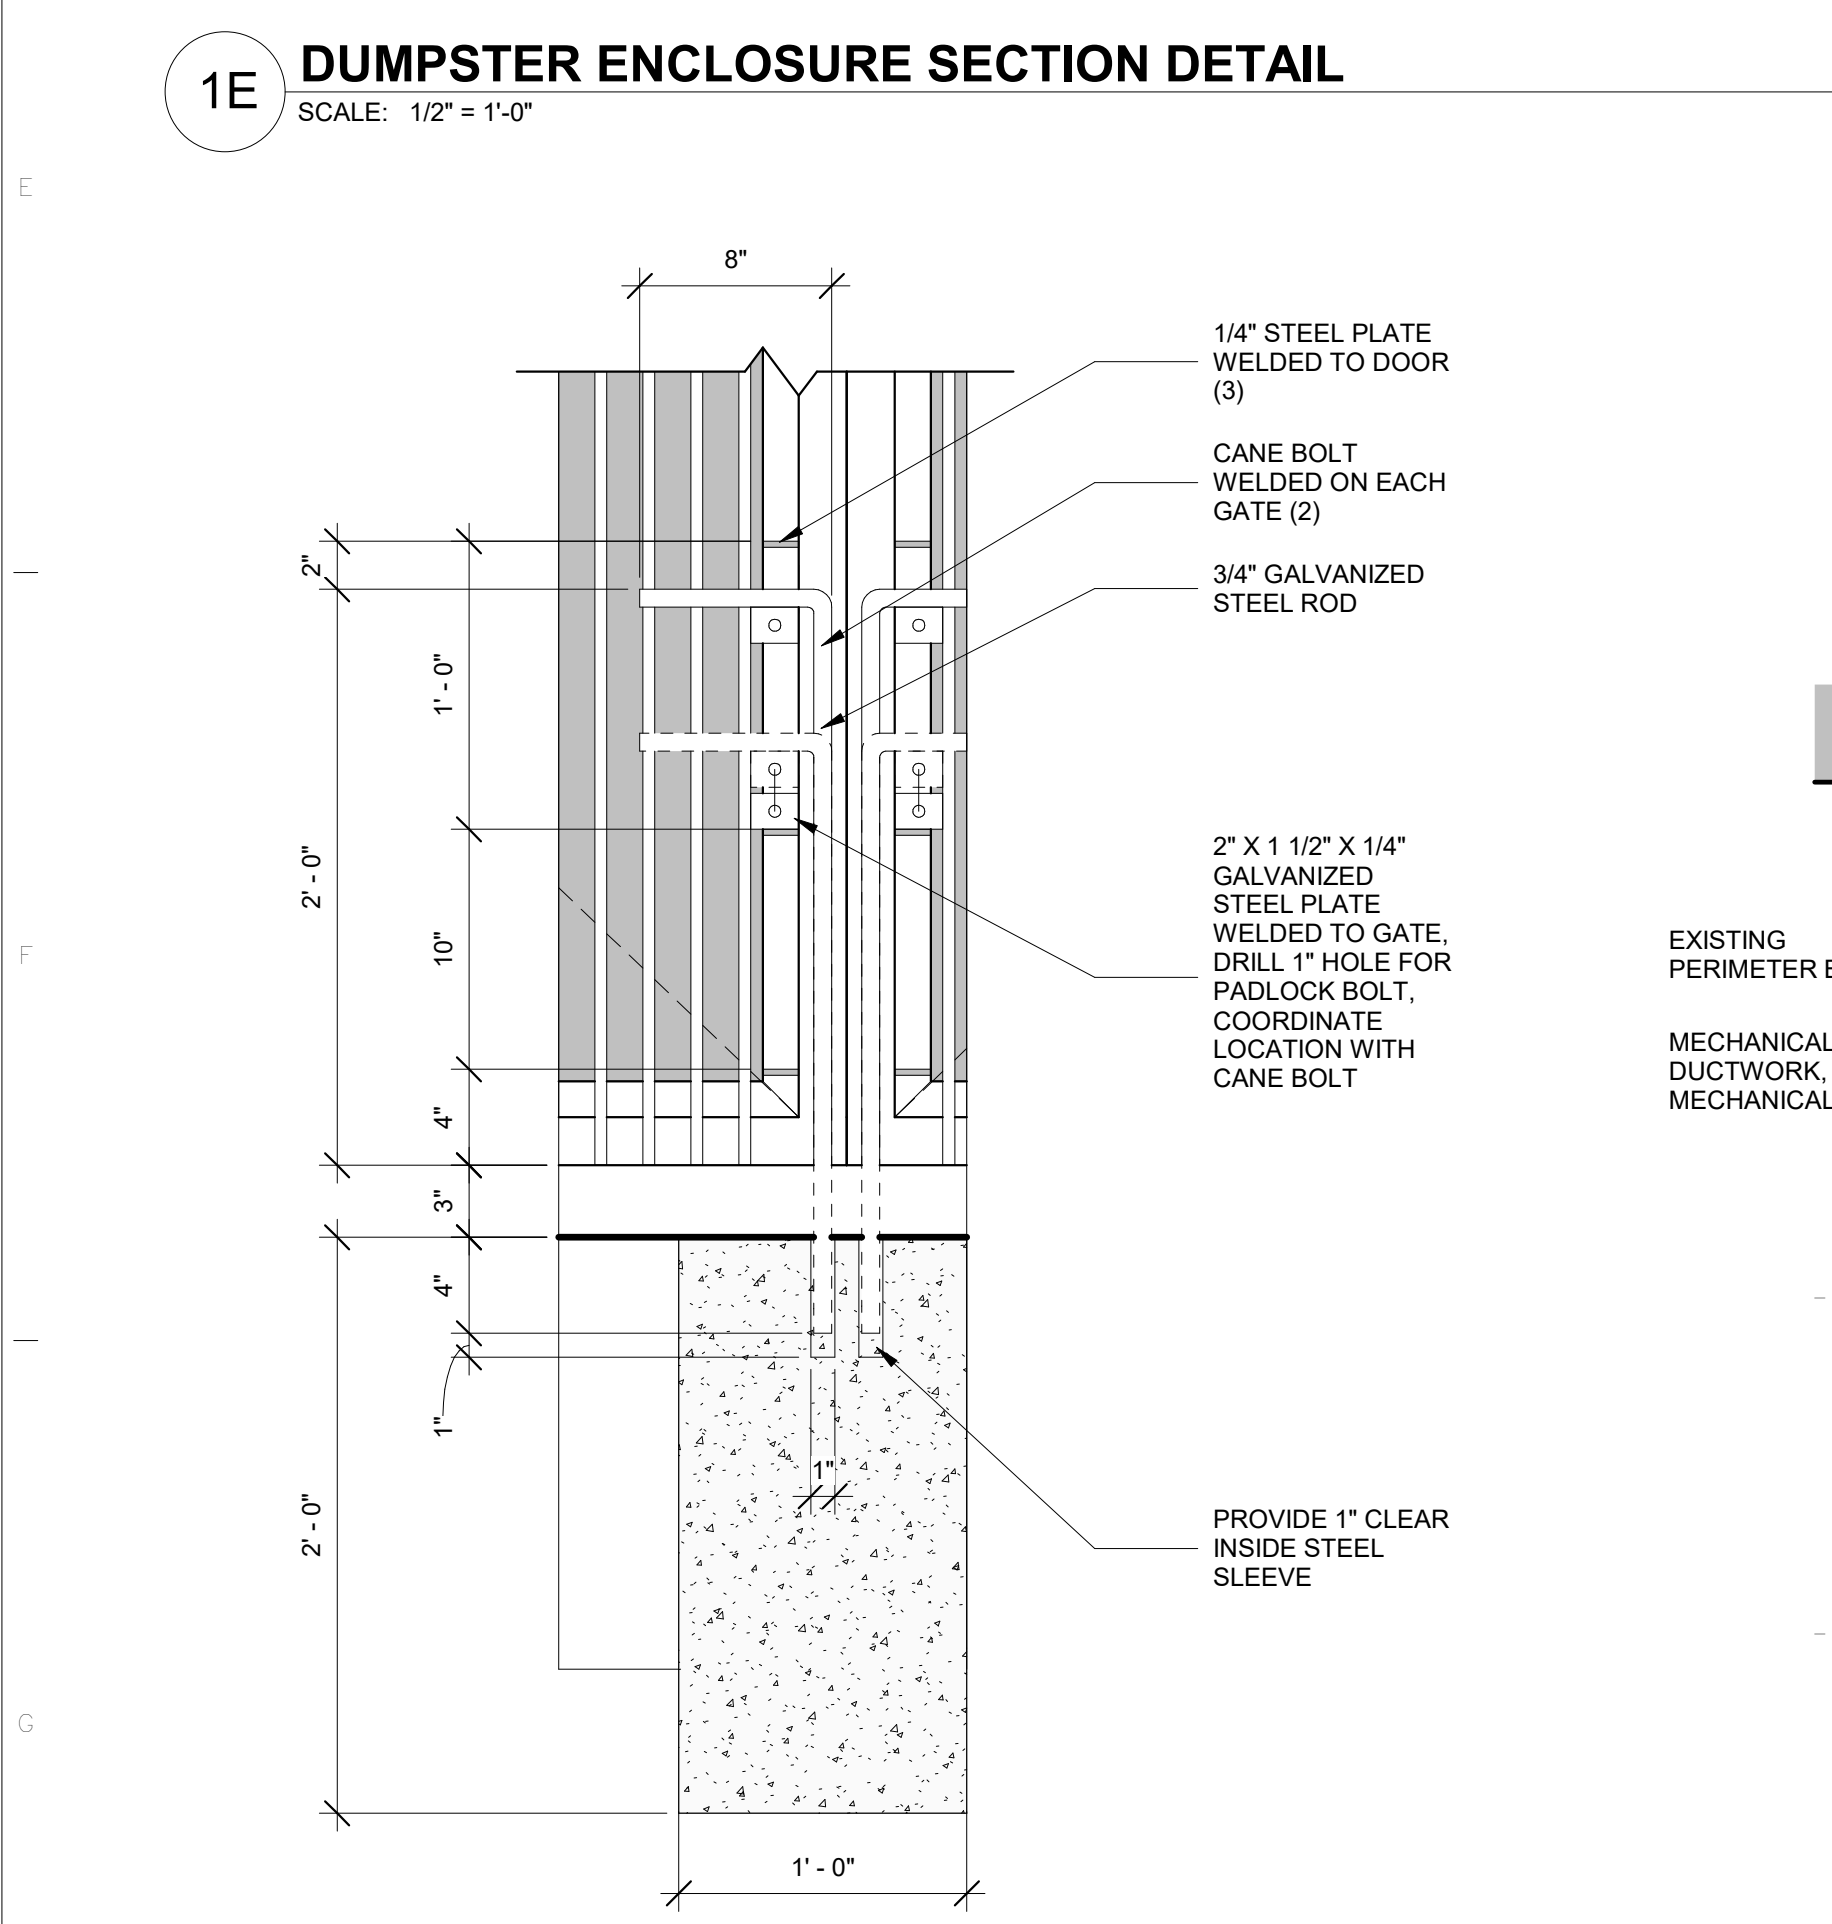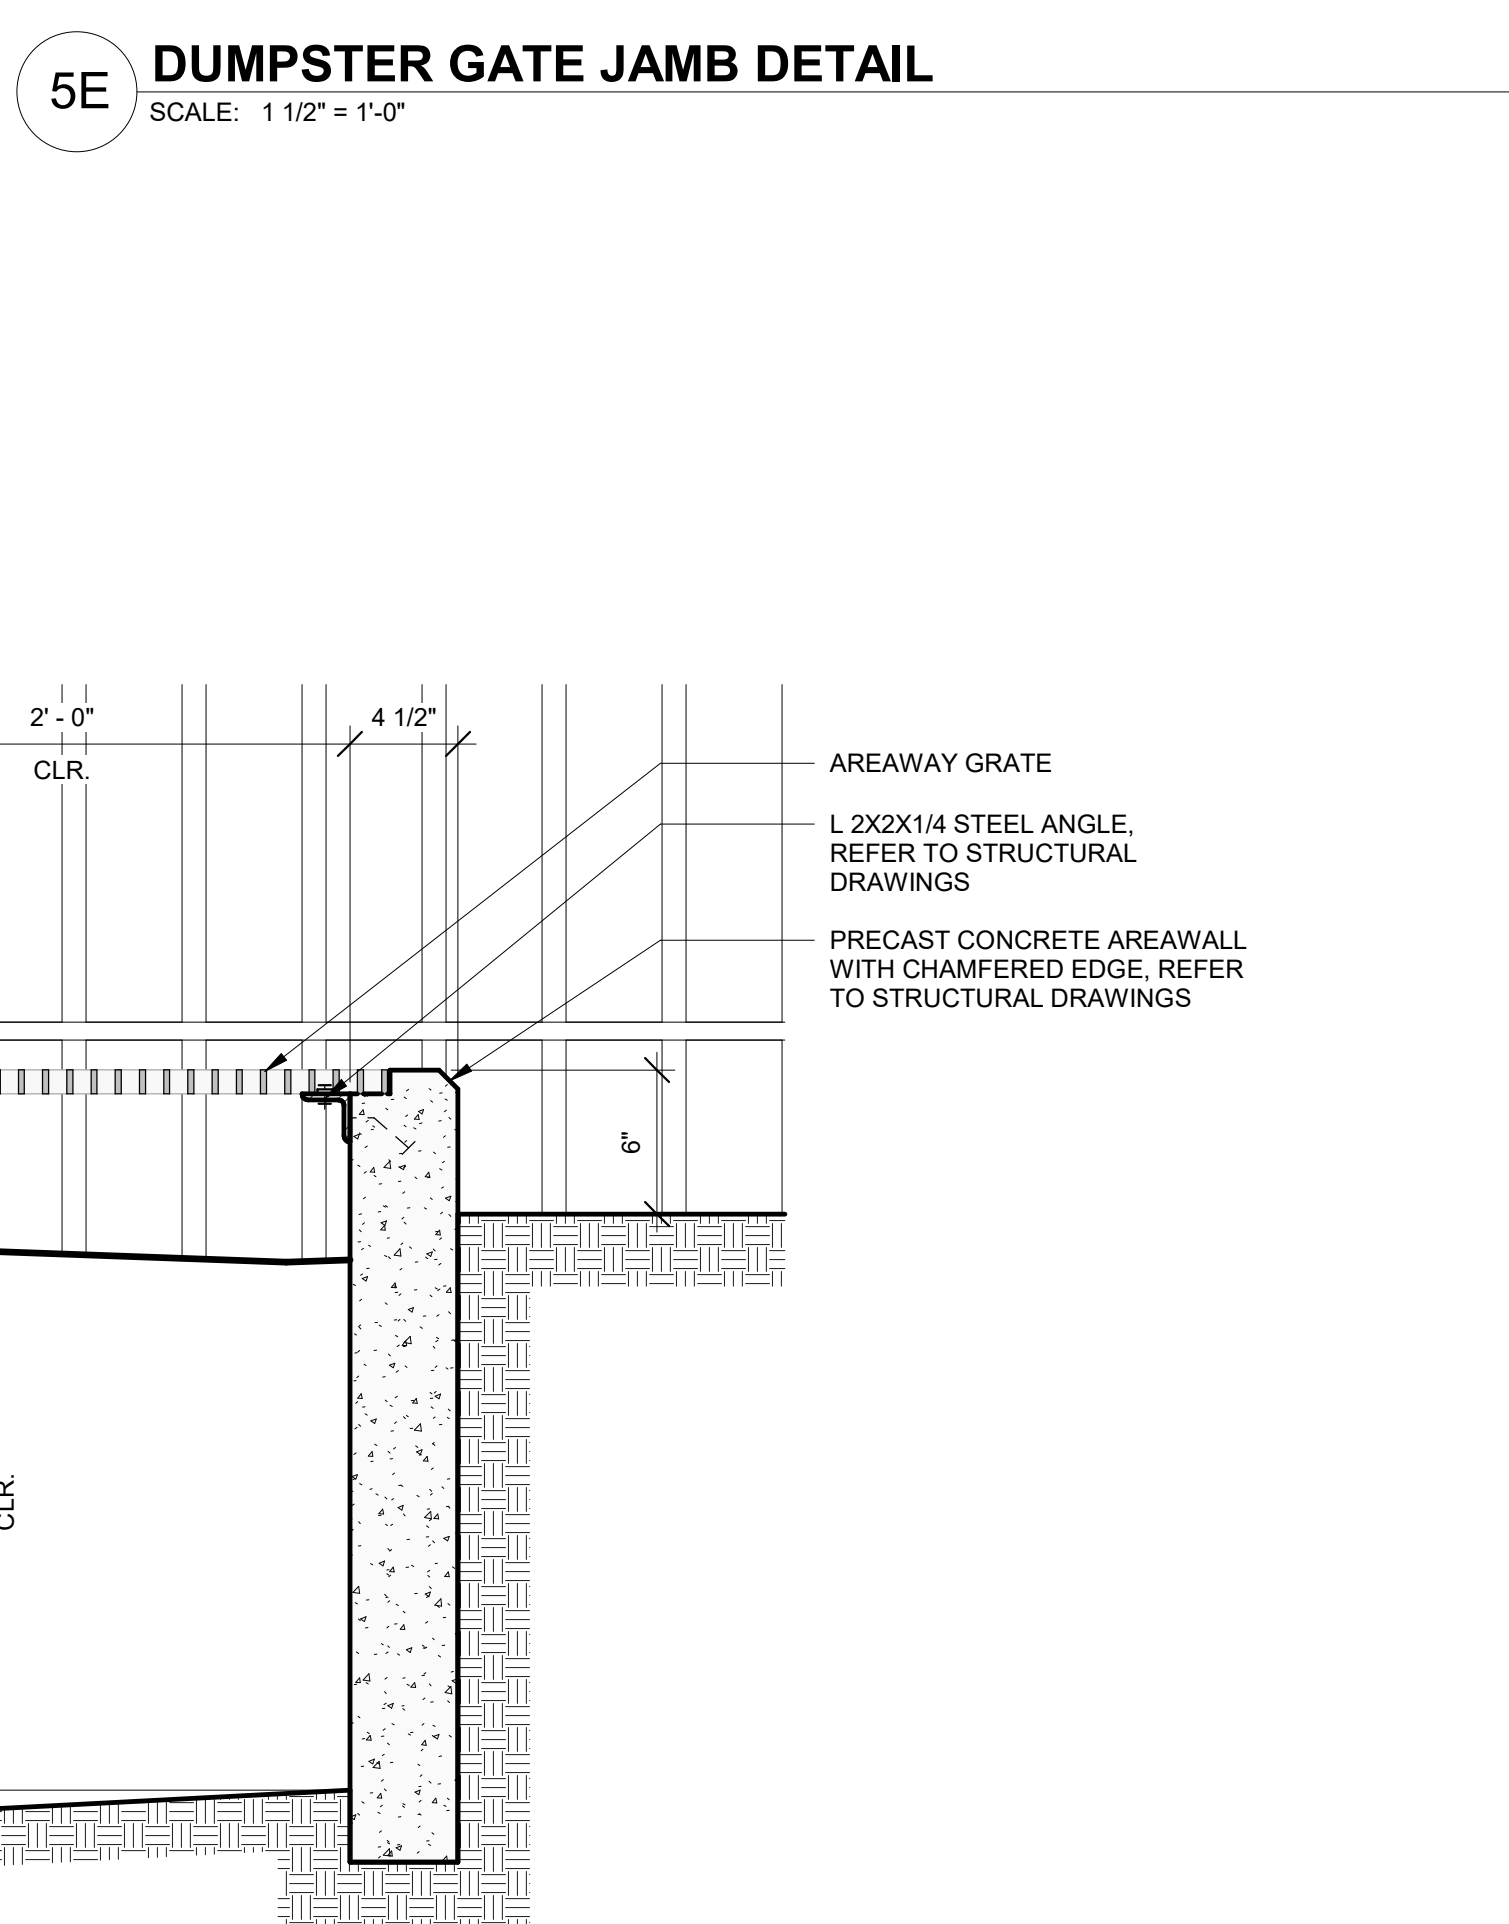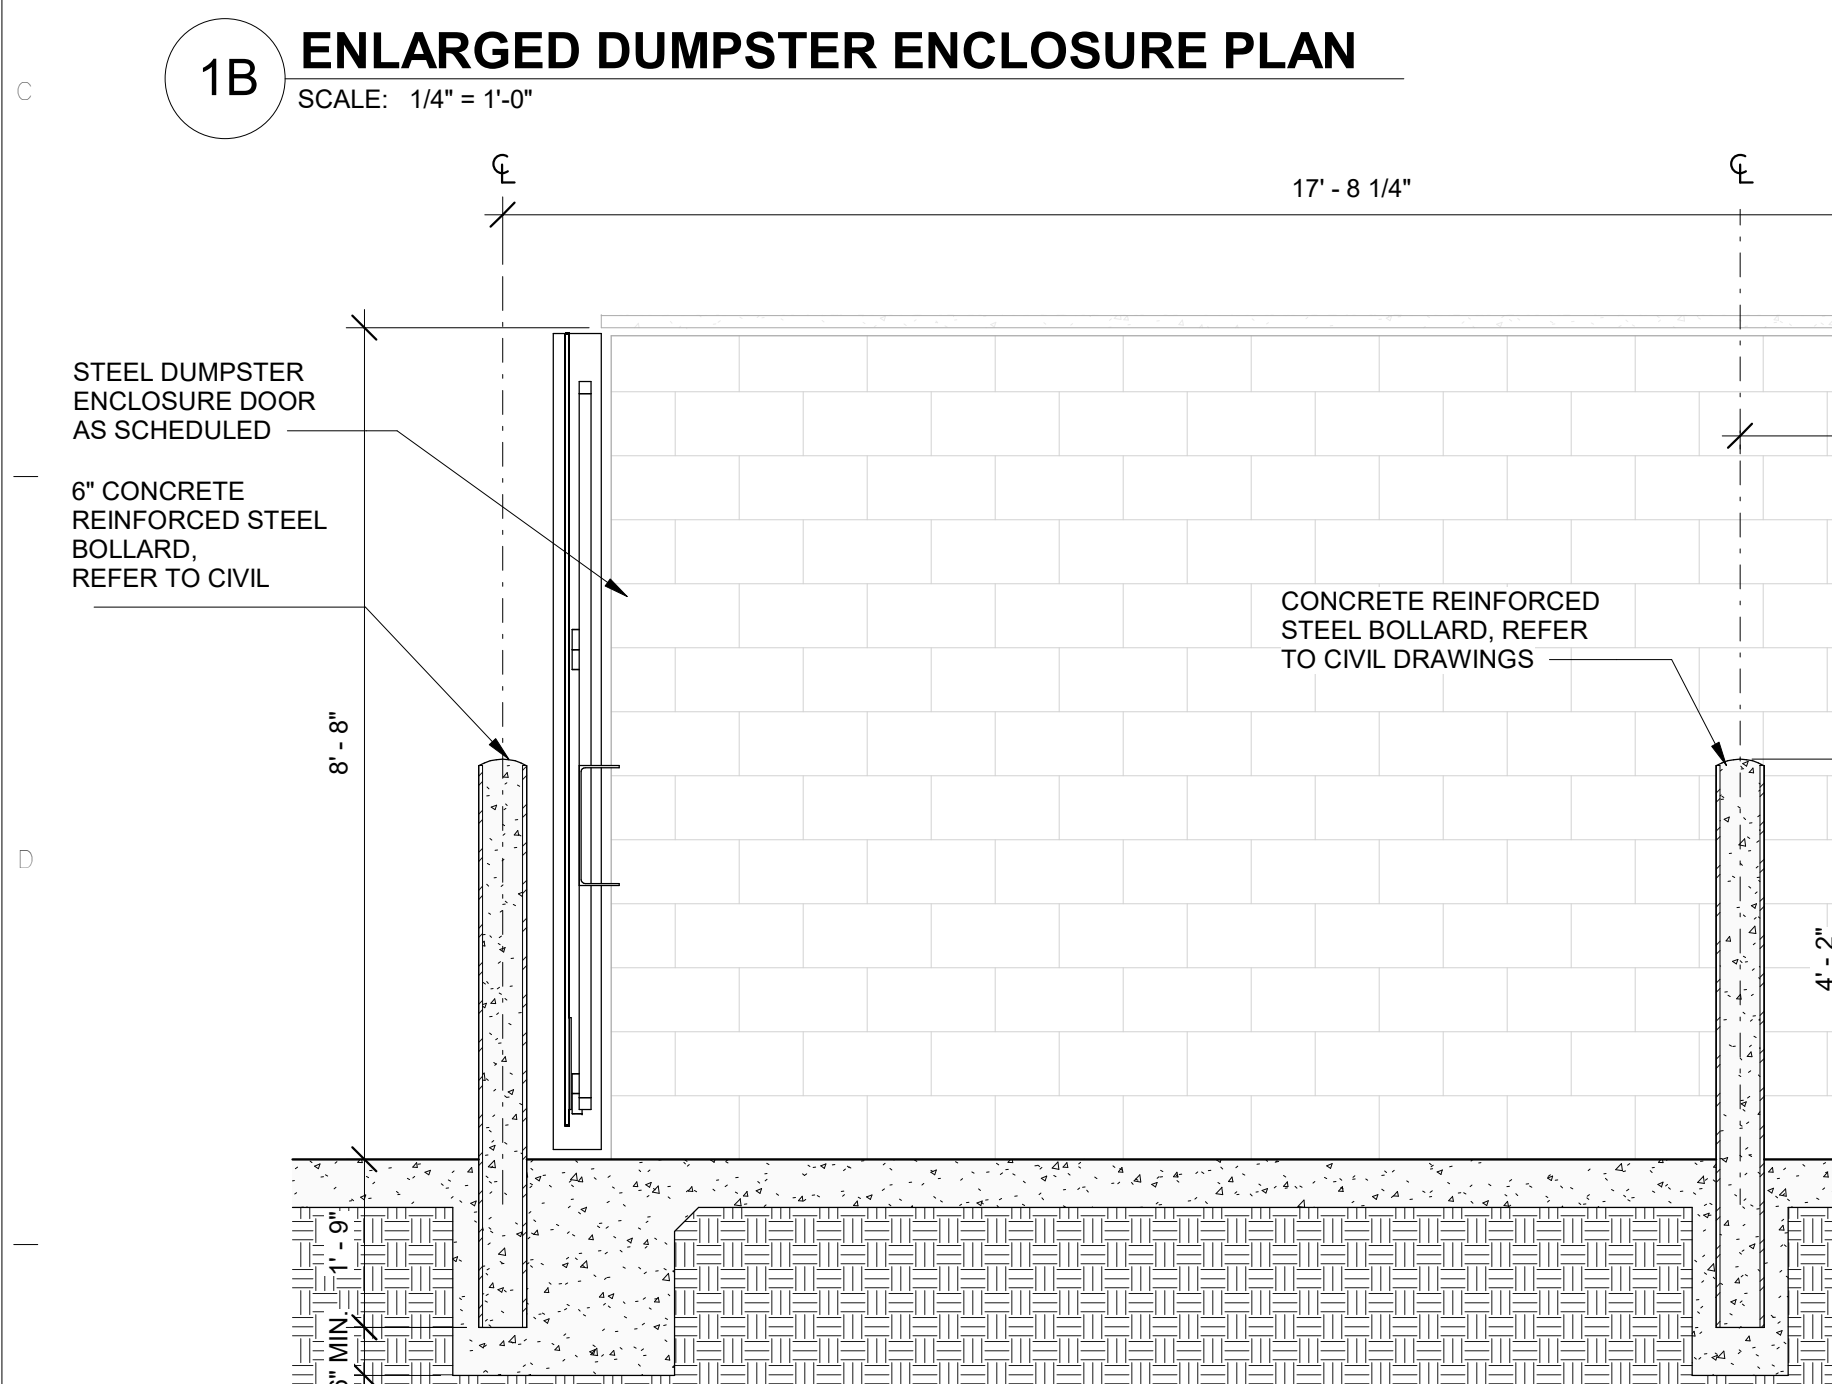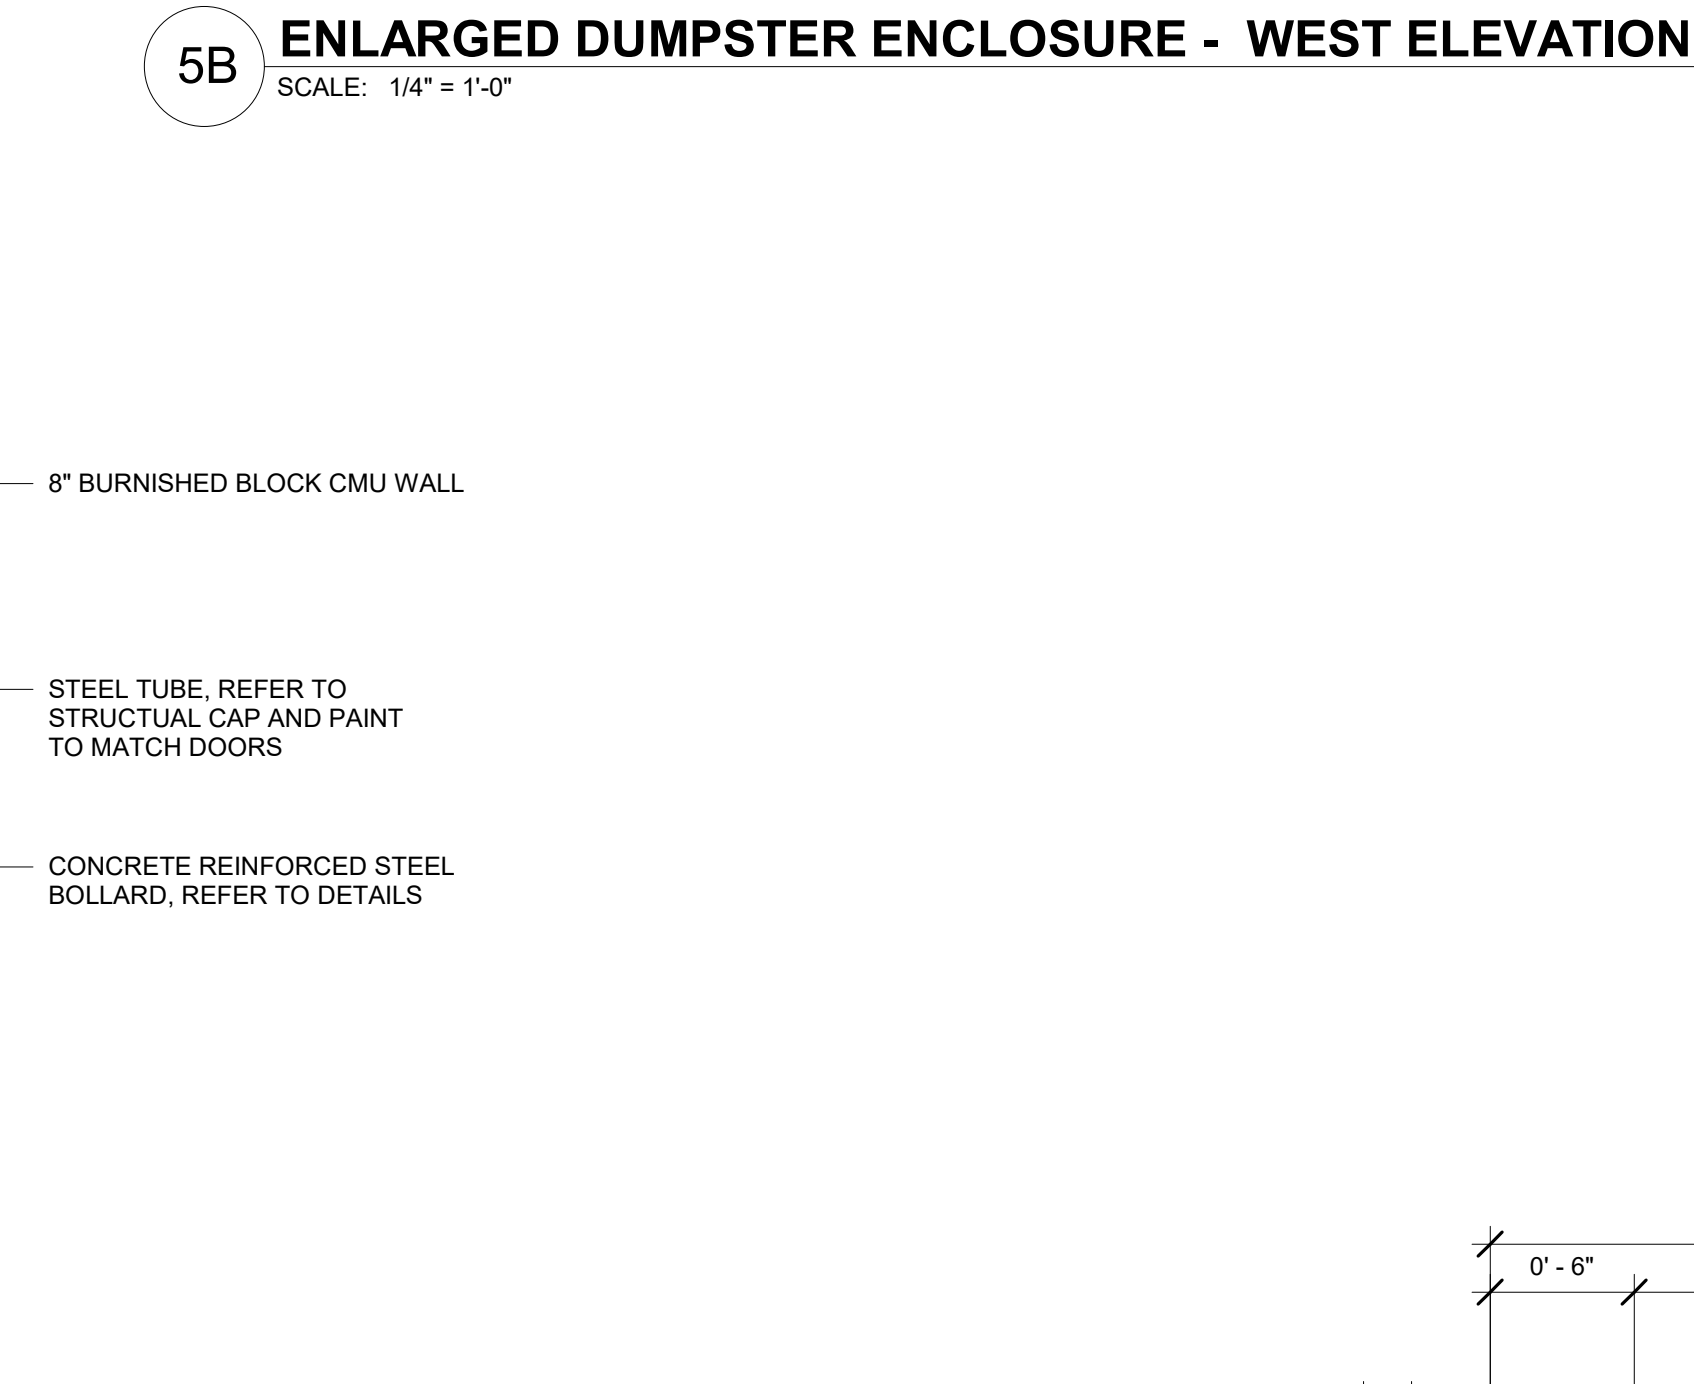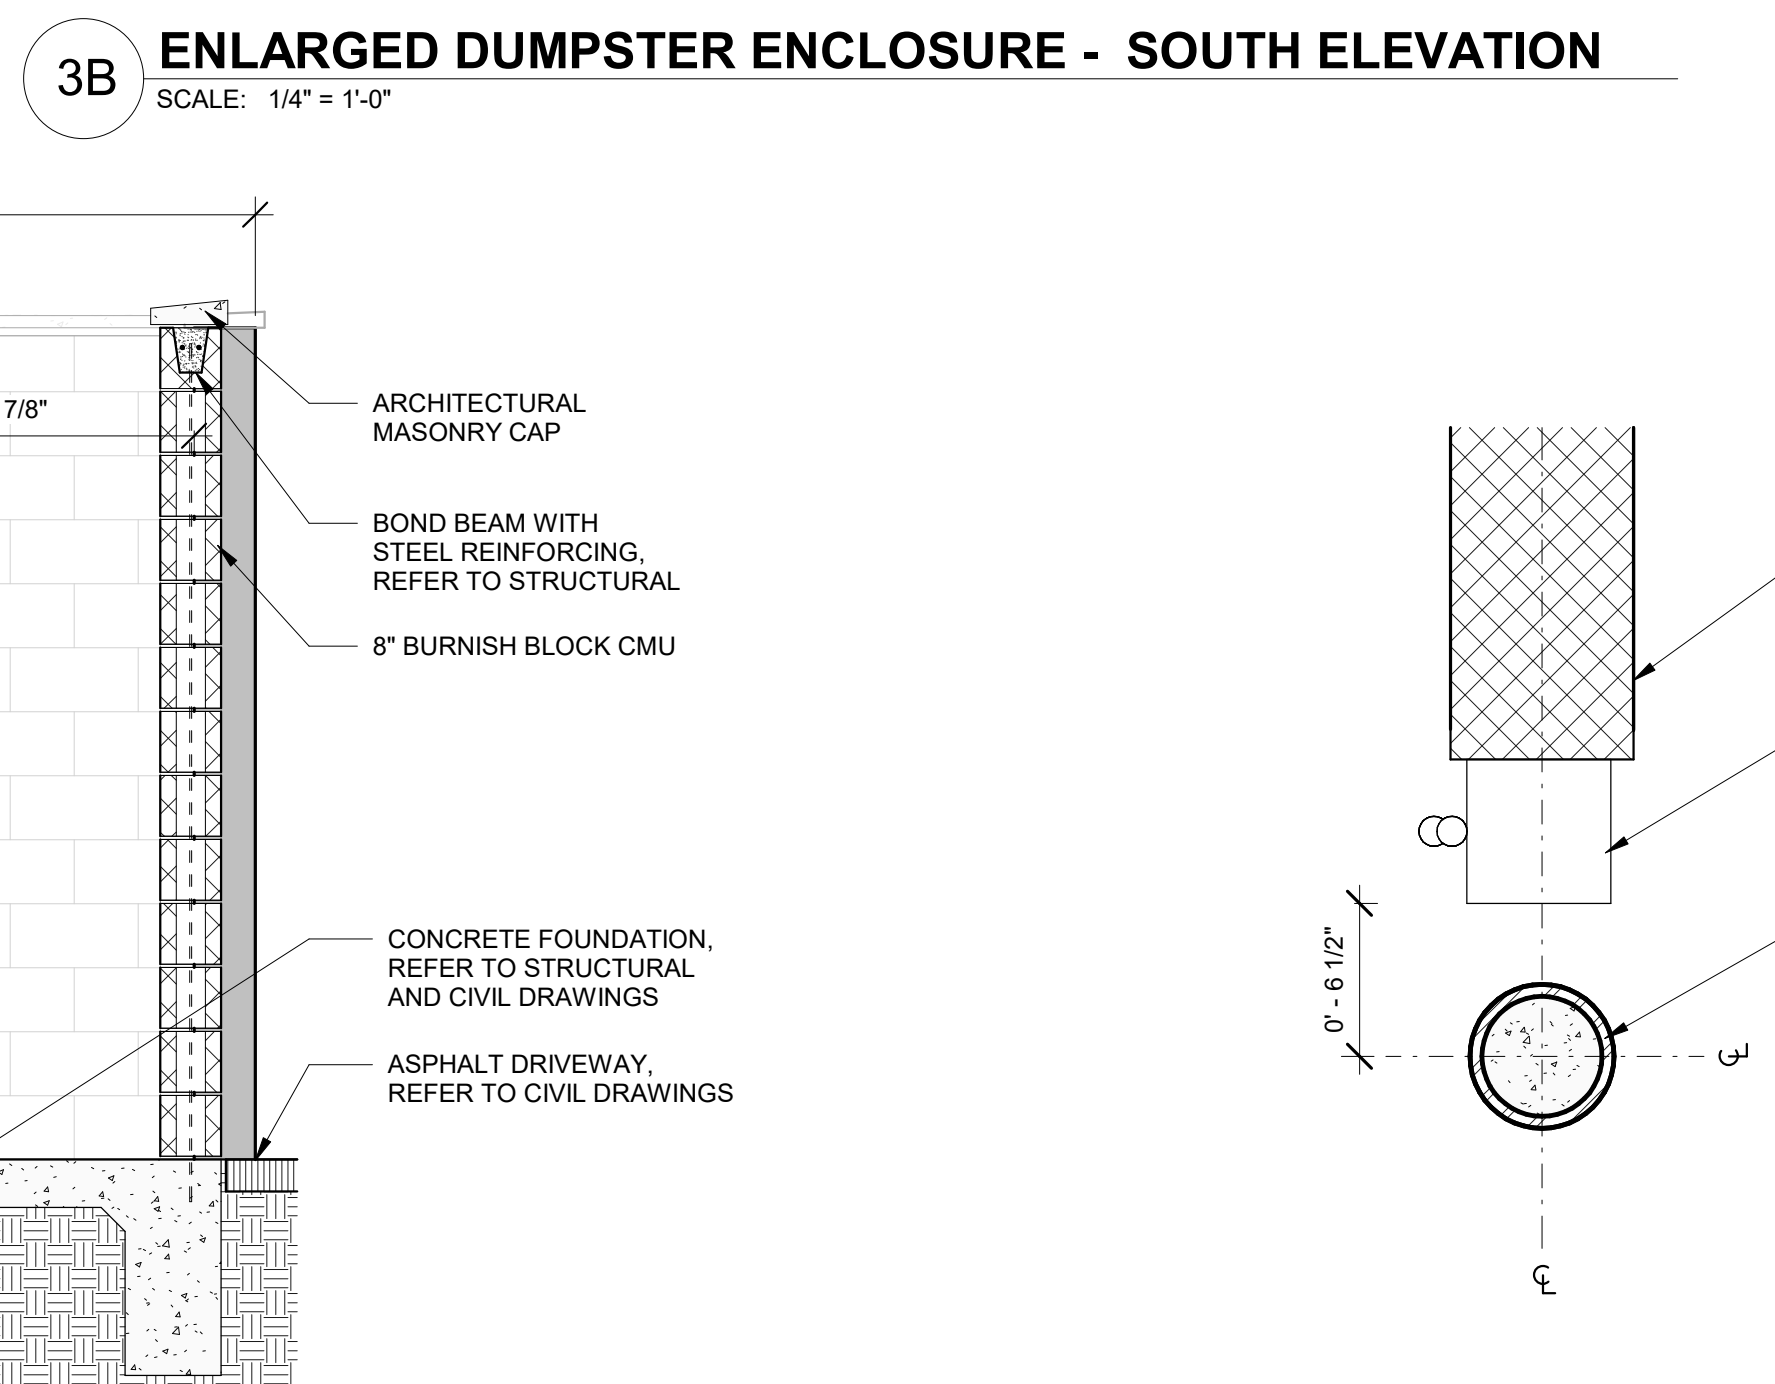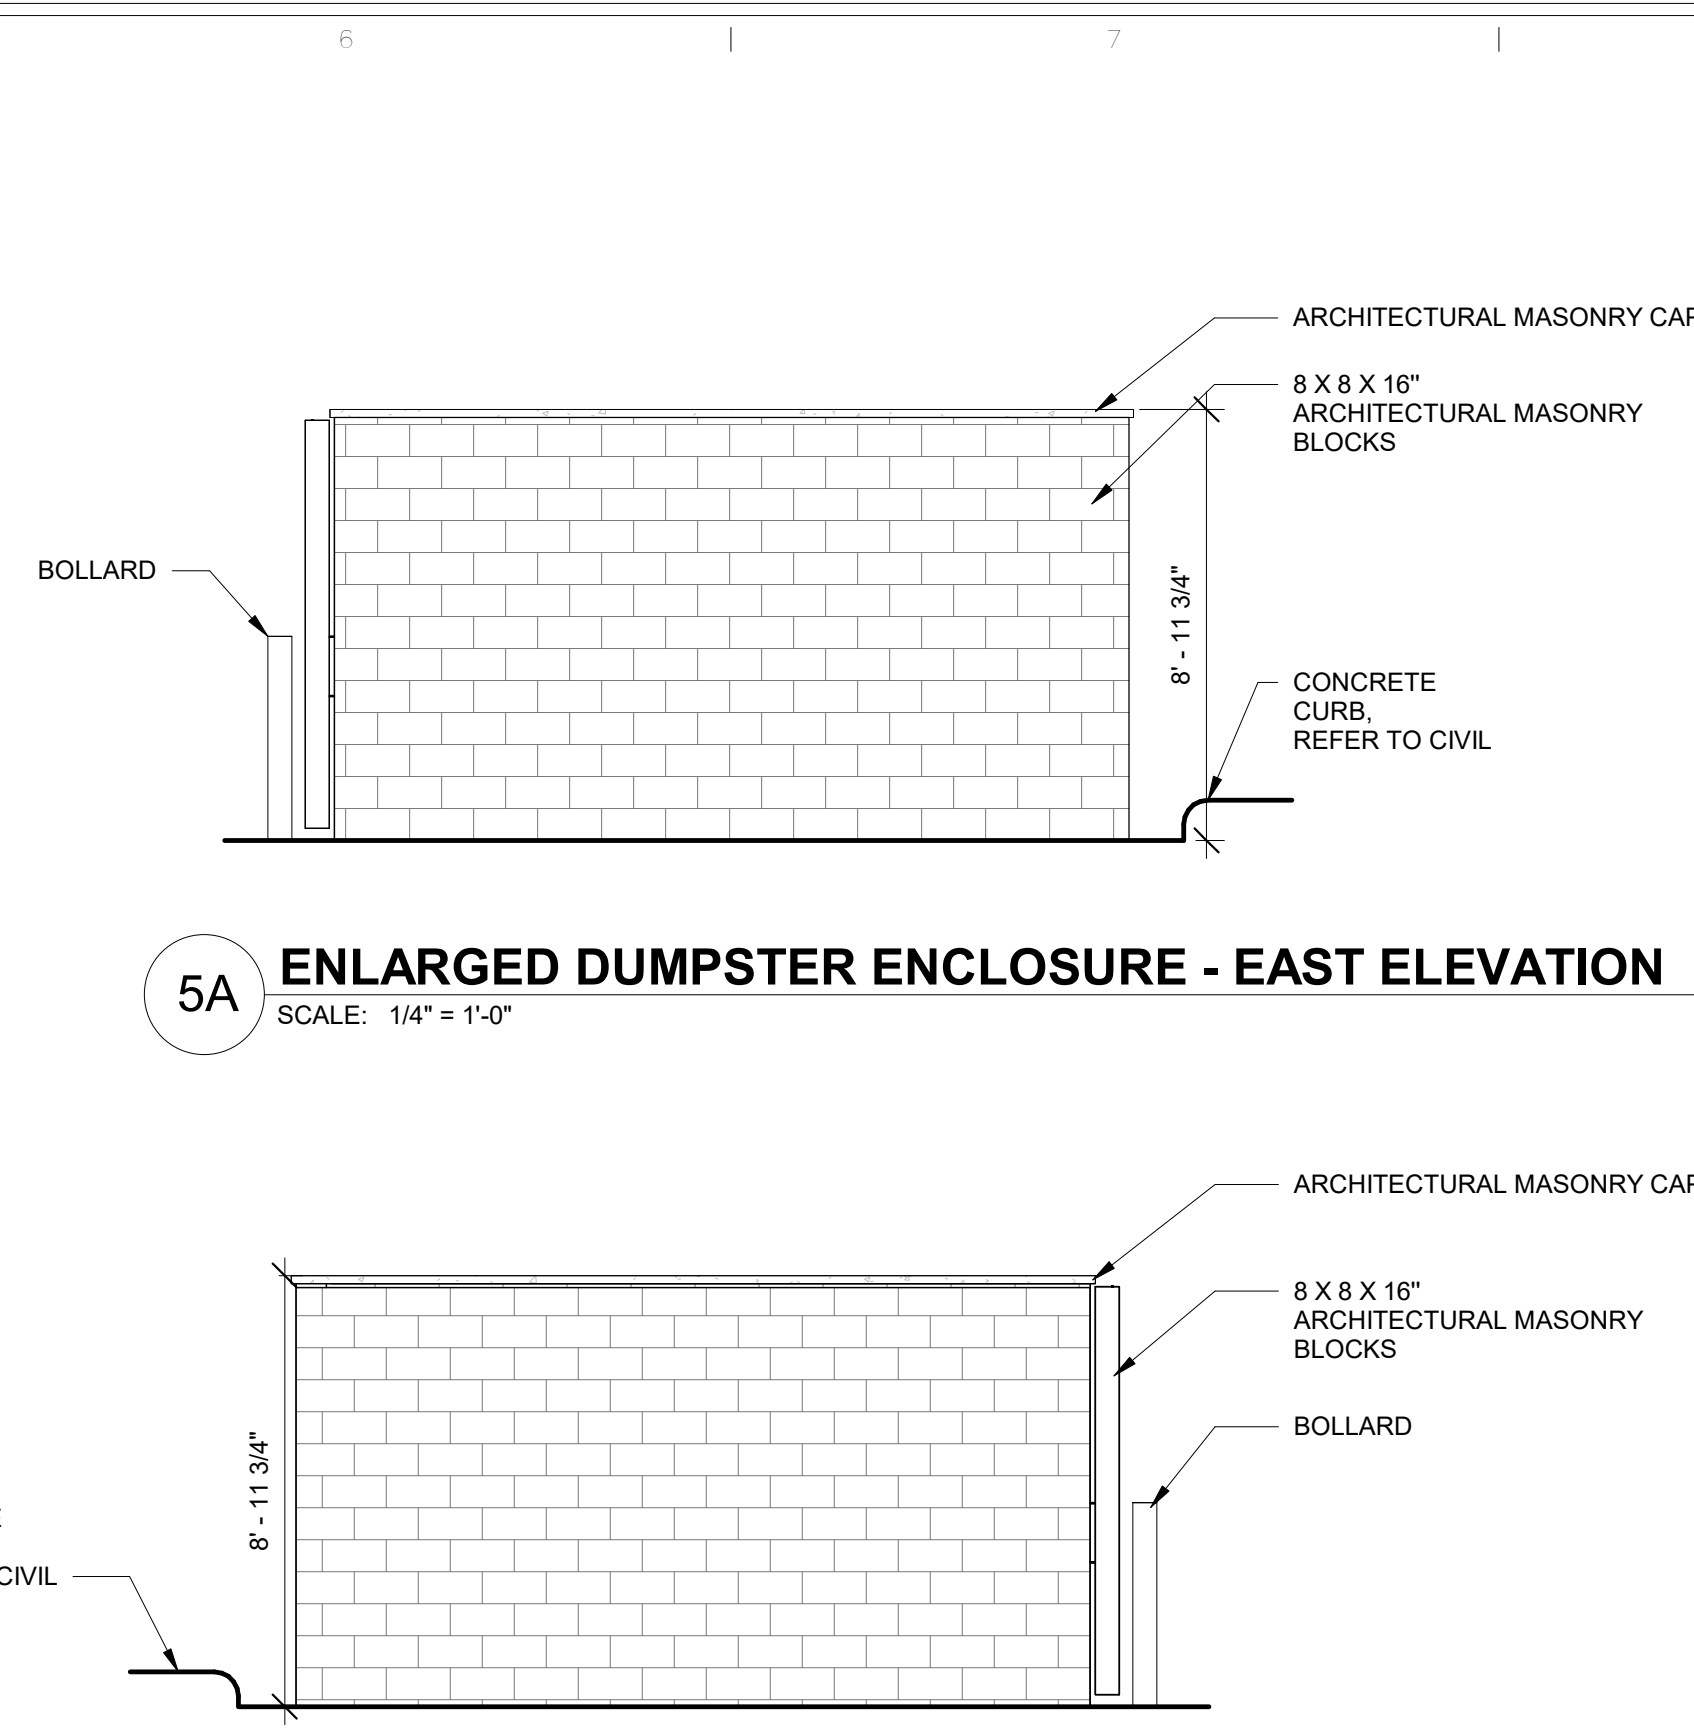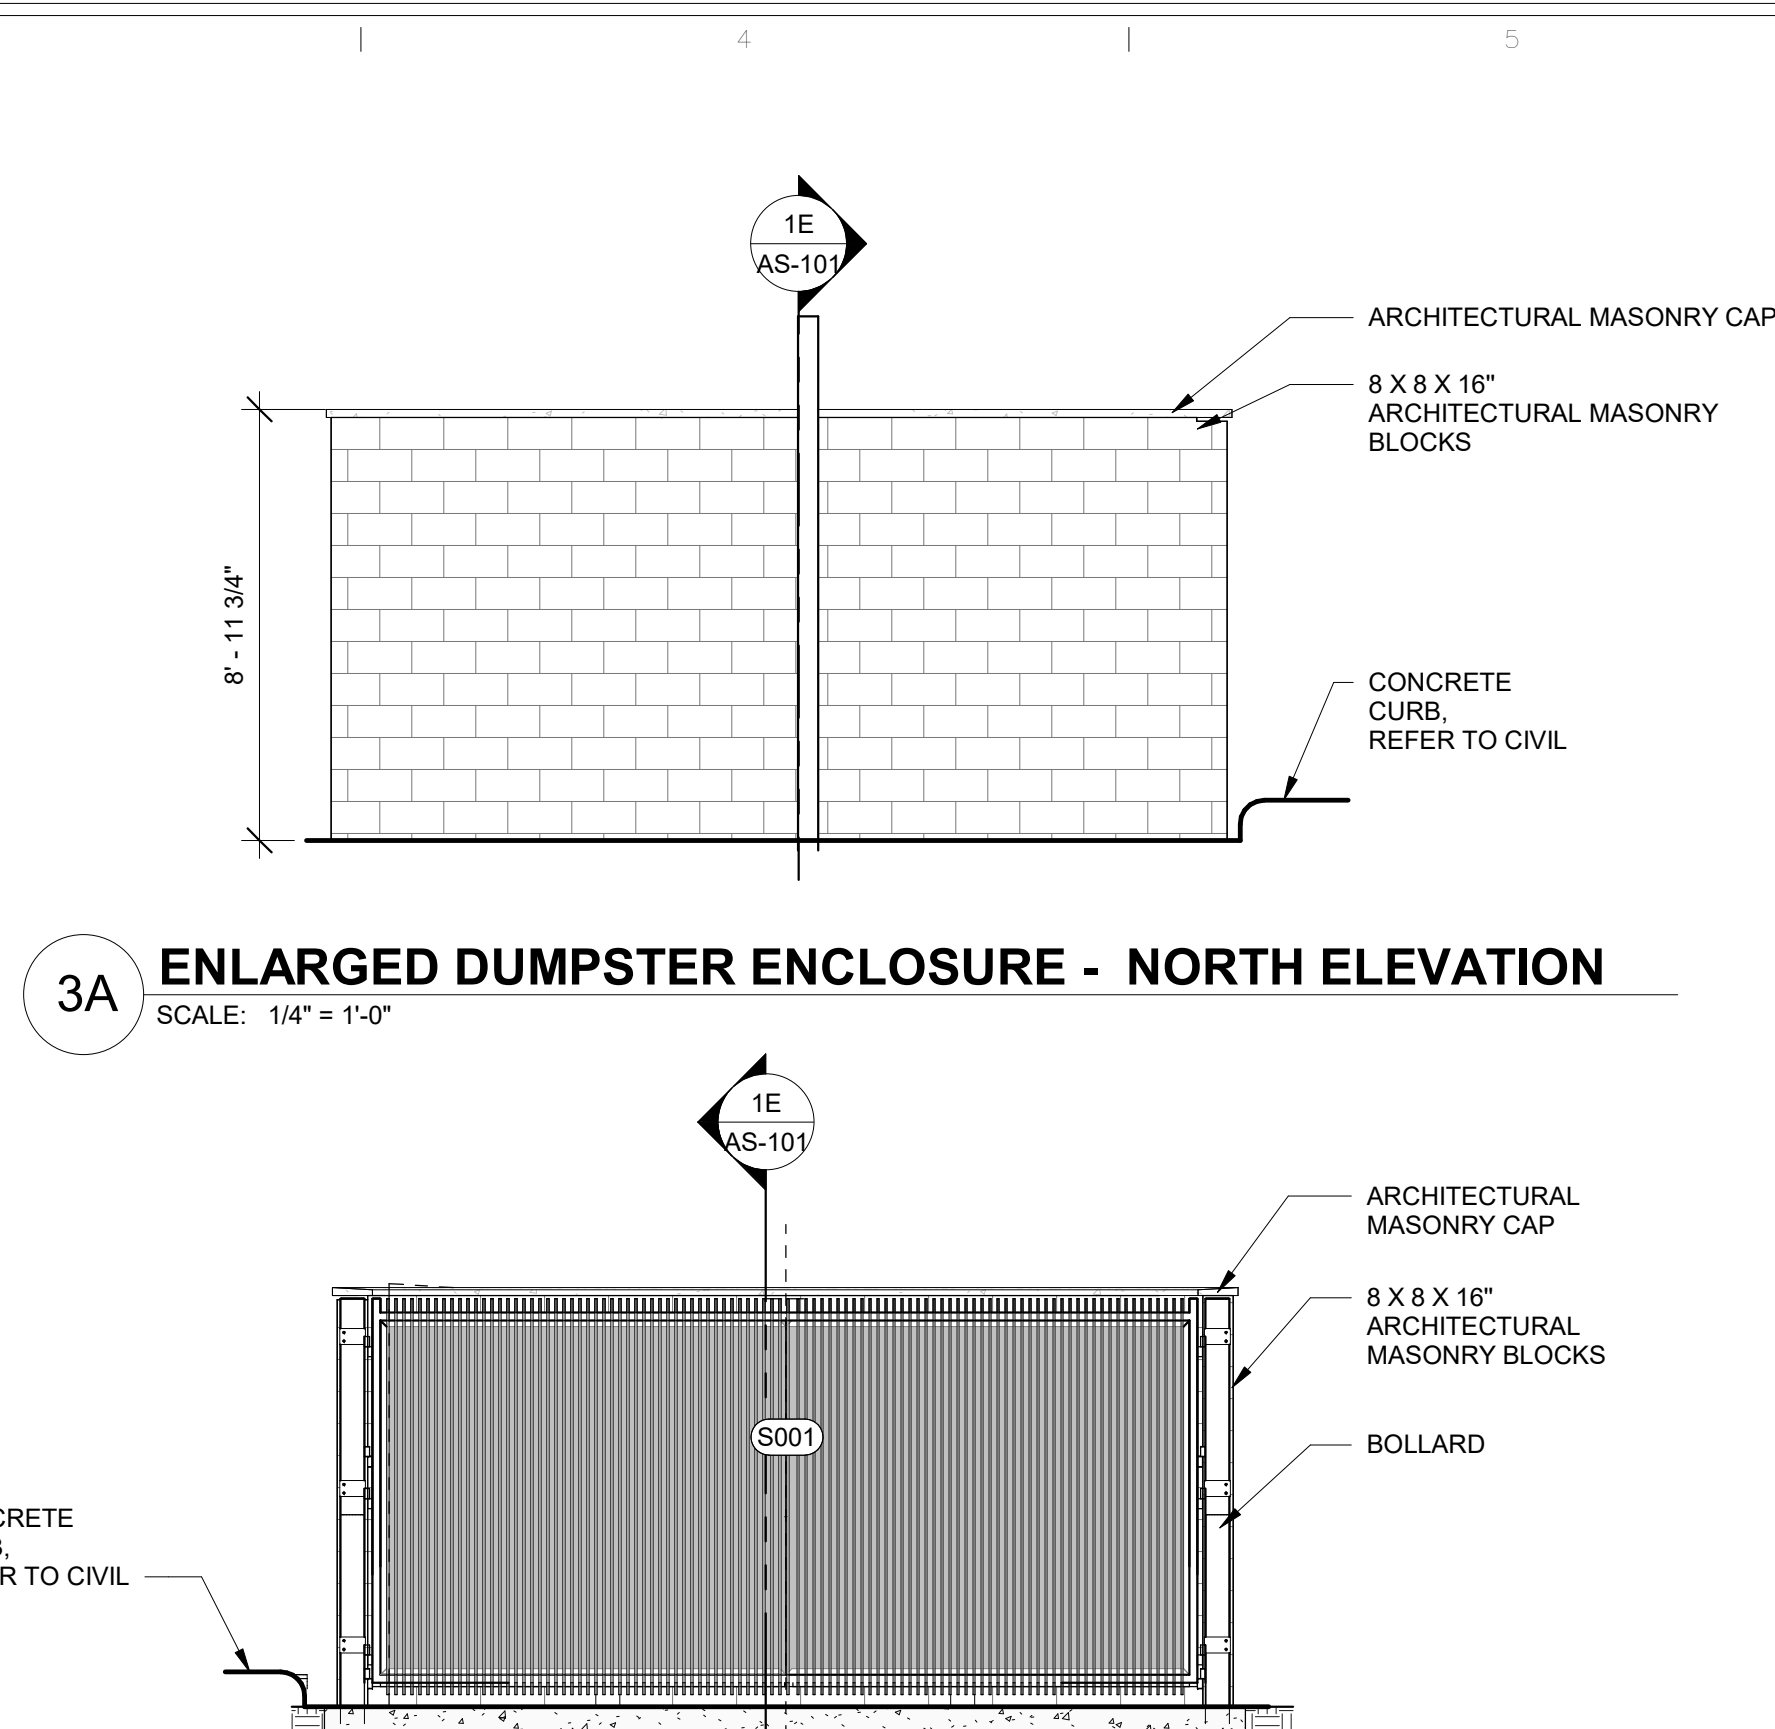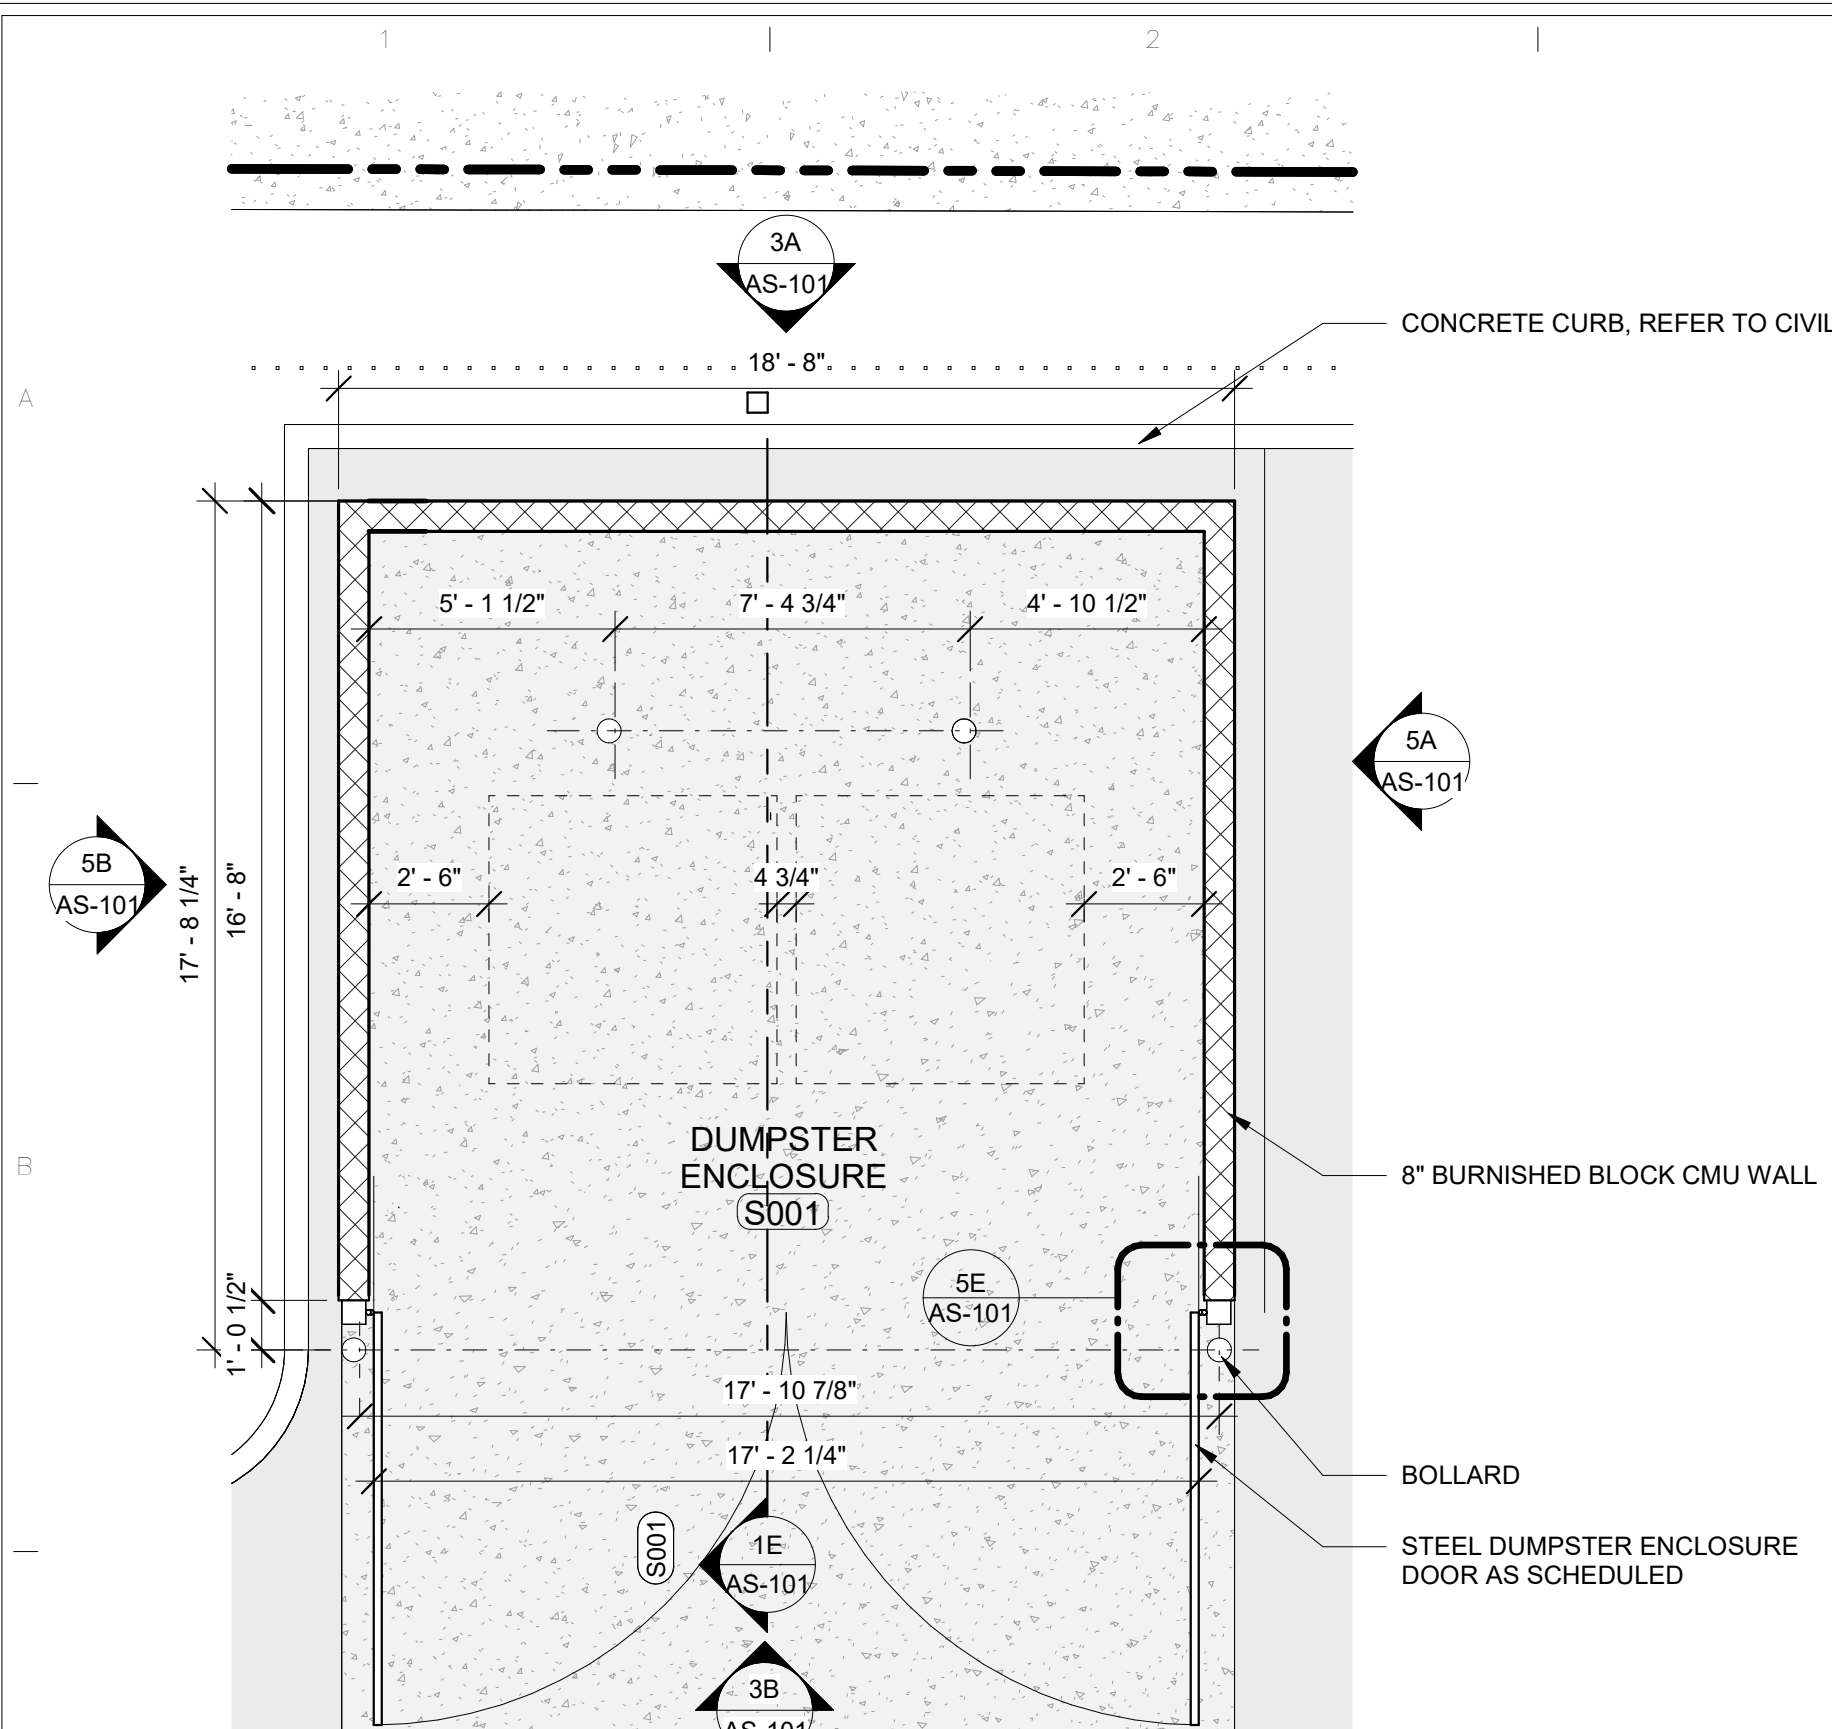


This document has been prepared from material that was already and/or independently developed and any other items incorporated herein are the property of the original owner. No part of this document may be reproduced without written permission from WestEast Design Group, LLC.

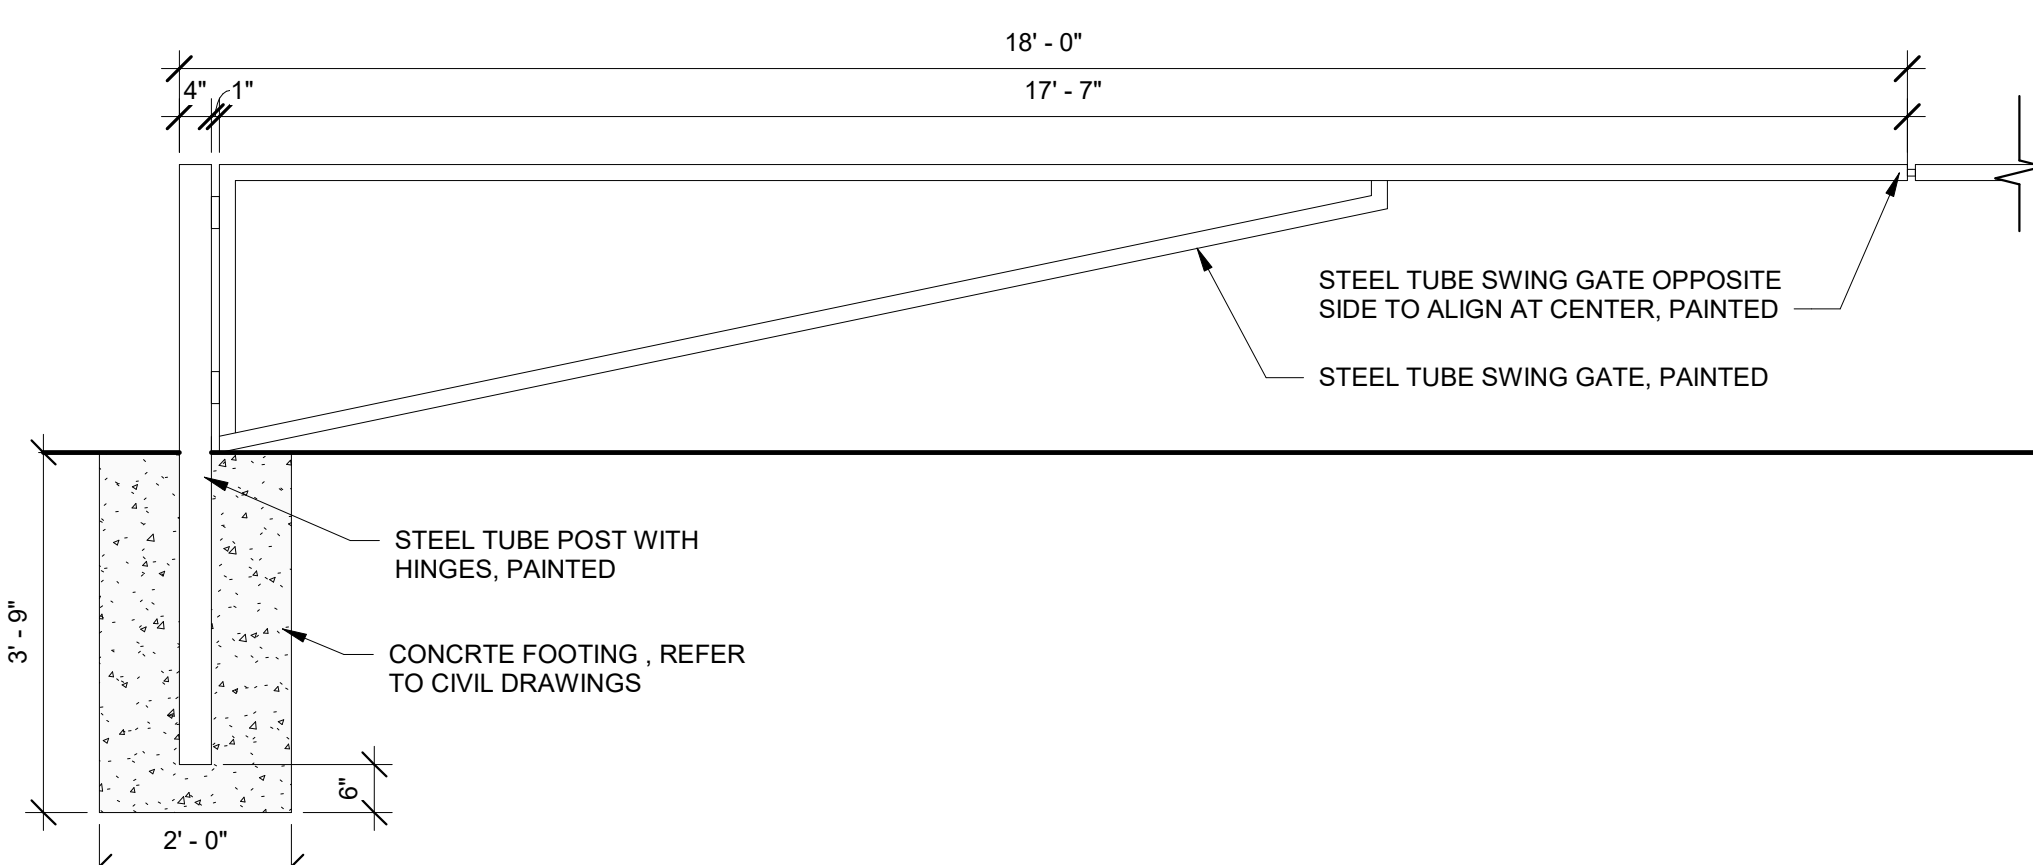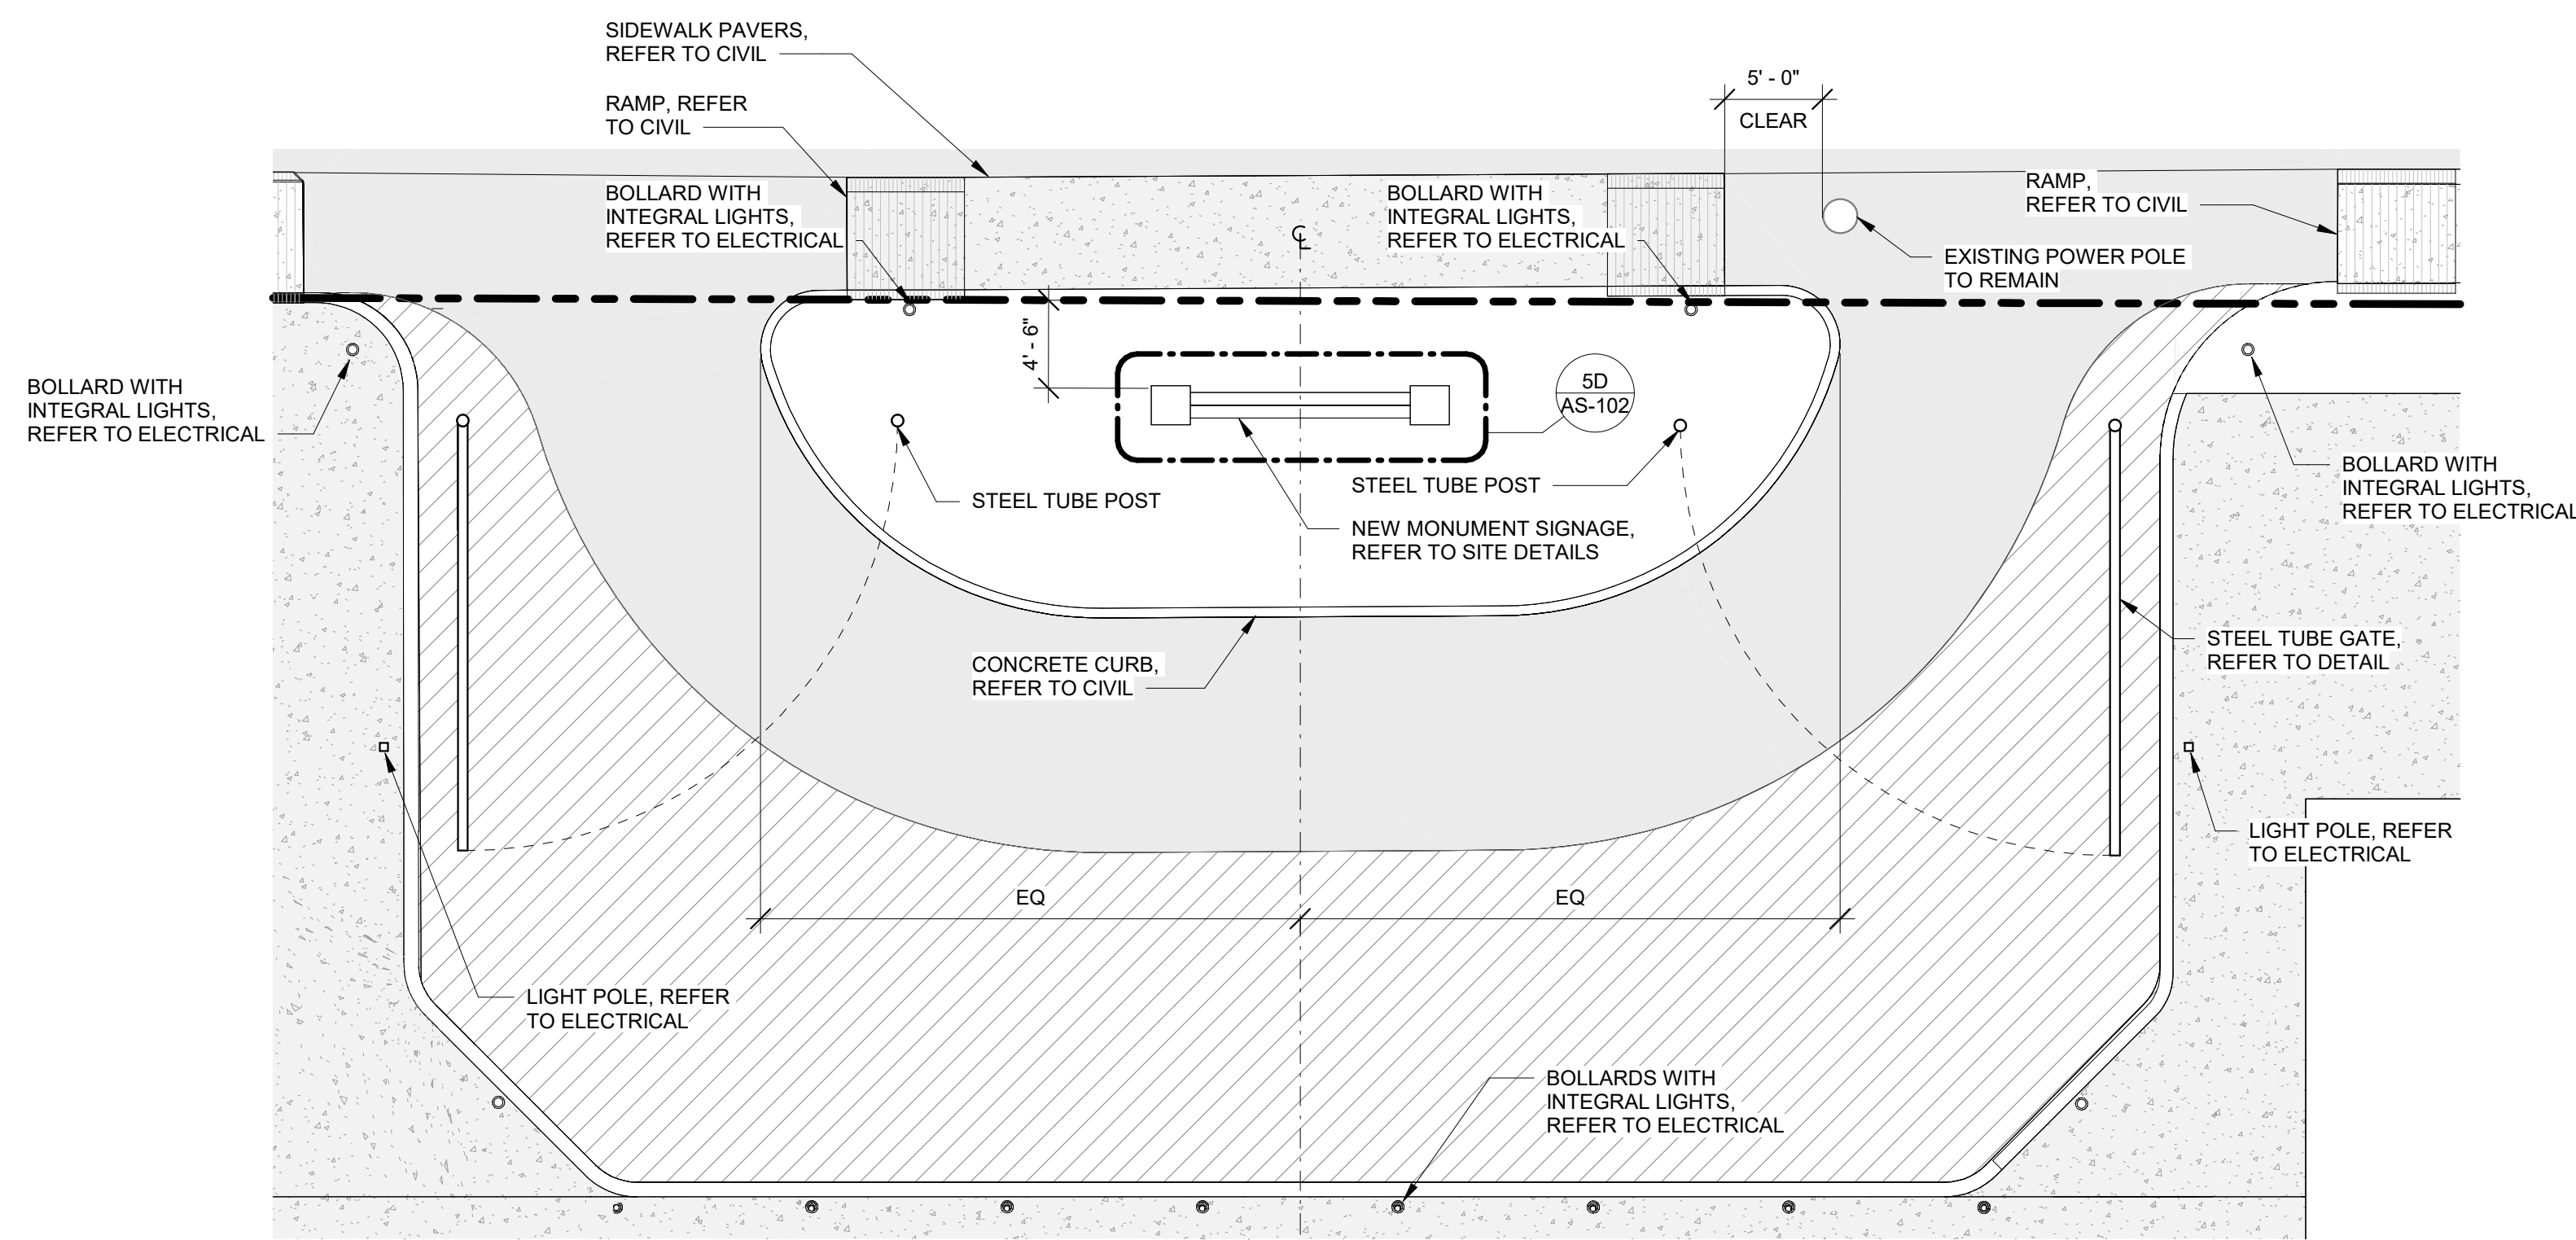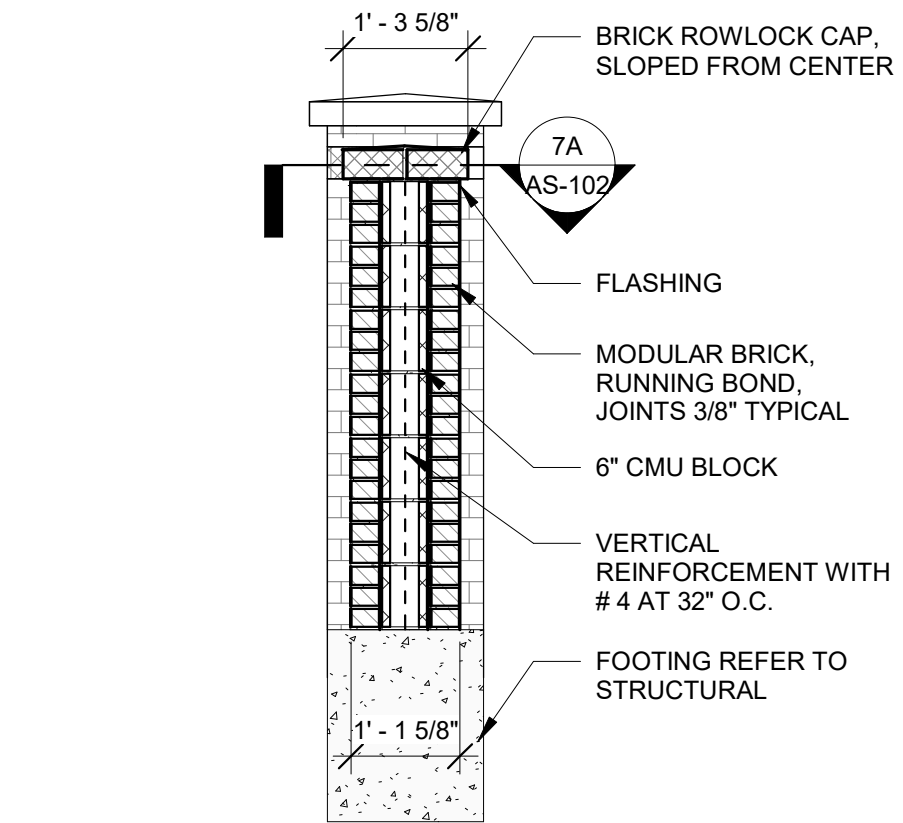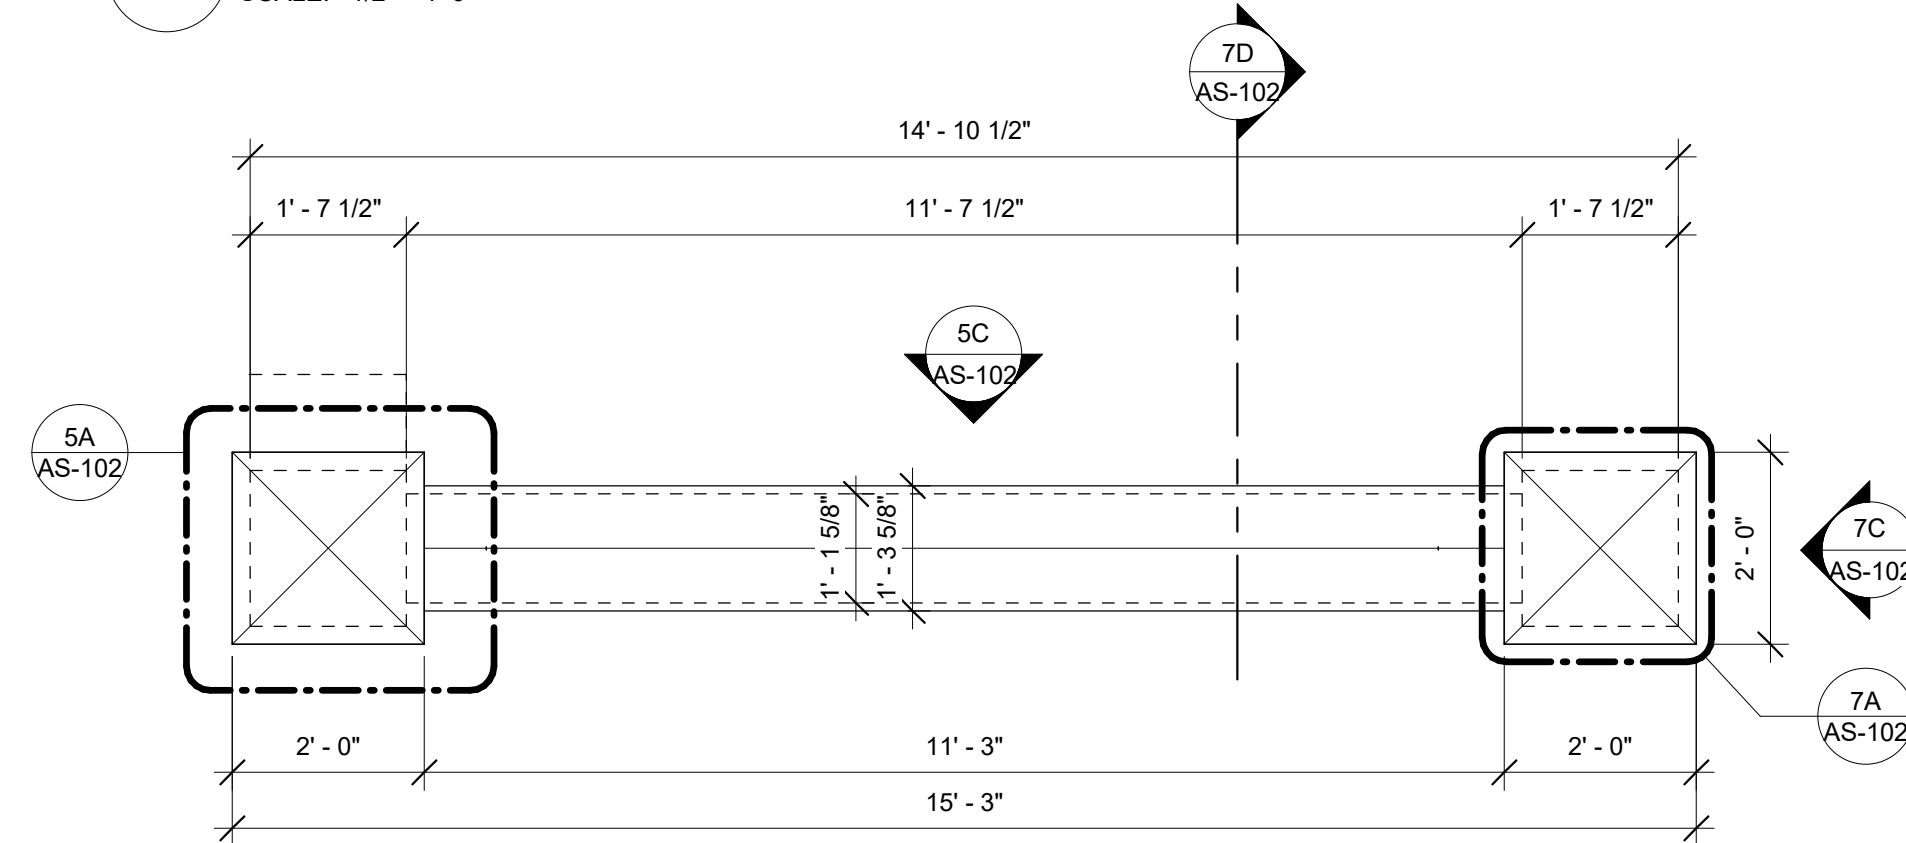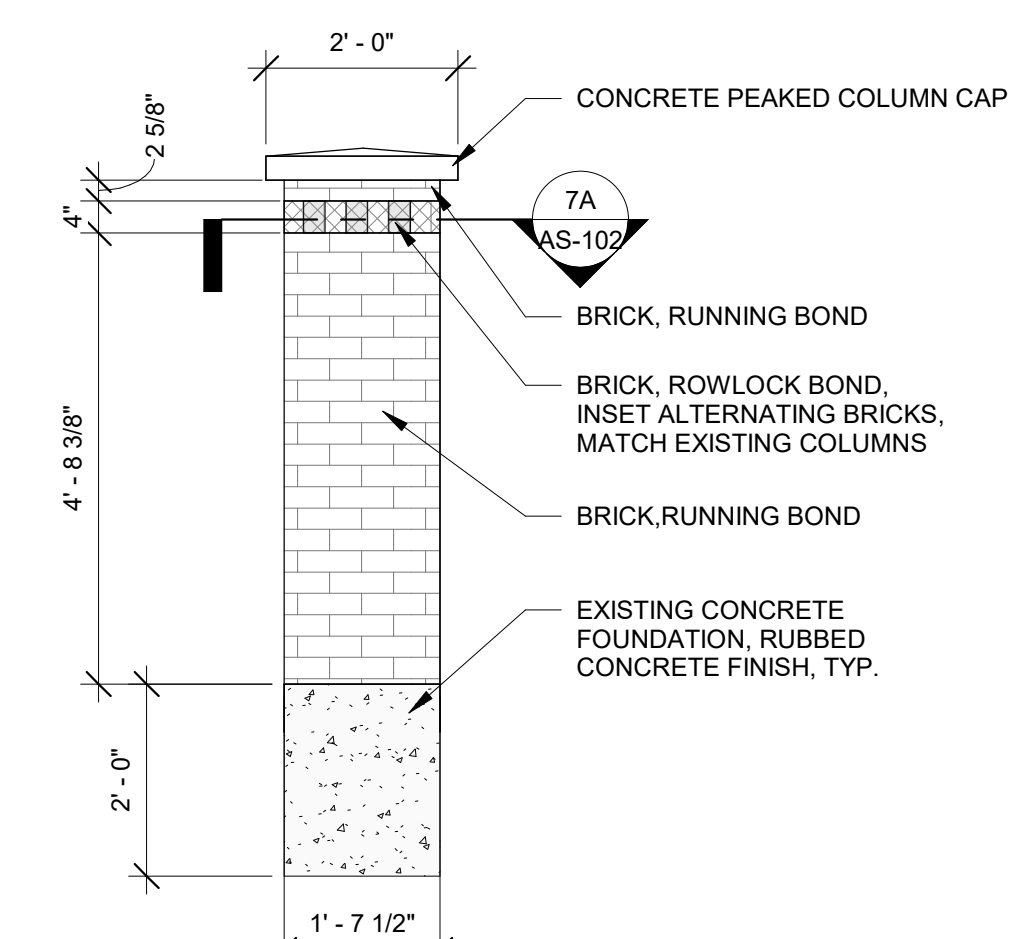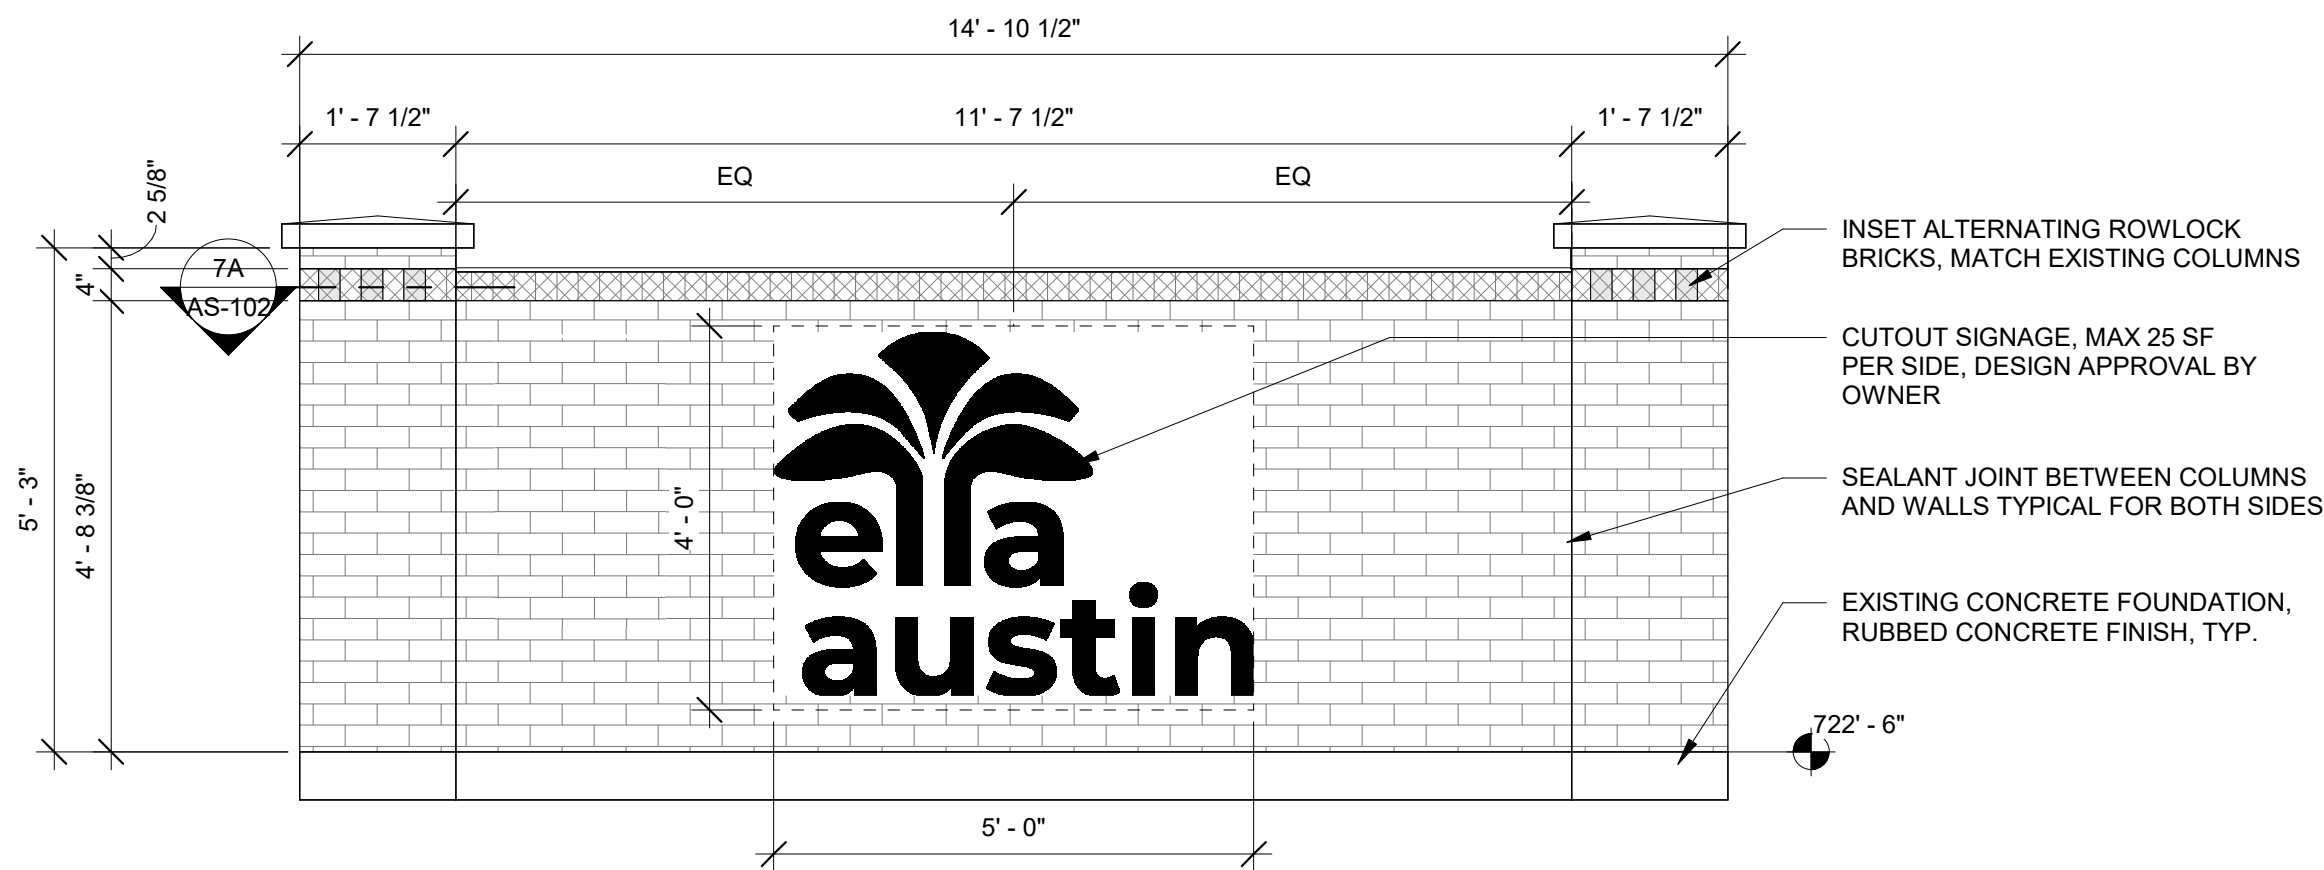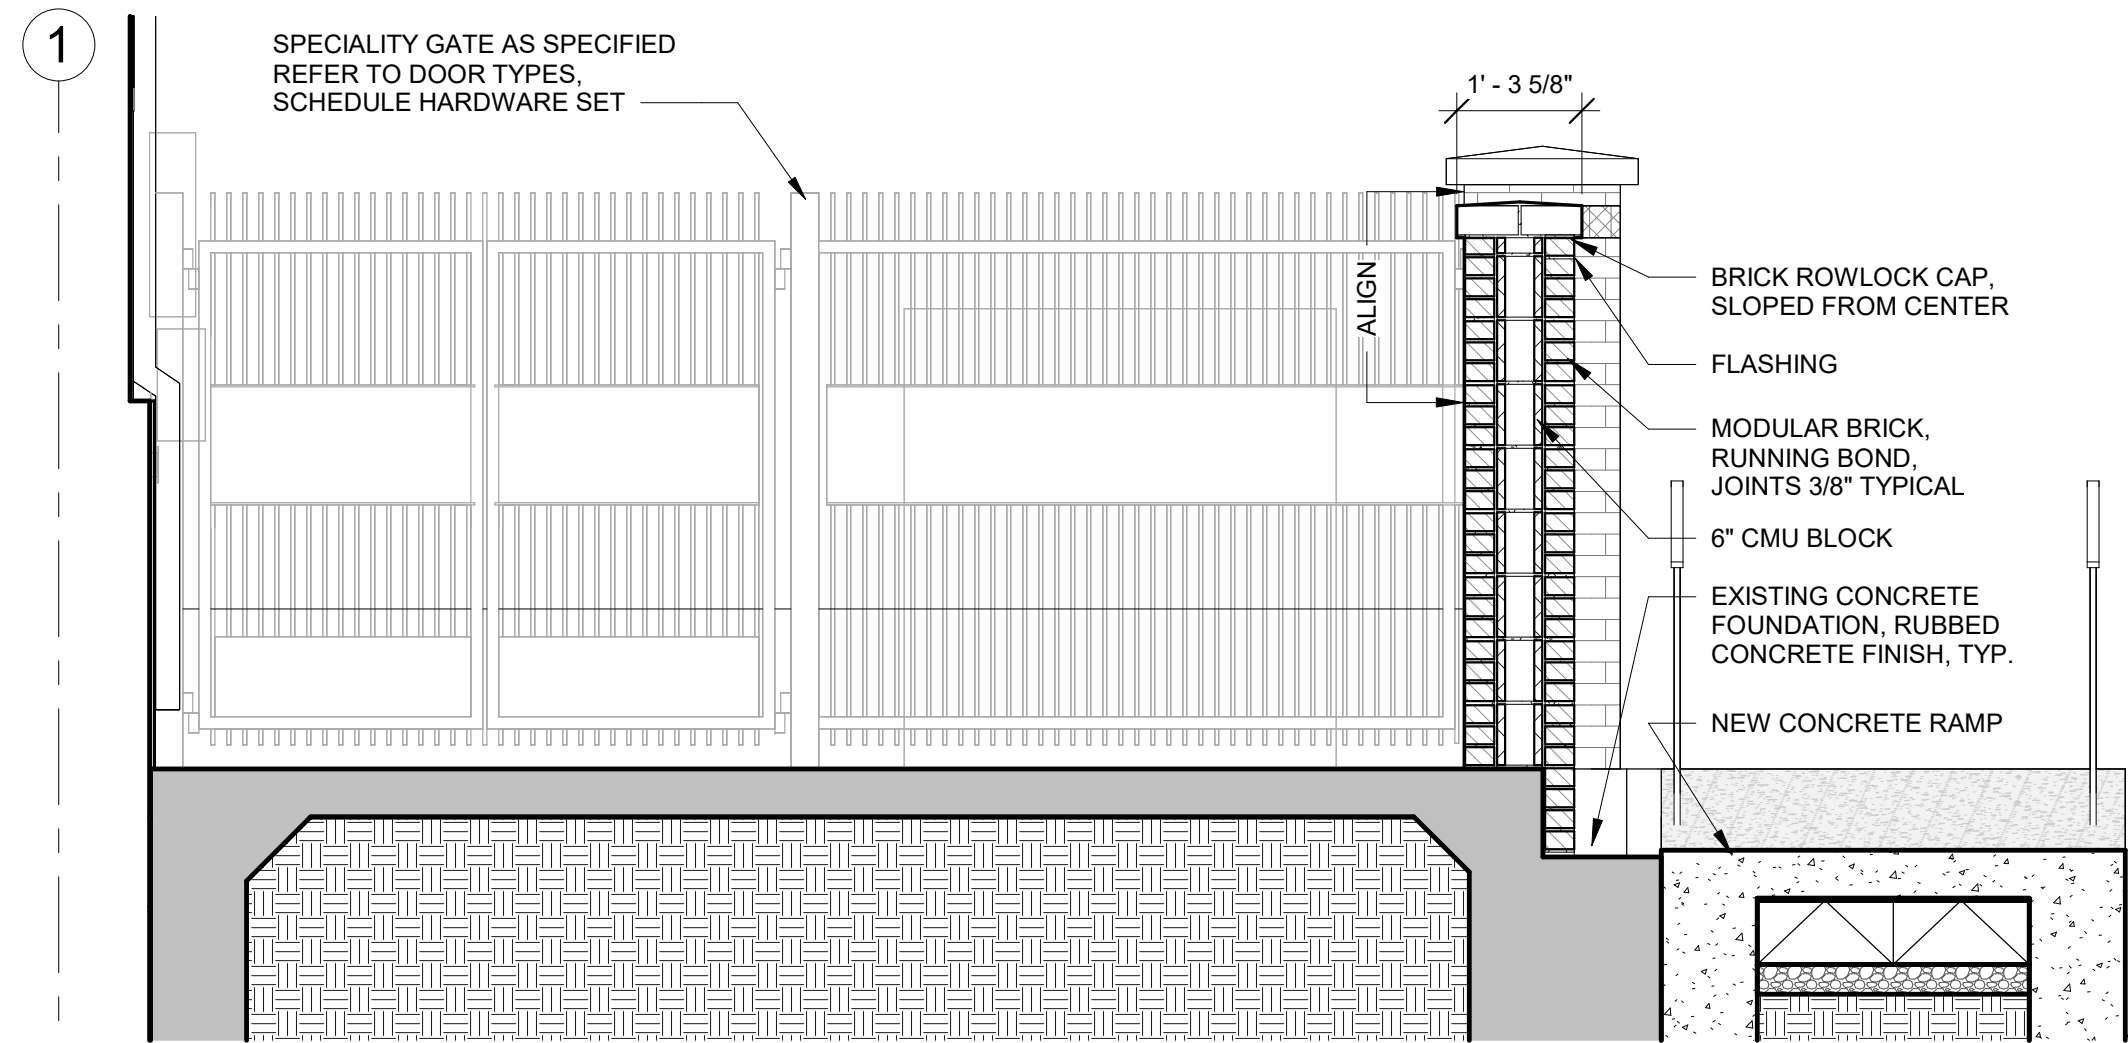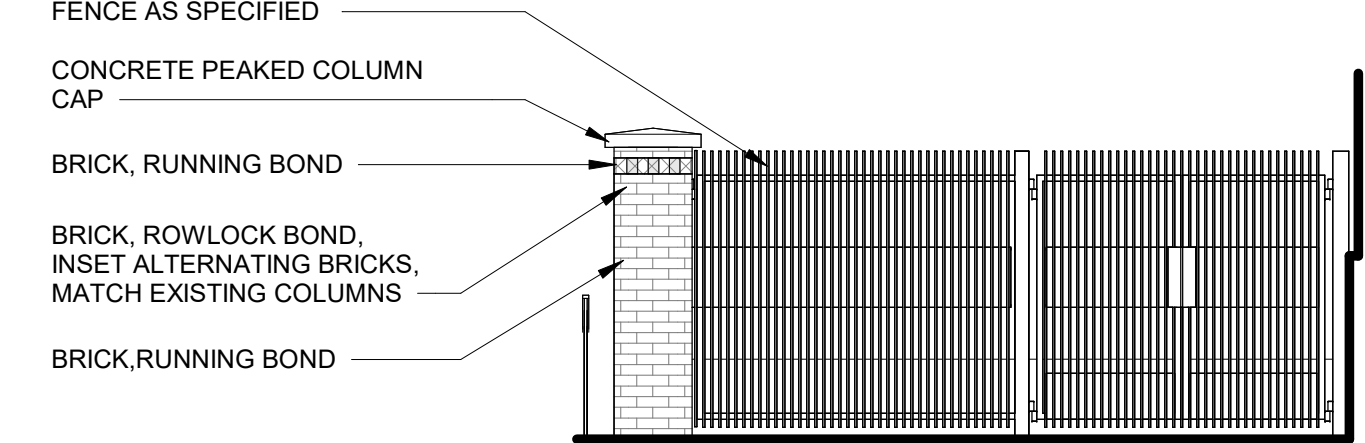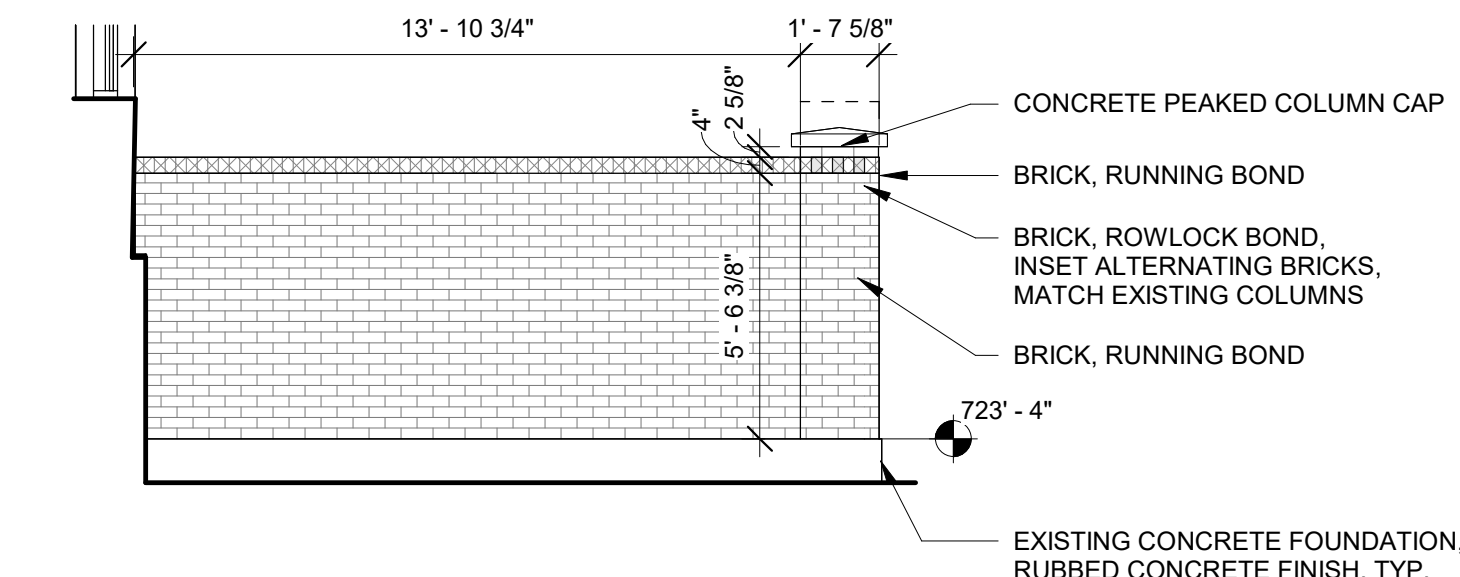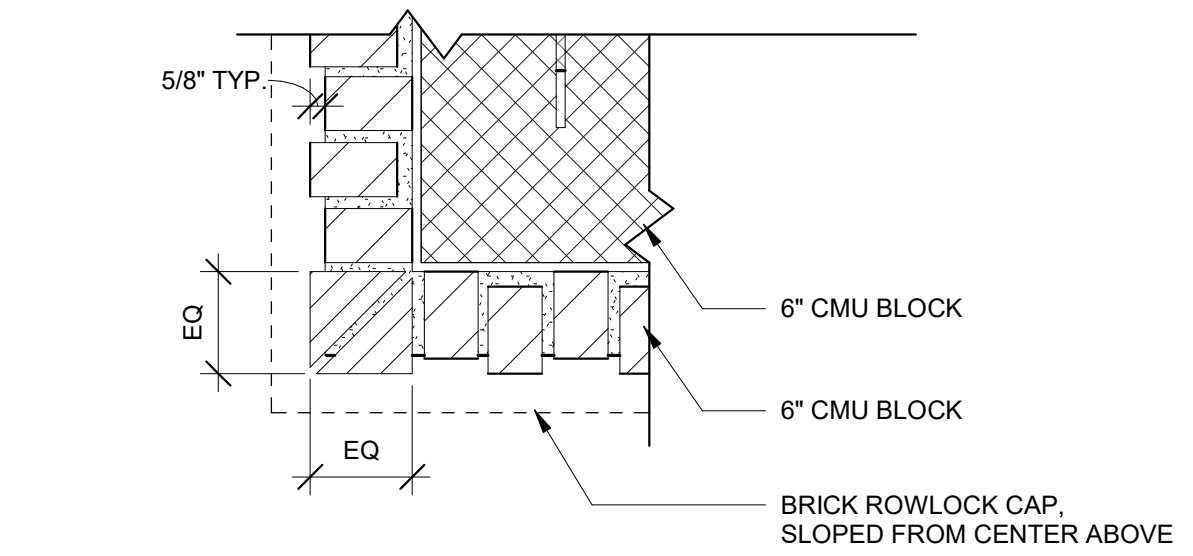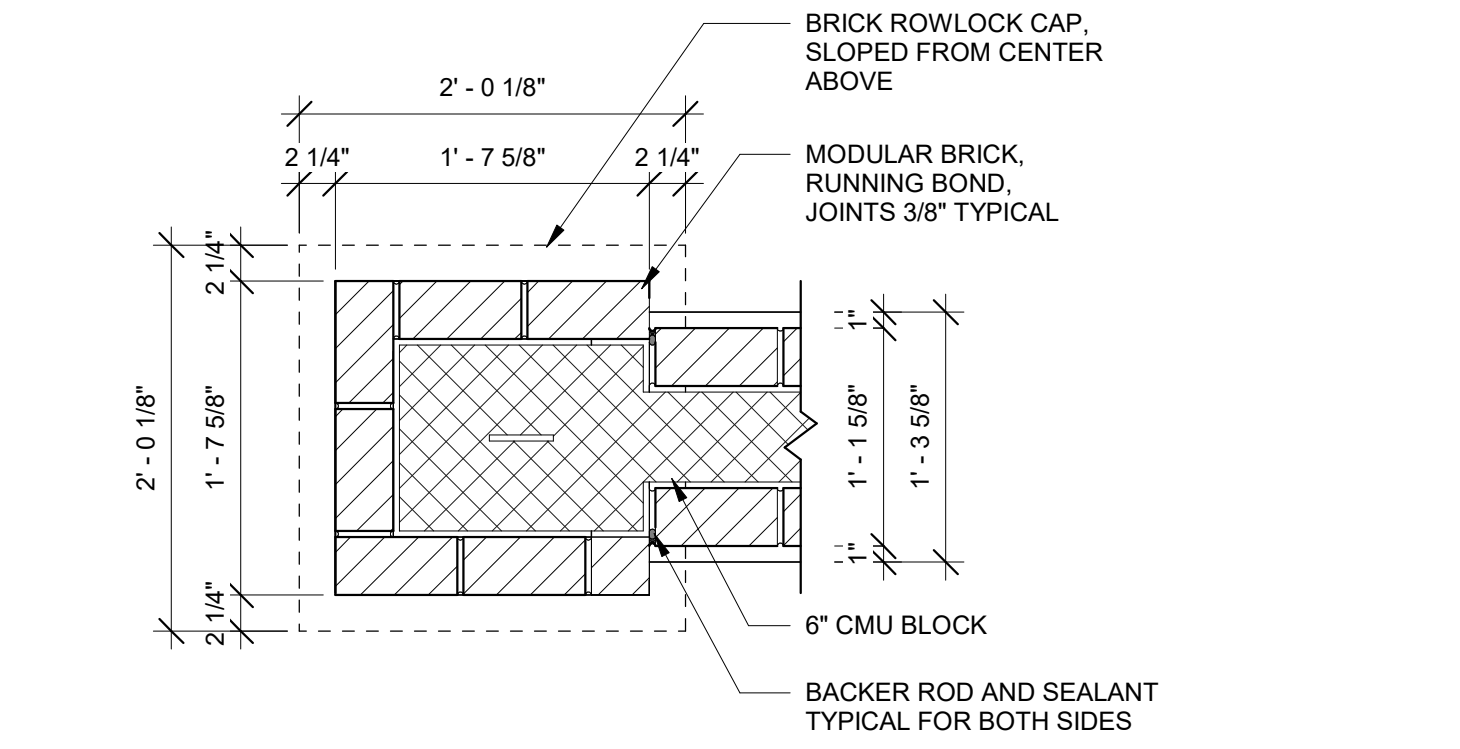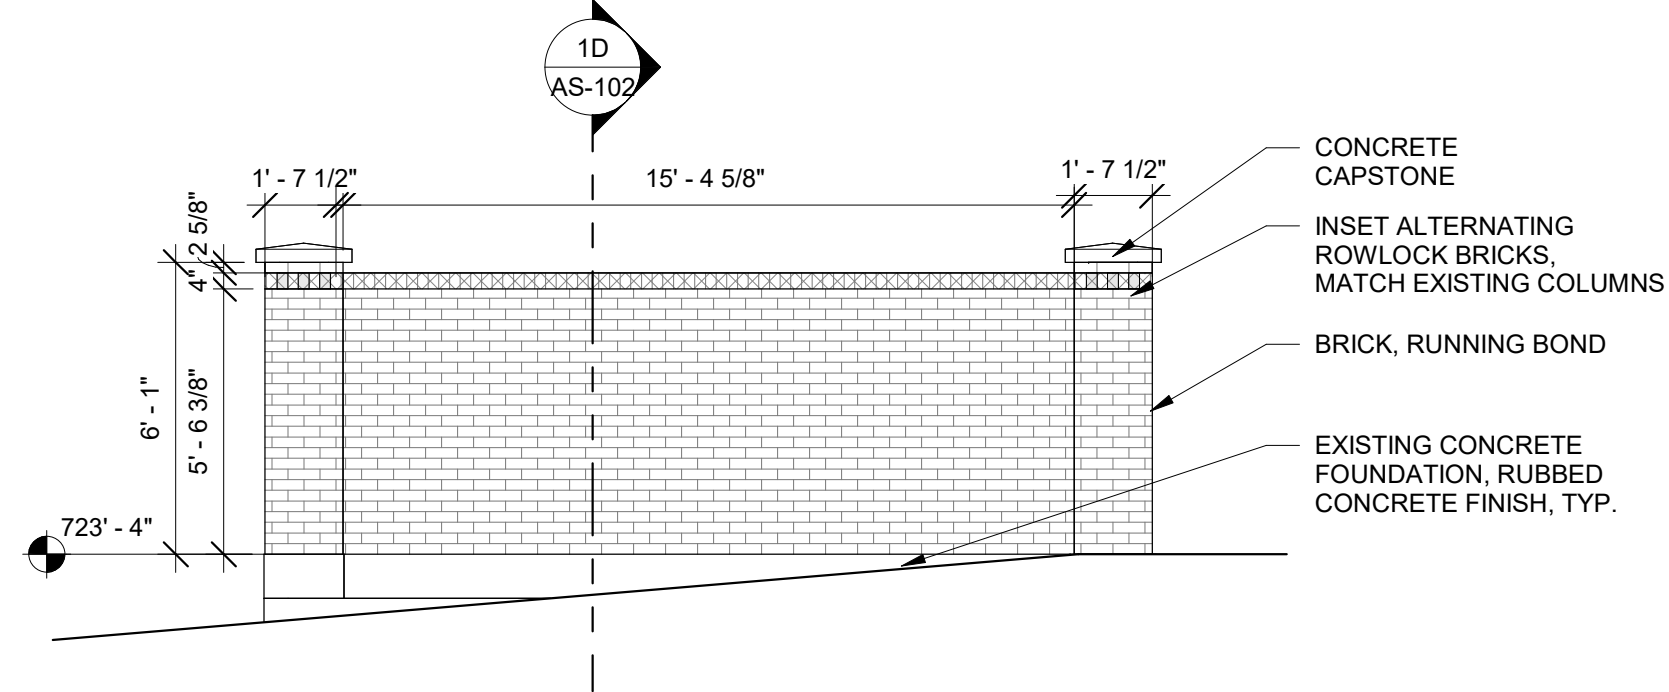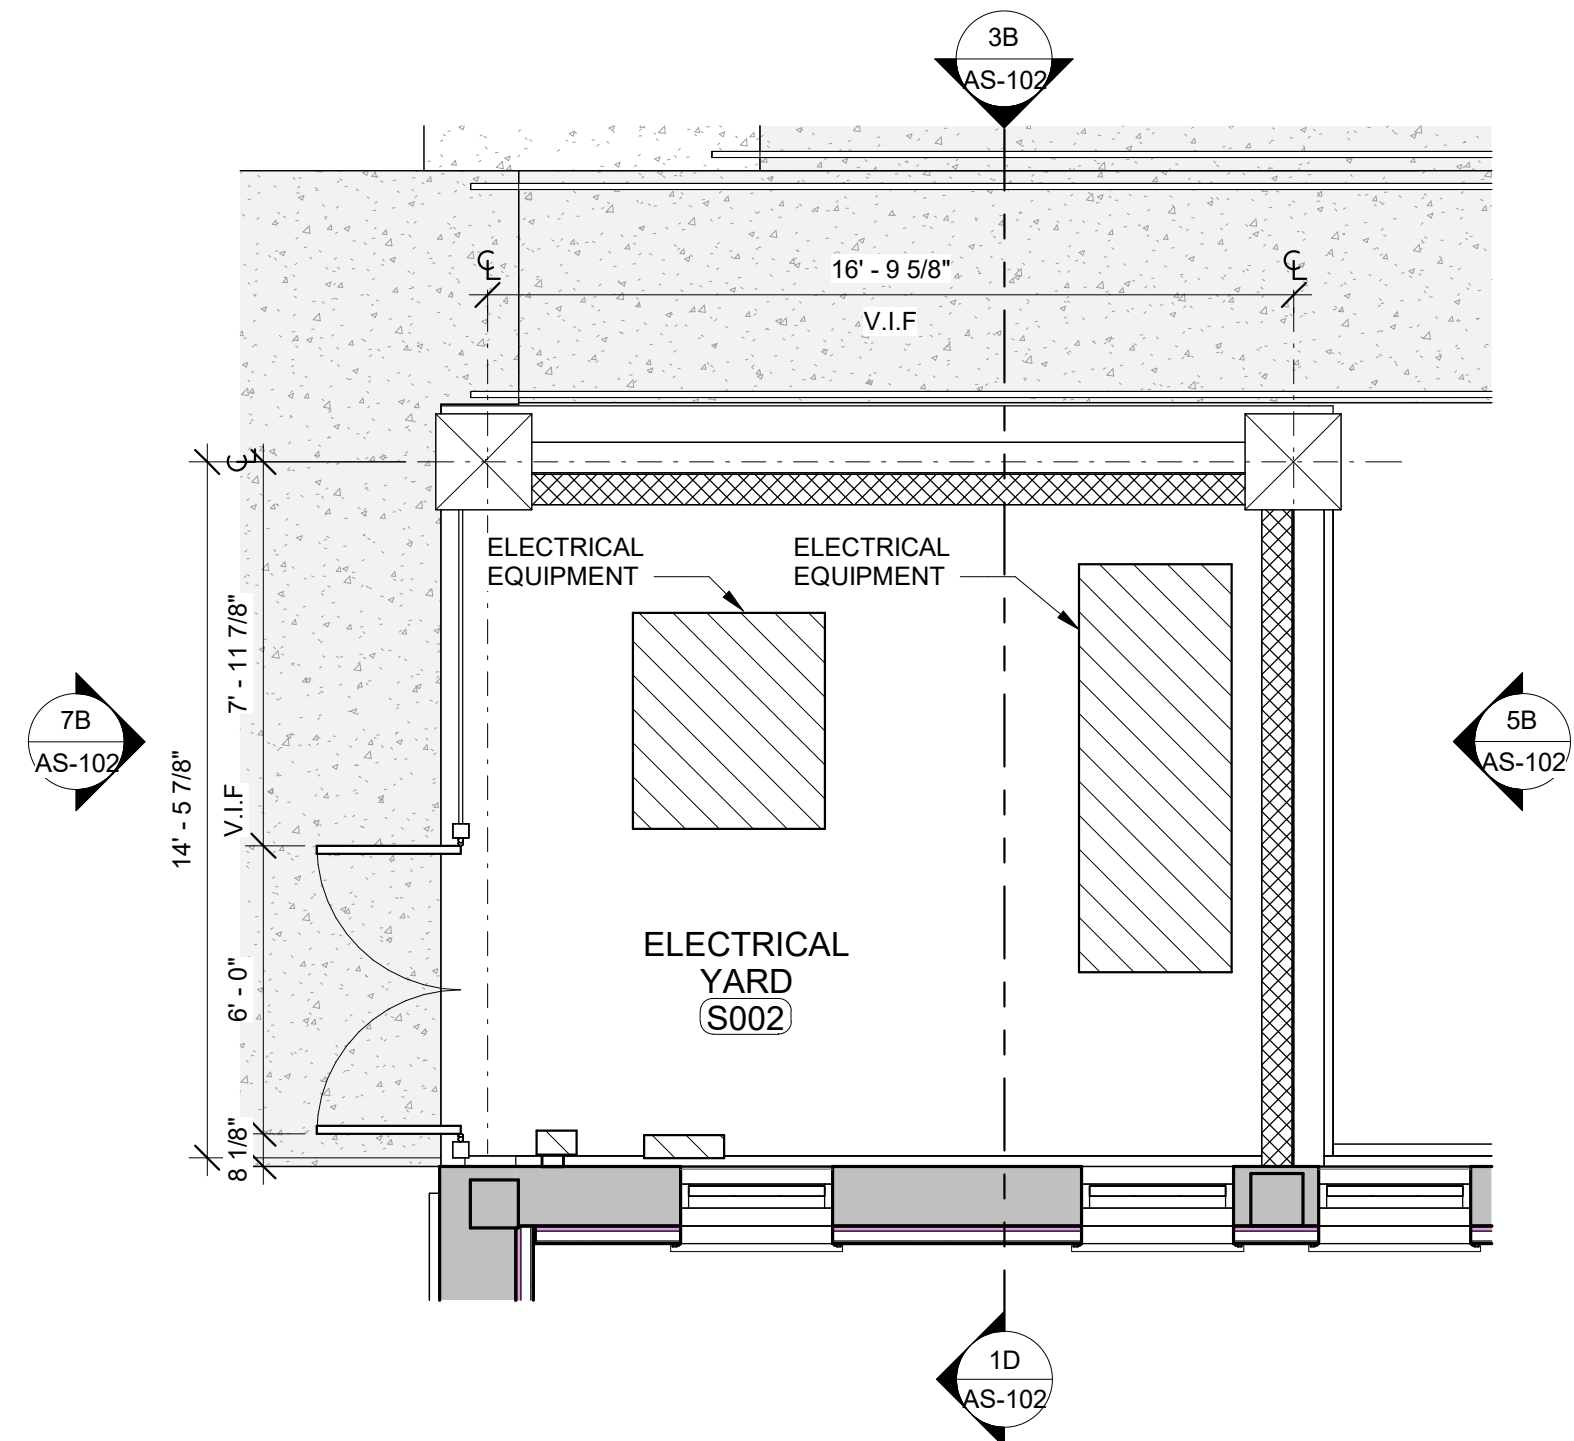


REVISIONS		
Mark	Description	Date
3	ASI 01	TBD


This document has been prepared from information that was received and/or interpreted electronically and may not be a true representation of the actual conditions. Applicant and user are responsible for verifying the accuracy of the information provided.

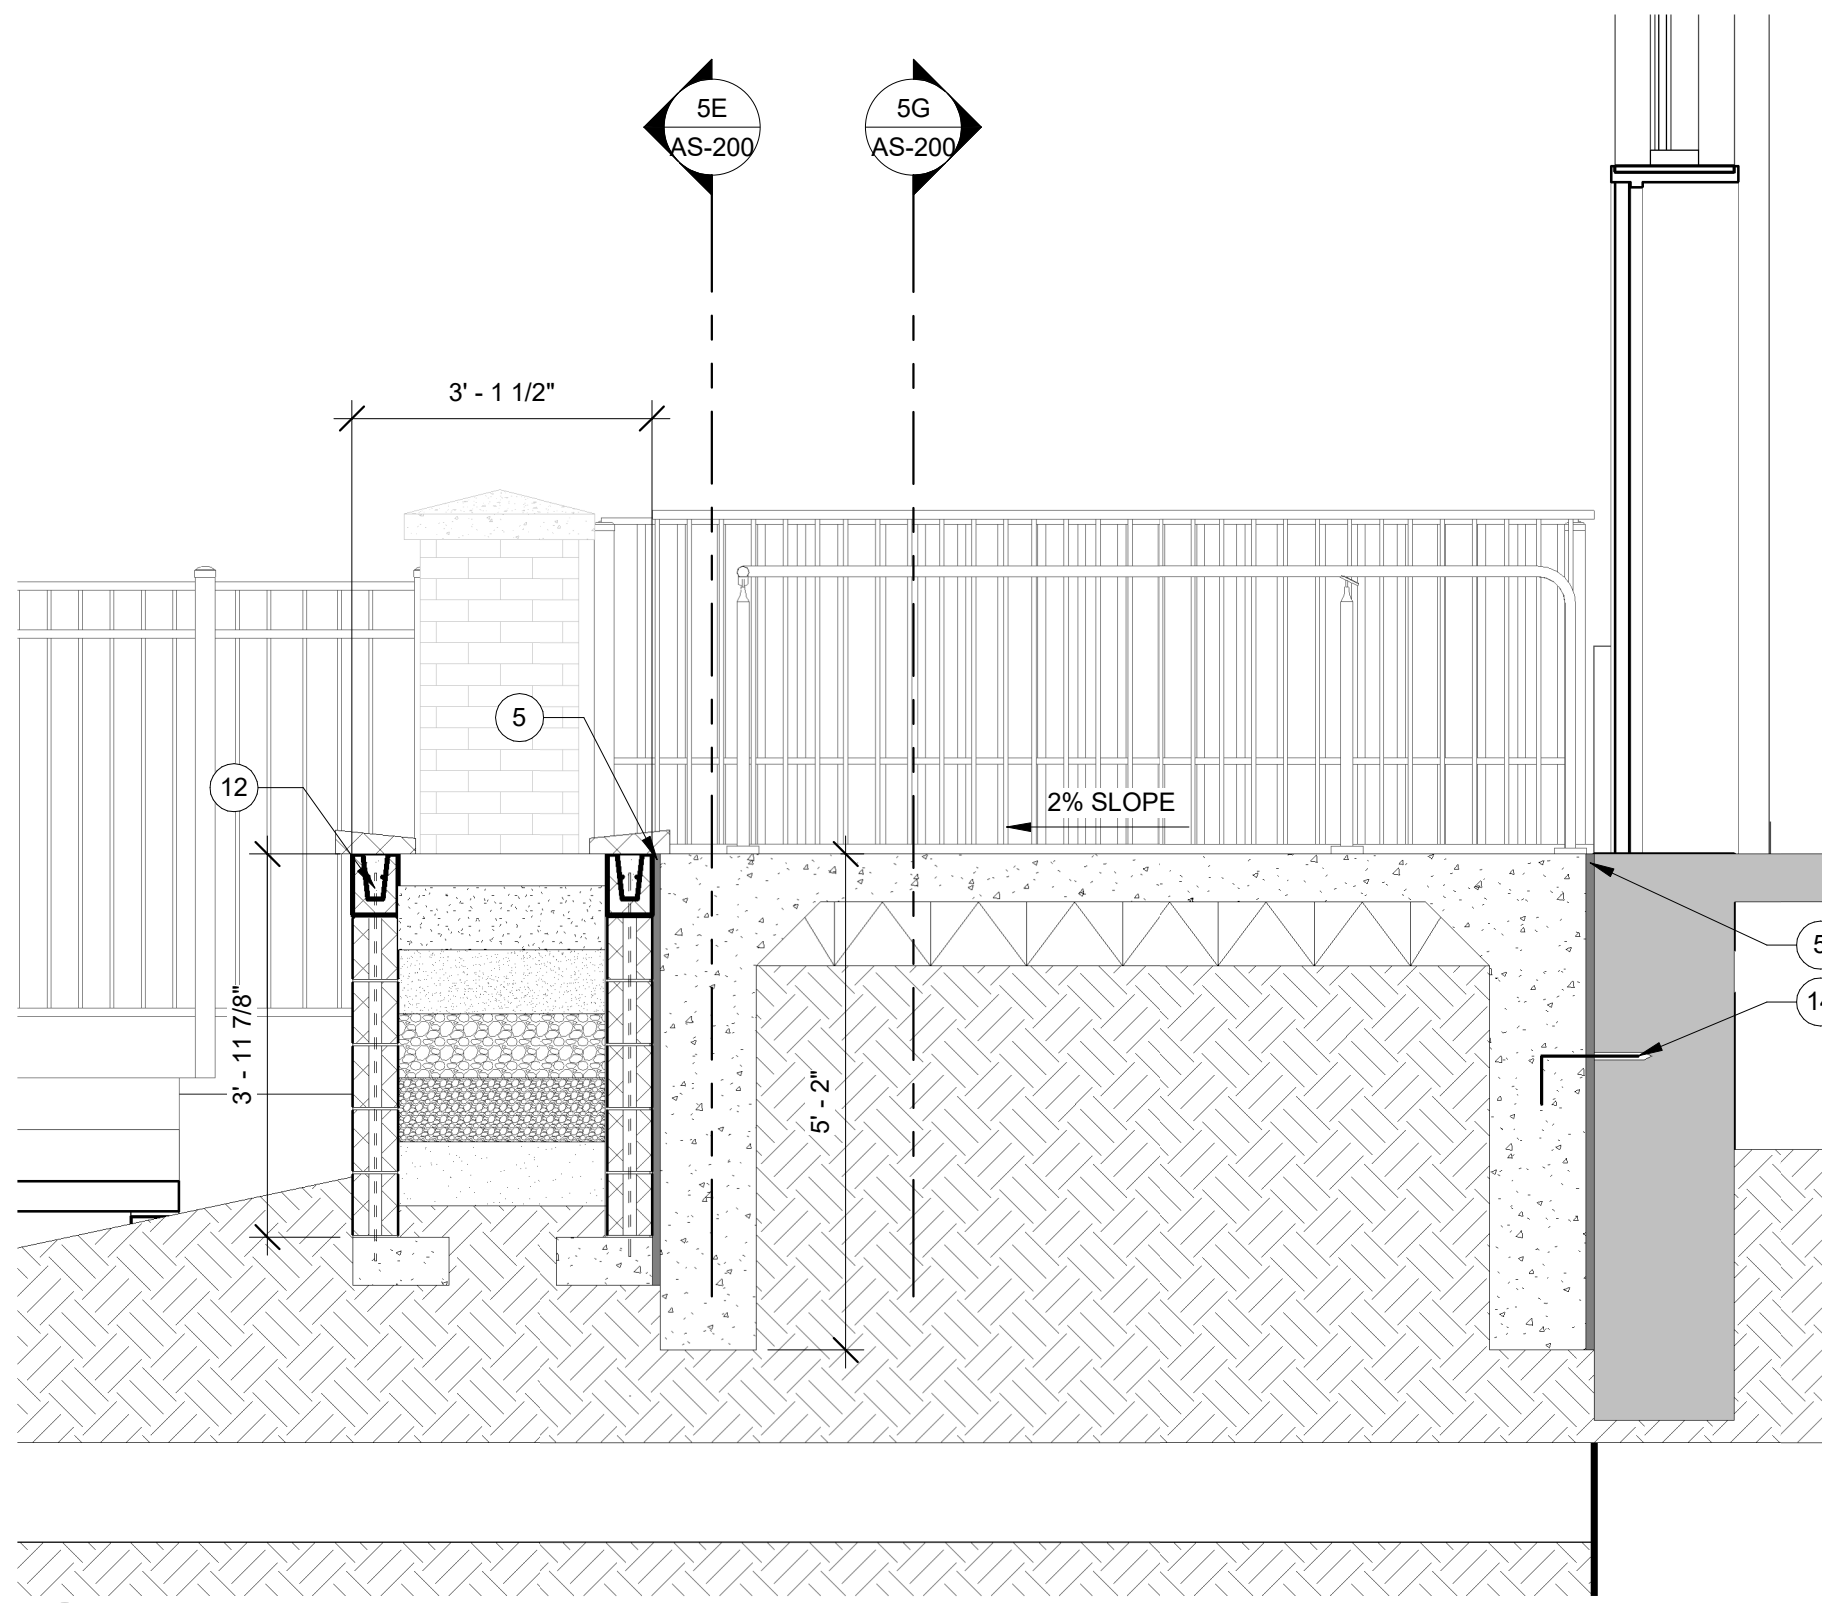


1C NORTH ENTRANCE SECTION DETAIL
SCALE: 1/2" = 1'-0"

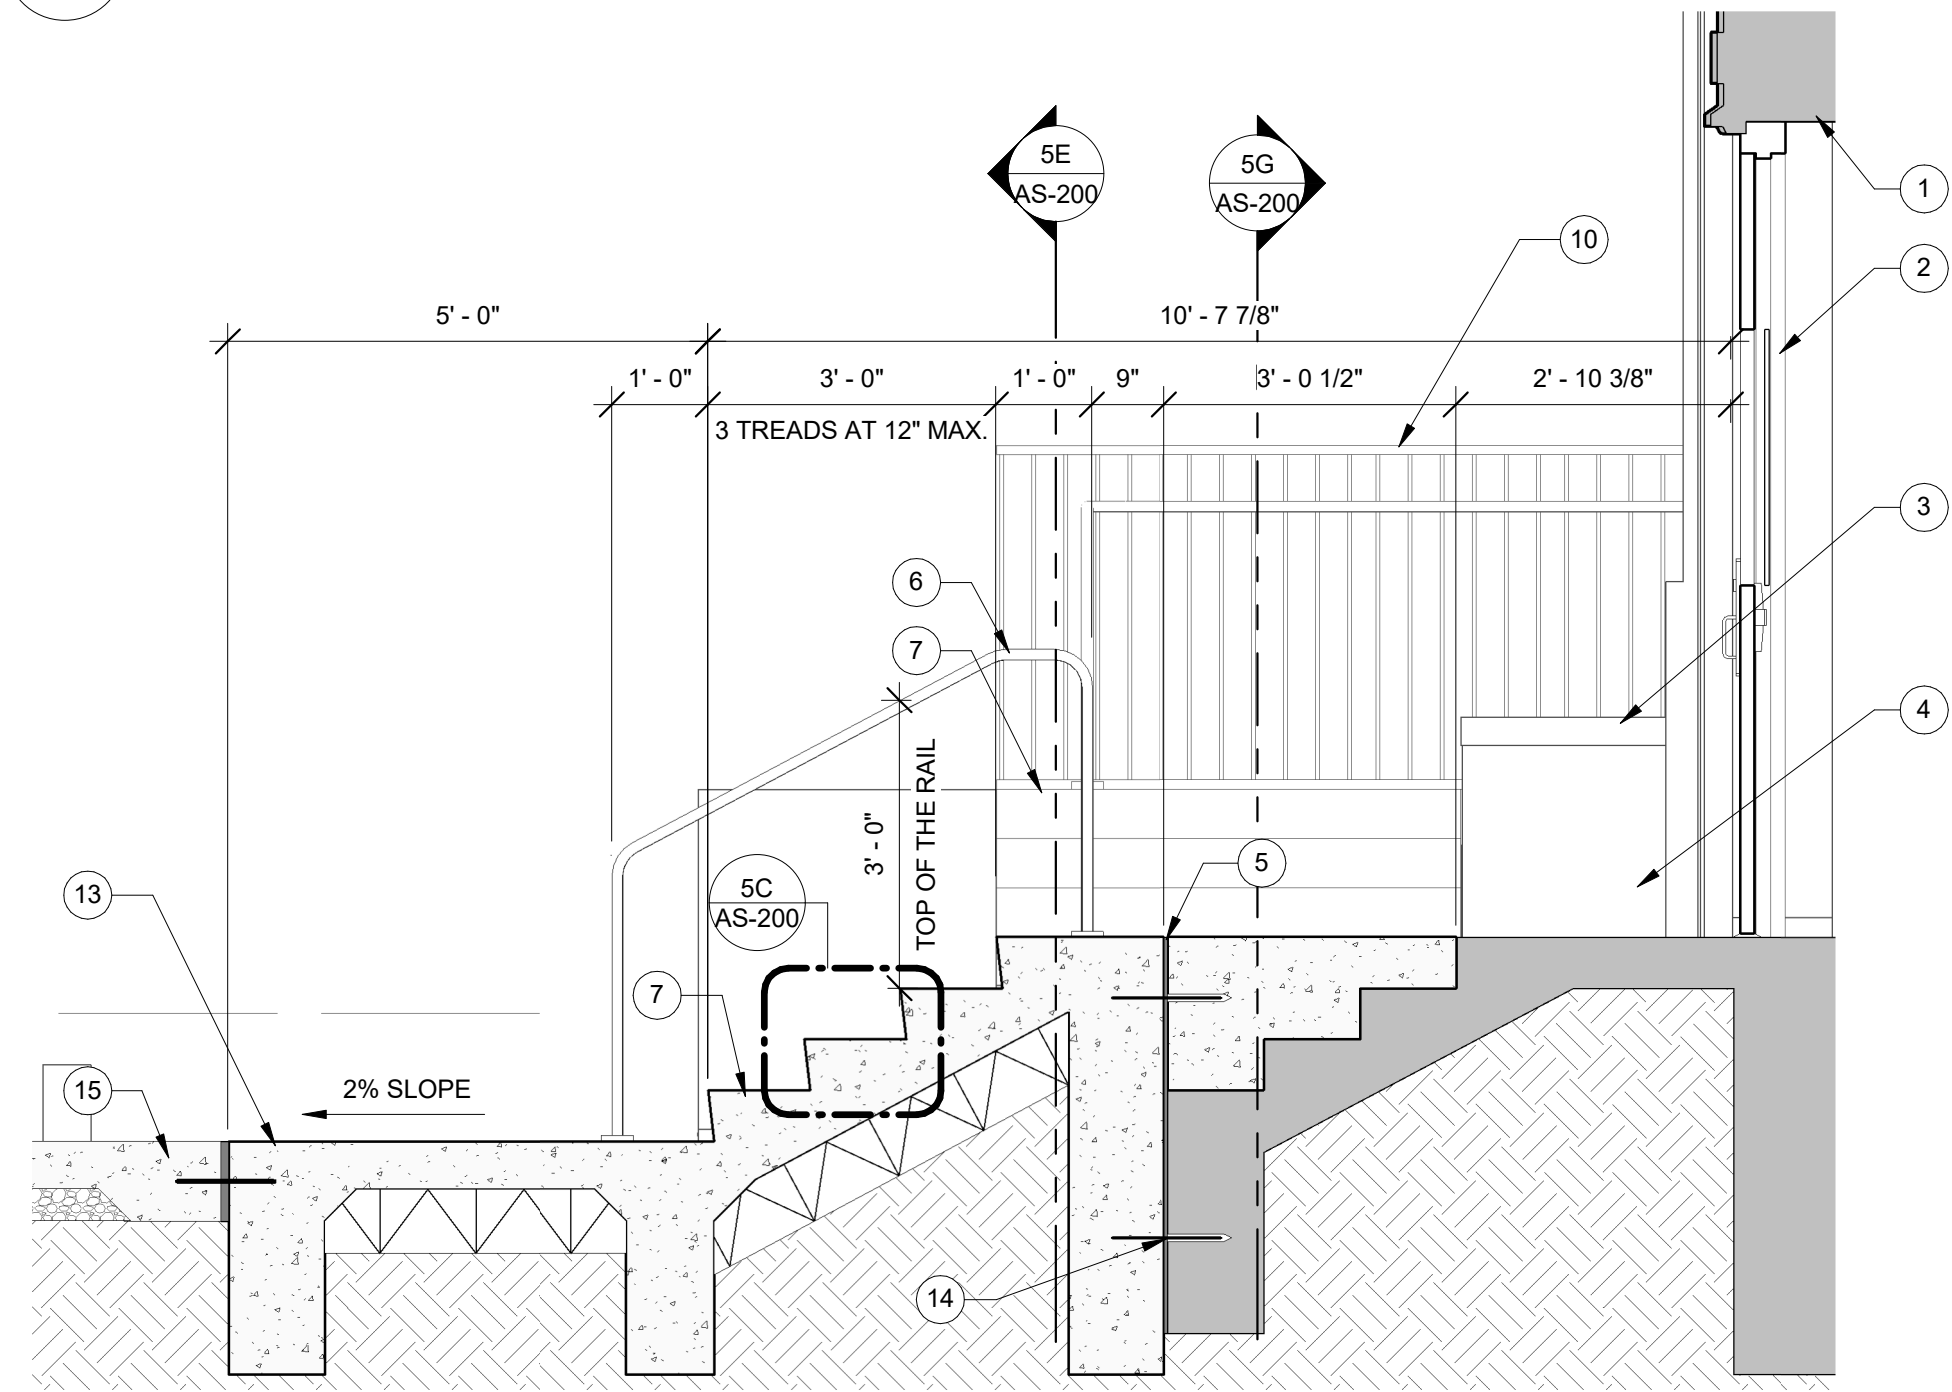


1E NORTH STAIR ENTRANCE SECTION DETAIL
SCALE: 1/2" = 1'-0"

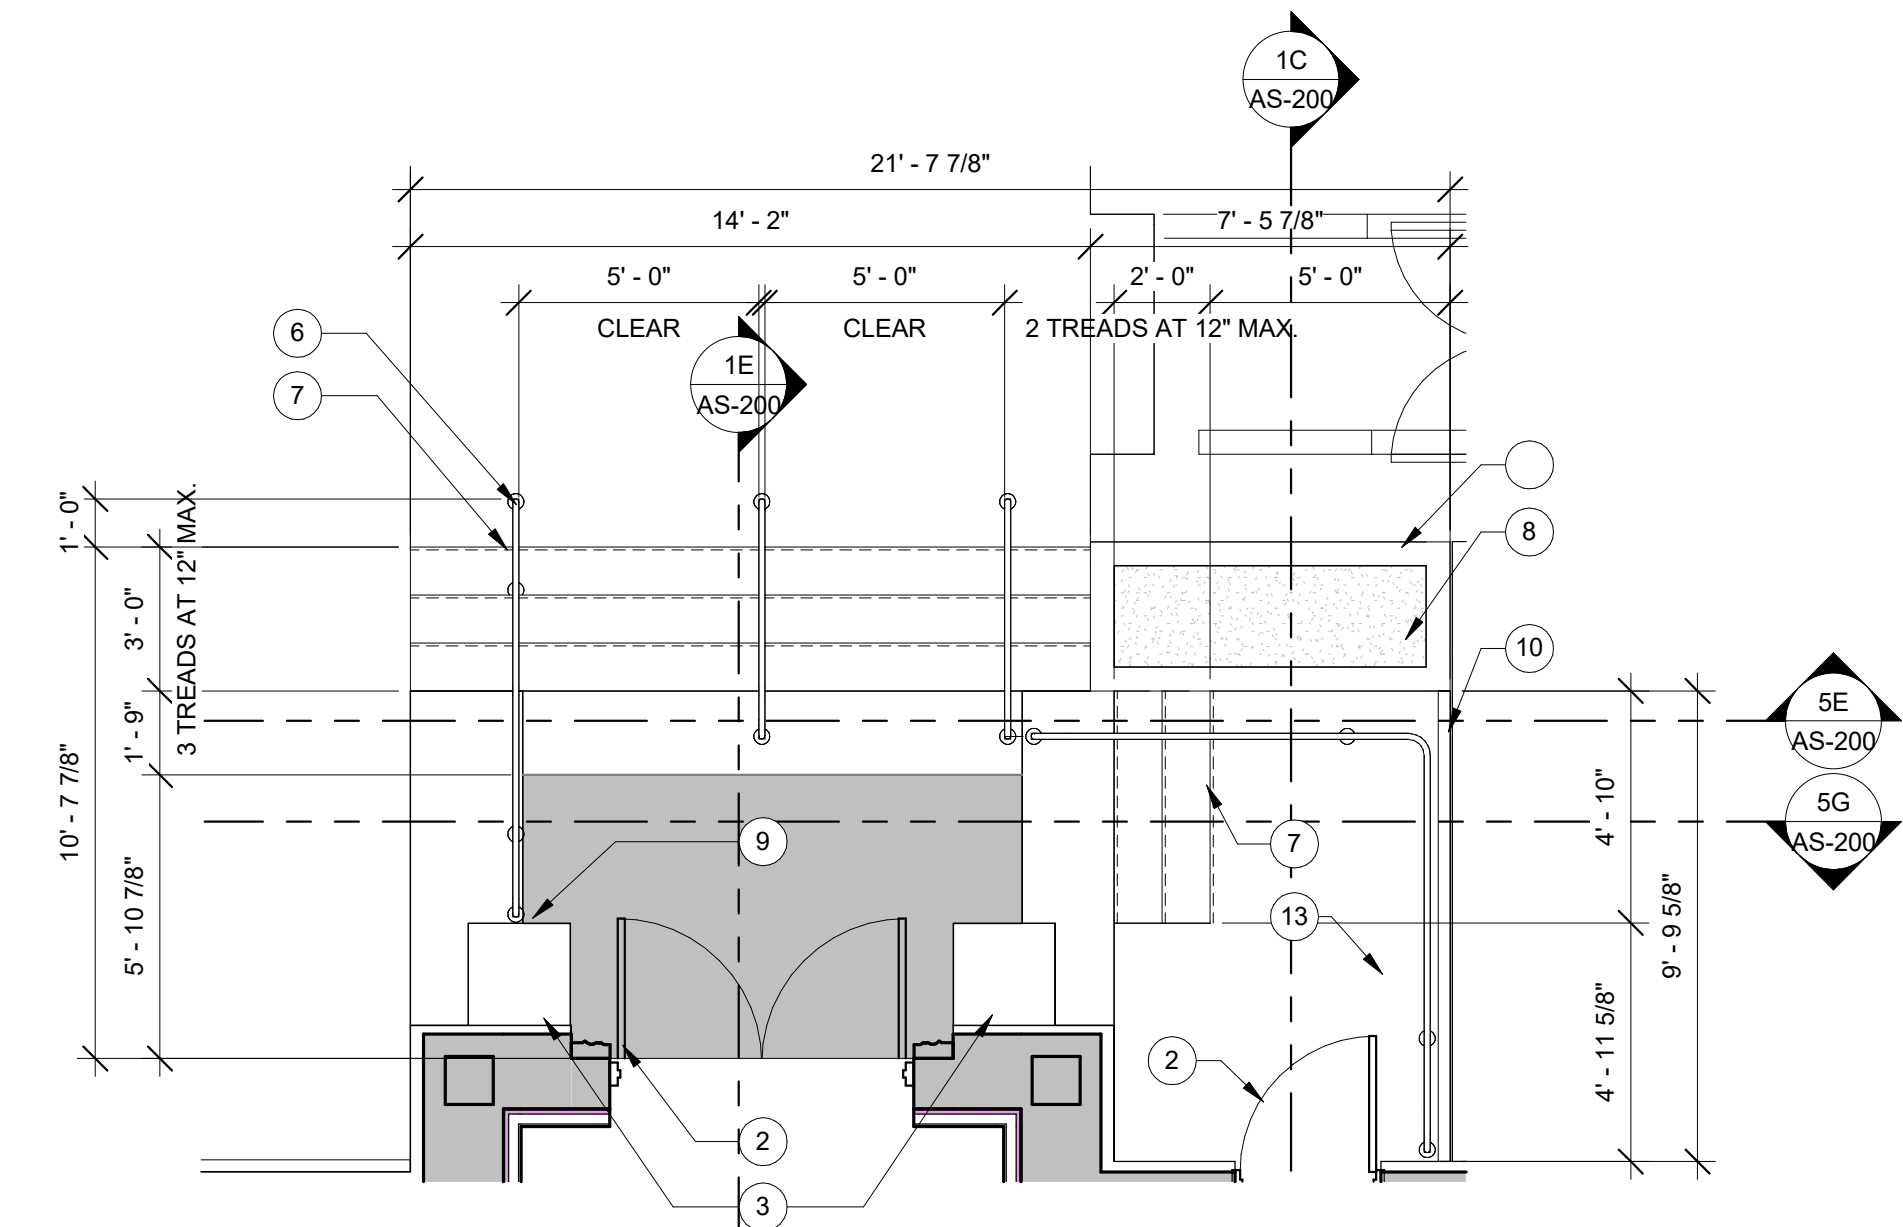


1G NORTH STAIR ENTRANCE ENLARGED PLAN
SCALE: 1/4" = 1'-0"

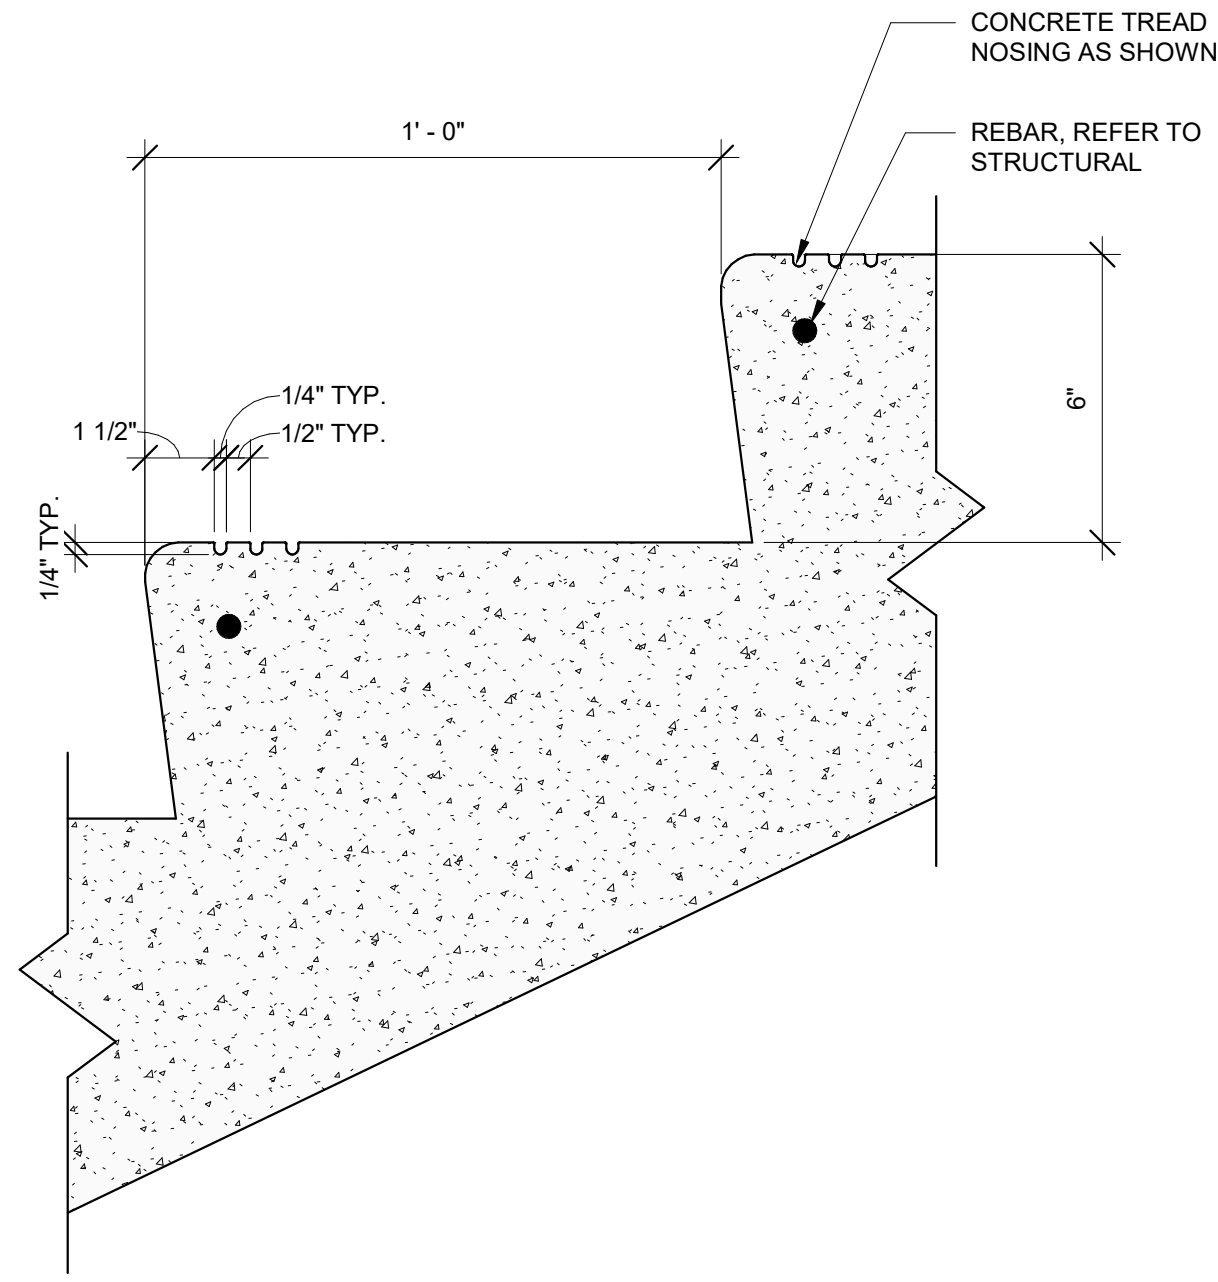

5C TYPICAL CONCRETE TREAD NOSING DETAIL
SCALE: 3" = 1'-0"

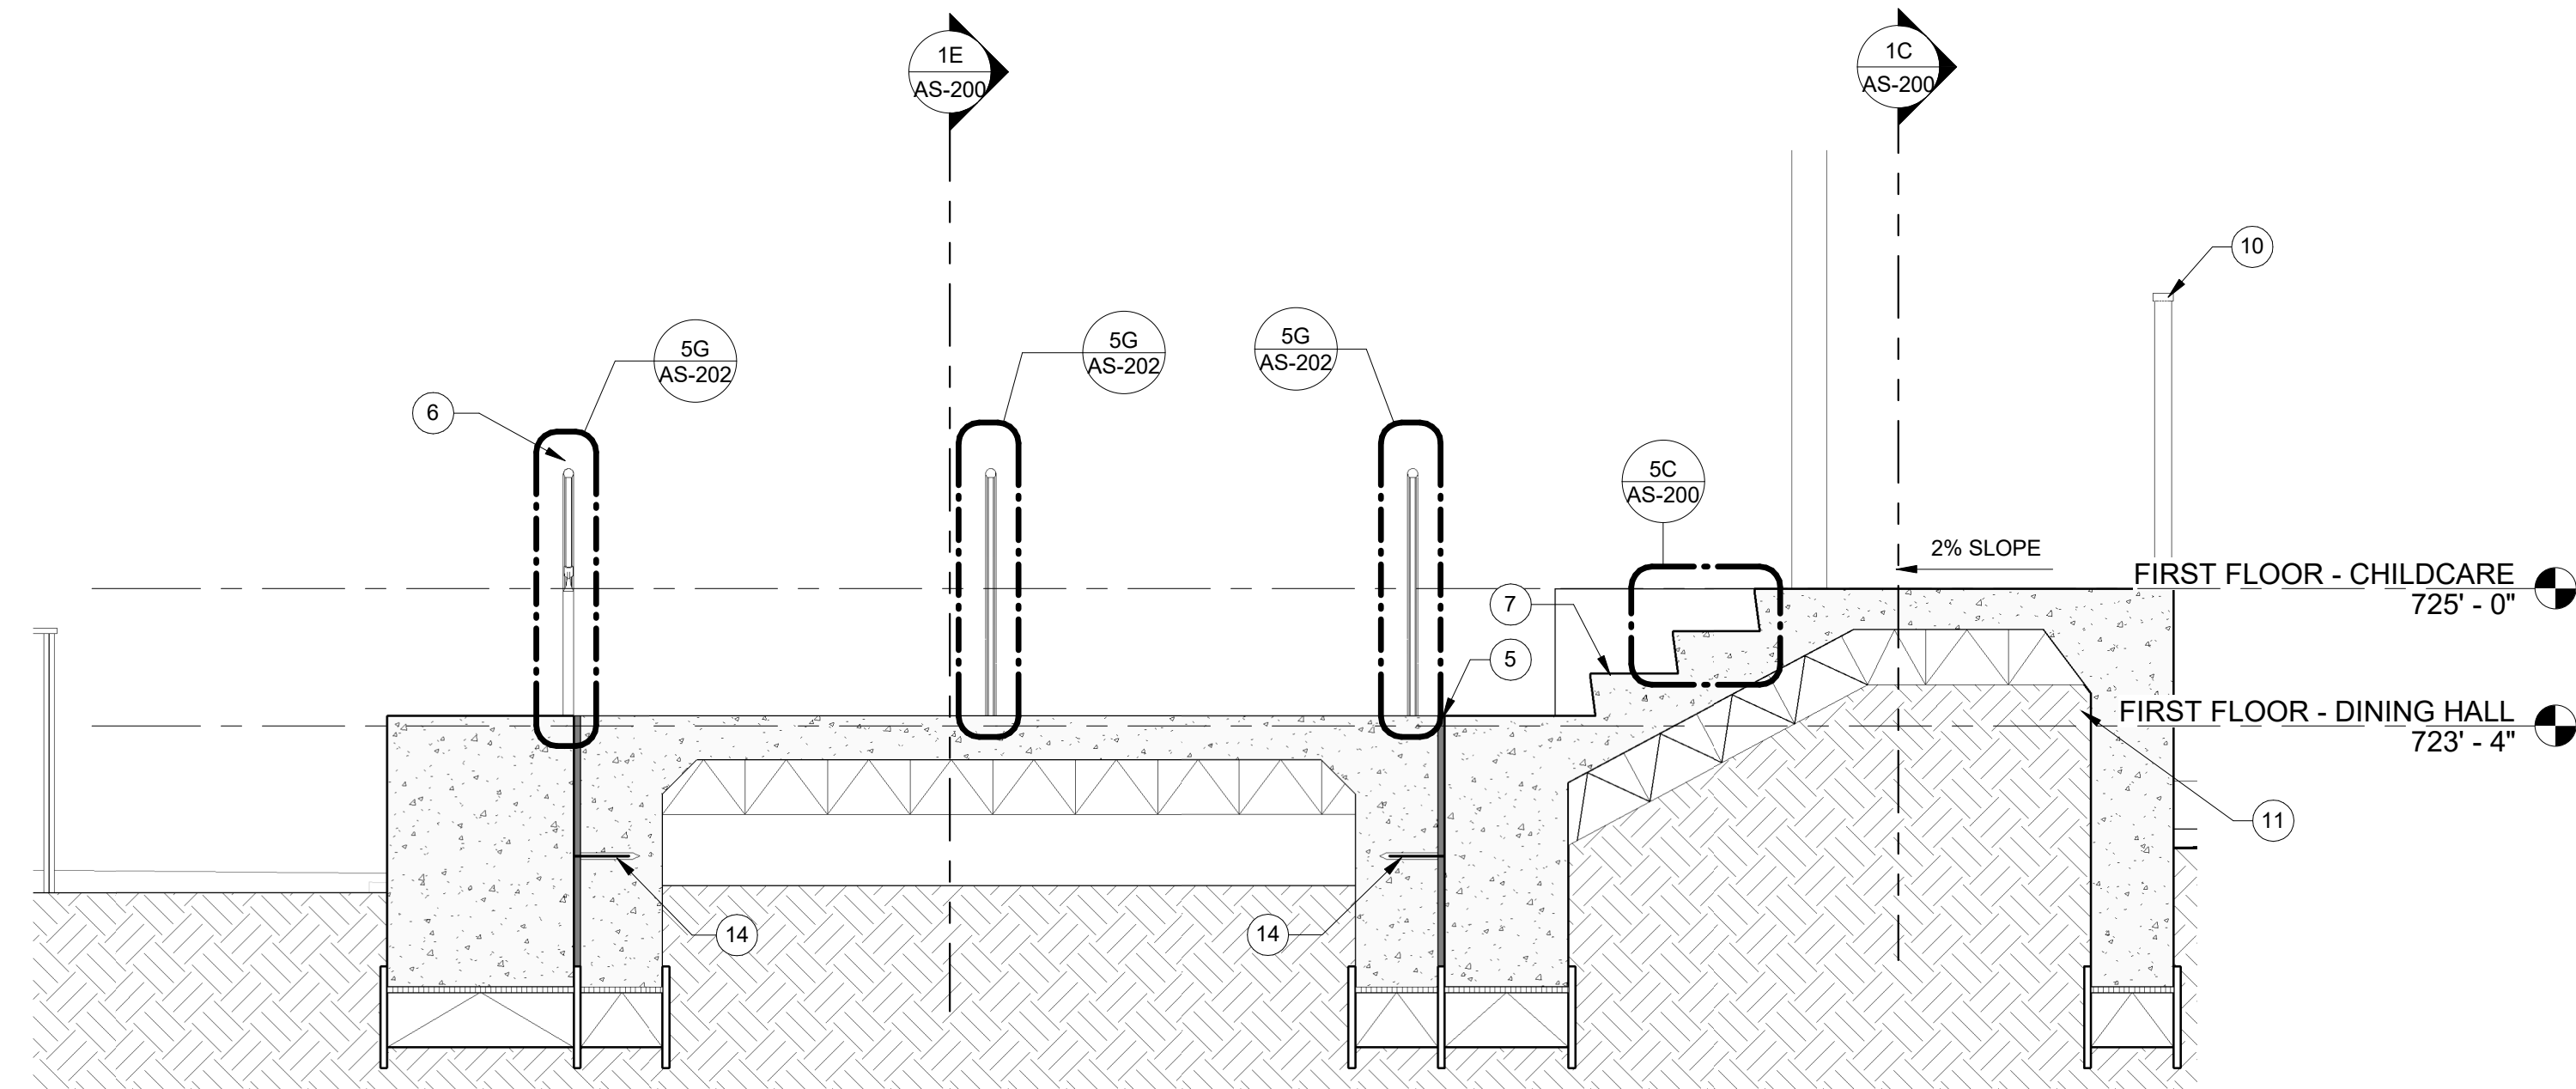


5E NORTH STAIR ENTRANCE SECTION DETAIL
SCALE: 1/2" = 1'-0"

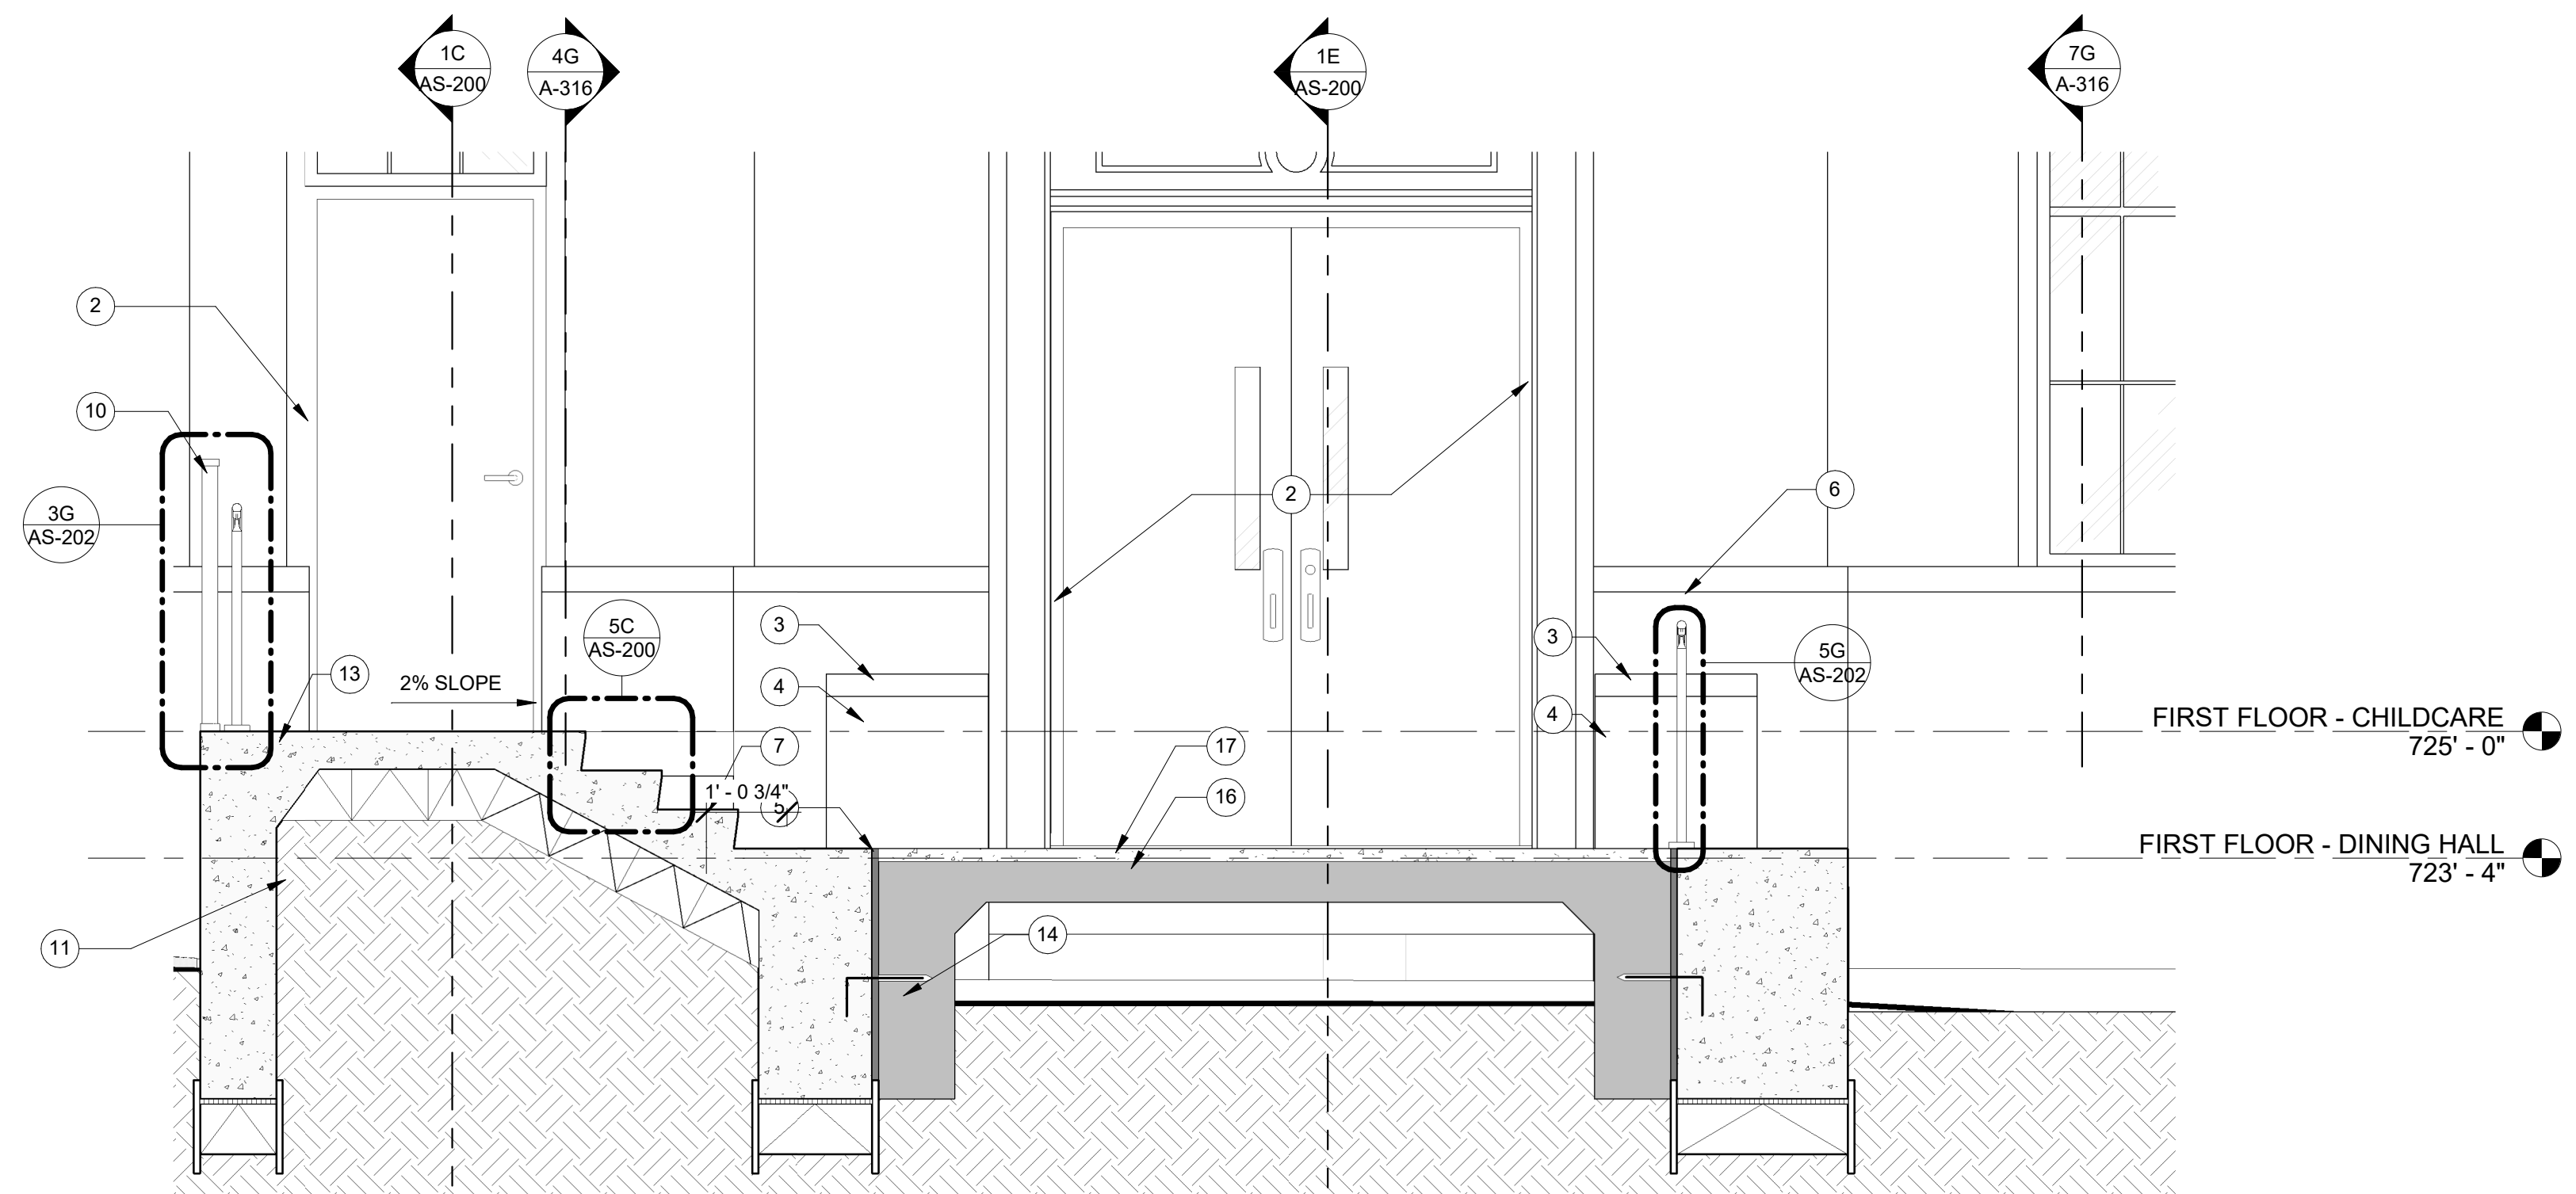

5G NORTH STAIR ENTRANCE SECTION DETAIL
SCALE: 1/2" = 1'-0"

KEYNOTES

- 1 PLANTER WALL, REFER TO STRUCTURAL AND LANDSCAPE
- 2 EXISTING WALL ASSEMBLY TO REMAIN
- 3 DOOR AND FRAME AS SCHEDULED
- 4 EXISTING CAST STONE TO REMAIN
- 5 EXISTING BRICK PONY WALL TO REMAIN
- 6 1" EXPANSION JOINT
- 7 PAINTED STEEL HANDRAIL, RETURN TO FLOOR AT ENDS, TYP.
- 8 CONCRETE STAIRS, REFER TO STRUCTURAL
- 9 MULCH BED, REFER TO LANDSCAPE
- 10 EXISTING CONCRETE SLAB TO REMAIN
- 11 PAINTED PICKET GUARDRAIL
- 12 COMPACTED FILL, REFER TO STRUCTURAL
- 13 PLANTER WALL, REFER TO STRUCTURAL AND LANDSCAPE
- 14 CONCRETE LANDING, REFER TO STRUCTURAL
- 15 DOWEL BAR, REFER TO STRUCTURAL
- 16 CONCRETE SIDEWALK
- 17 EXISTING CONCRETE LANDING TO REMAIN
- 18 2" CONCRETE TOPPING

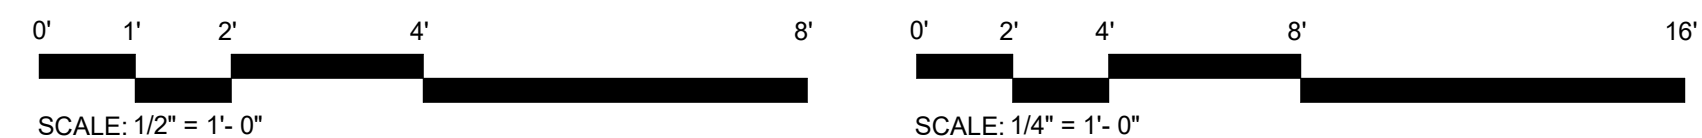

WestEast

WestEast Design Group, LLC
200 E. Grayson Street, Suite 207
San Antonio, Texas 78215
www.westeastdesign.com
210.530.0755

**City of San Antonio
Ella Austin Community Center**

1023 N Pine Street, San Antonio, Texas 78202
3 February 2026
Package 2.0 - 100% Construction Documents | Permit Set

THESE DOCUMENTS ARE PRELIMINARY
AND ONLY FOR INTERIM REVIEW AND
NOT FOR REGULATORY APPROVAL,
PERMITTING OR CONSTRUCTION.
UNDER THE AUTHORIZATION OF
JOSE EDUARDO DE LA GARZA, AIA
#11550

3 February 2026

REVISIONS


Mark	Description	Date
3	ASI 01	TBD

WEDG PROJECT NO. : 23120
CLIENT PROJECT NO. :23-04035


**VERTICAL
CIRCULATION -
NORTH ENTRANCE**

**SHEET
AS-200**


This document has been prepared from material that was drawn and/or prepared electronically and may have been automatically altered. Any copy of this document made using the "copy" function of the software shall be void.

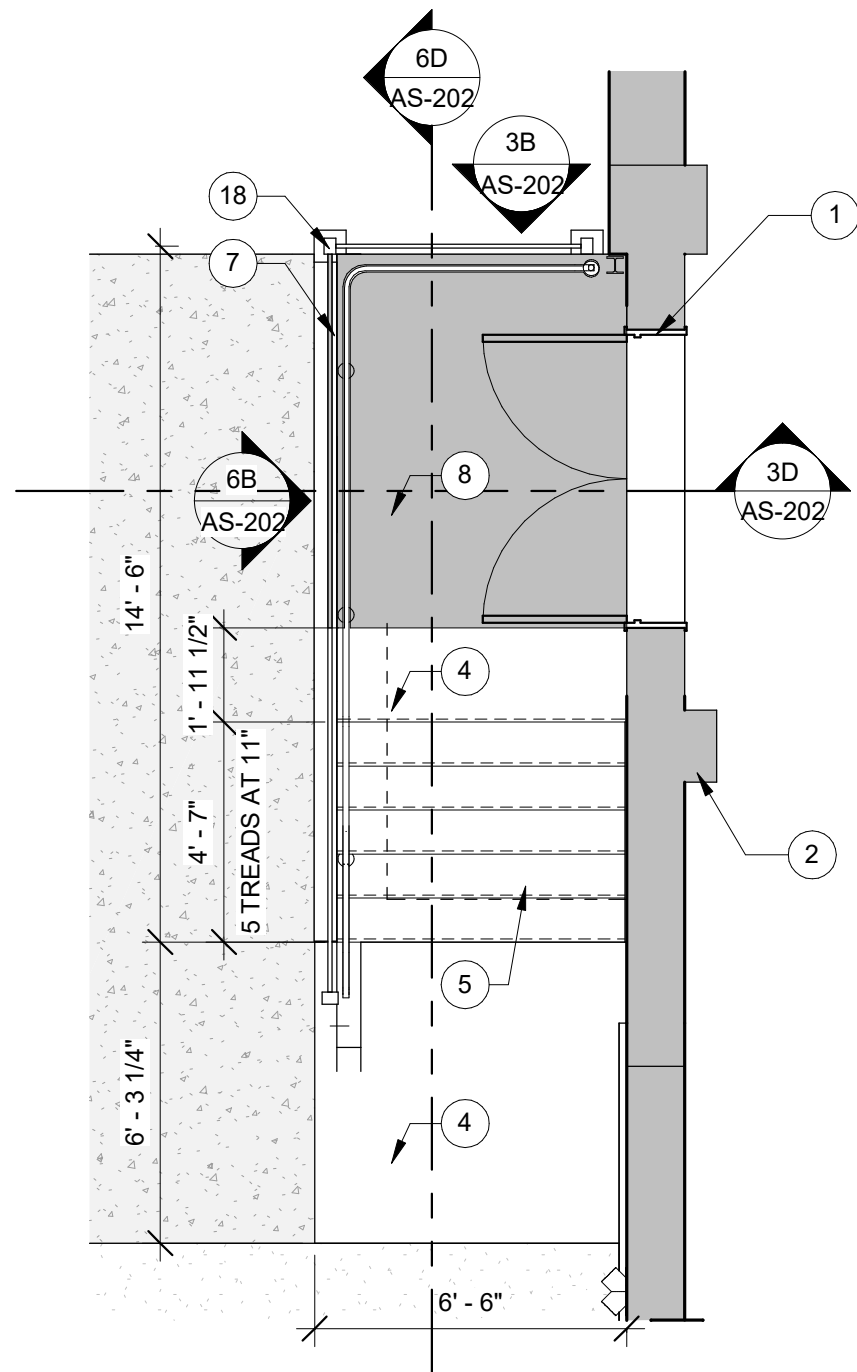

1D AUDITORIUM STAGE ENTRANCE PLAN
SCALE: 1/4" = 1'-0"

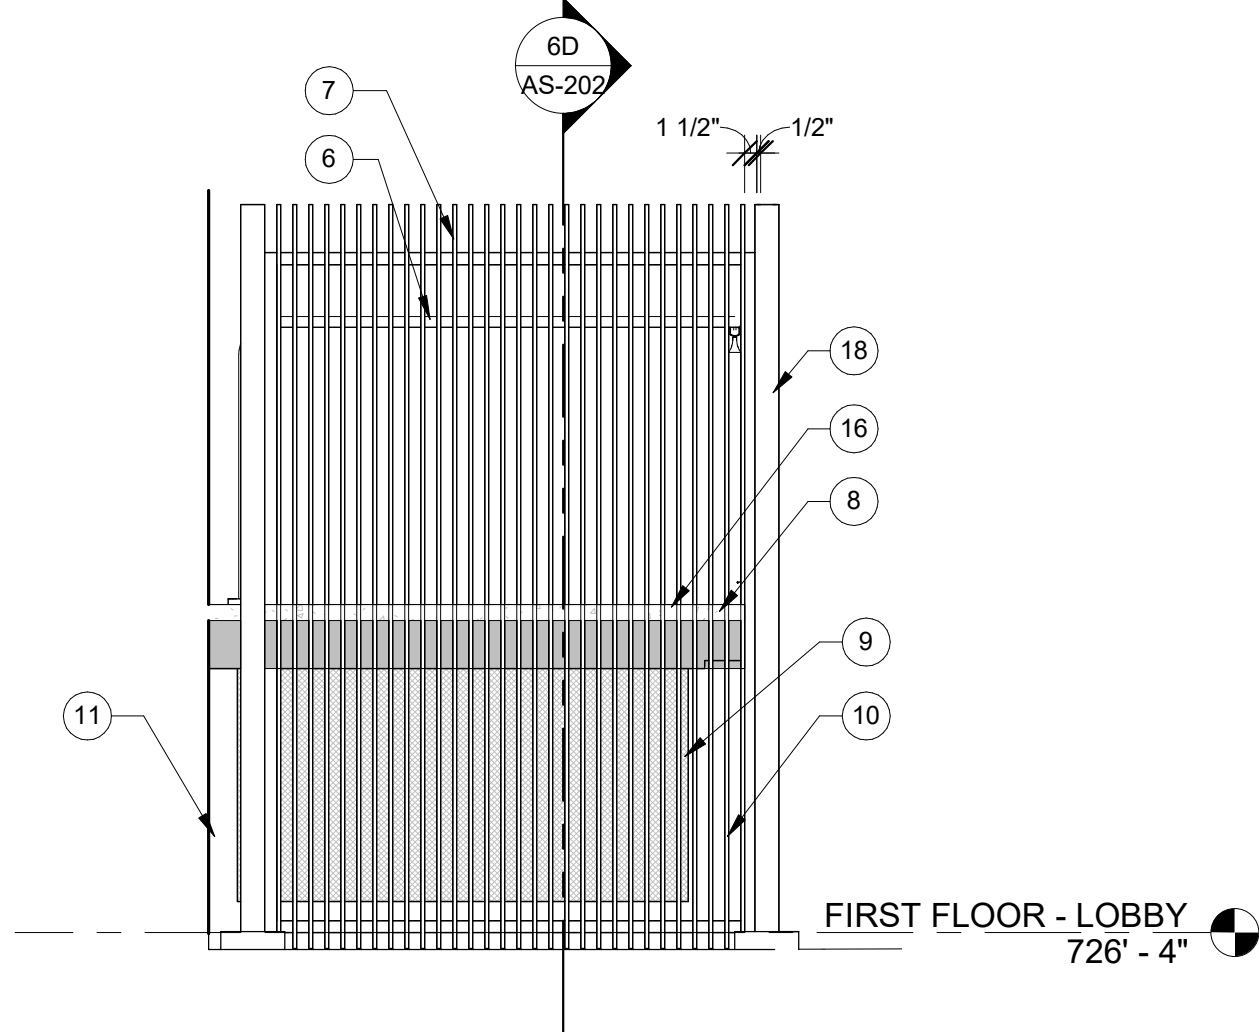


3B AUDITORIUM STAGE ENTRANCE ELEVATION
SCALE: 1/2" = 1'-0"

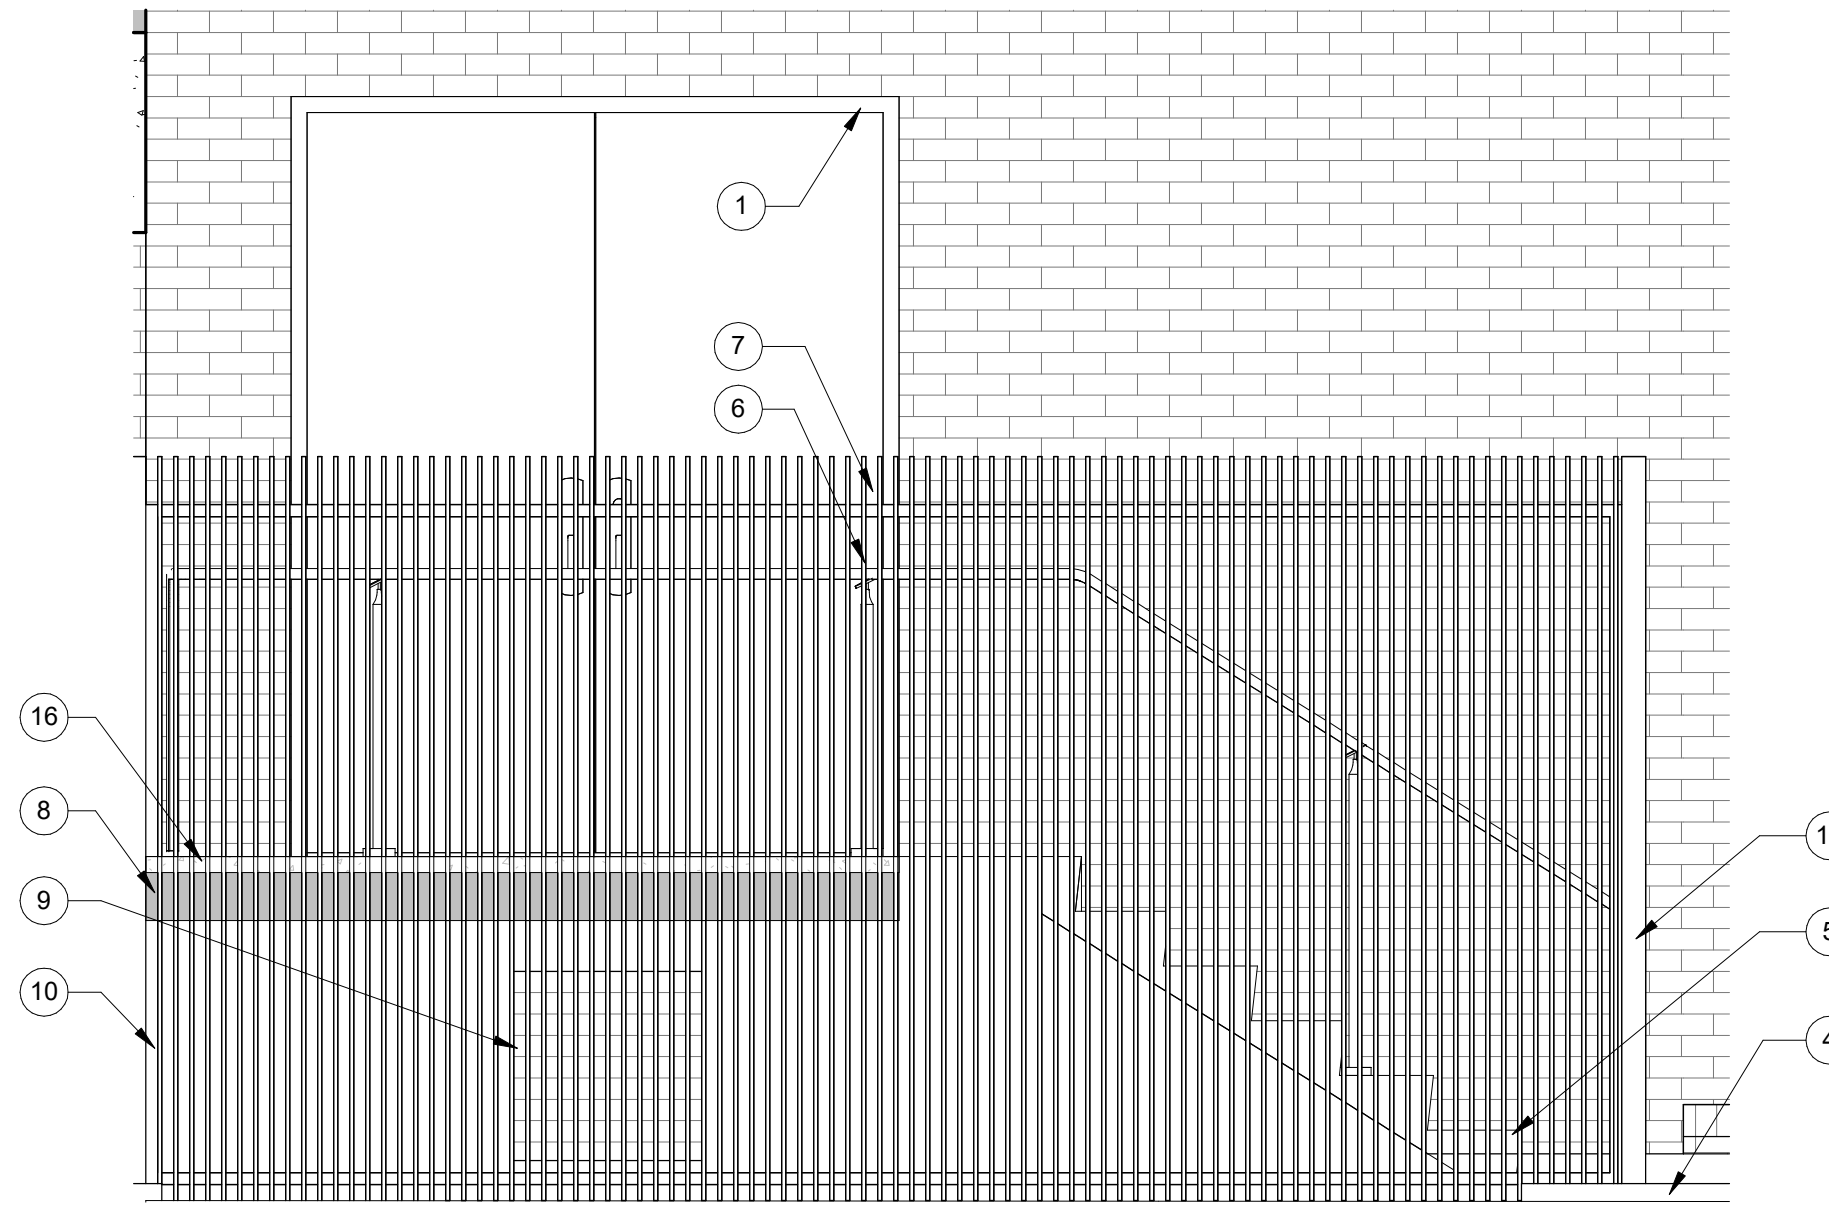


6B AUDITORIUM STAGE ENTRANCE ELEVATION
SCALE: 1/2" = 1'-0"

KEYNOTES


- 1 DOOR AND FRAME AS SCHEDULED
- 2 EXISTING STRUCTURE TO REMAIN
- 3 PAVER, REFER TO LANDSCAPE
- 4 CONCRETE LANDING, REFER TO STRUCTURAL
- 5 CONCRETE STAIRS, REFER TO STRUCTURAL
- 6 PAINTED STEEL HANDRAIL, RETURN TO FLOOR AT ENDS, TYP
- 7 1/2" PICKET FENCE
- 8 EXISTING CONCRETE LANDING TO REMAIN
- 9 1" X 1" GALVANIZED STEEL MESH AS SPECIFIED
- 10 CONCRETE COLUMN, REFER TO STRUCTURAL
- 11 EXISTING WALL ASSEMBLY TO REMAIN
- 12 DOWEL BAR, REFER TO STRUCTURAL
- 13 CONCRETE WALL BEYOND
- 14 1" EXPANSION JOINT
- 15 2" CONCRETE TOPPING
- 16 6" CONCRETE CURB, REFER TO STRUCTURAL
- 17 3" HOLLOW TUBE COLUMN, REFER TO STRUCTURAL

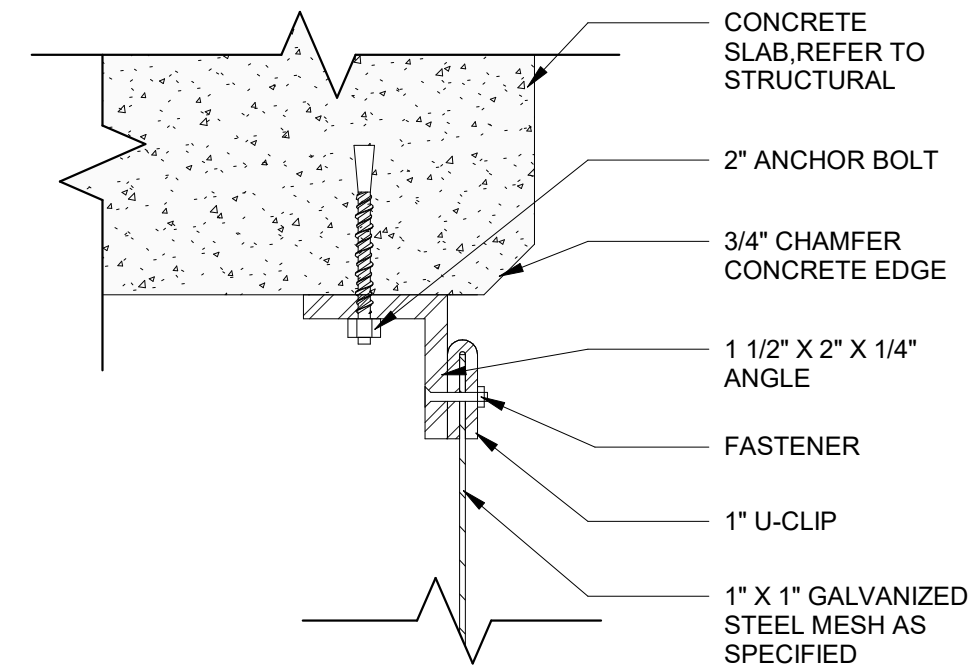


9C MESH TO CONCRETE CONNECTION
SCALE: 6" = 1'-0"

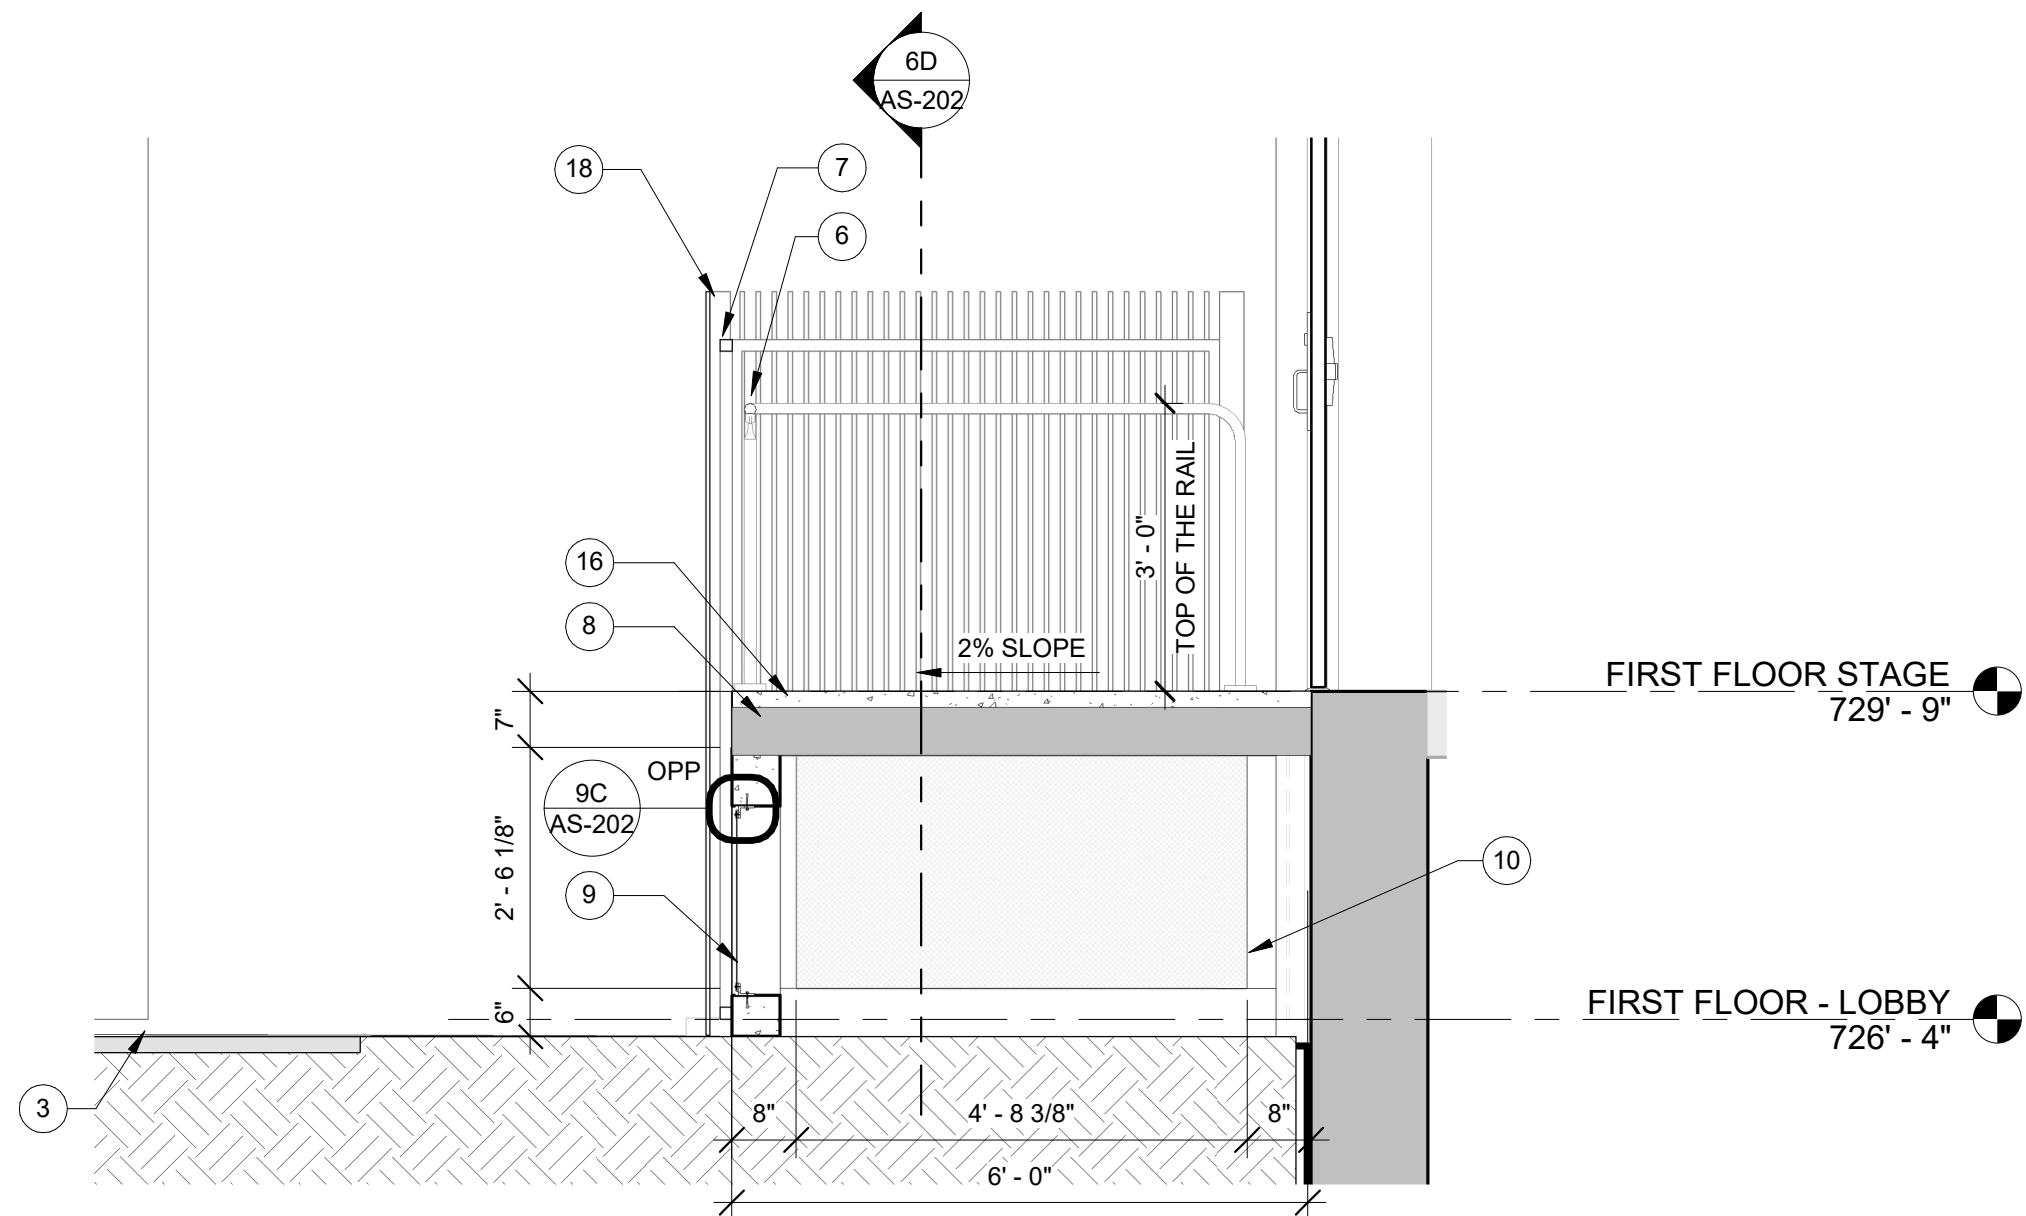


3D AUDITORIUM STAGE ENTRANCE ENLARGED SECTION
SCALE: 1/2" = 1'-0"

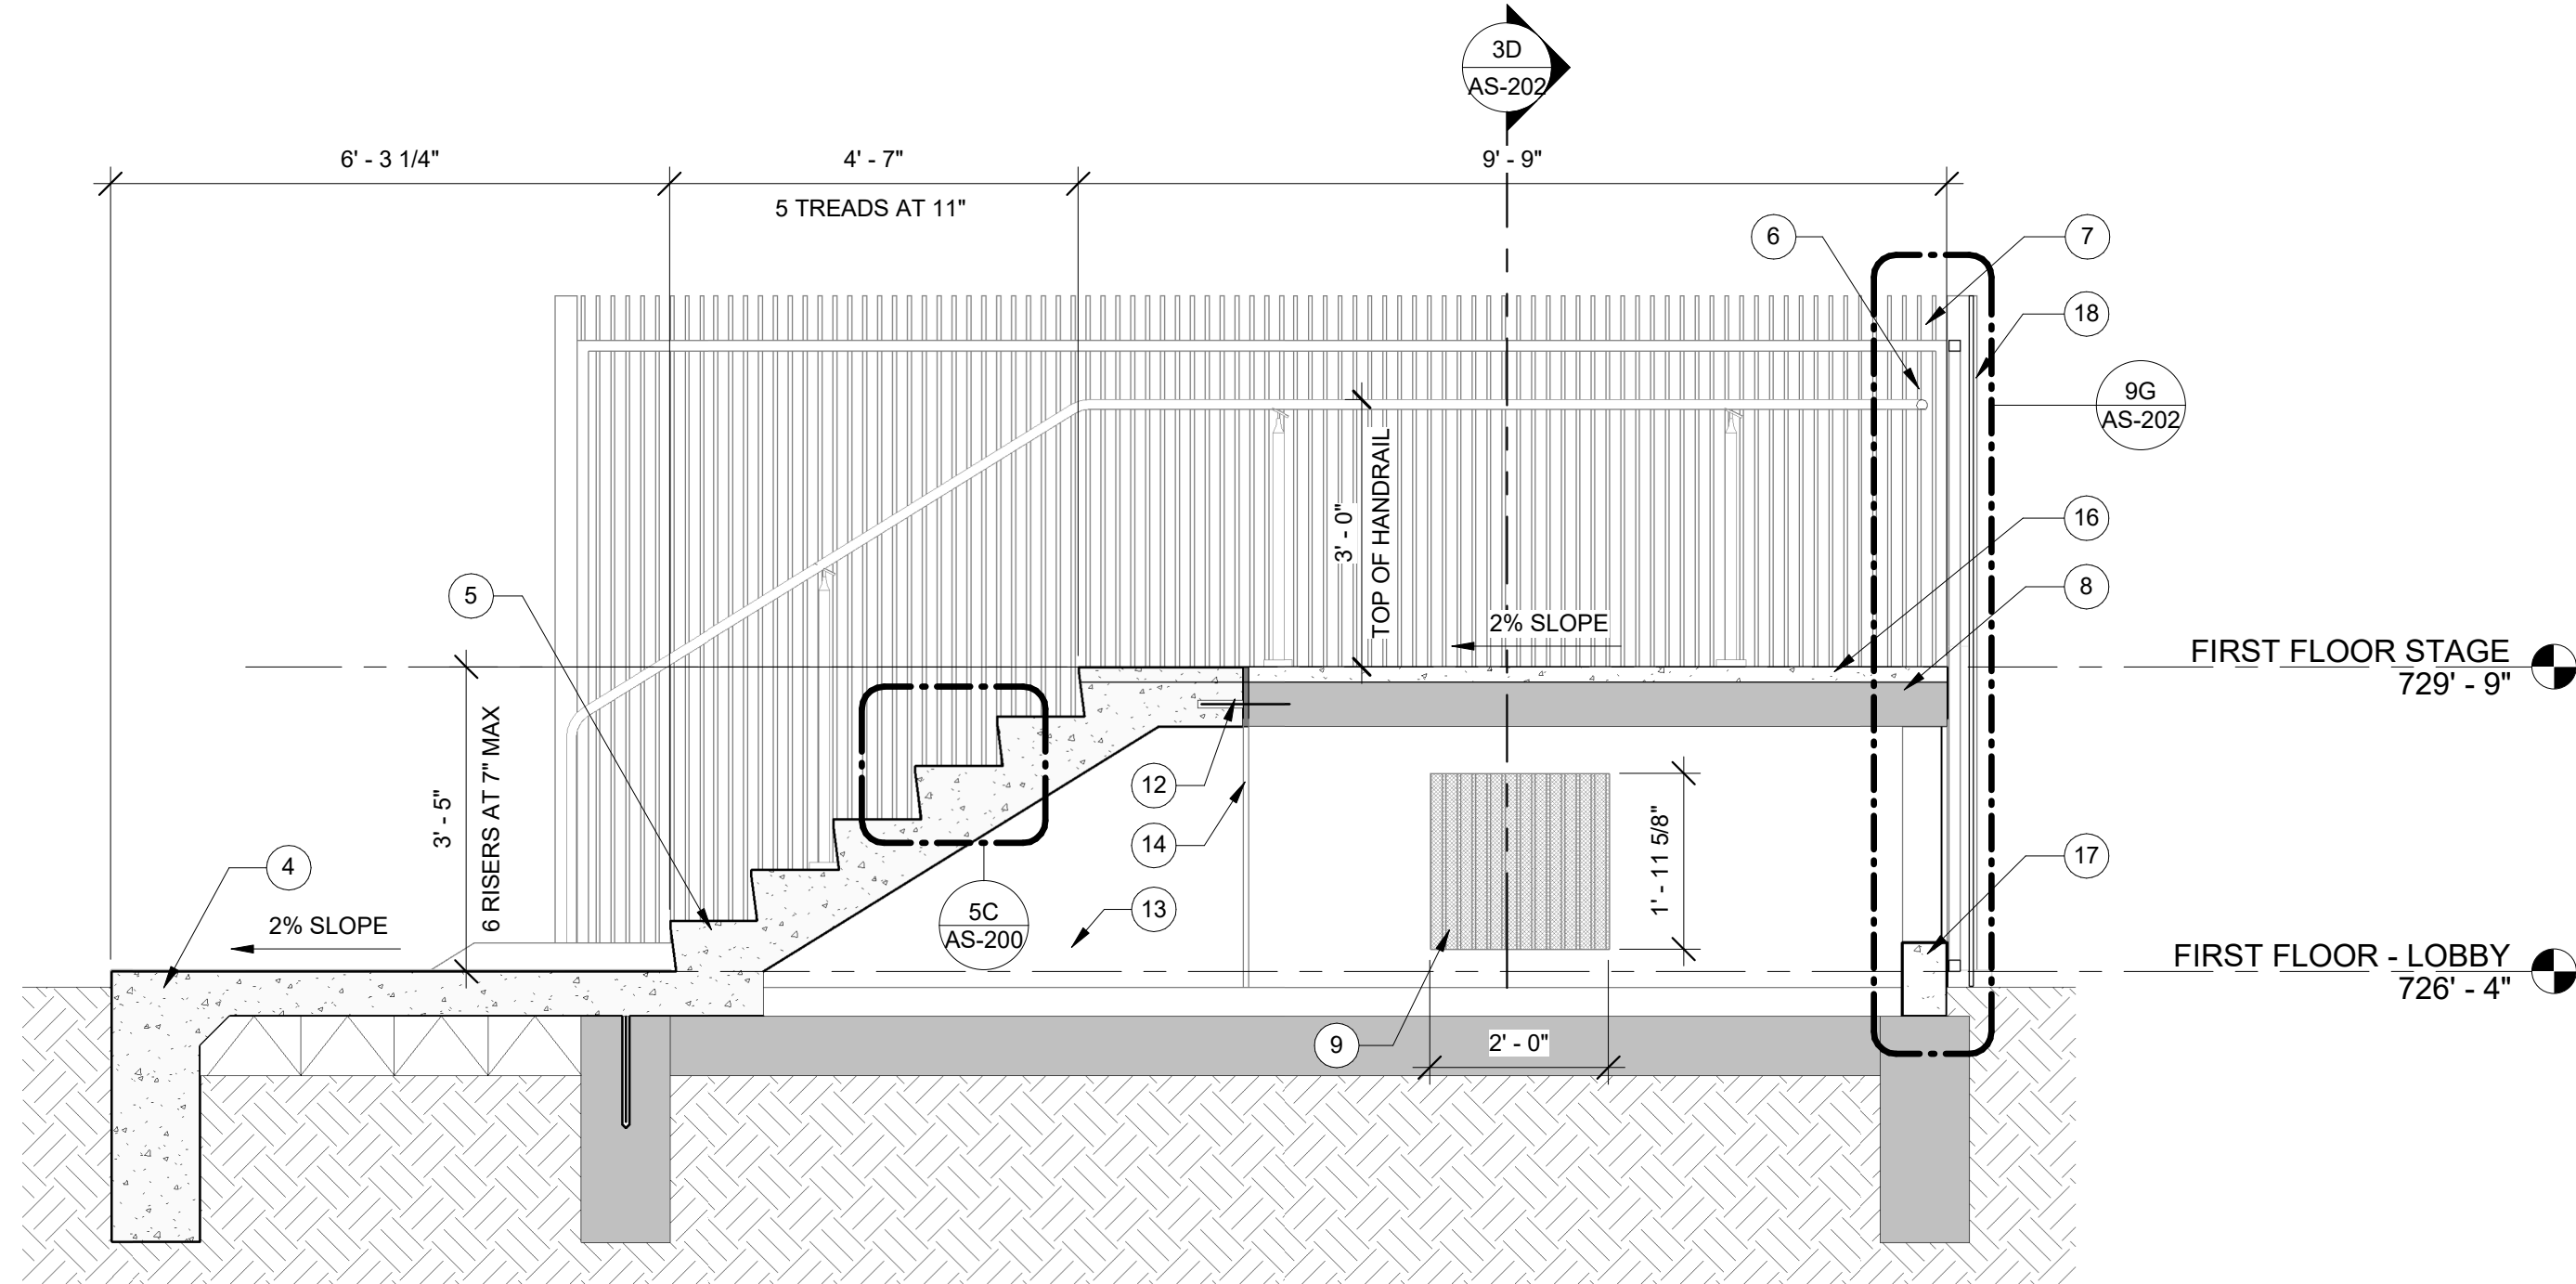


6D AUDITORIUM STAGE ENTRANCE ENLARGED SECTION
SCALE: 1/2" = 1'-0"

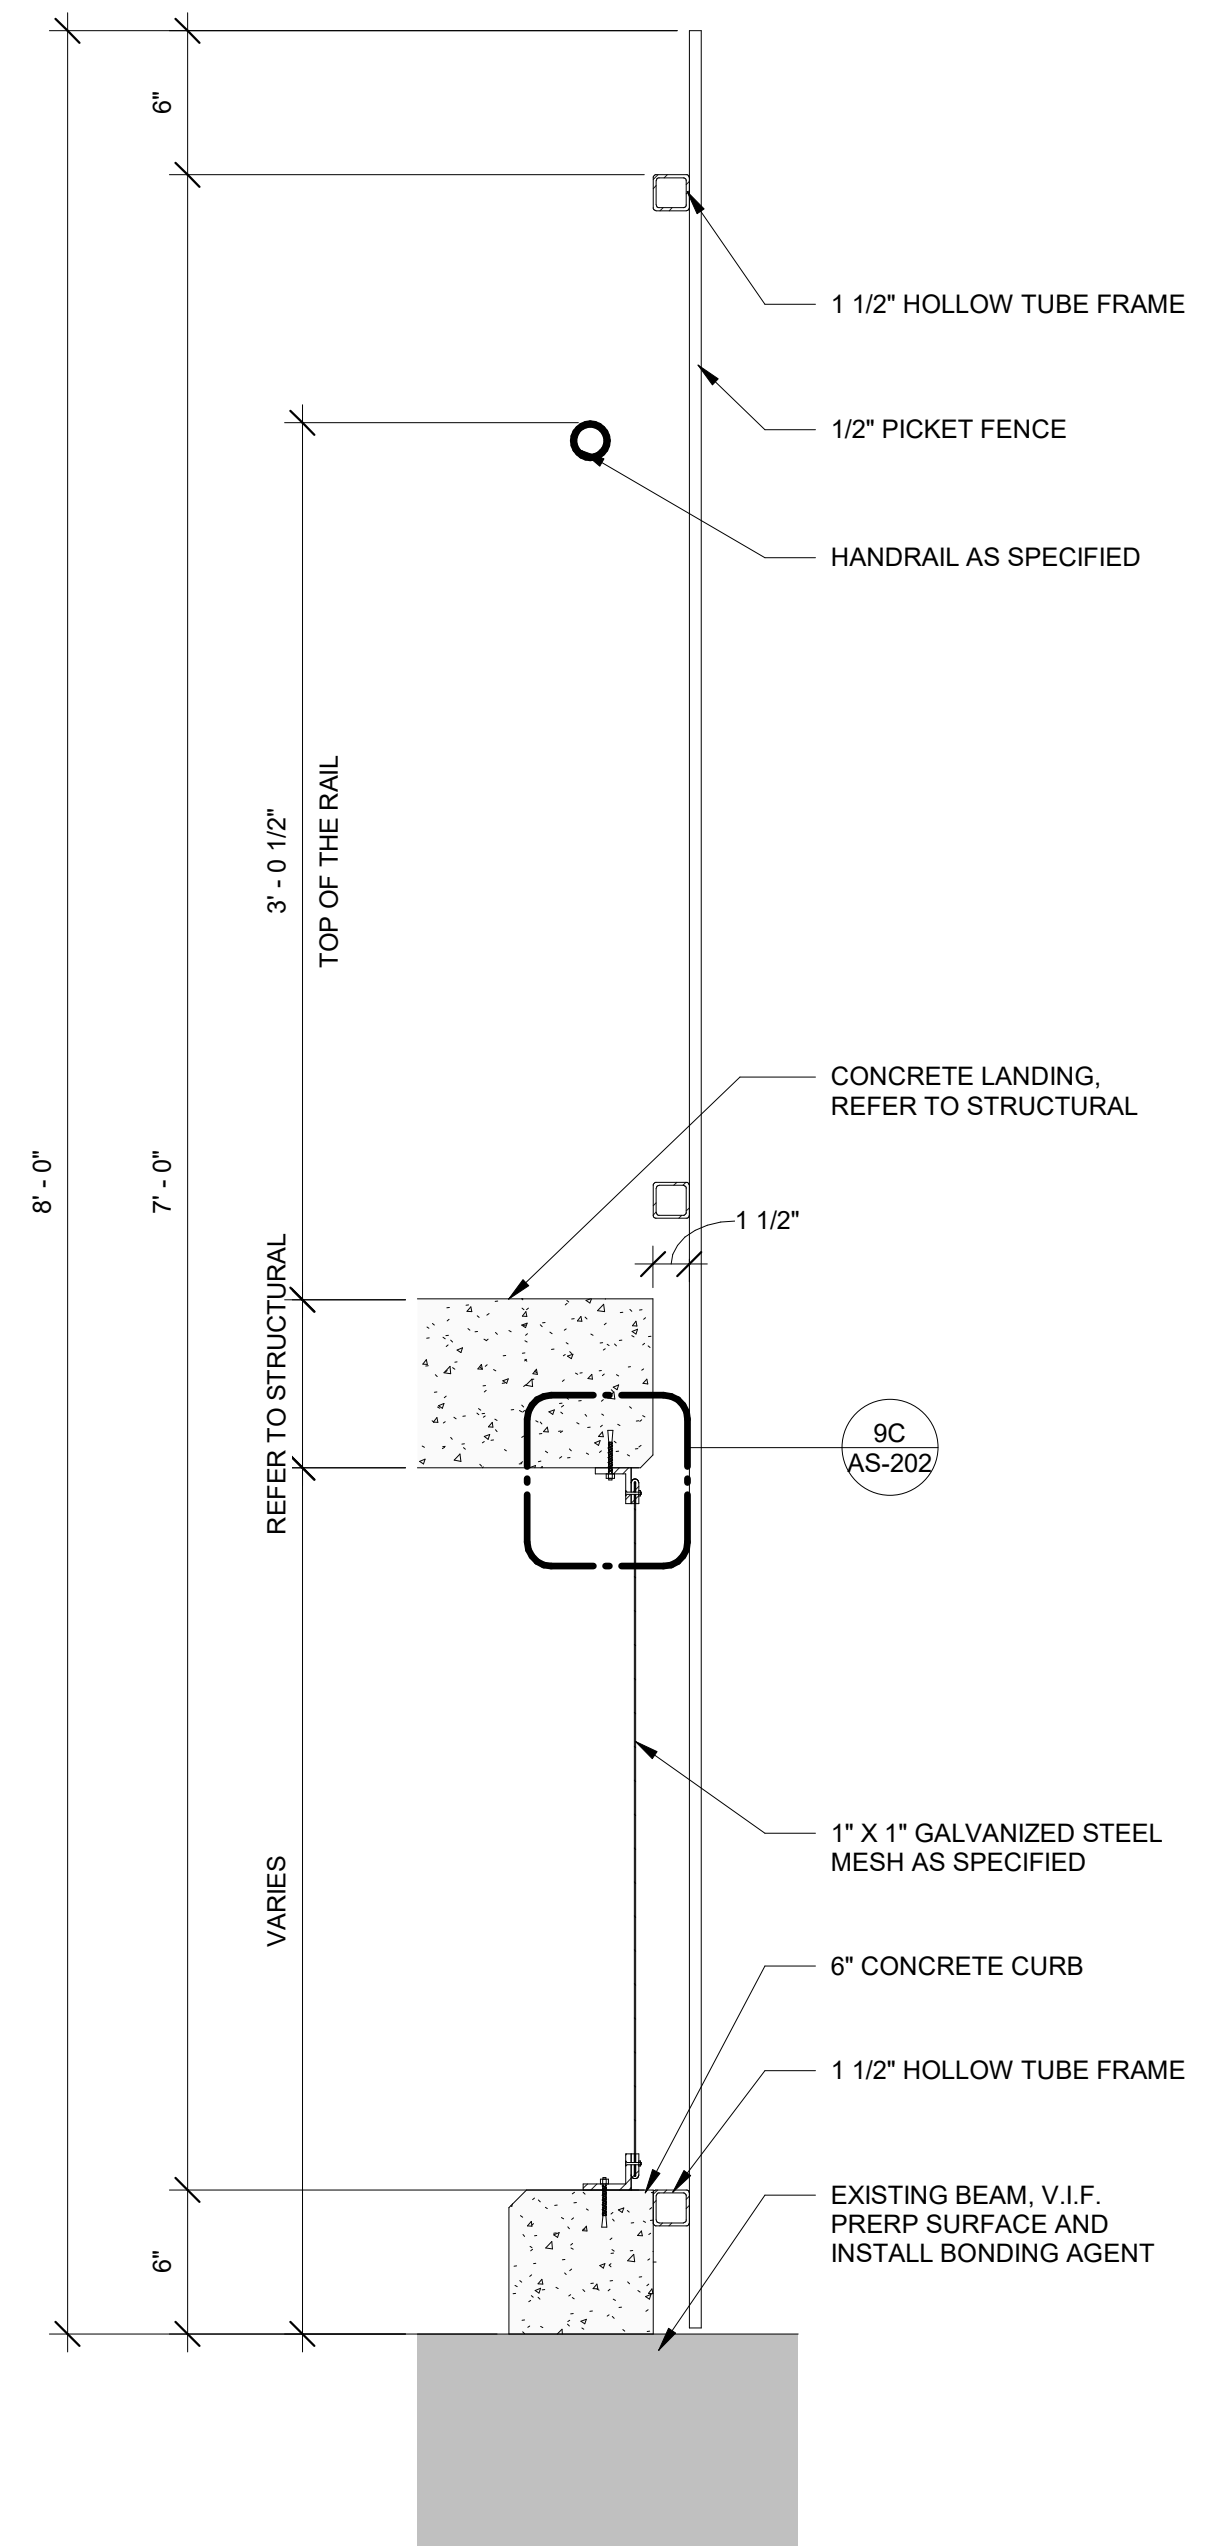


9C STEEL MESH AT STAIRS TYPICAL DETAIL
SCALE: 1 1/2" = 1'-0"

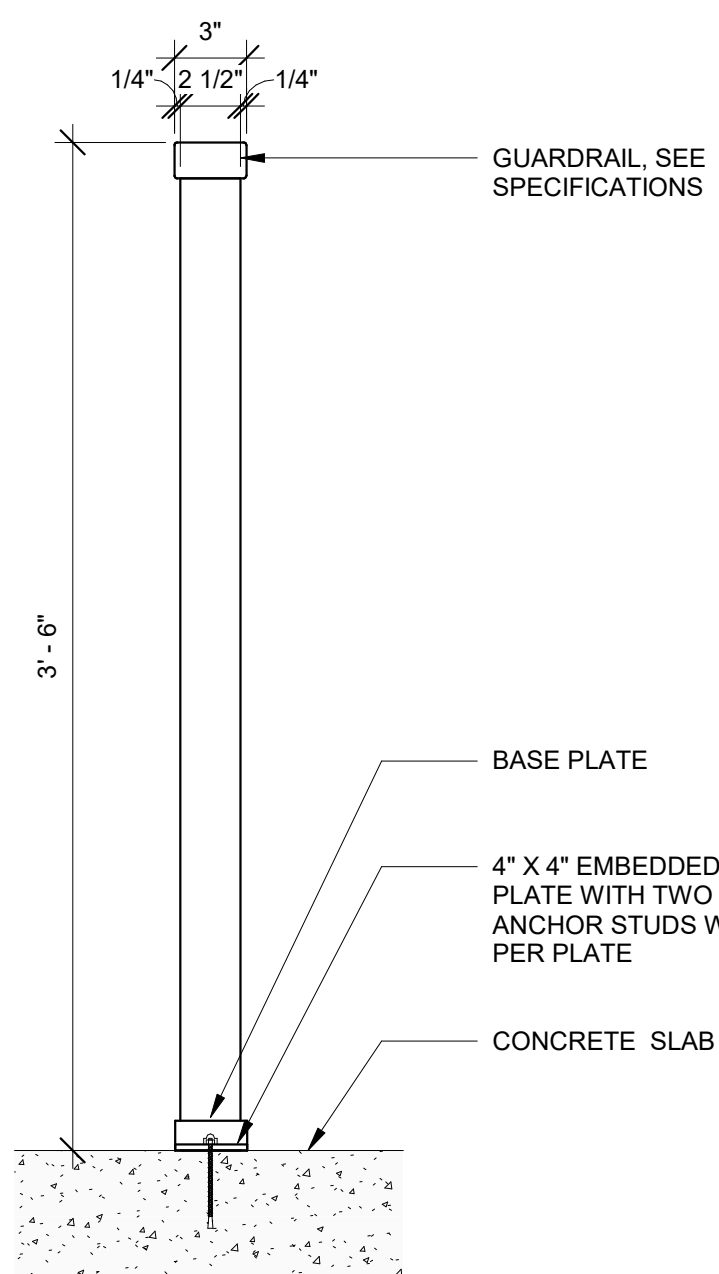


1G TYPICAL GUARDRAIL
SCALE: 1 1/2" = 1'-0"

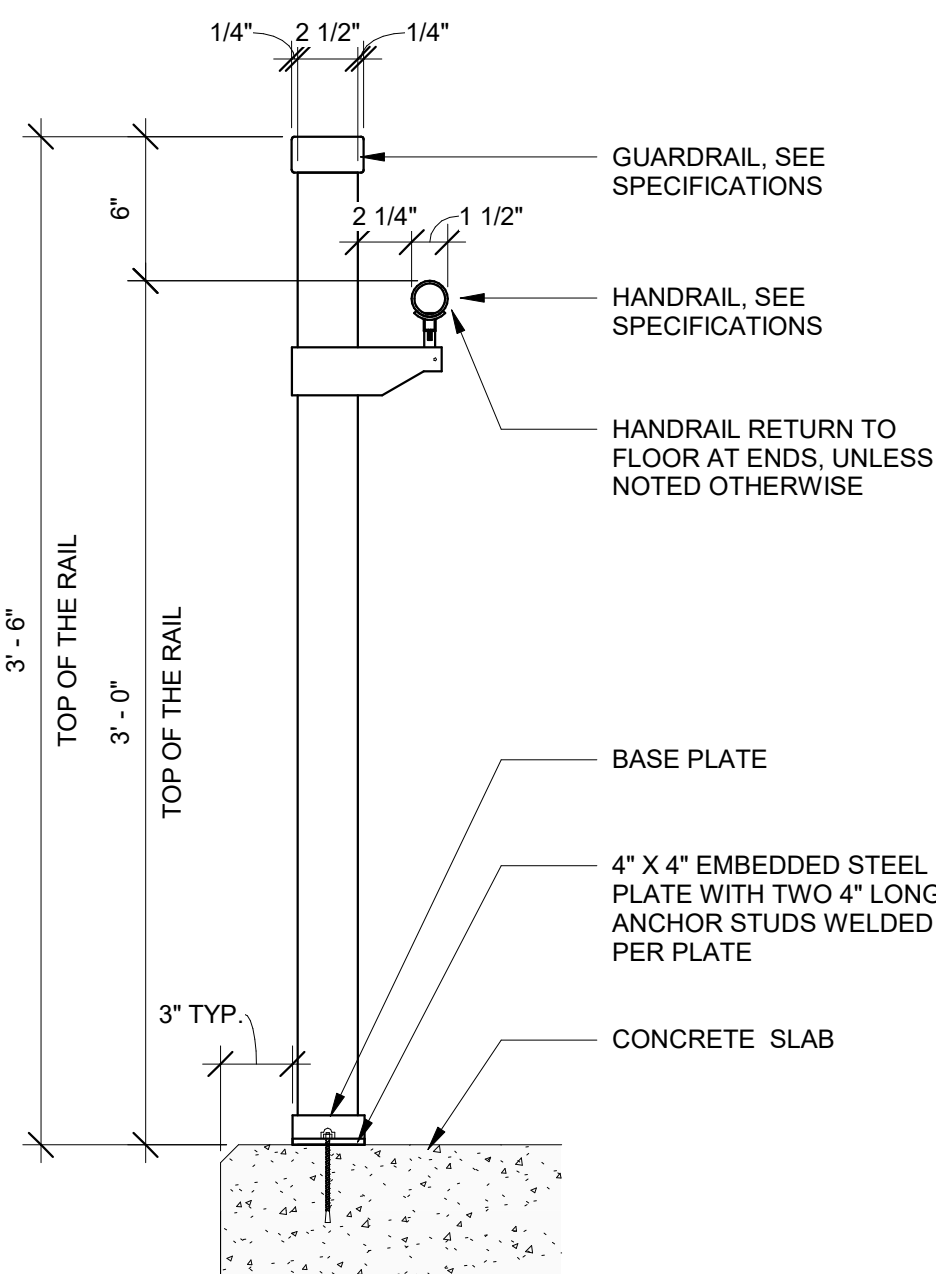


3G HANDRAIL AND GUARDRAIL DETAIL
SCALE: 1 1/2" = 1'-0"

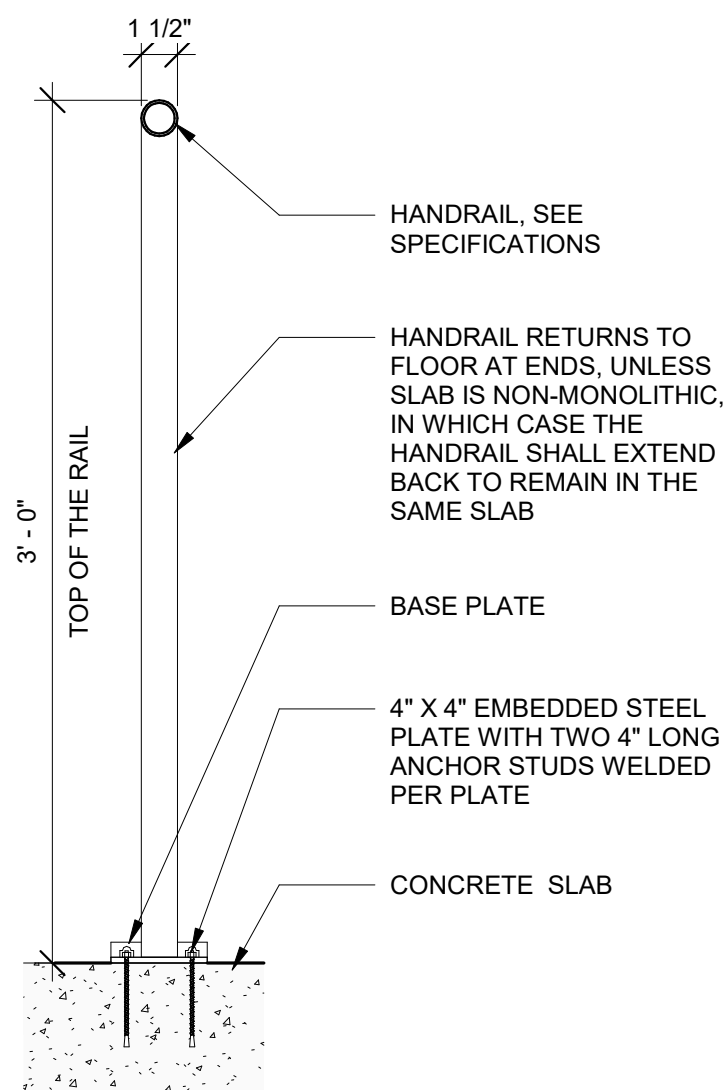

5G TYPICAL HANDRAIL DETAIL
SCALE: 1 1/2" = 1'-0"

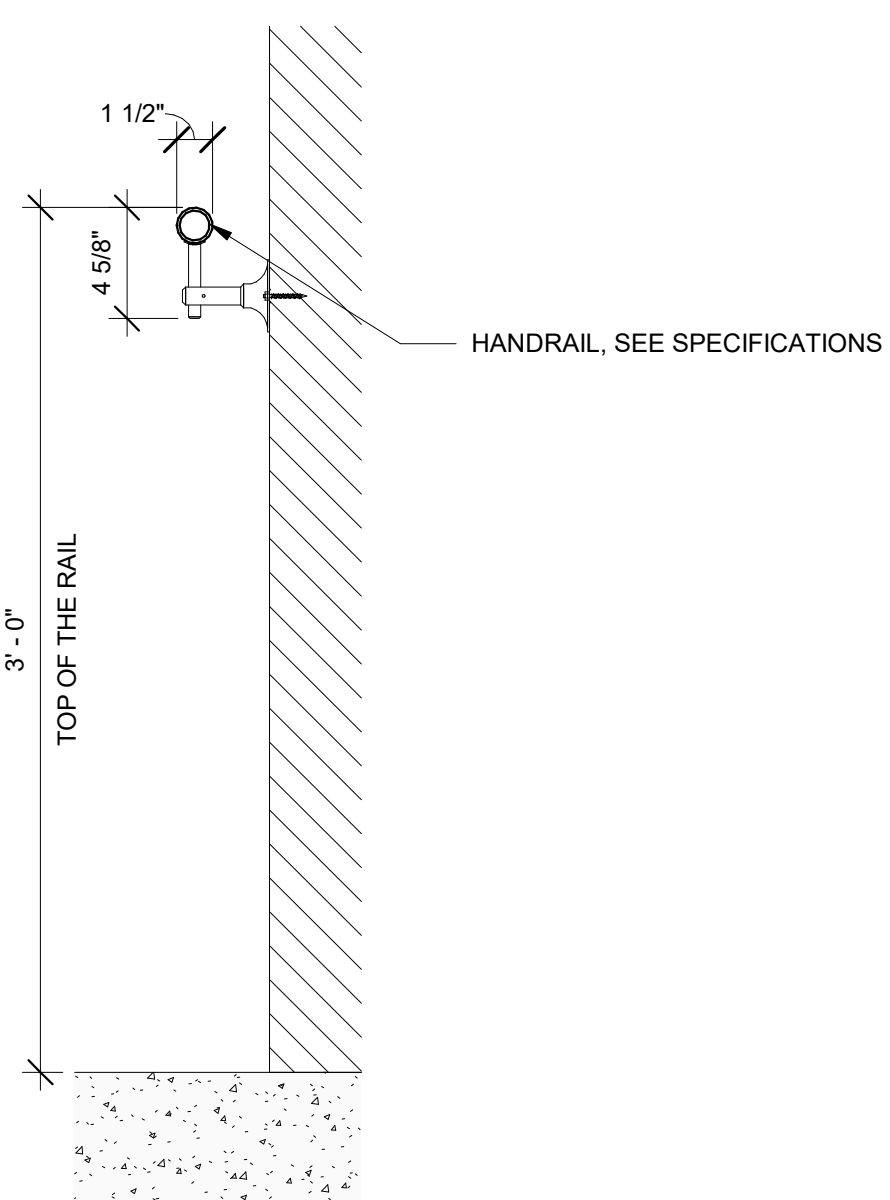

7G TYPICAL WALL HANDRAIL DETAIL
SCALE: 1 1/2" = 1'-0"

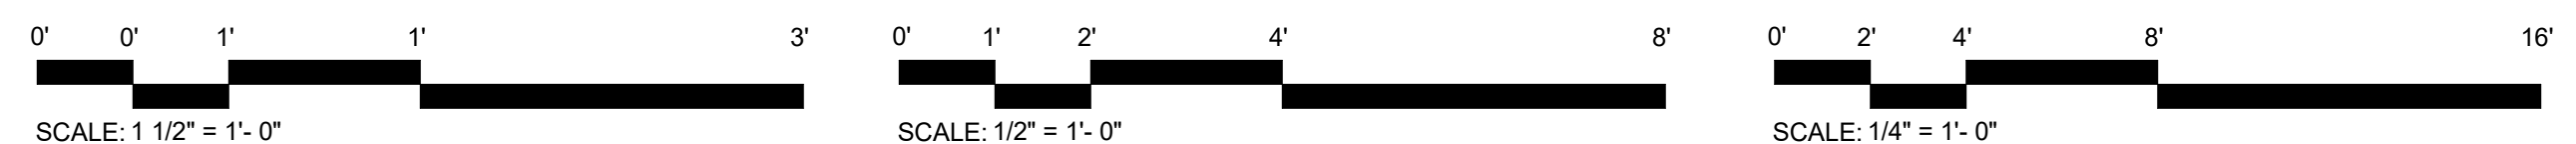

Mark	Description	Date
3	ASI 01	TBD

1023 N Pine Street, San Antonio, Texas 78202

3 February 2026
Package 2.0 - 100% Construction Documents | Permit Set

THESE DOCUMENTS ARE INCOMPLETE
AND ONLY FOR INTERIM REVIEW AND
"NOT FOR REGULATORY APPROVAL,
PERMITTING OR CONSTRUCTION"
UNDER THE AUTHORIZATION OF:
JOSE EDUARDO DE LA GARZA, AIA
#21350

3 February 2026

REVISIONS

[illegible]


WEDG PROJECT NO. : 2312
CLIENT PROJECT NO. :23-0403

VERTICAL
CIRCULATION - MAIN
AUDITORIUM
ENTRANCE


SHEET
AS-203




This document has been prepared from information that was received and/or interpreted electronically and may have been inaccurately drawn. Any error in this document is the responsibility of the user.

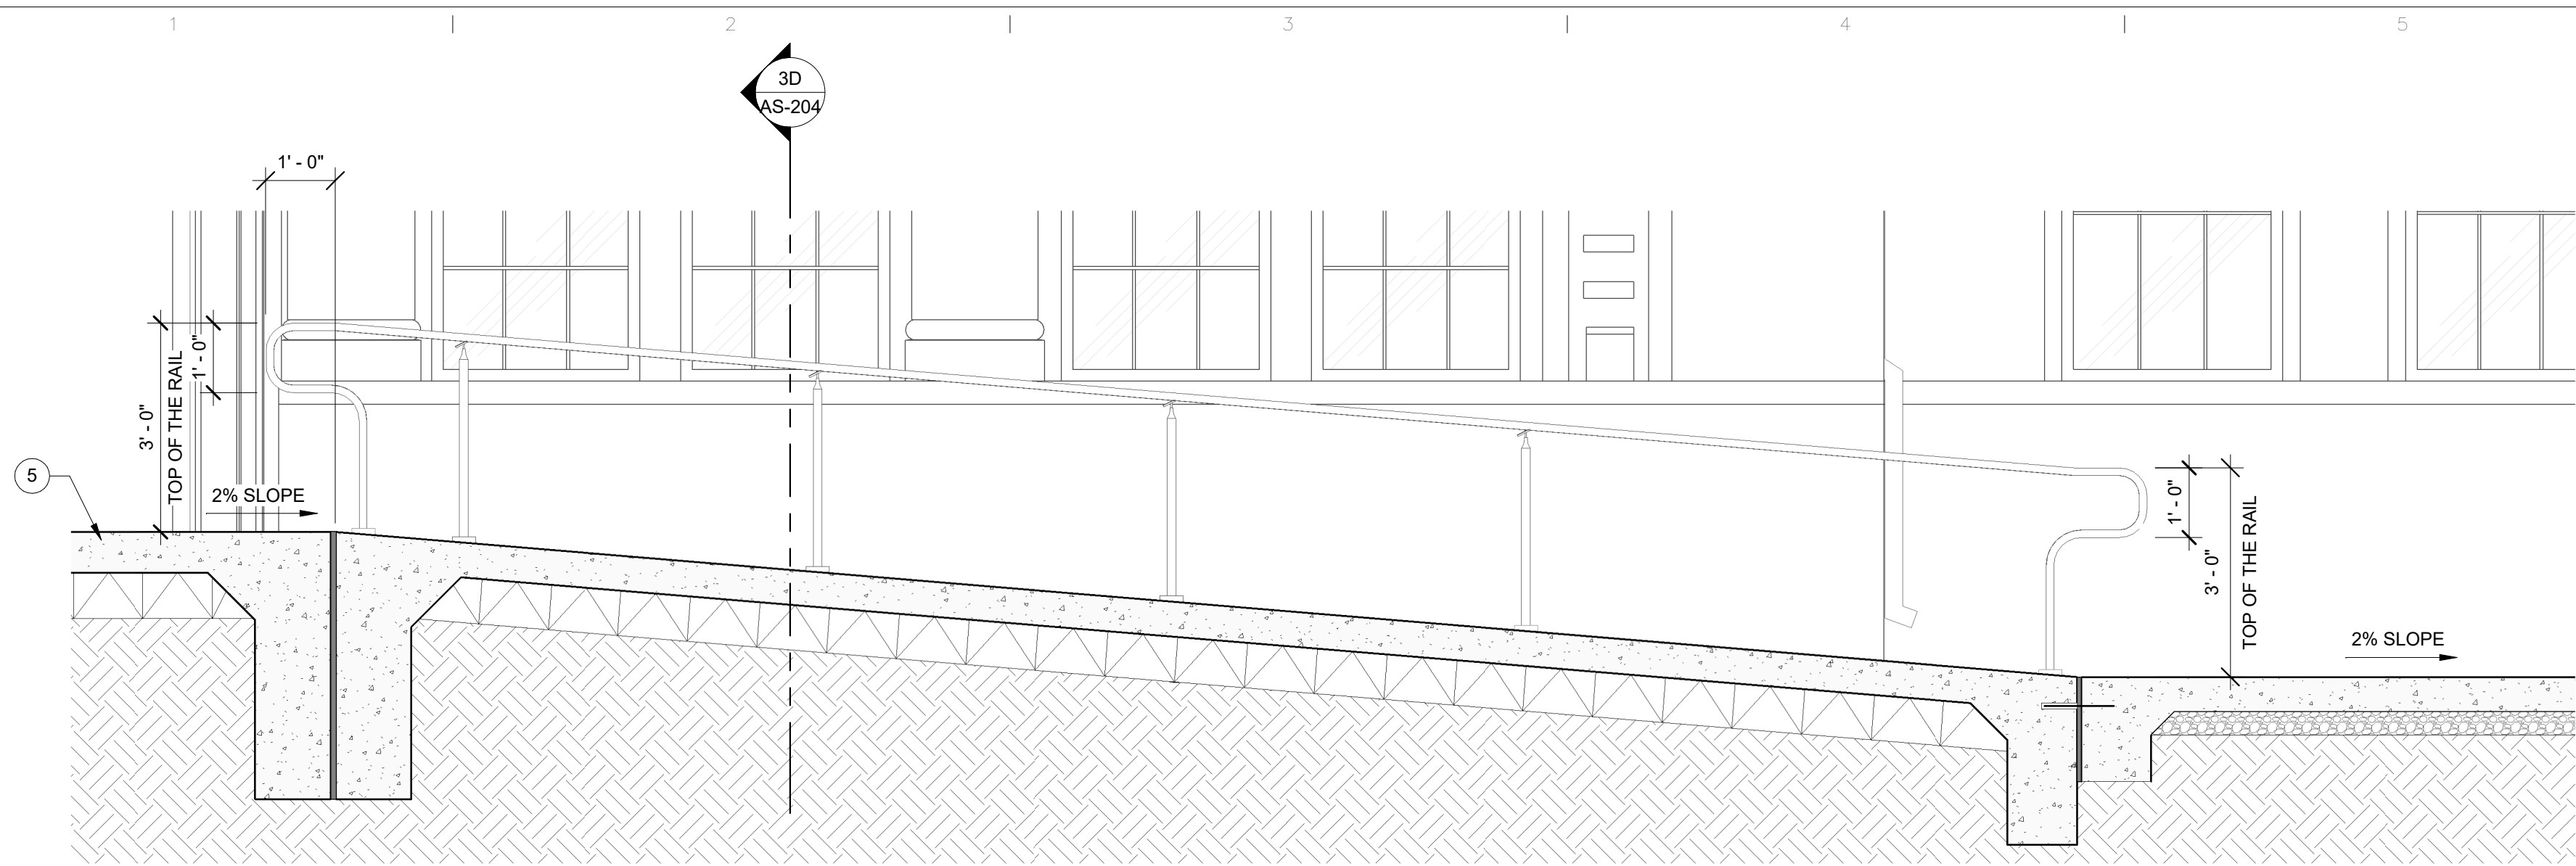


1B PLAYGROUND CHILDCARE ENTRANCE RAMP DETAIL
SCALE: 1/2" = 1'-0"

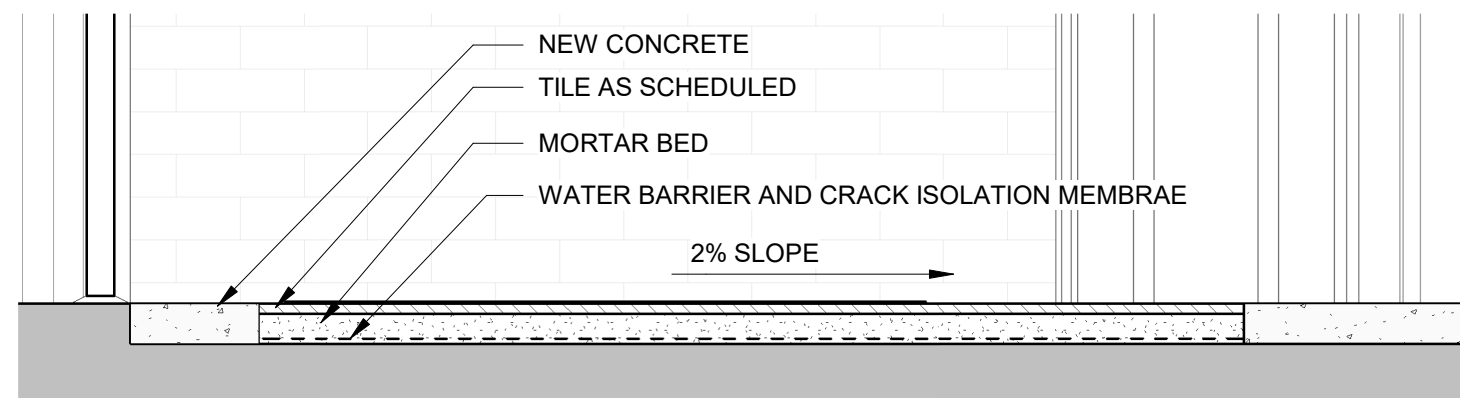


6A ENLARGED TILE FLOOR SECTION DETAIL
SCALE: 1" = 1'-0"

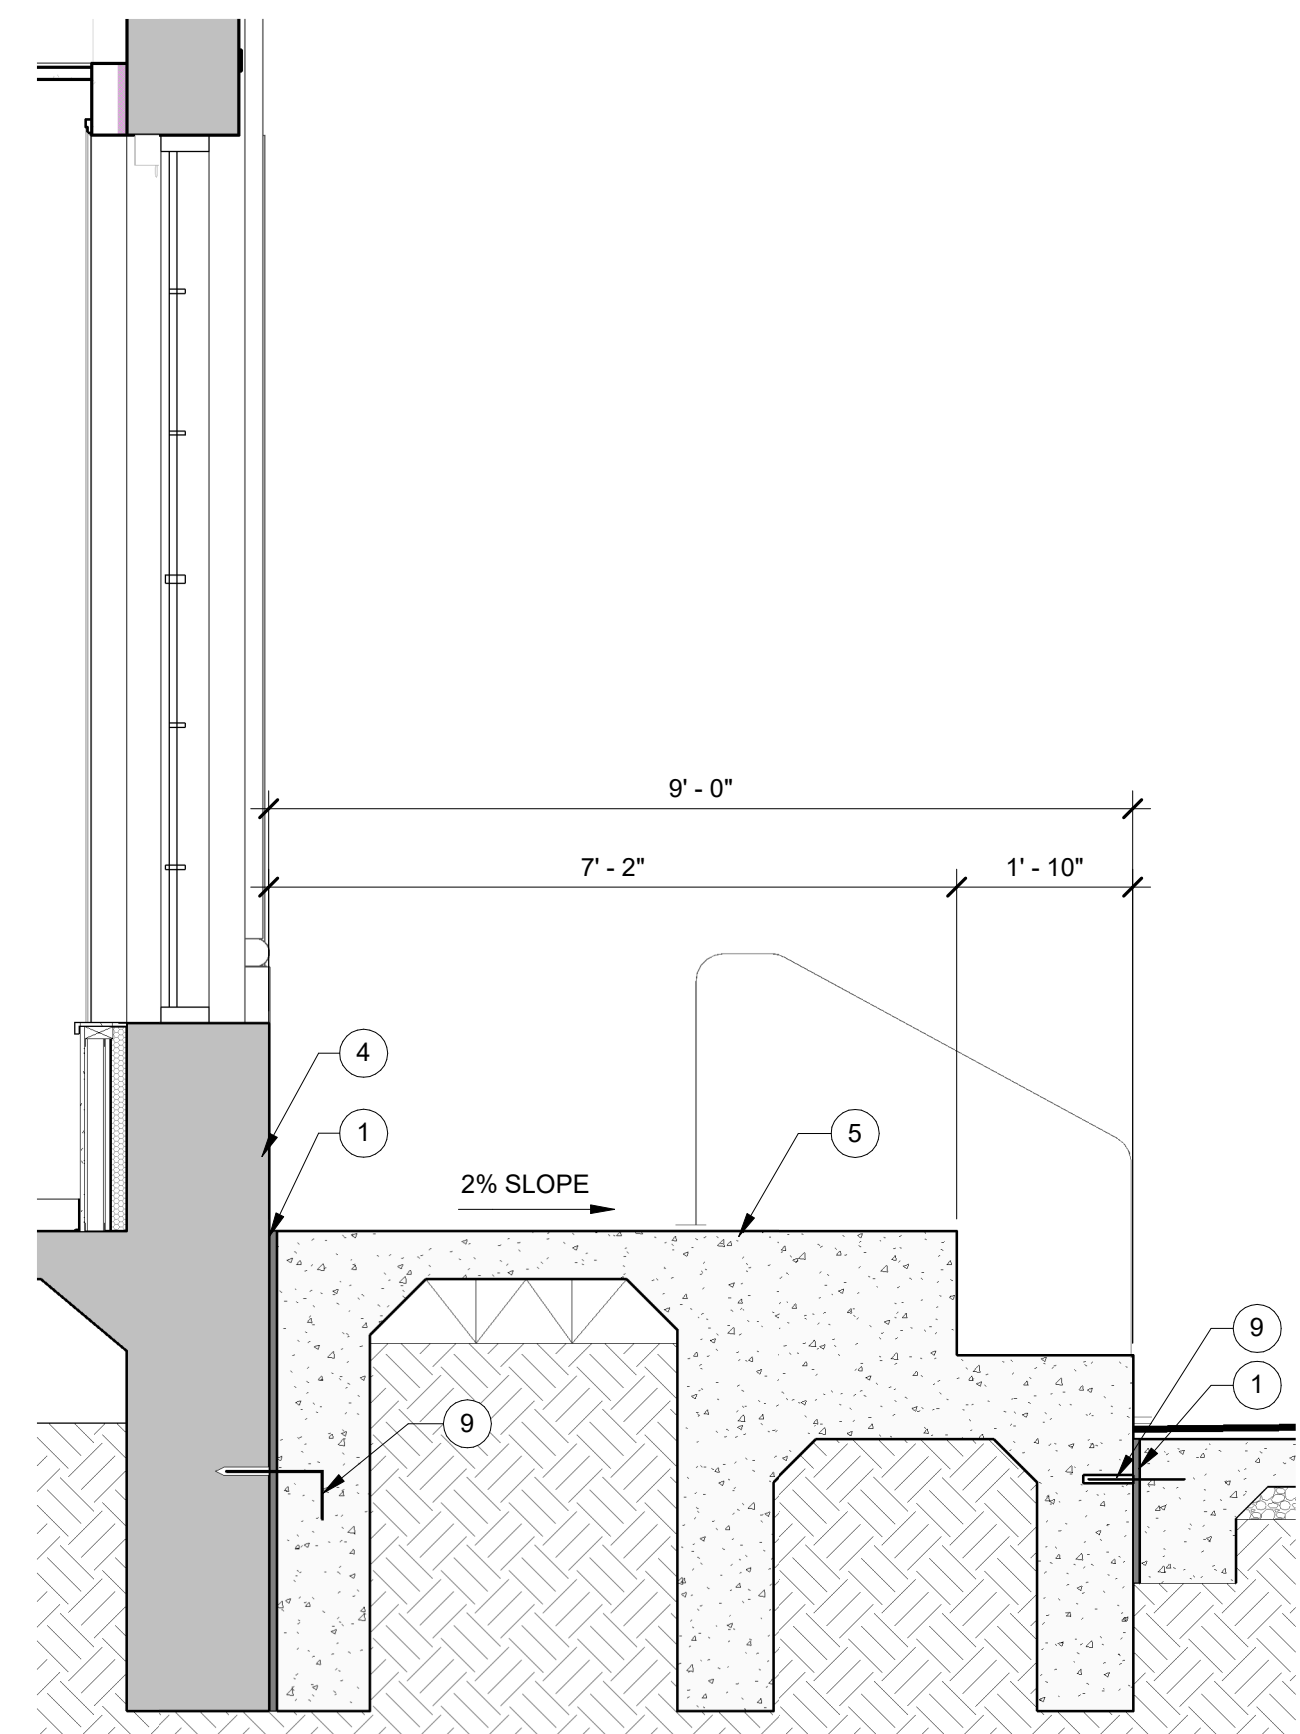


6D PLAYGROUND CHILDCARE ENTRANCE ENLARGED SECTION
SCALE: 1/2" = 1'-0"

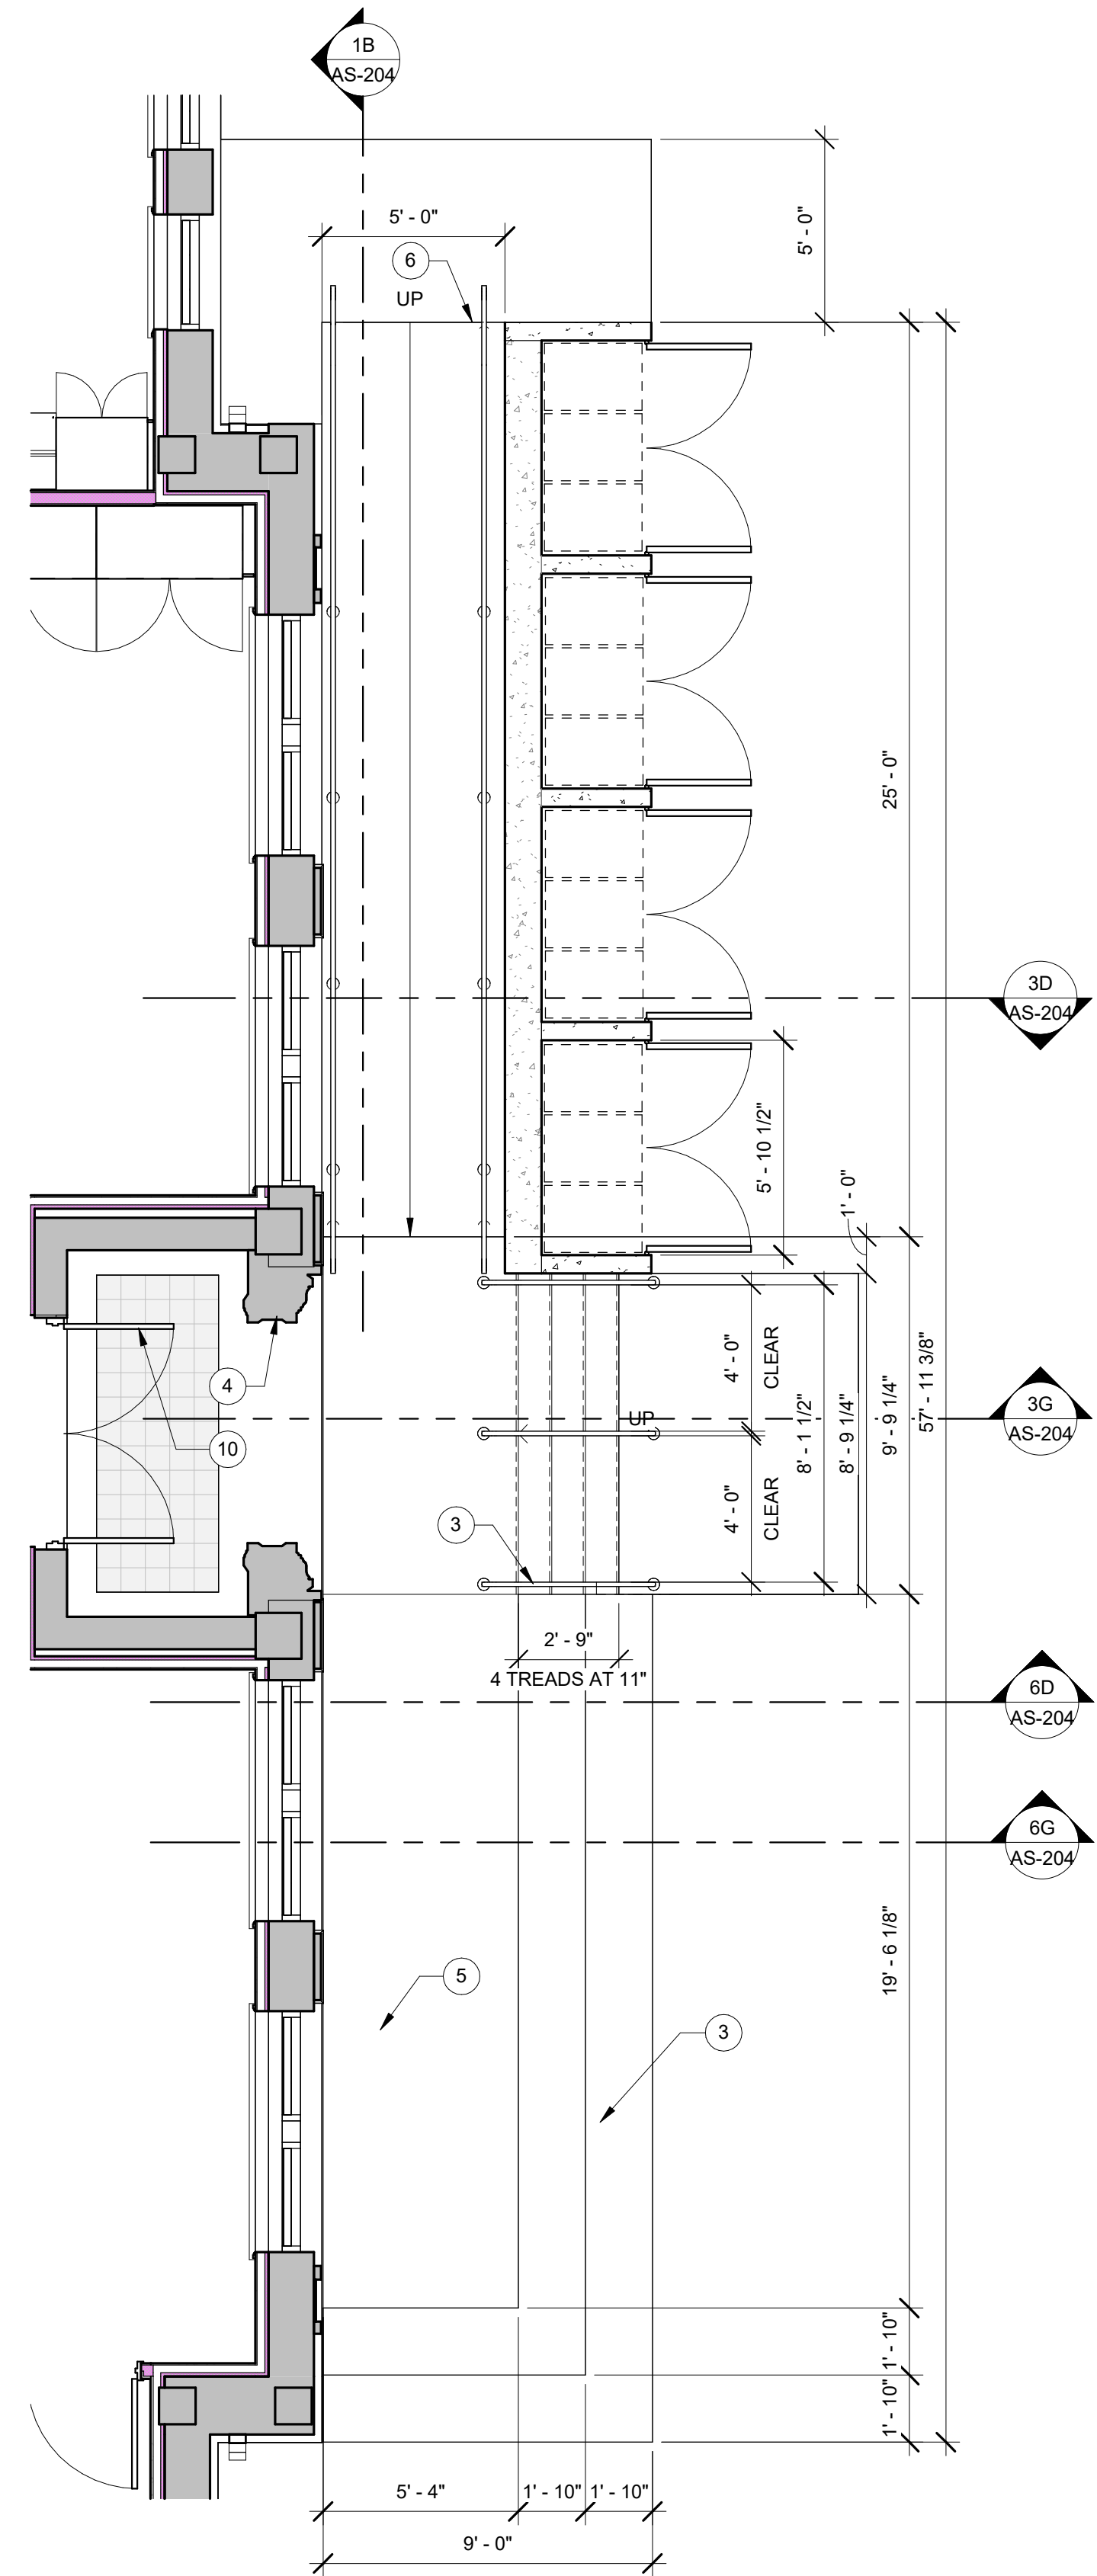


1G PLAYGROUND CHILDCARE ENTRANCE ENLARGED PLAN
SCALE: 1/4" = 1'-0"

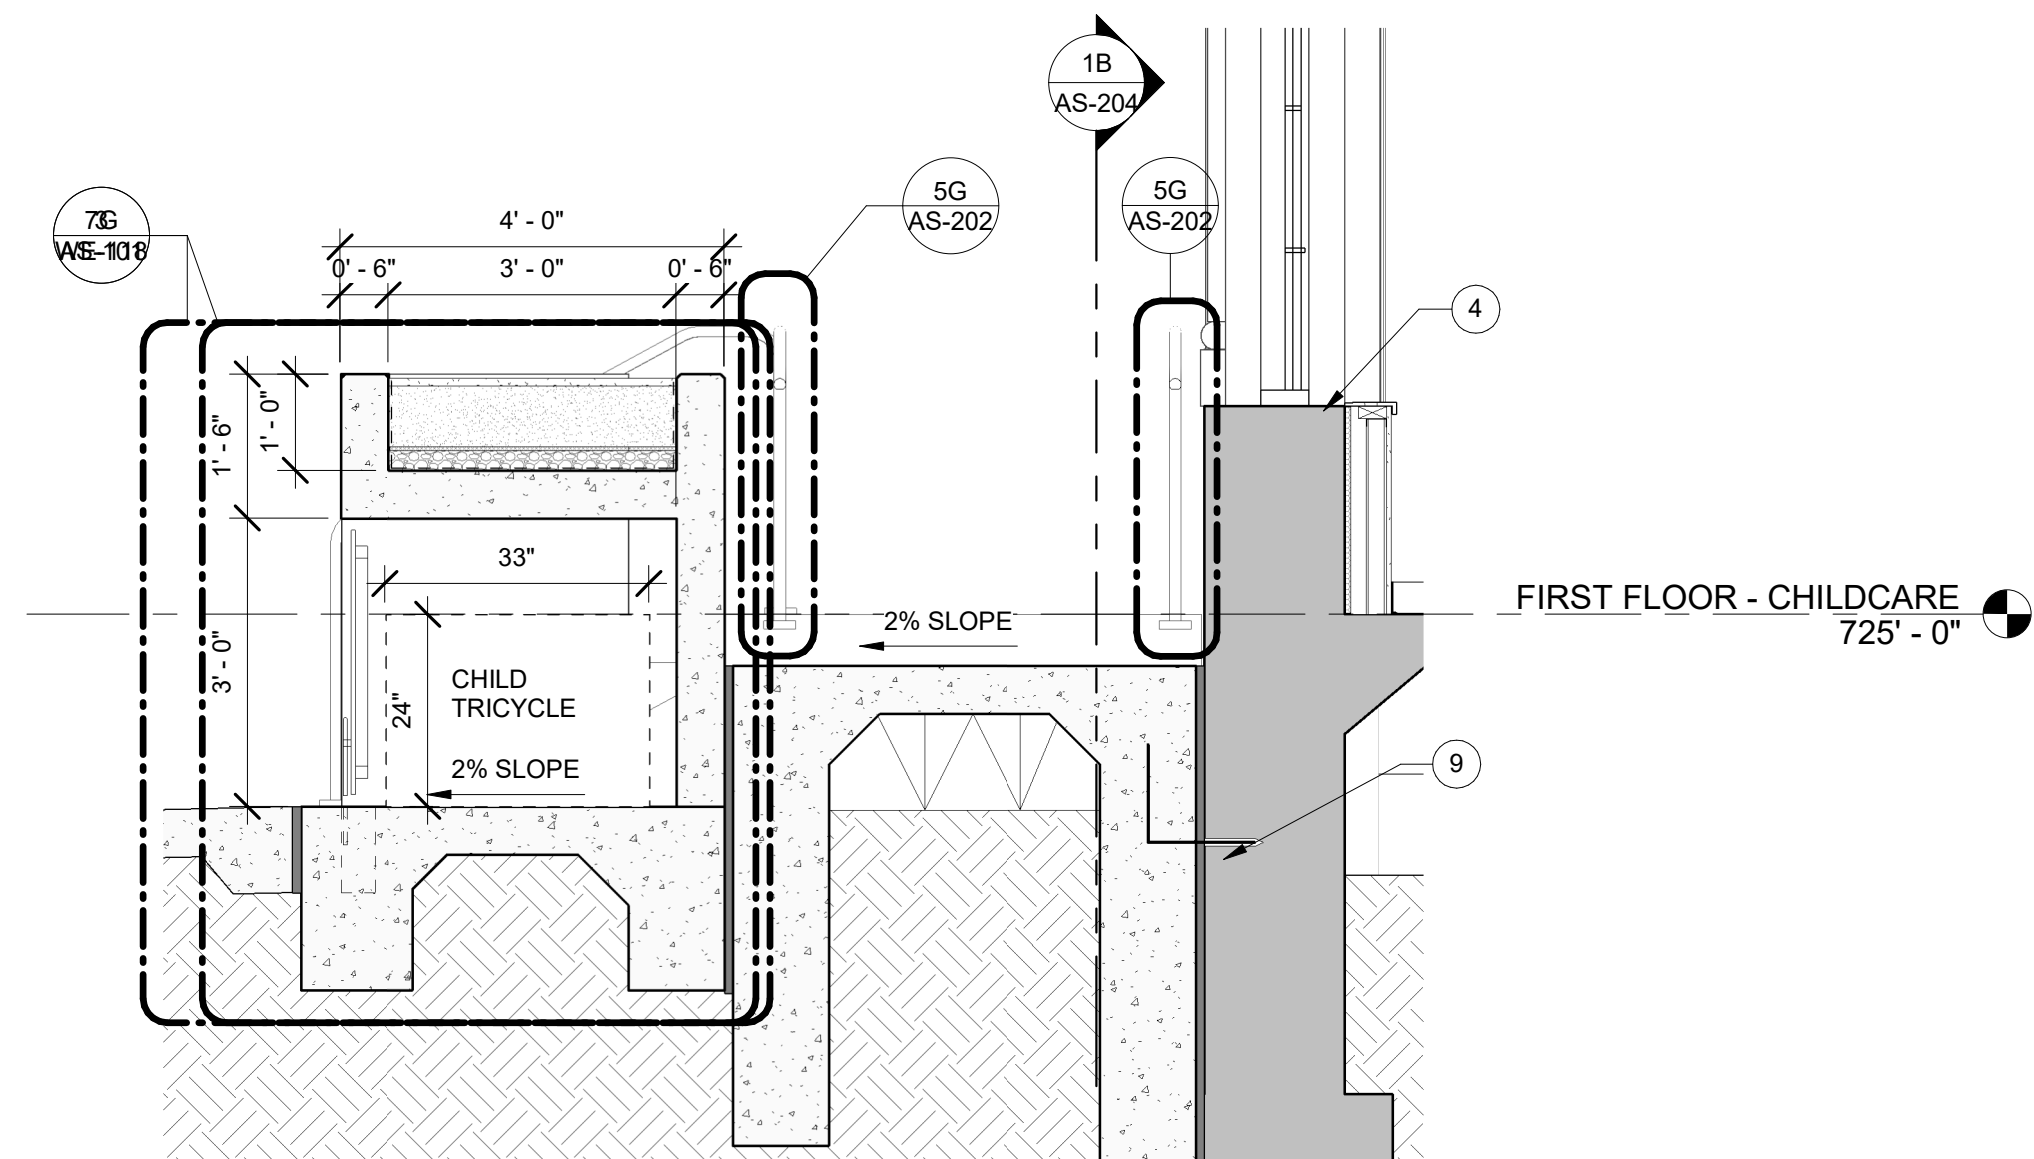



3D PLAYGROUND CHILDCARE ENTRANCE SECTION DETAIL
SCALE: 1/2" = 1'-0"

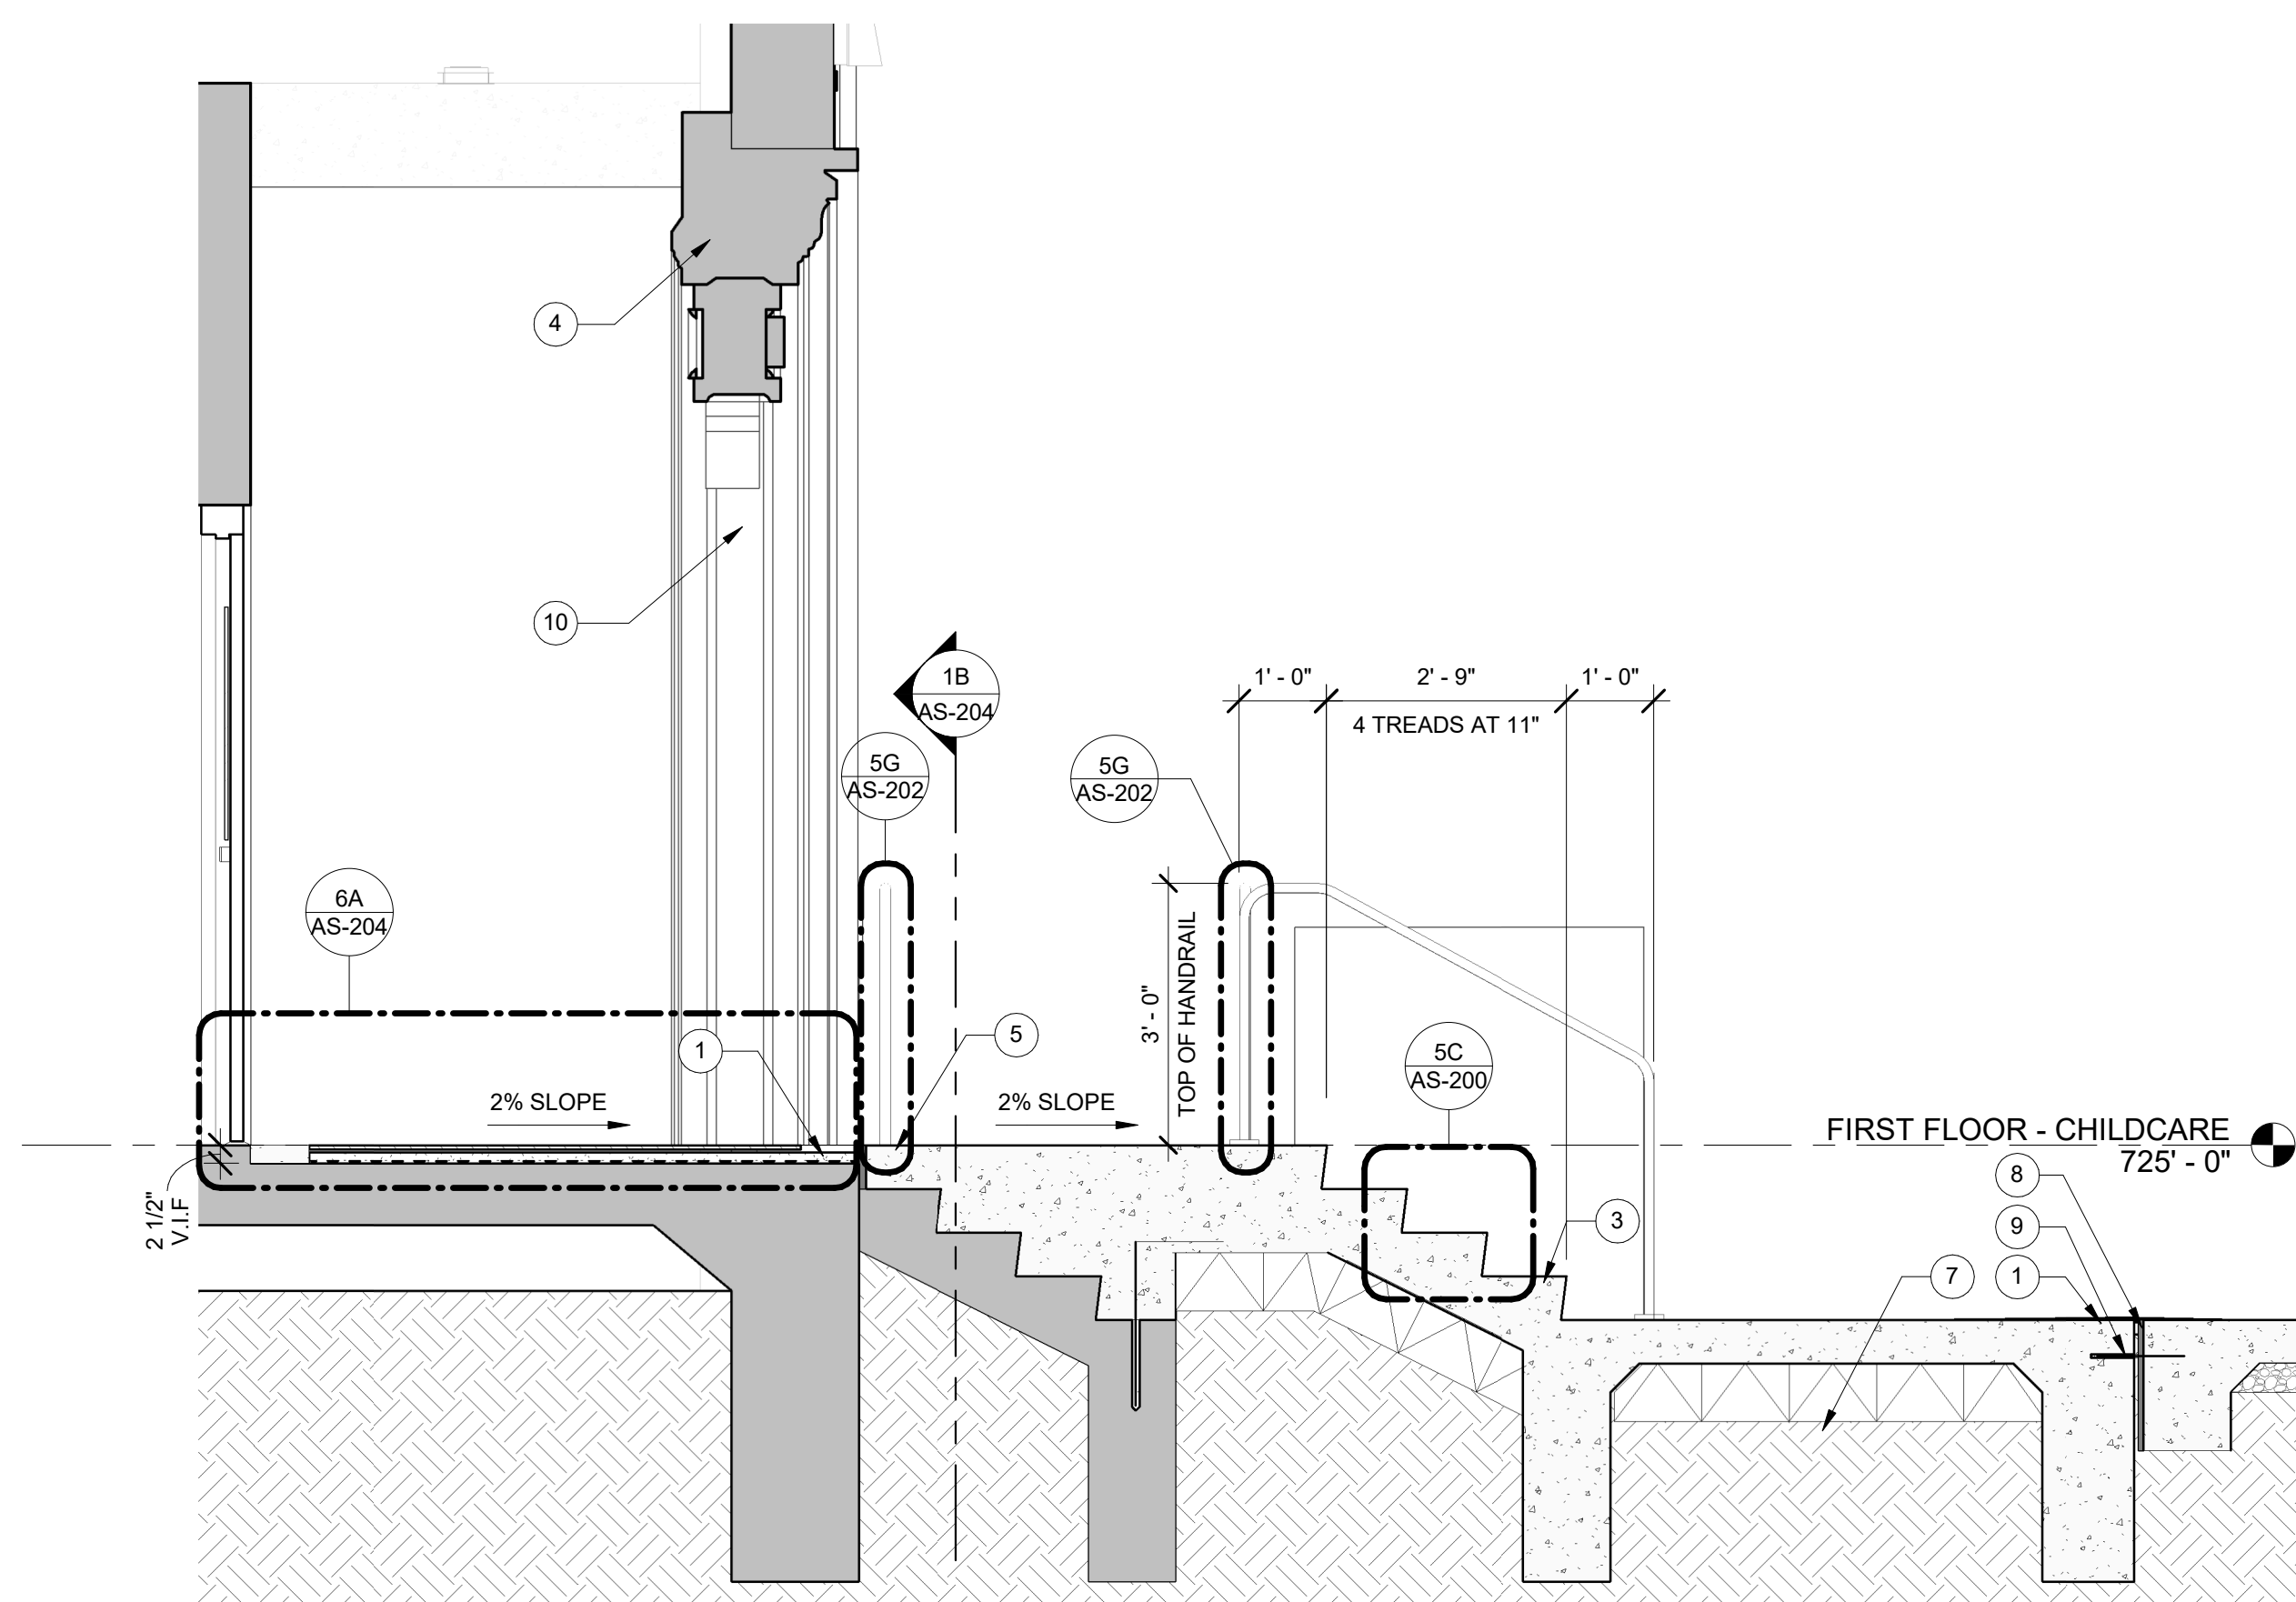

3G PLAYGROUND CHILDCARE ENTRANCE ENLARGED SECTION
SCALE: 1/2" = 1'-0"

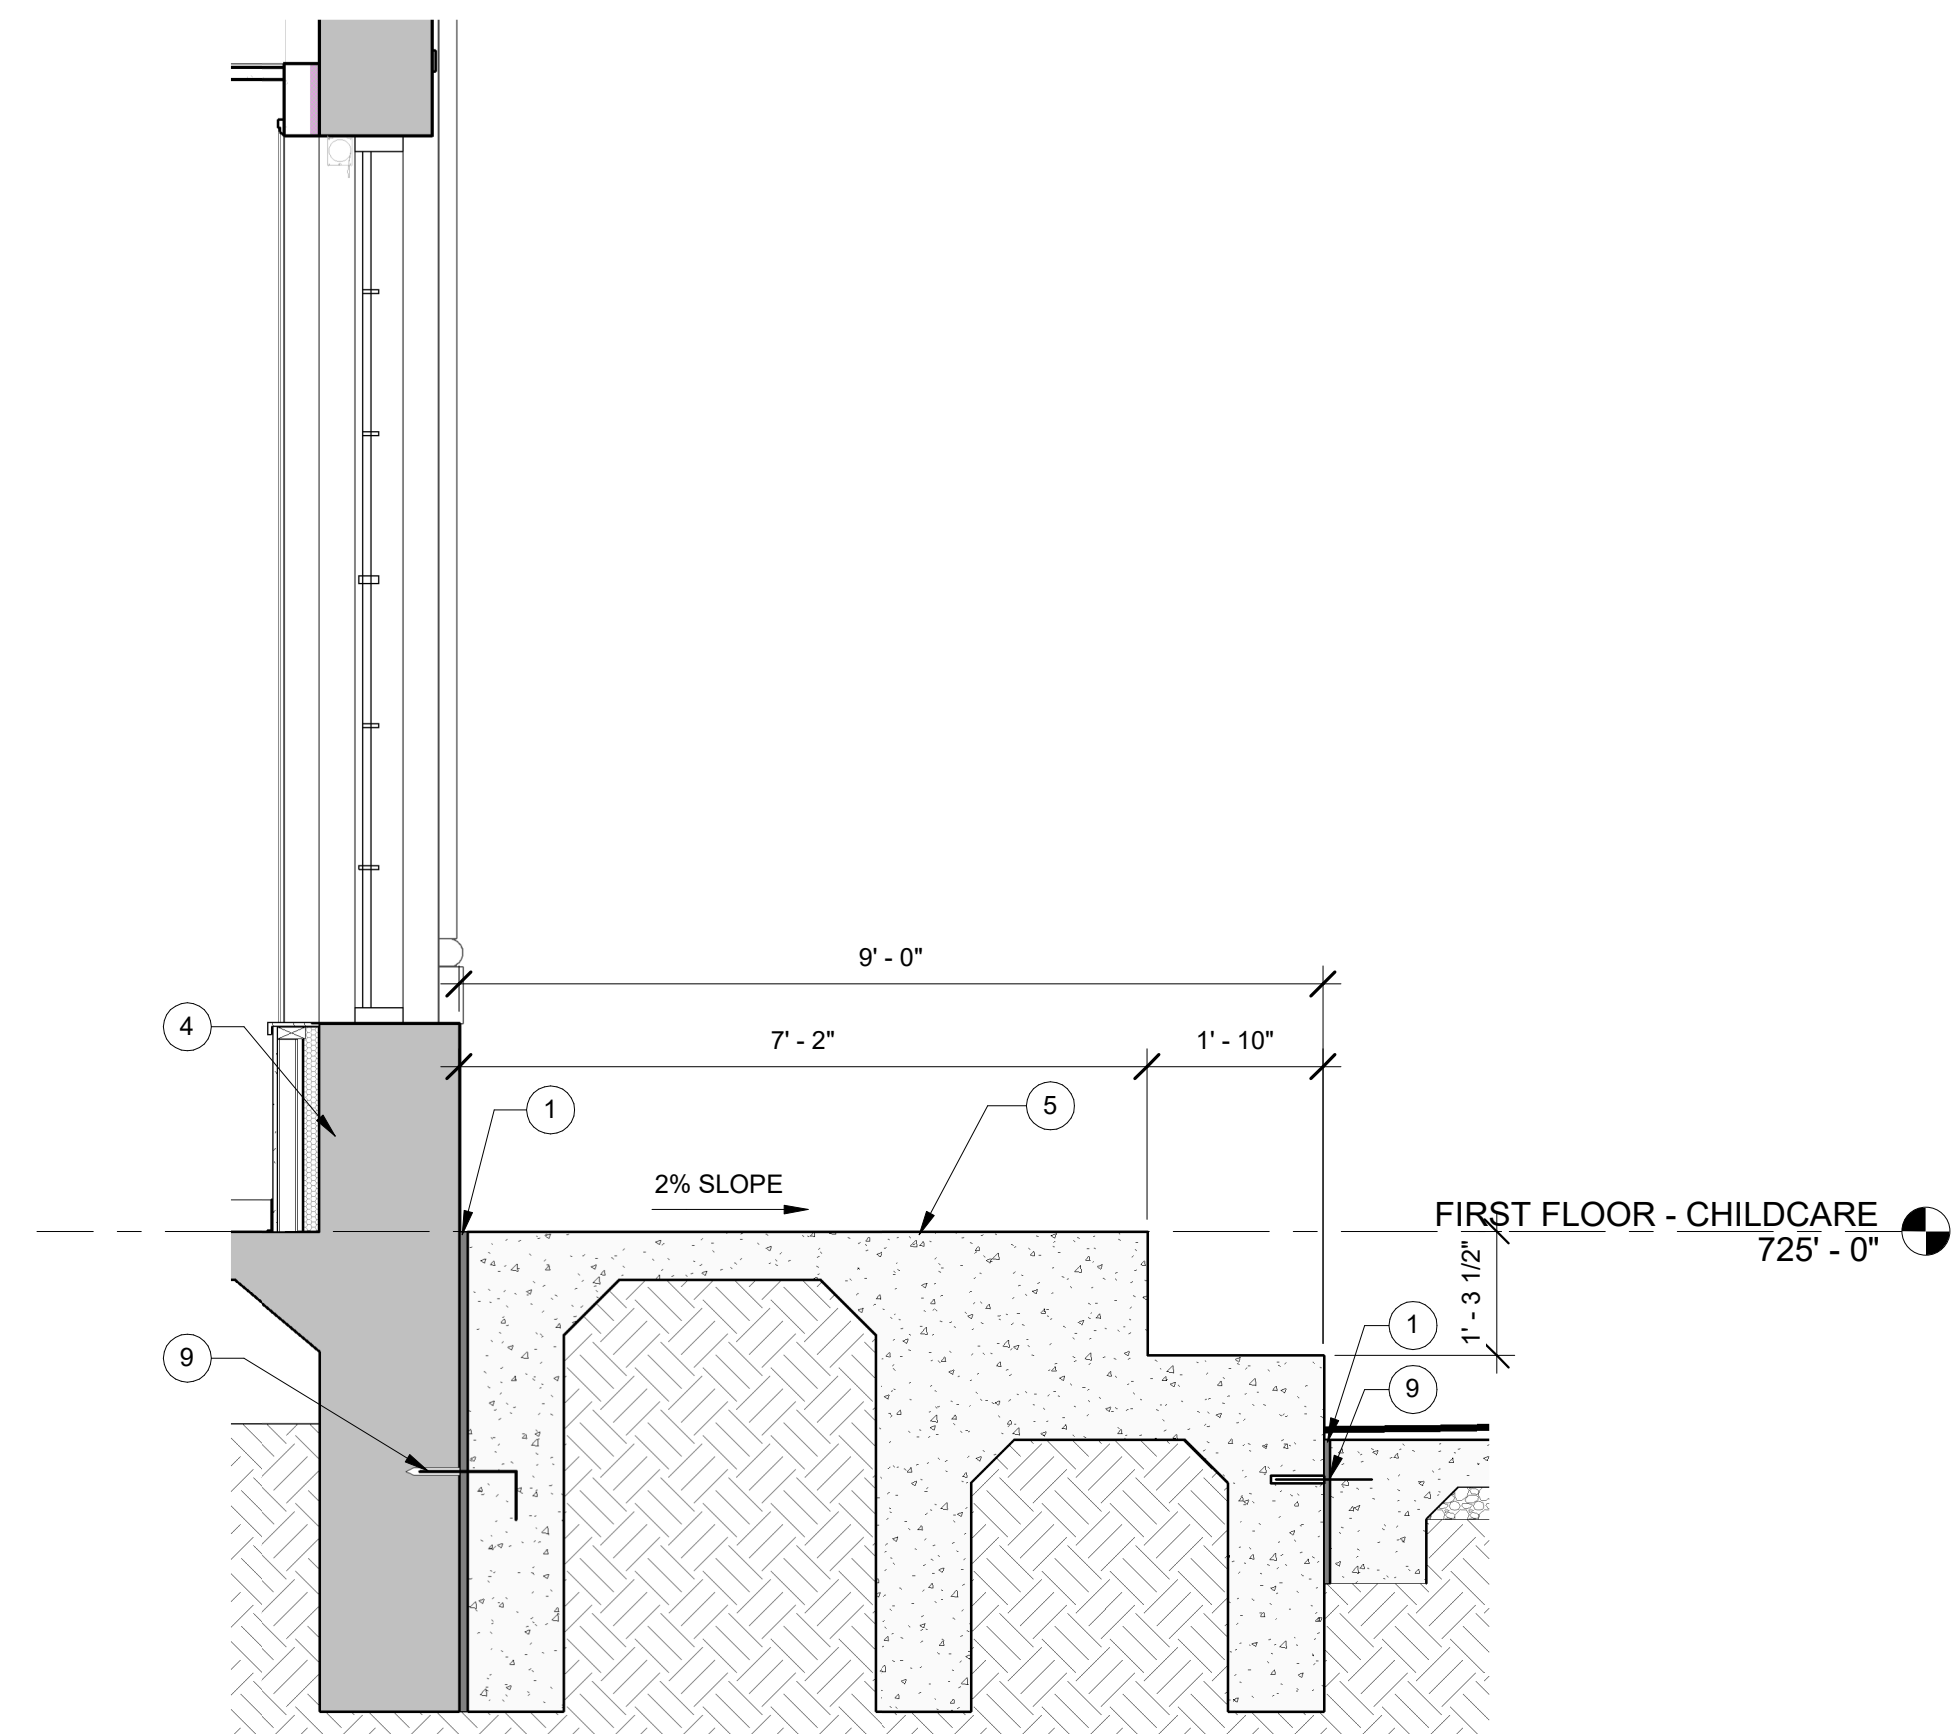

6G PLAYGROUND CHILDCARE ENTRANCE ENLARGED SECTION
SCALE: 1/2" = 1'-0"

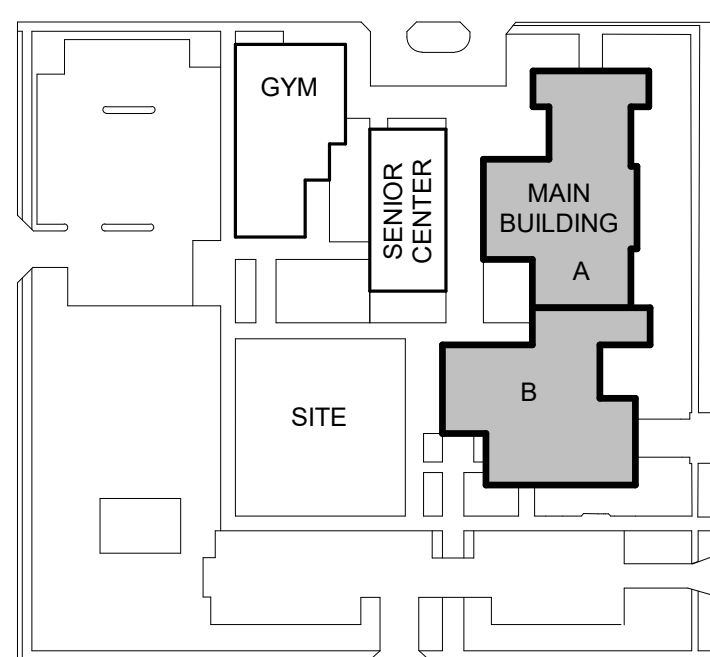
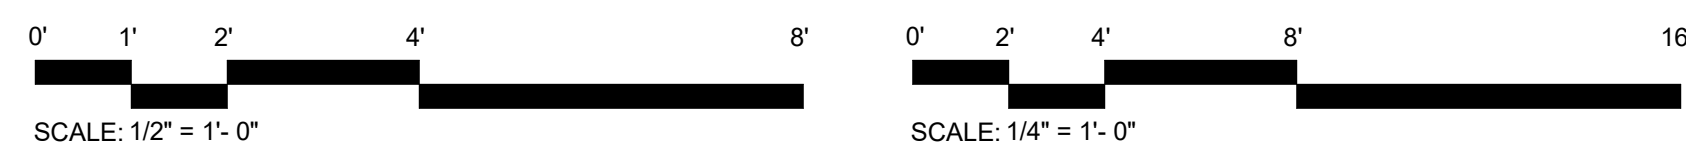


KEYNOTES

- 1" EXPANSION JOINT
- CONCRETE STAIRS, REFER TO STRUCTURAL
- EXISTING WALL ASSEMBLY TO REMAIN
- CONCRETE LANDING, REFER TO STRUCTURAL
- CONCRETE RAMP, REFER TO STRUCTURAL
- COMPACTED FILL, REFER TO STRUCTURAL
- CONCRETE SIDEWALK
- DOWEL BAR, REFER TO STRUCTURAL
- DOOR AND FRAME AS SCHEDULED

REVISIONS

Mark	Description	Date
3	ASI 01	TBD

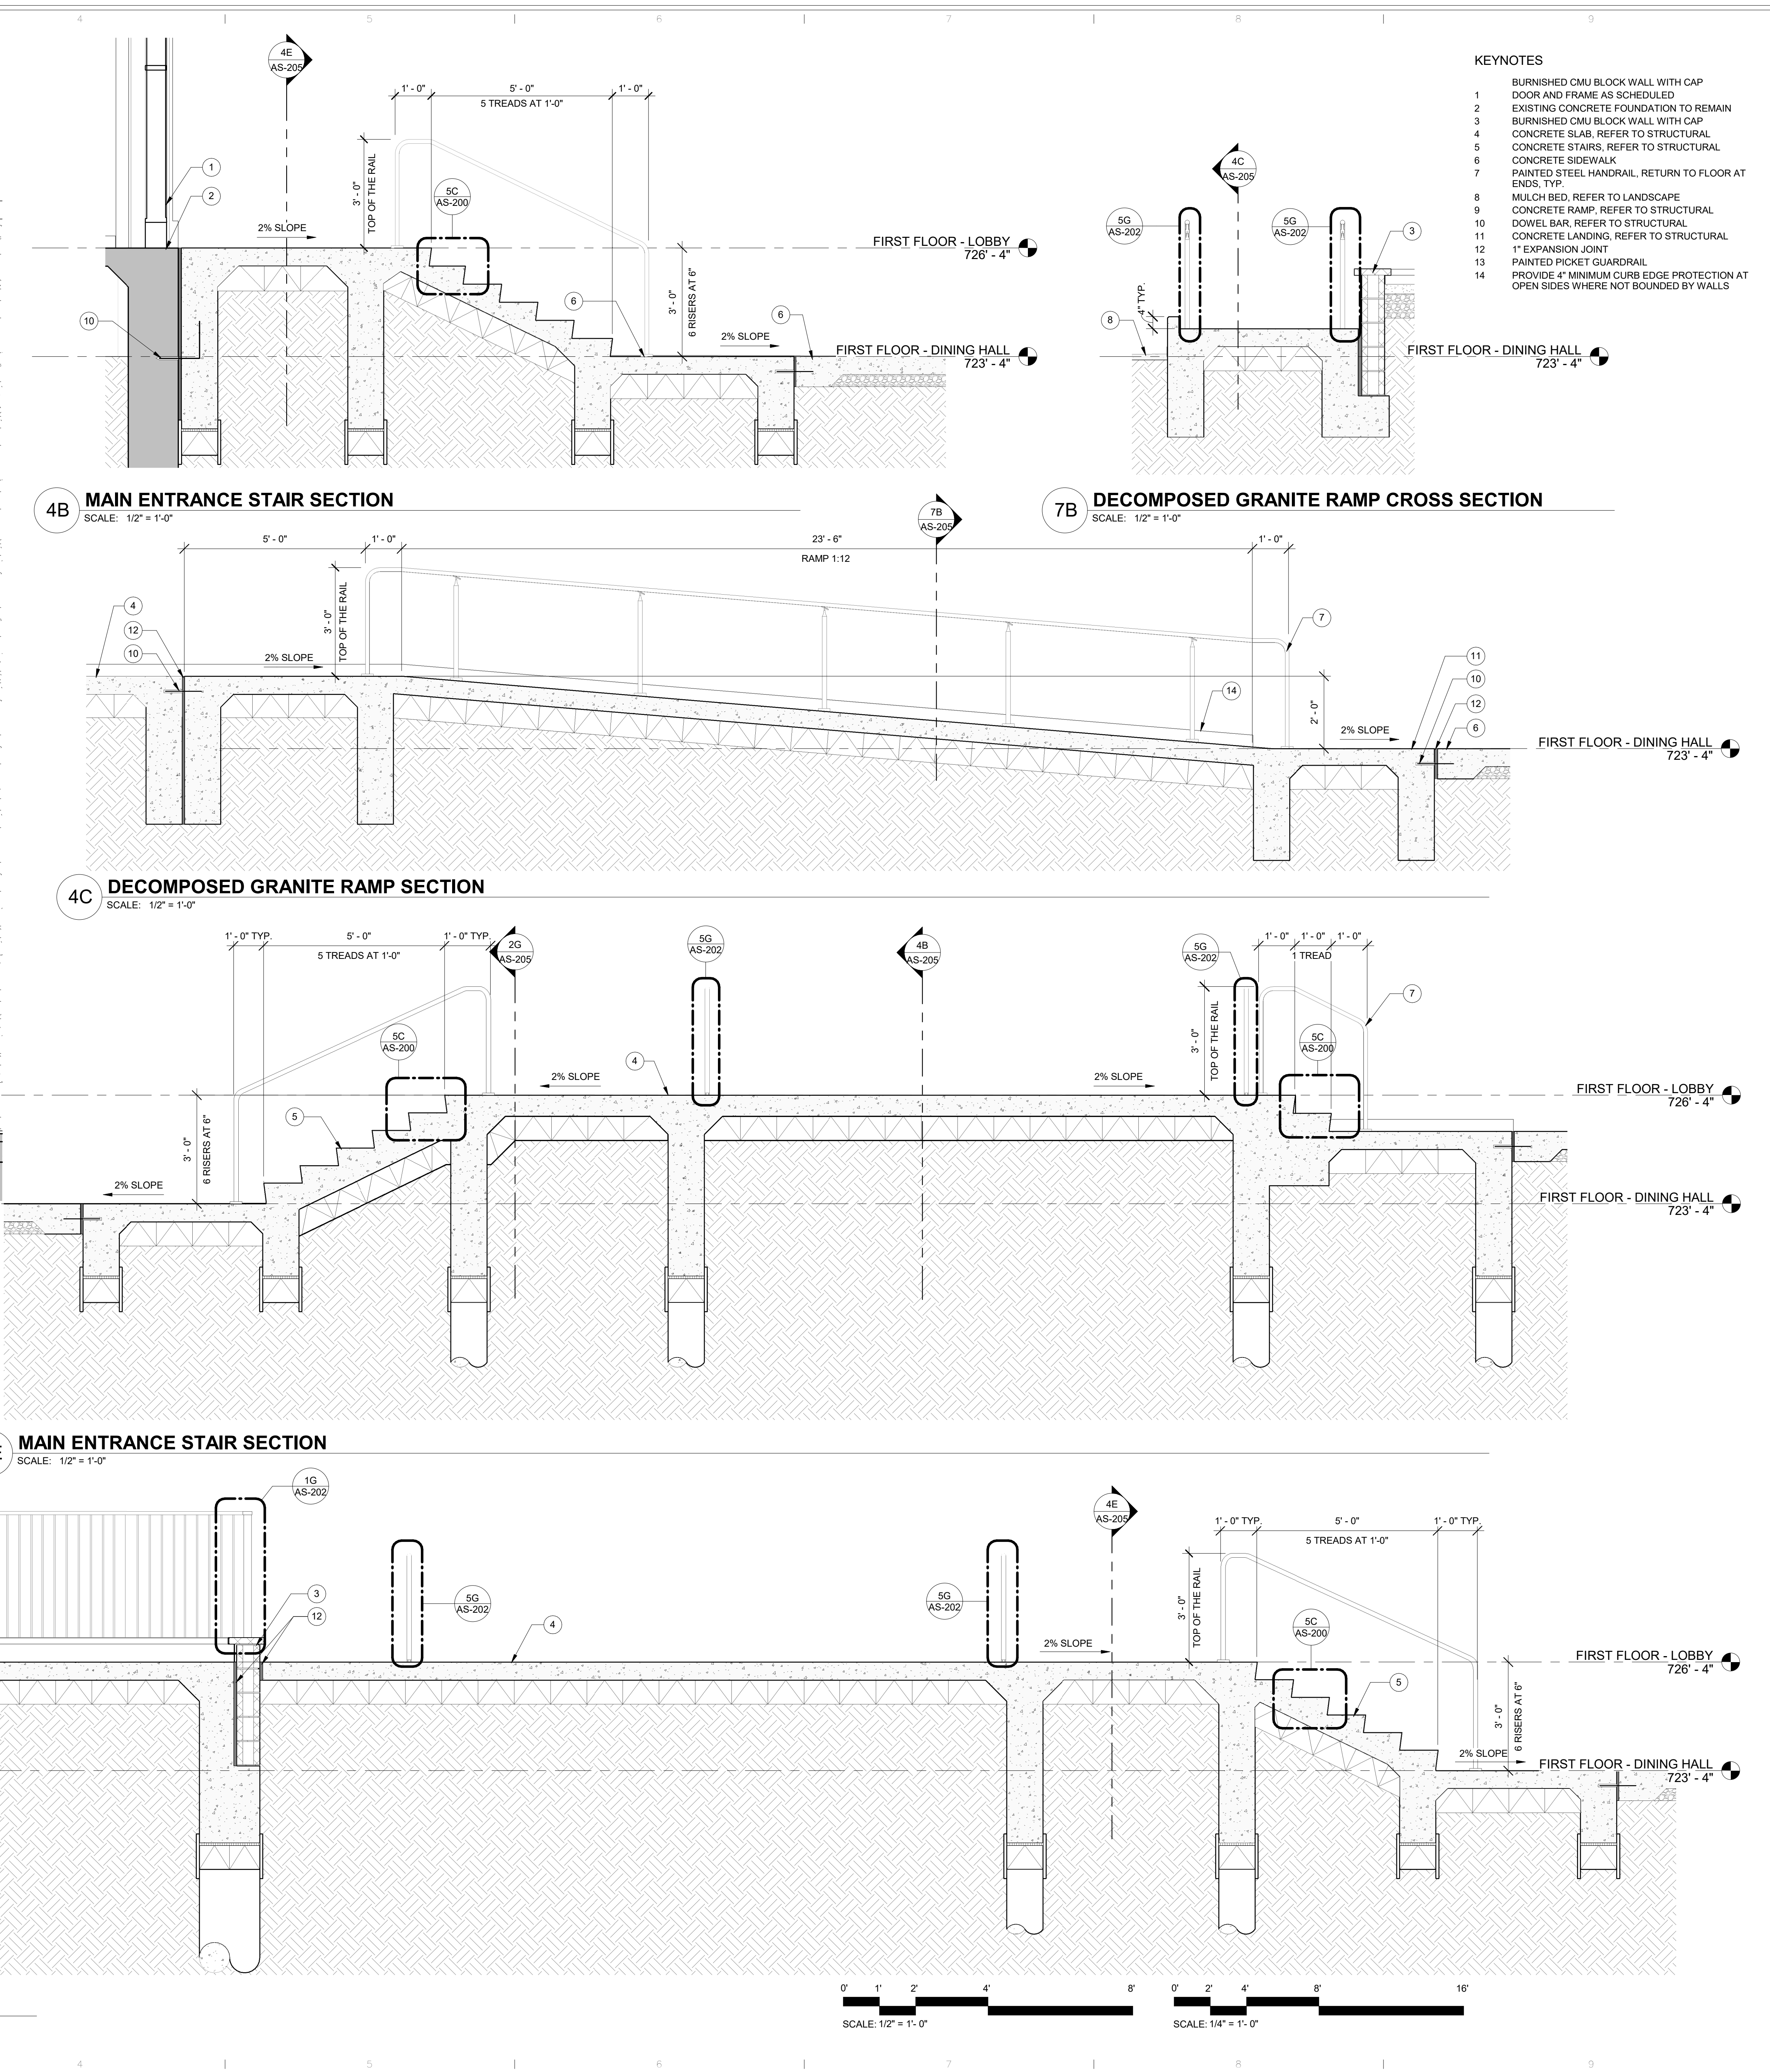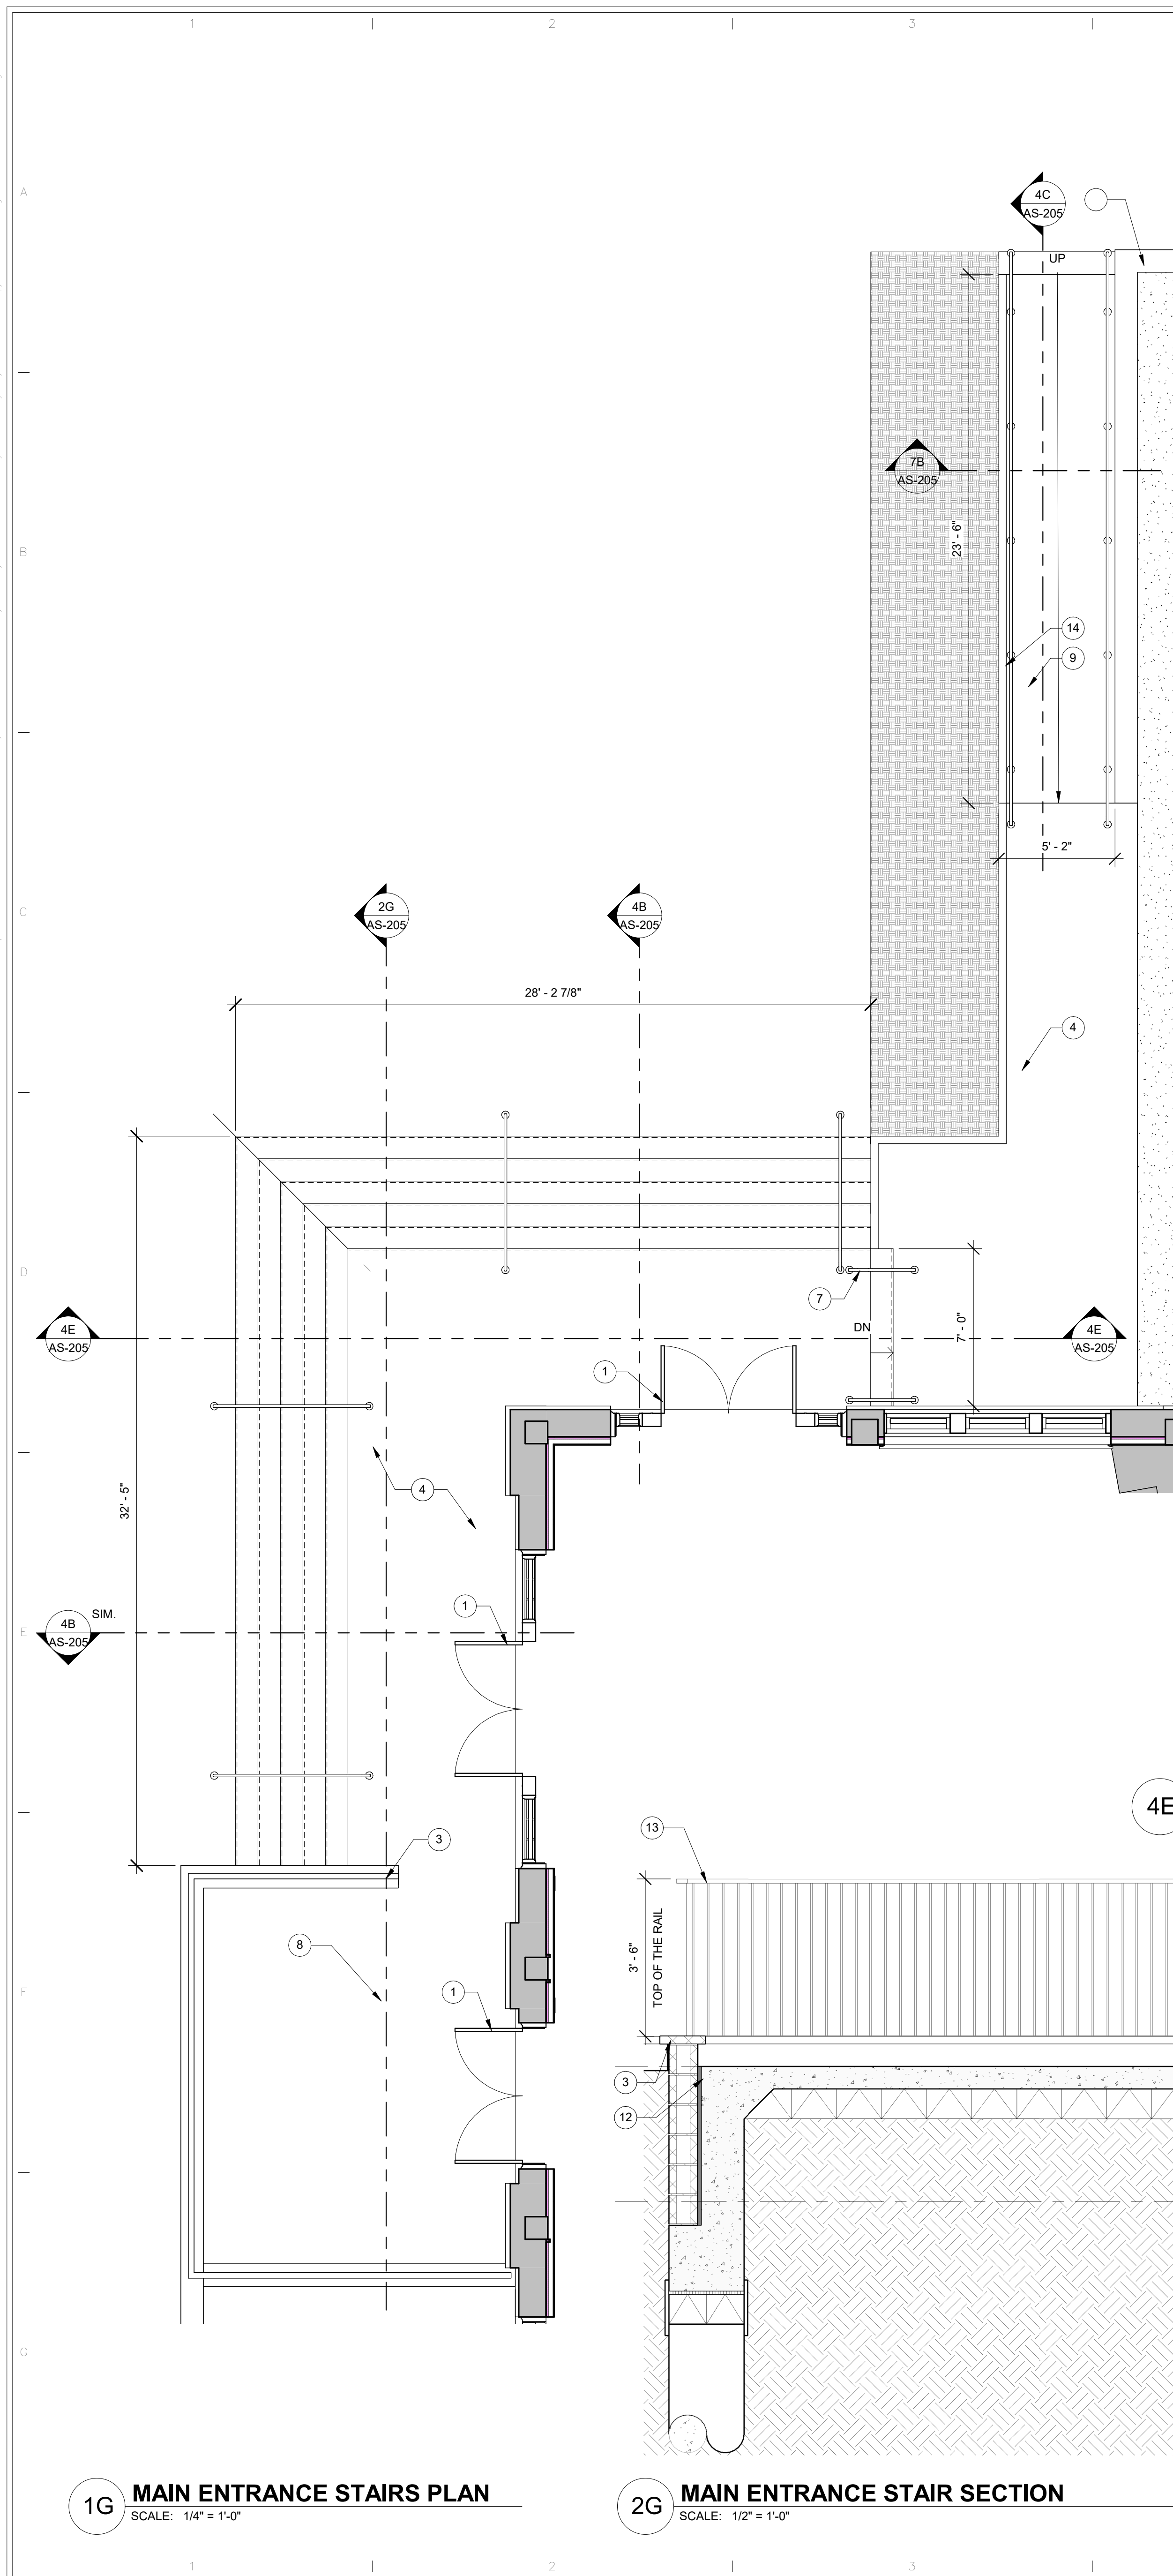

WestEast Design Group, LLC
200 E. Grayson Street, Suite 207
San Antonio, Texas 78215
www.westeastdesign.com

1023 N Pine Street, San Antonio, Texas 78202

THESE DOCUMENTS ARE INCOMPLETE
AND ONLY FOR INTERIM REVIEW AND
"NOT FOR REGULATORY APPROVAL,
PERMITTING OR CONSTRUCTION"
UNDER THE AUTHORIZATION OF:
JOSE EDUARDO DE LA GARZA, AIA
#21350

3 February 2026

REVISIONS

[illegible]


WEDG PROJECT NO. : 2312
CLIENT PROJECT NO. :23-0403

VERTICAL
CIRCULATION - MAIN
ENTRANCE


SHEET
AS-205

These documents can not be copied or reproduced without written consent from WestEast Design Group, LLC


This document has been prepared from material that was drawn and/or prepared electronically and may have been electronically altered. Any use of this document is subject to the terms and conditions of the license agreement.

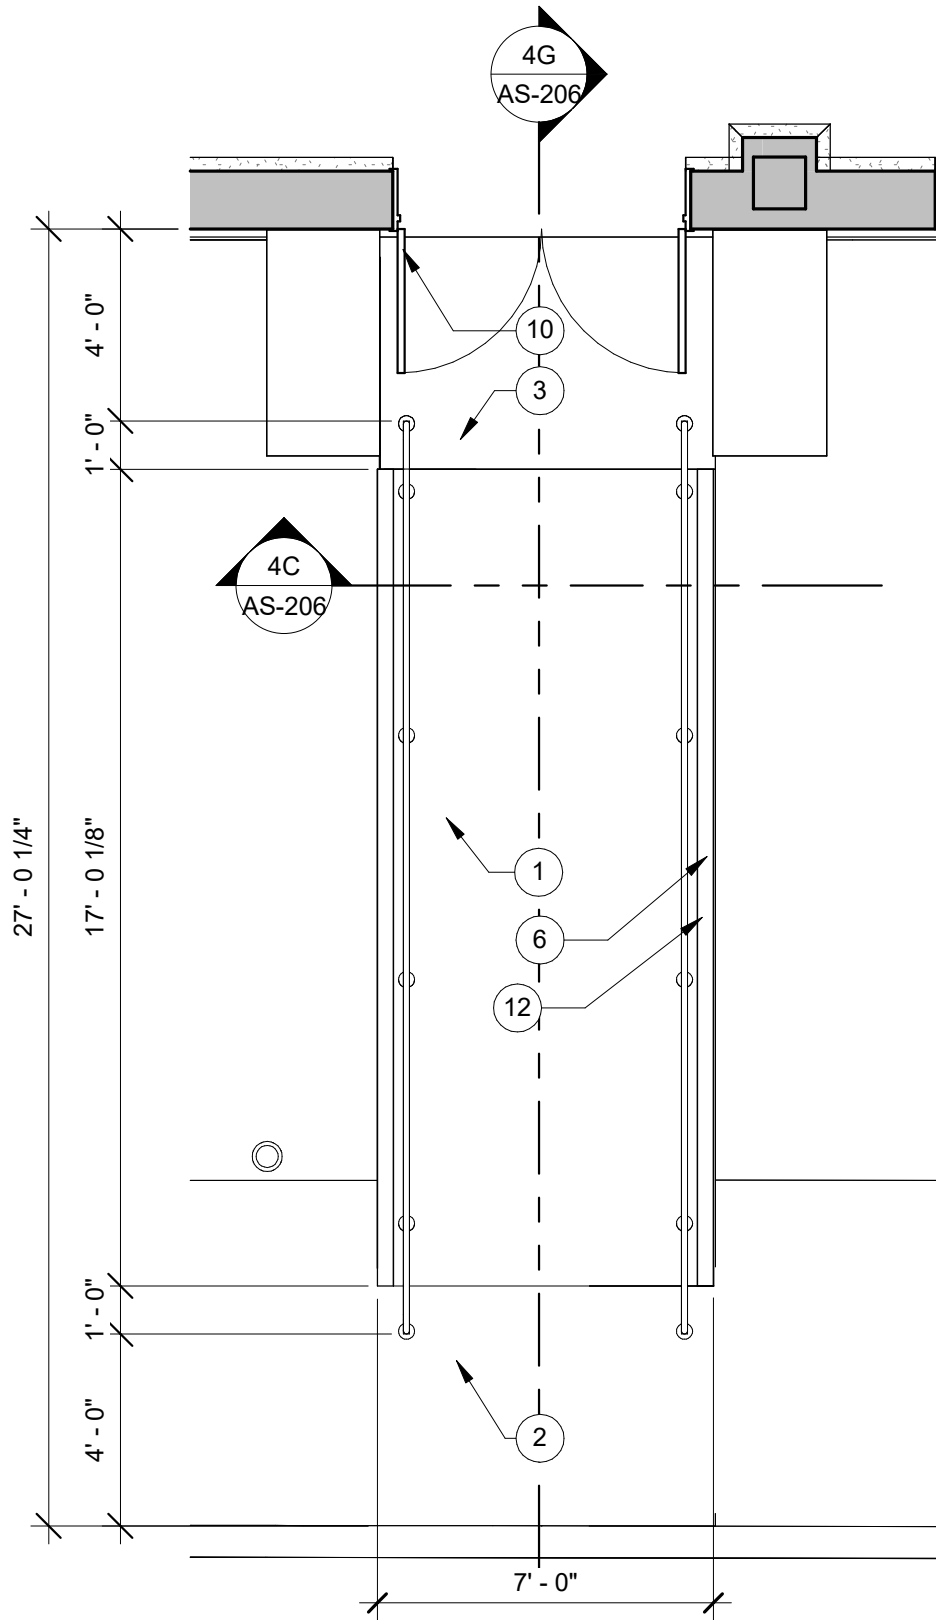


1G AUDITORIUM SOUTH ENTRANCE PLAN
SCALE: 1/4" = 1'-0"

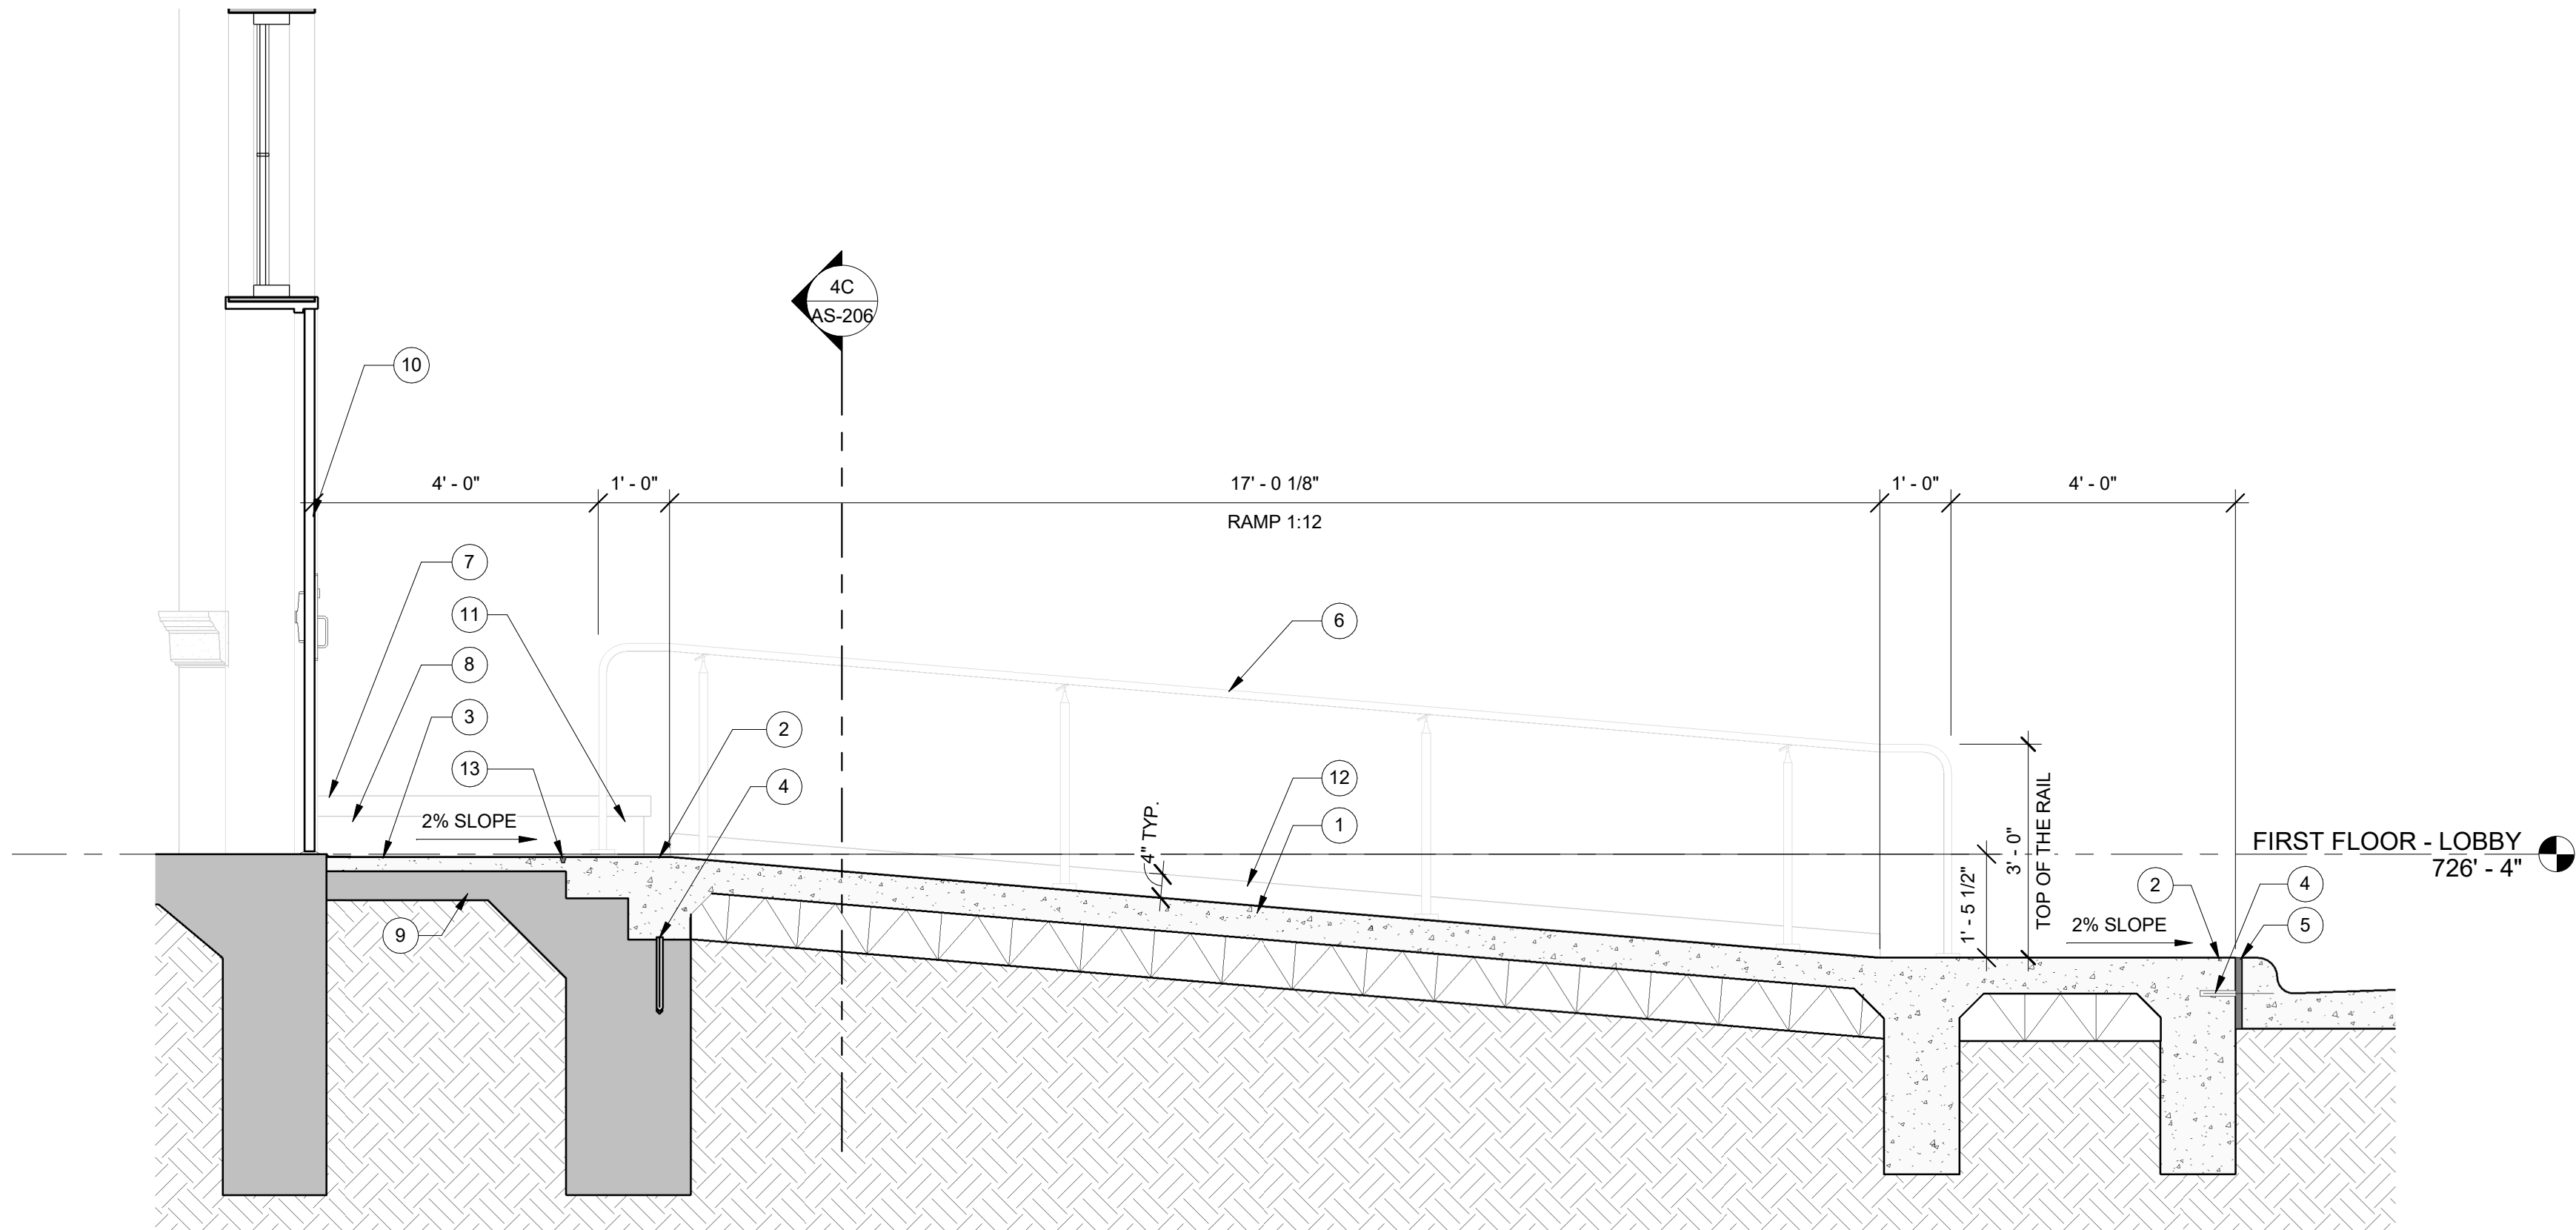


4G AUDITORIUM SOUTH ENTRANCE SECTION
SCALE: 1/2" = 1'-0"

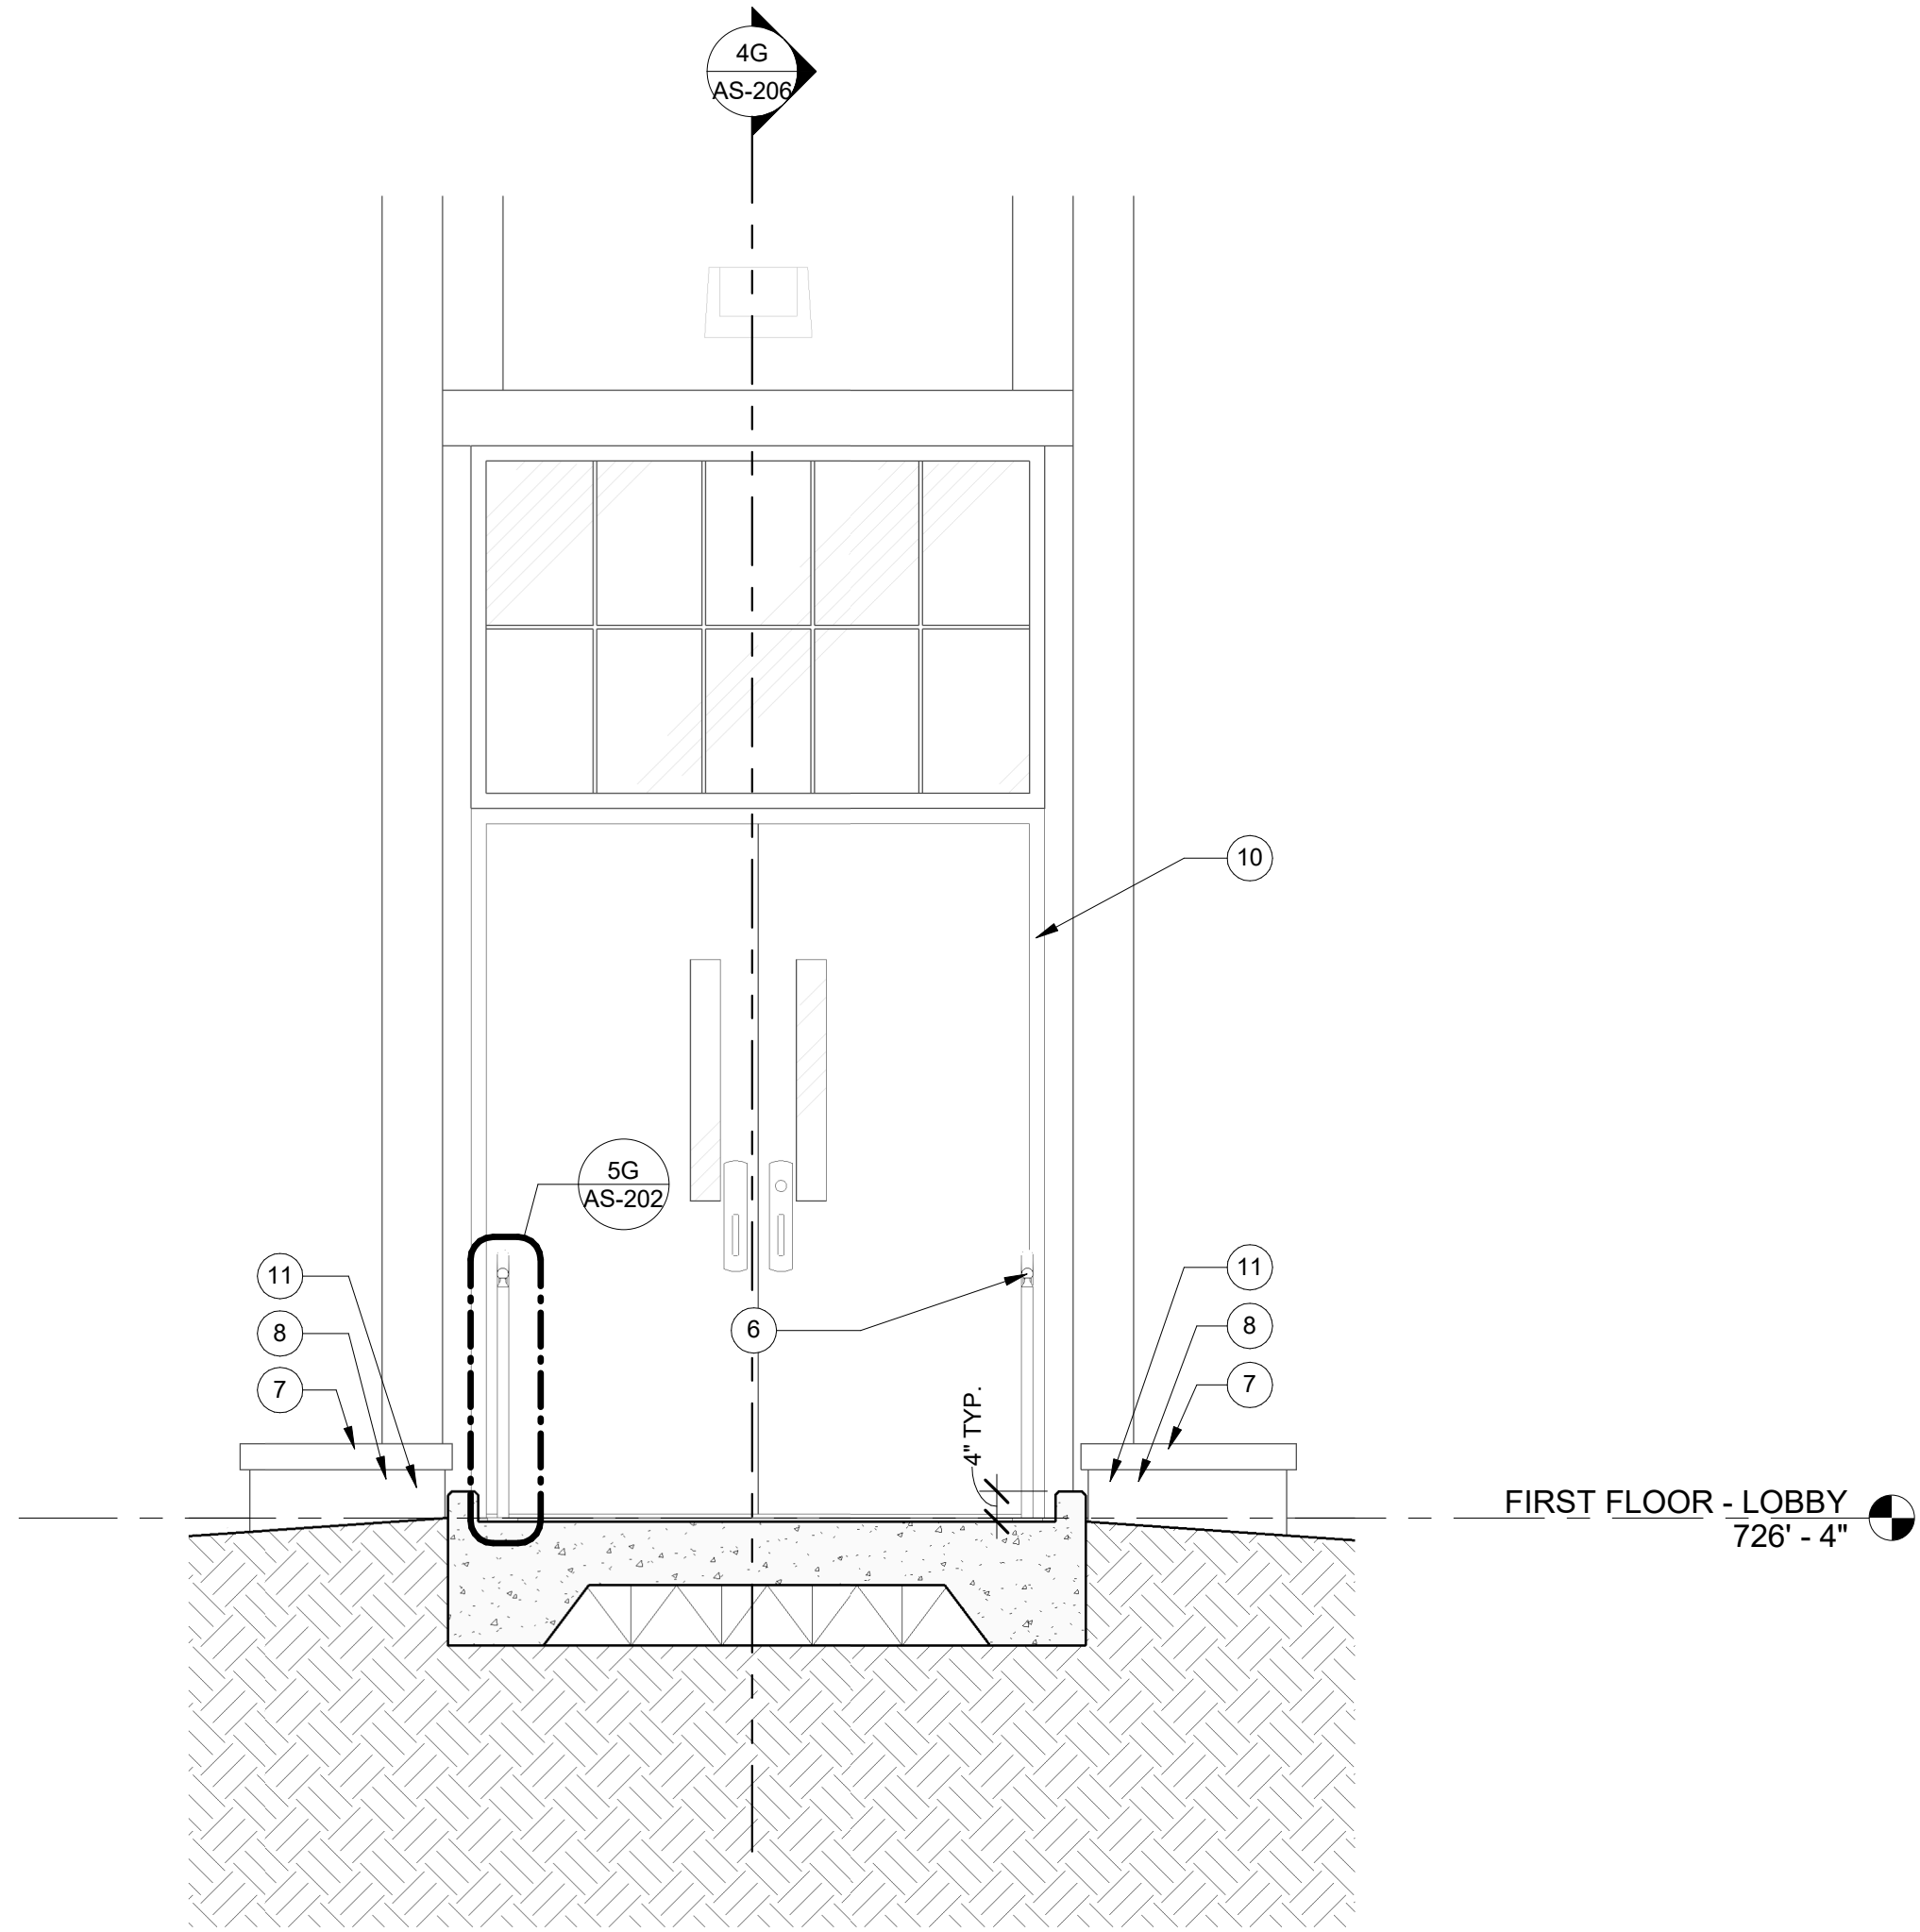


This document has been prepared from material that was drawn and/or prepared electronically and may have been electronically altered. Any copy of this document made using the "print" function of the software used to create this document is not a true copy of the original and may not be used for construction purposes.

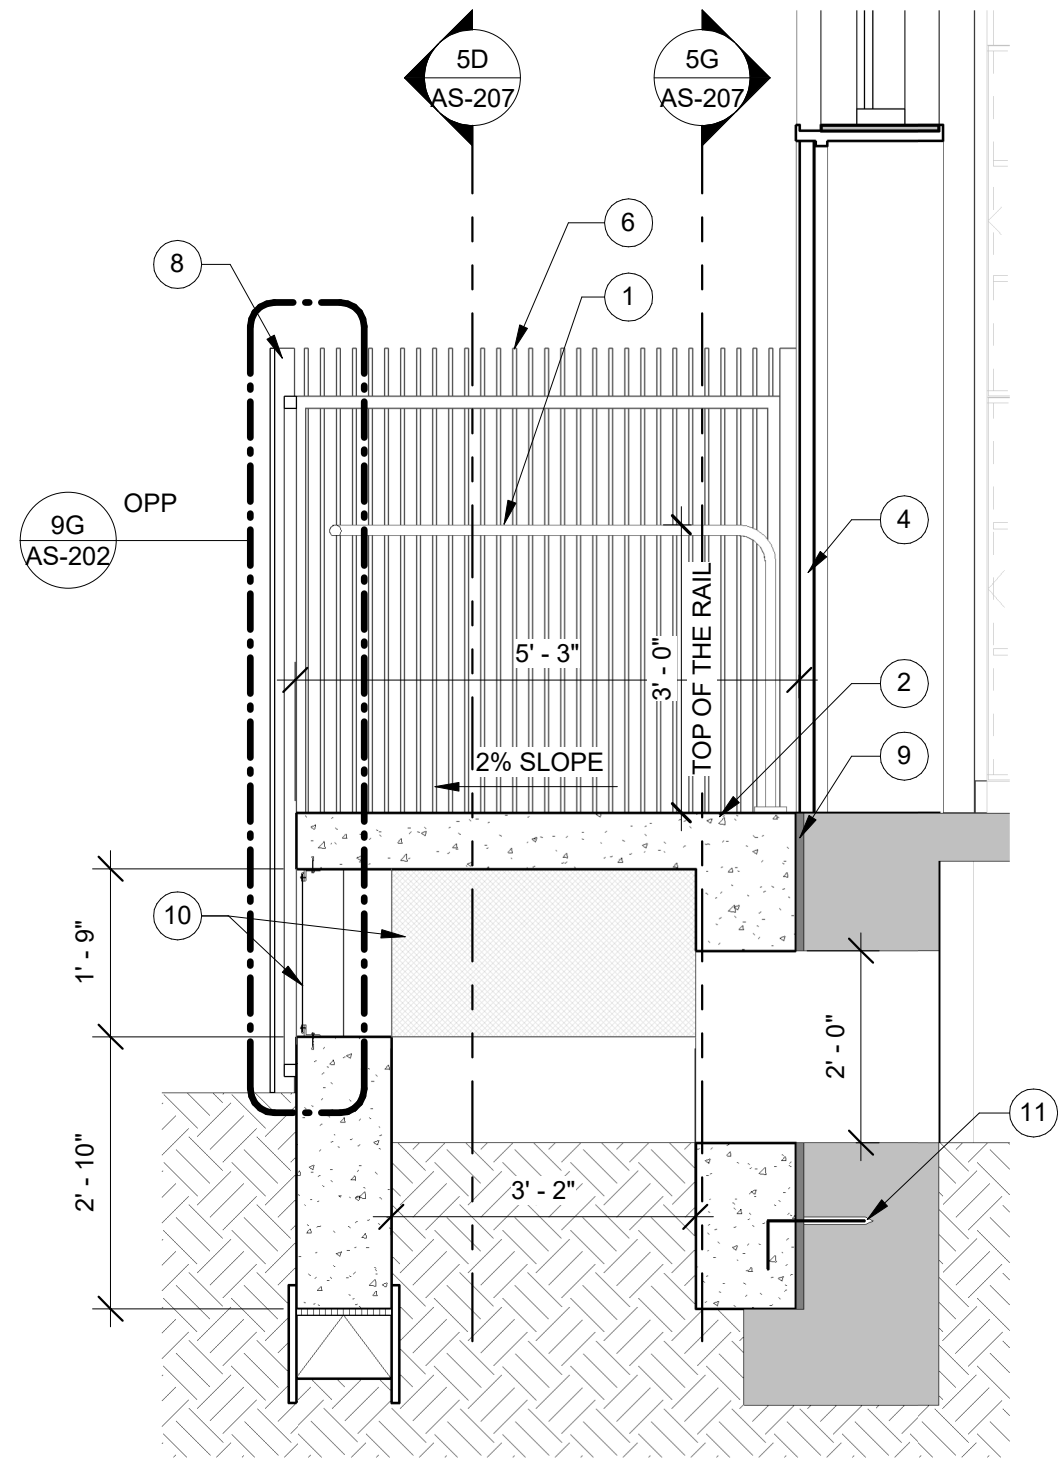


1D NORTH CLASSROOM STAIRS SECTION
SCALE: 1/2" = 1'-0"

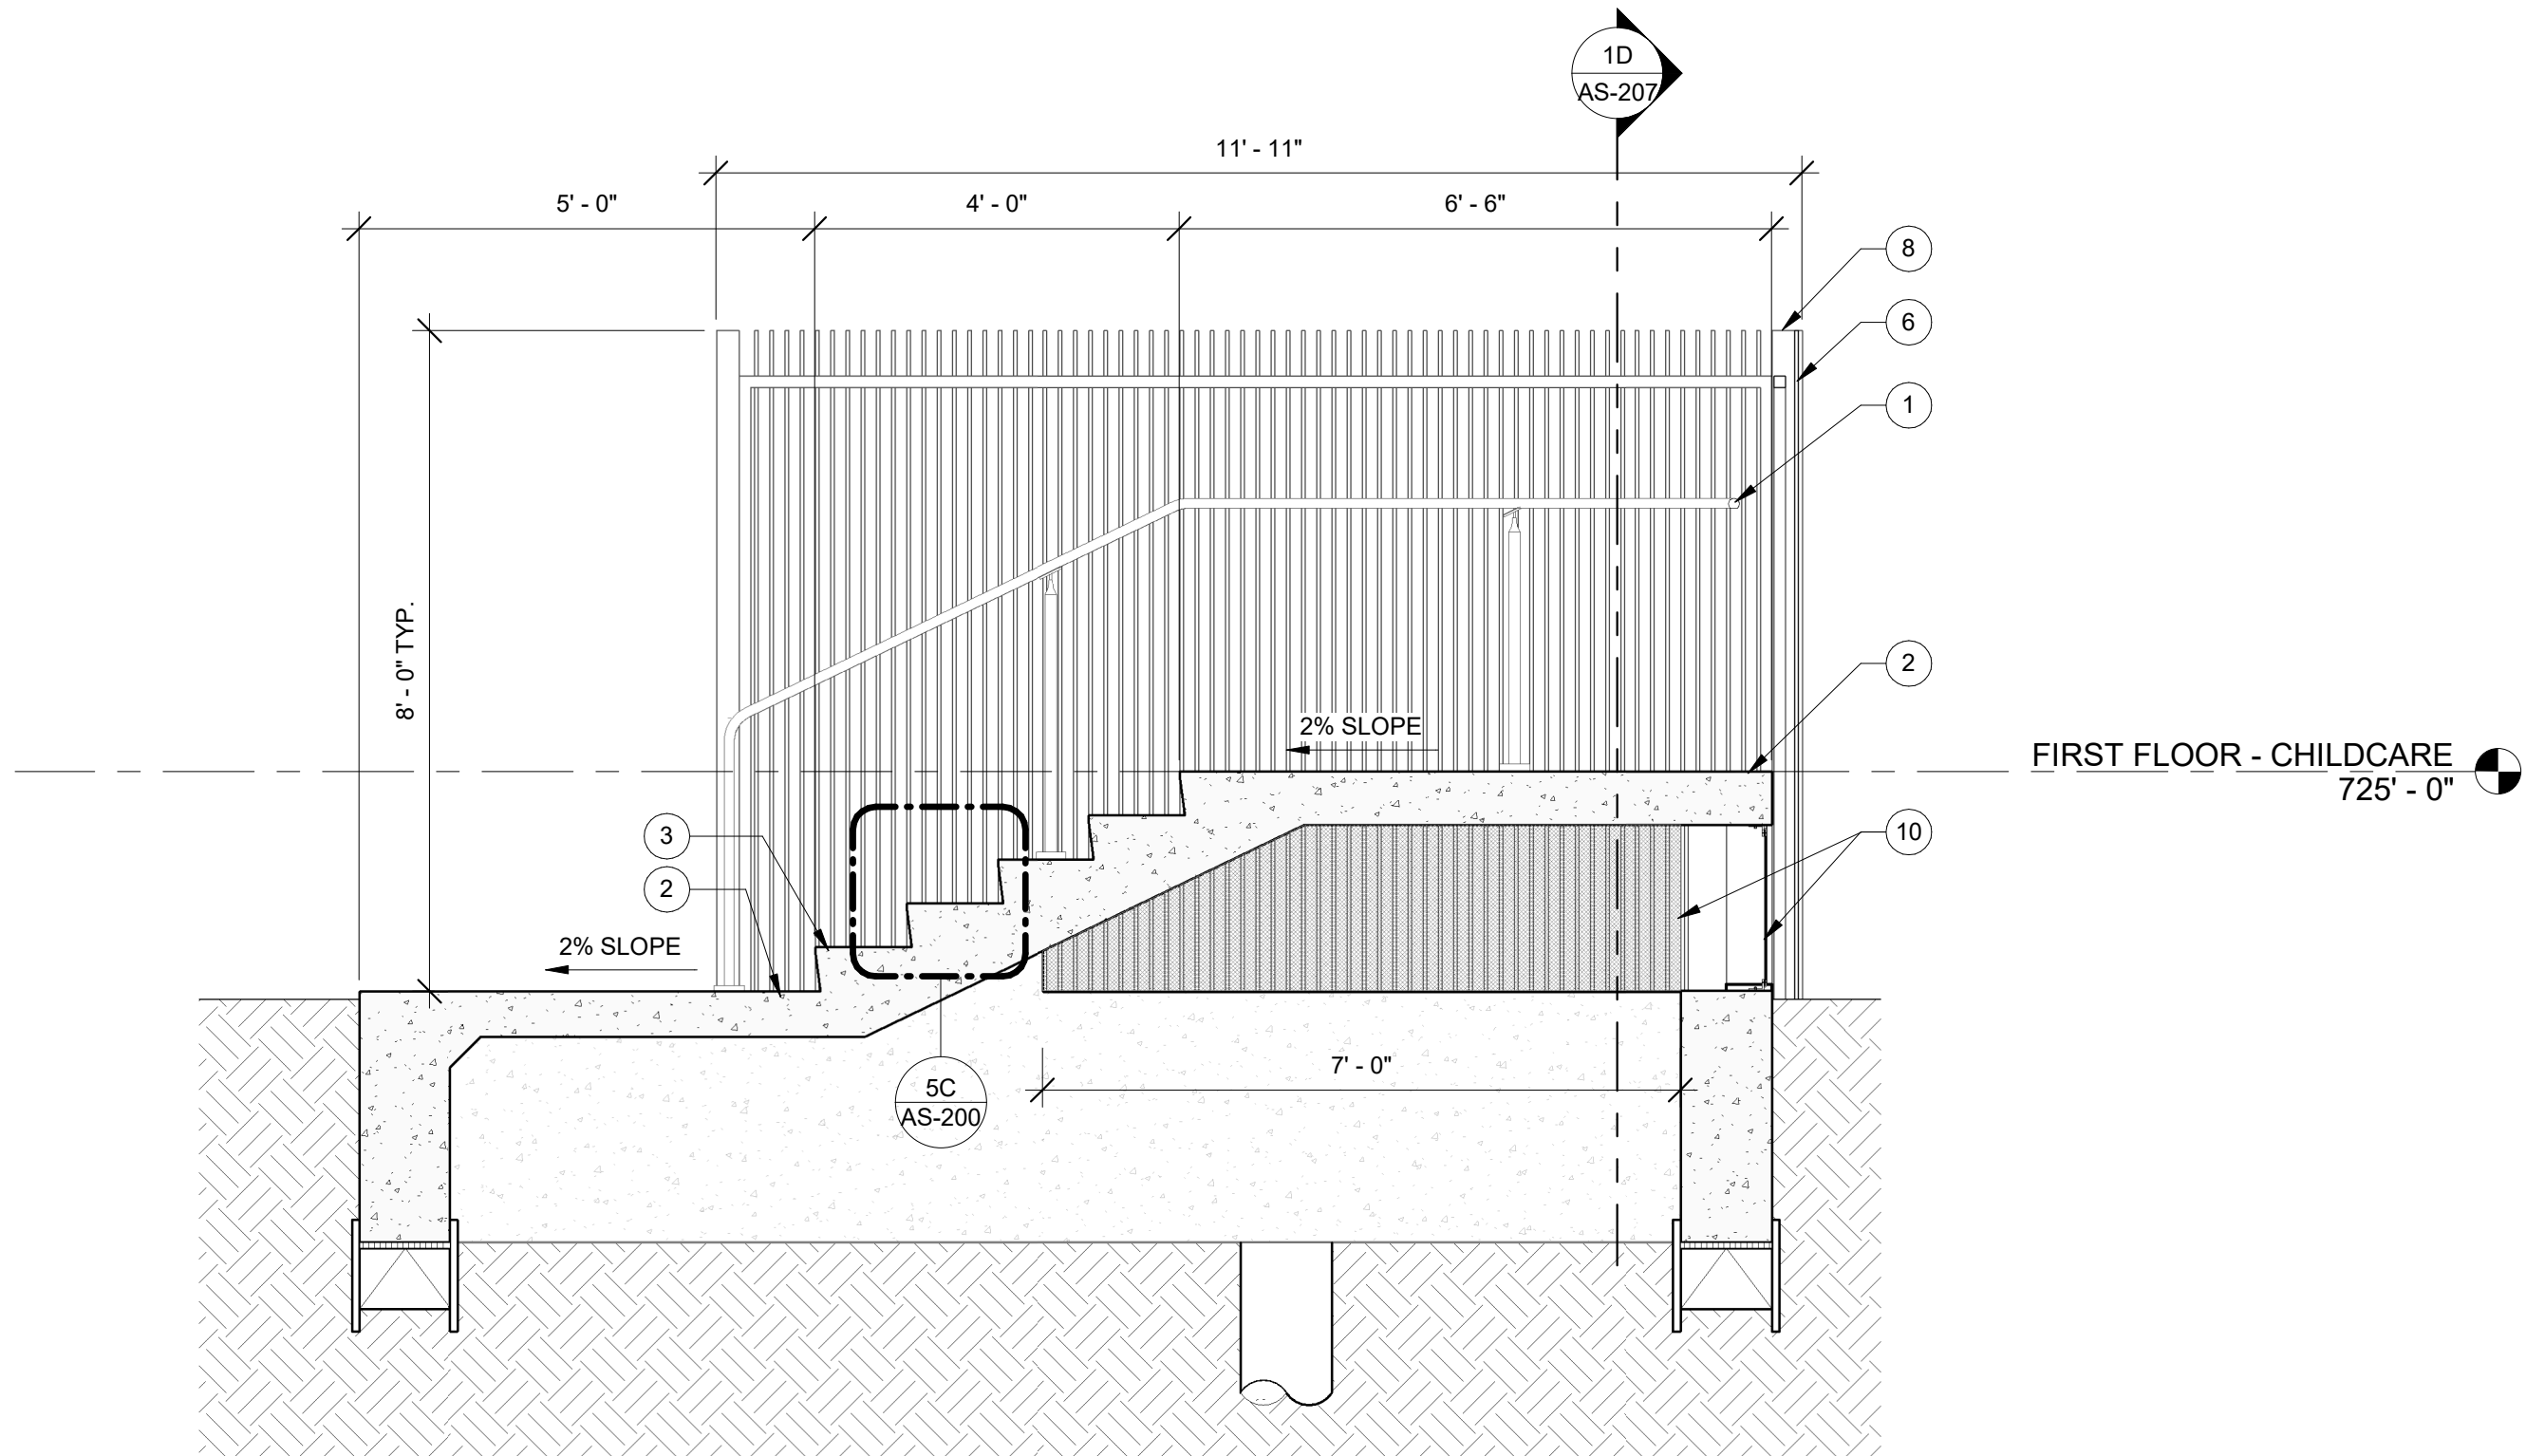


5D NORTH CLASSROOM STAIRS SECTION
SCALE: 1/2" = 1'-0"

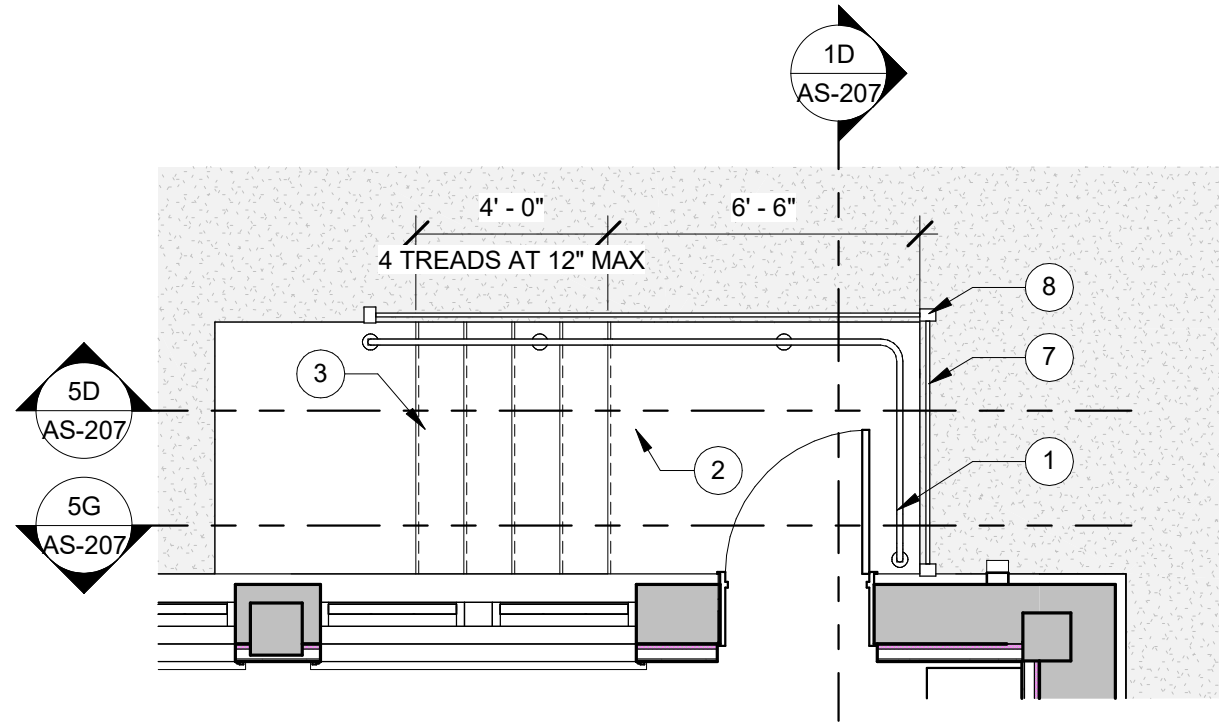

1G NORTH CLASSROOM STAIR ENLARGED PLAN
SCALE: 1/4" = 1'-0"

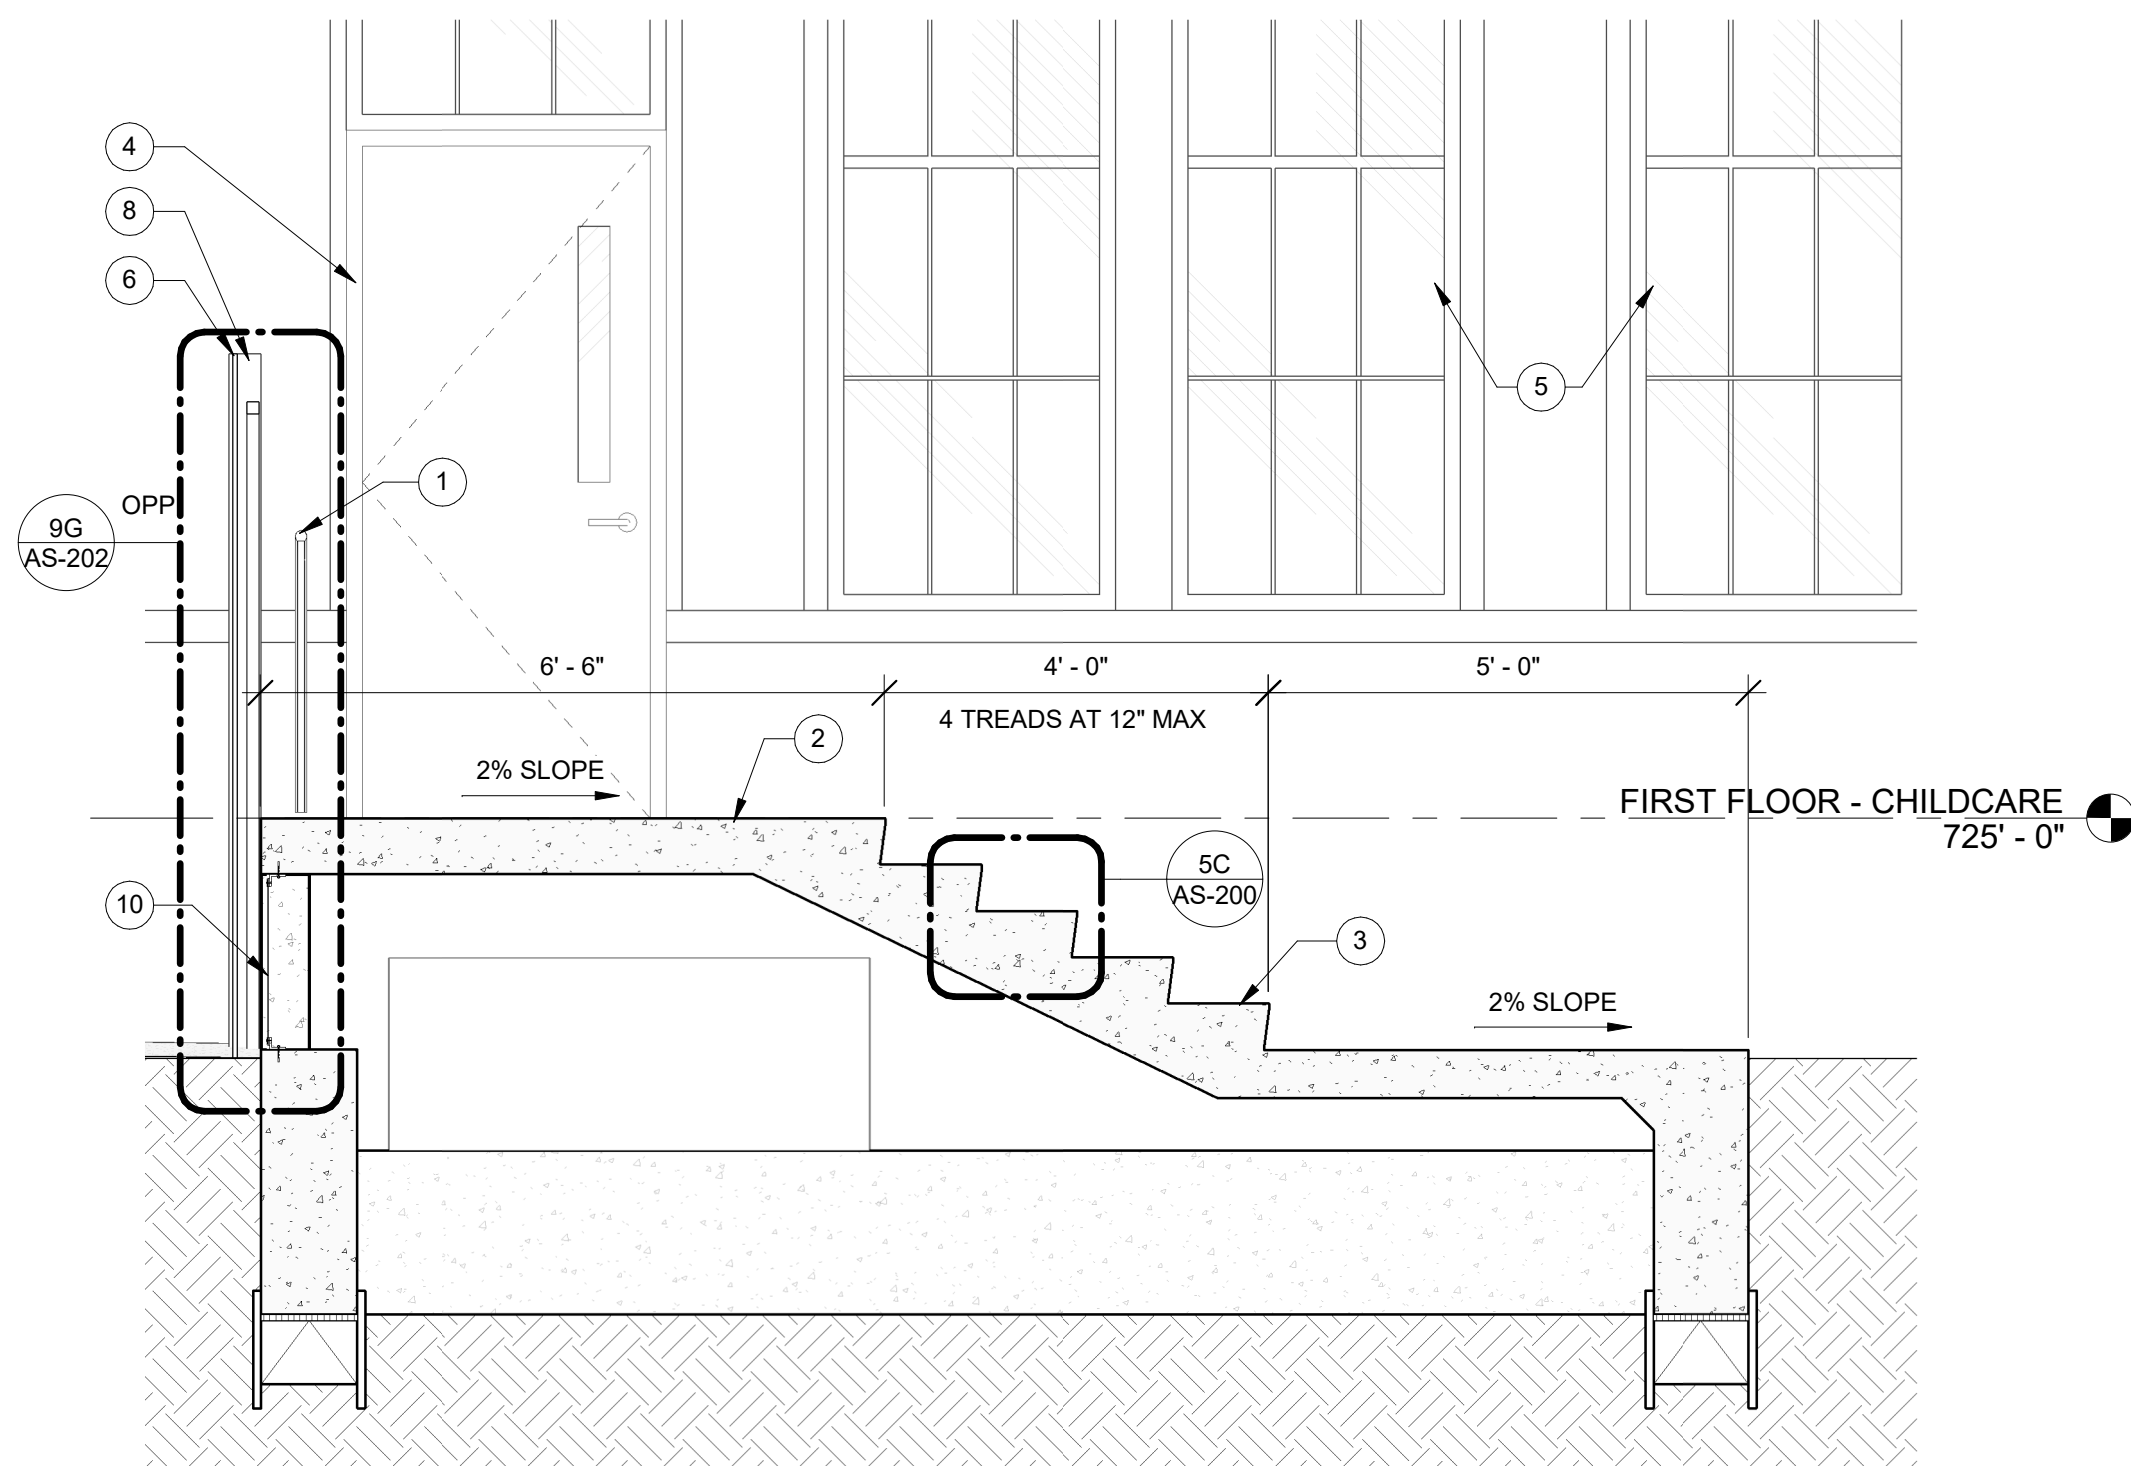

5G NORTH CLASSROOM STAIRS SECTION
SCALE: 1/2" = 1'-0"

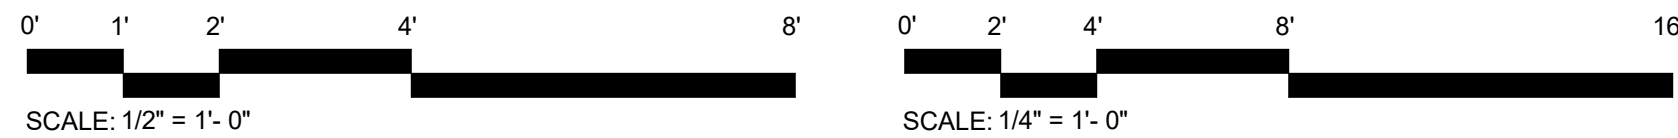

KEYNOTES

- 1 PAINTED STEEL HANDRAIL, RETURN TO FLOOR AT ENDS, TYP.
- 2 CONCRETE LANDING, REFER TO STRUCTURAL
- 3 CONCRETE STAIRS, REFER TO STRUCTURAL
- 4 DOOR AND FRAME AS SCHEDULED
- 5 GLAZING AS SCHEDULED
- 6 1/2" PICKET FENCE
- 7 PAINTED PICKET GUARDRAIL
- 8 3" HOLLOW TUBE COLUMN, REFER TO STRUCTURAL
- 9 1" EXPANSION JOINT
- 10 1" X 1" GALVANIZED STEEL MESH AS SPECIFIED
- 11 DOWEL BAR, REFER TO STRUCTURAL

WestEast

WestEast Design Group, LLC
200 E. Grayson Street, Suite 207
San Antonio, Texas 78215
www.westeastdesign.com
210.538.0755

City of San Antonio
Ella Austin Community Center

1023 N Pine Street, San Antonio, Texas 78202
3 February 2026
Package 2.0 - 100% Construction Documents | Permit Set

THESE DOCUMENTS ARE PRELIMINARY
AND ONLY FOR INTERIM REVIEW AND
NOT FOR REGULATORY APPROVAL,
PERMITTING OR CONSTRUCTION.
UNDER THE AUTHORIZATION OF
JOSE EDUARDO DE LA GARZA, AIA
#21550

3 February 2026

REVISIONS


Mark	Description	Date
3	ASI 01	TBD

WEDG PROJECT NO.: 23120
CLIENT PROJECT NO.: 23-04035


VERTICAL
CIRCULATION -
NORTH CLASSROOM

SHEET
AS-207


This document has been prepared from material that was drawn and/or prepared electronically and may have been automatically altered. Any copy of this document made without the original electronic file may be subject to errors.

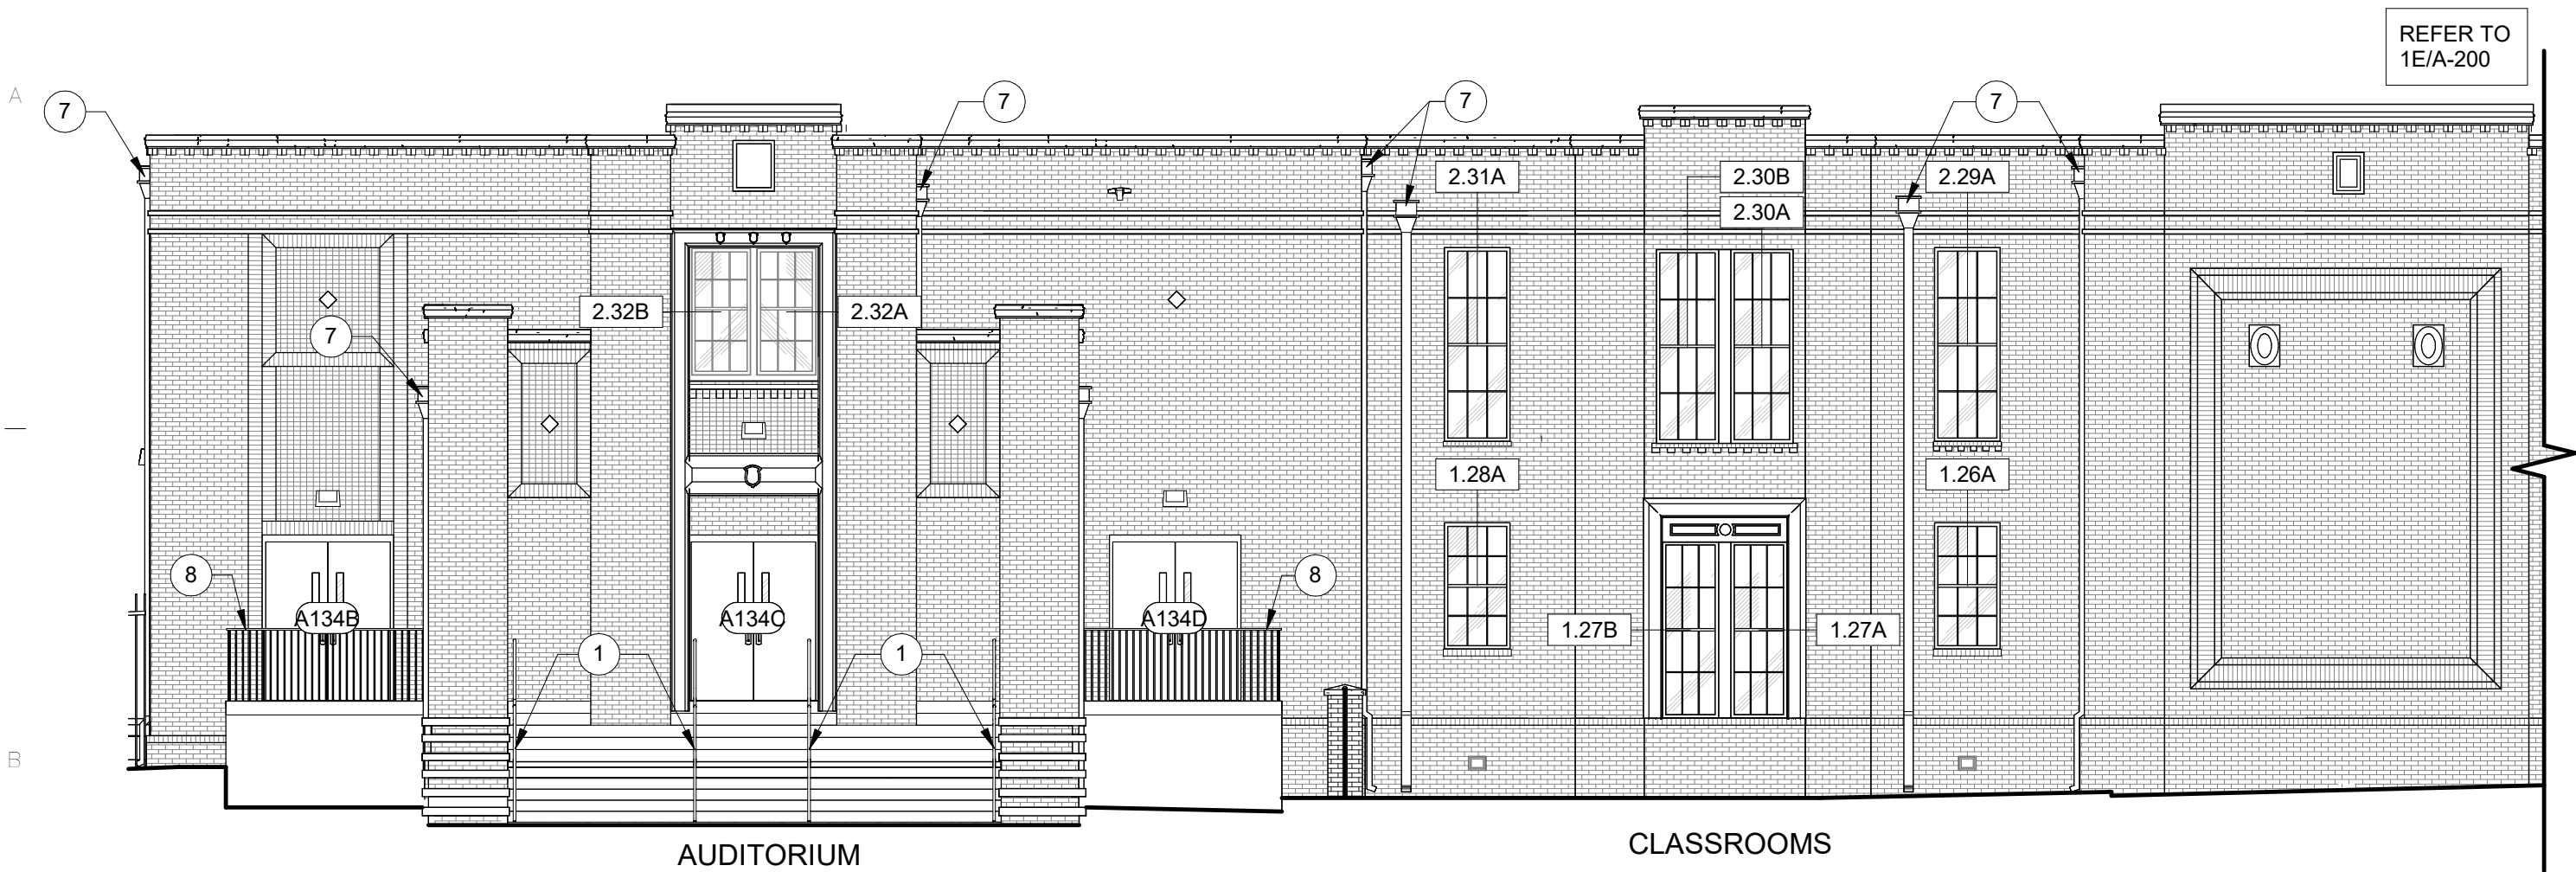


1B EAST ELEVATION - AUDITORIUM ENTRANCE
SCALE: 1/8" = 1'-0"

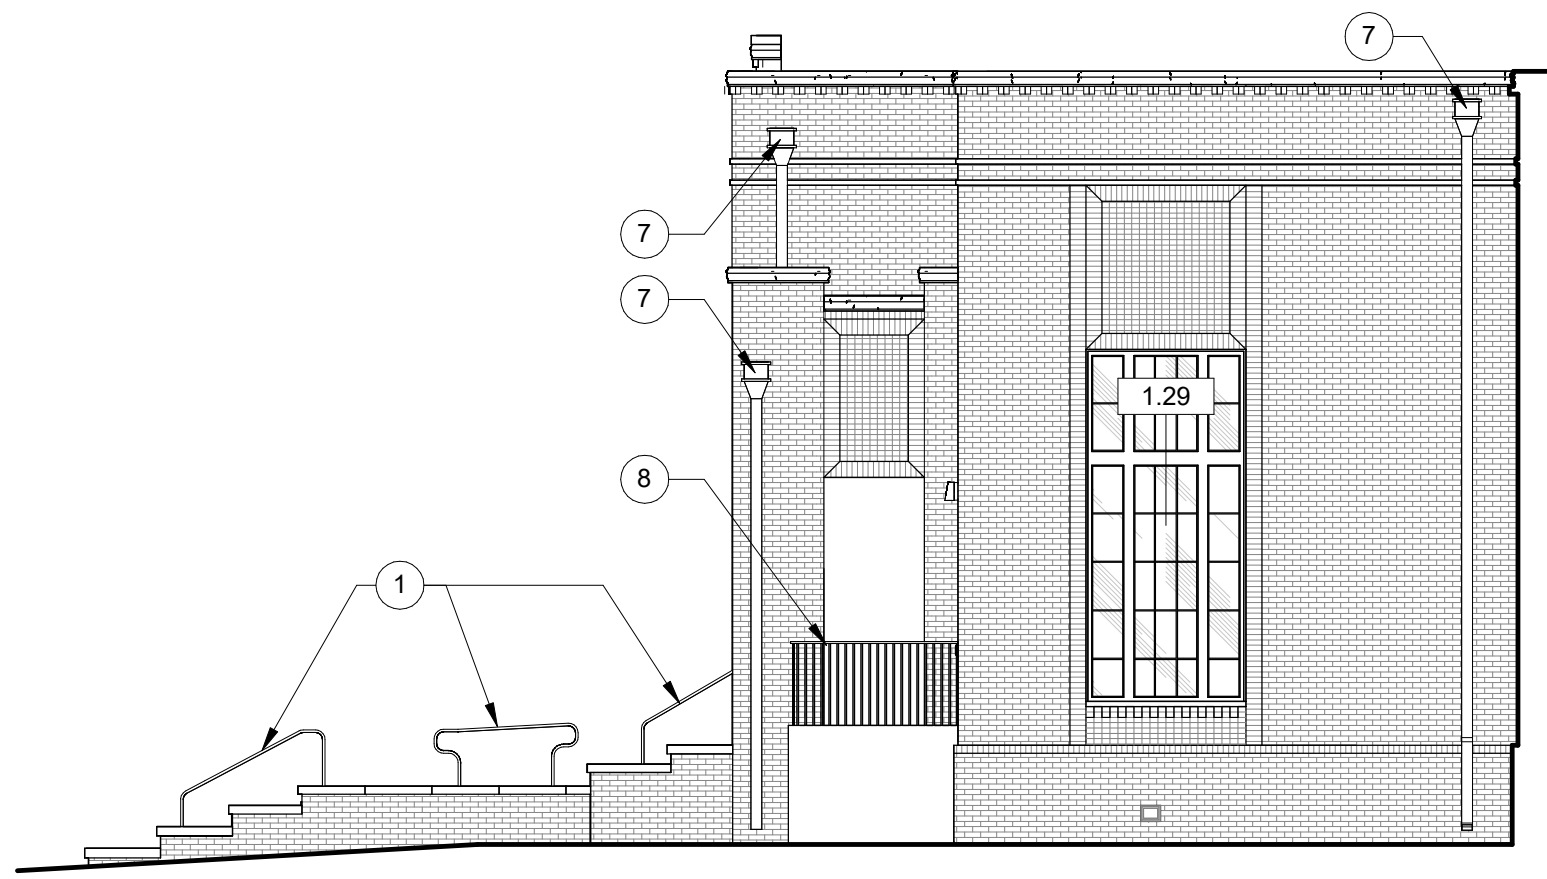


5B NORTH ELEVATION - AUDITORIUM ENTRANCE
SCALE: 1/8" = 1'-0"

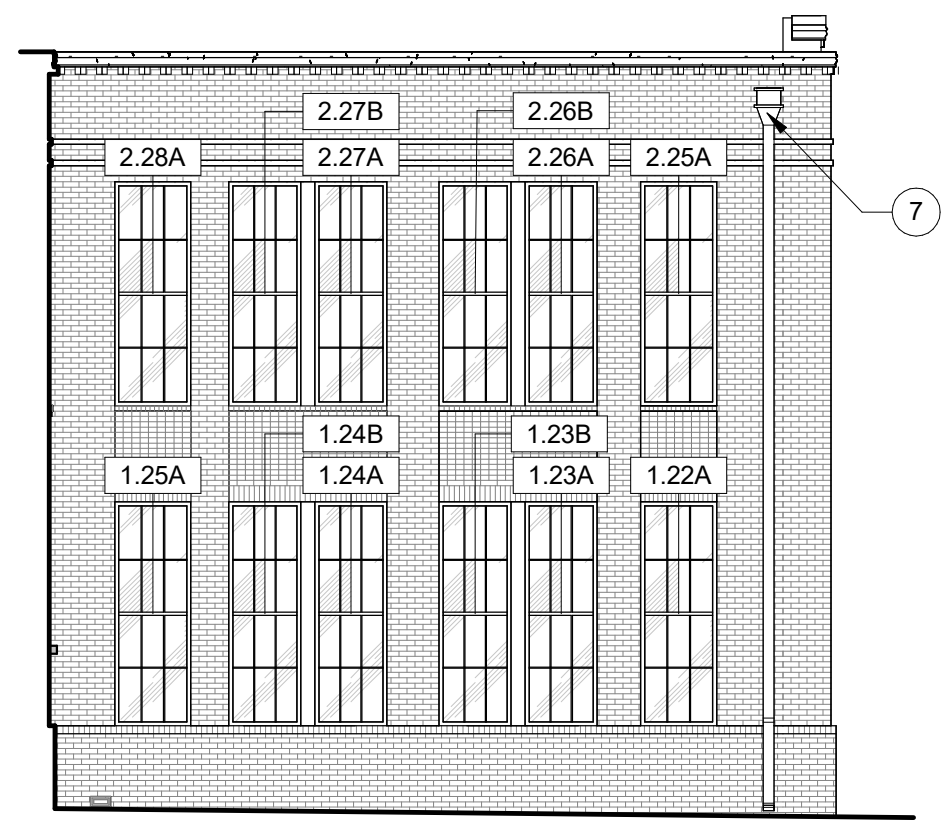


7B SOUTH ELEVATION - CLASSROOM
SCALE: 1/8" = 1'-0"

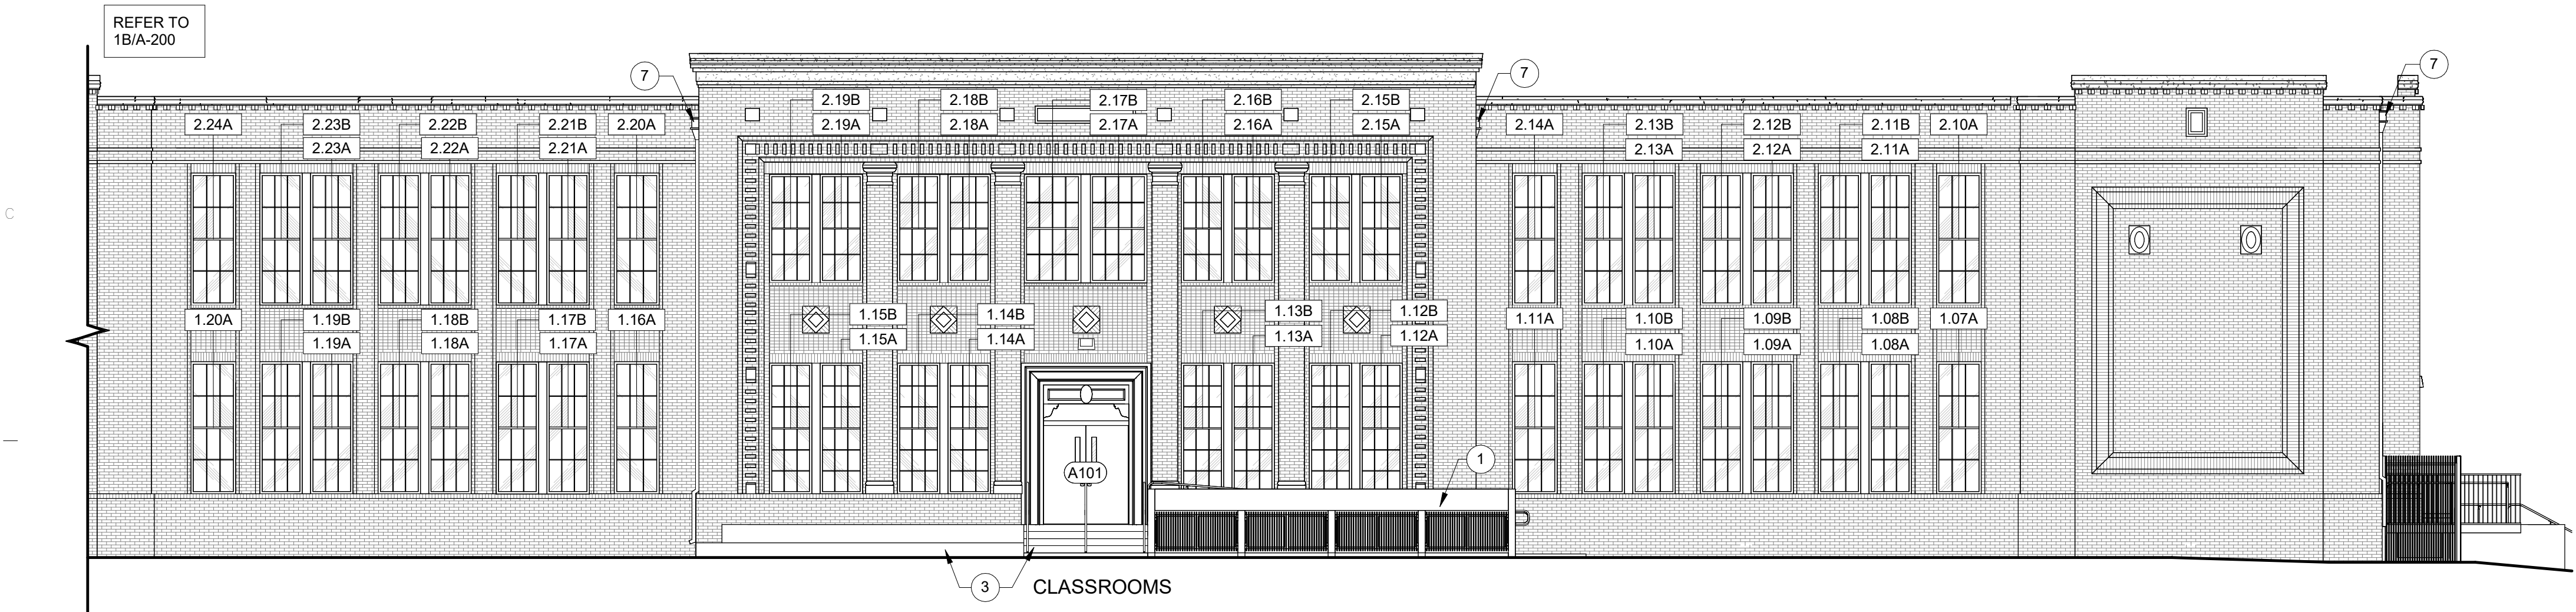

1E EAST ELEVATION - PLAYGROUND ENTRANCE
SCALE: 1/8" = 1'-0"

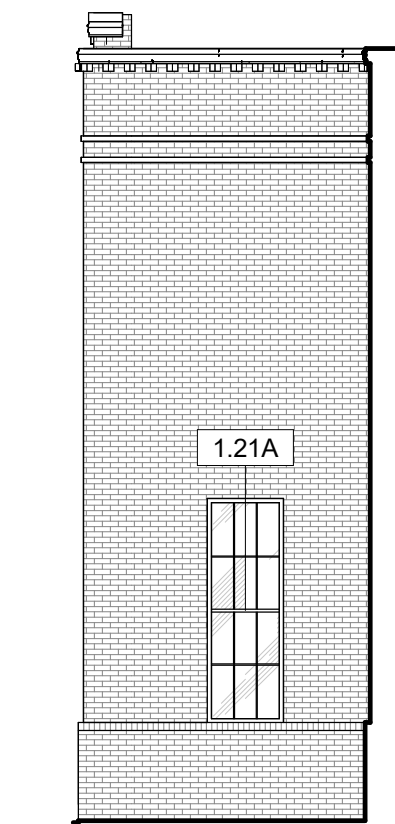

7E NORTH ELEVATION - CLASSROOM
SCALE: 1/8" = 1'-0"

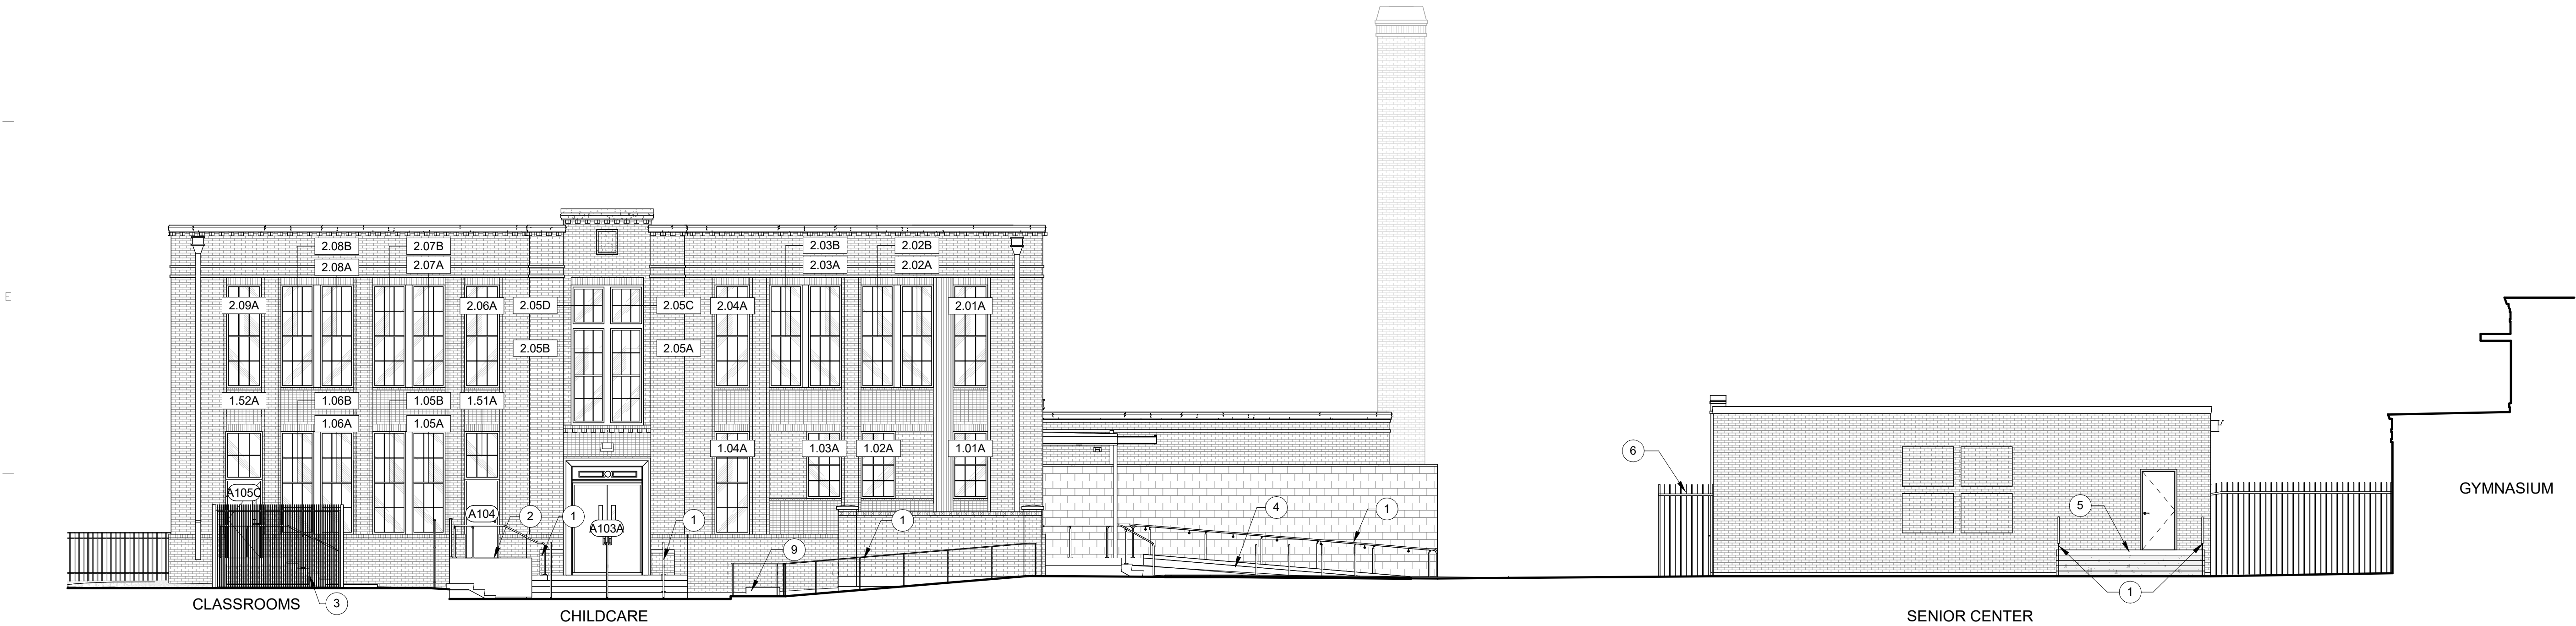

1G NORTH ELEVATION - EGRESS AND DROP OFF
SCALE: 1/8" = 1'-0"

KEYNOTES

- 1 PAINTED HANDRAIL
- 2 PLANTER WALL, REFER TO STRUCTURAL AND LANDSCAPE
- 3 CONCRETE STAIRS, REFER TO STRUCTURAL
- 4 CONCRETE RAMP, REFER TO STRUCTURAL
- 5 CONCRETE SLAB LANDING WITH MONOLITHIC STAIRS
- 6 FENCE, REFER TO LANDSCAPE
- 7 METAL NEW DOWNSPOUT AND LEADERHEAD TO MATCH DESIGN OF EXISTING
- 8 PAINTED GUARDRAIL
- 9 AREAWAY, ADD ALTERNATE #4

WestEast
WestEast Design Group, LLC
200 E. Grayson Street, Suite 207
San Antonio, Texas 78215
761.538.0755
westeastdesign.com

City of San Antonio
Ella Austin Community Center
1023 N Pine Street, San Antonio, Texas 78202
3 February 2026
Package 2.0 - 100% Construction Documents | Permit Set

THESE DOCUMENTS ARE PRELIMINARY
AND ONLY FOR INTERIM REVIEW AND
NOT FOR REGULATORY APPROVAL,
PERMITTING OR CONSTRUCTION.
UNDER THE AUTHORIZATION OF
JOSE EDUARDO DE LA GARZA, AIA
#11550

3 February 2026

REVISIONS

Mark	Description	Date

WEDG PROJECT NO.: 23120
CLIENT PROJECT NO.: 23-04035


EXTERIOR ELEVATIONS

SHEET

A-200


0' 4' 8' 16' 32'
SCALE: 1/8" = 1'-0"

This document has been prepared from material that was drawn and/or prepared electronically and may have been electronically altered. Any copy of this document made electronically bearing the "e" symbol is not valid.

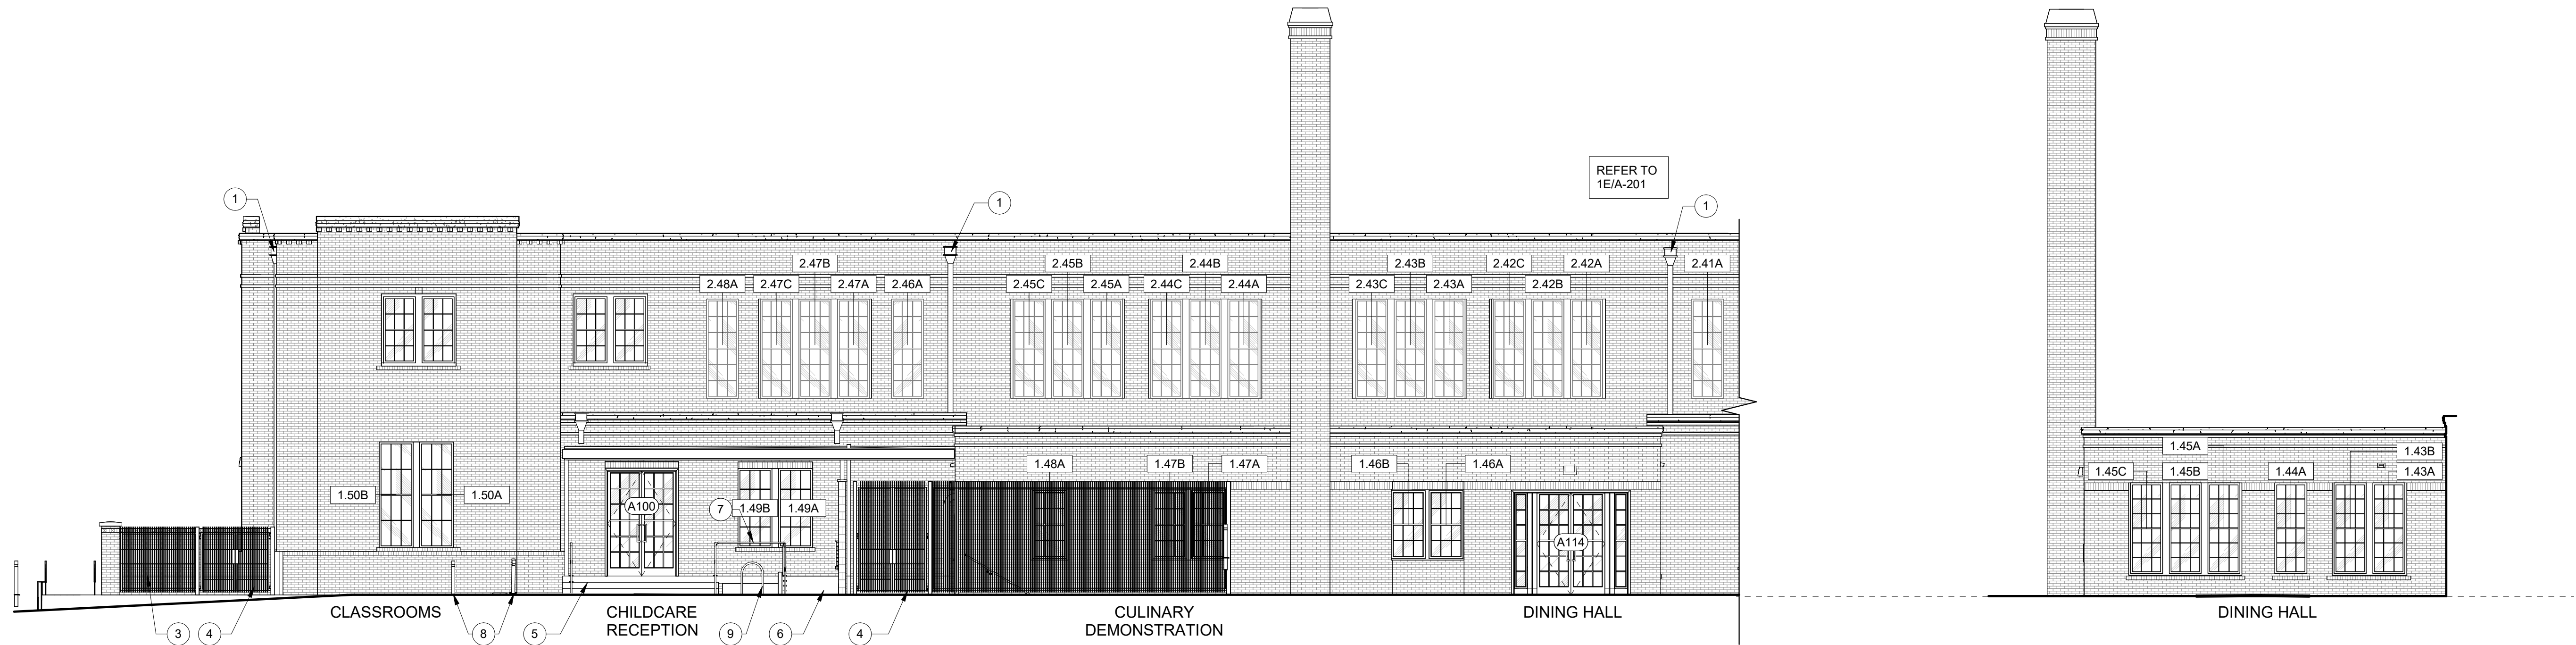


1C WEST ELEVATION - CHILDCARE/DINING HALL ENTRANCE
SCALE: 1/8" = 1'-0"


6C SOUTH ELEVATION - DINING HALL
SCALE: 1/8" = 1'-0"

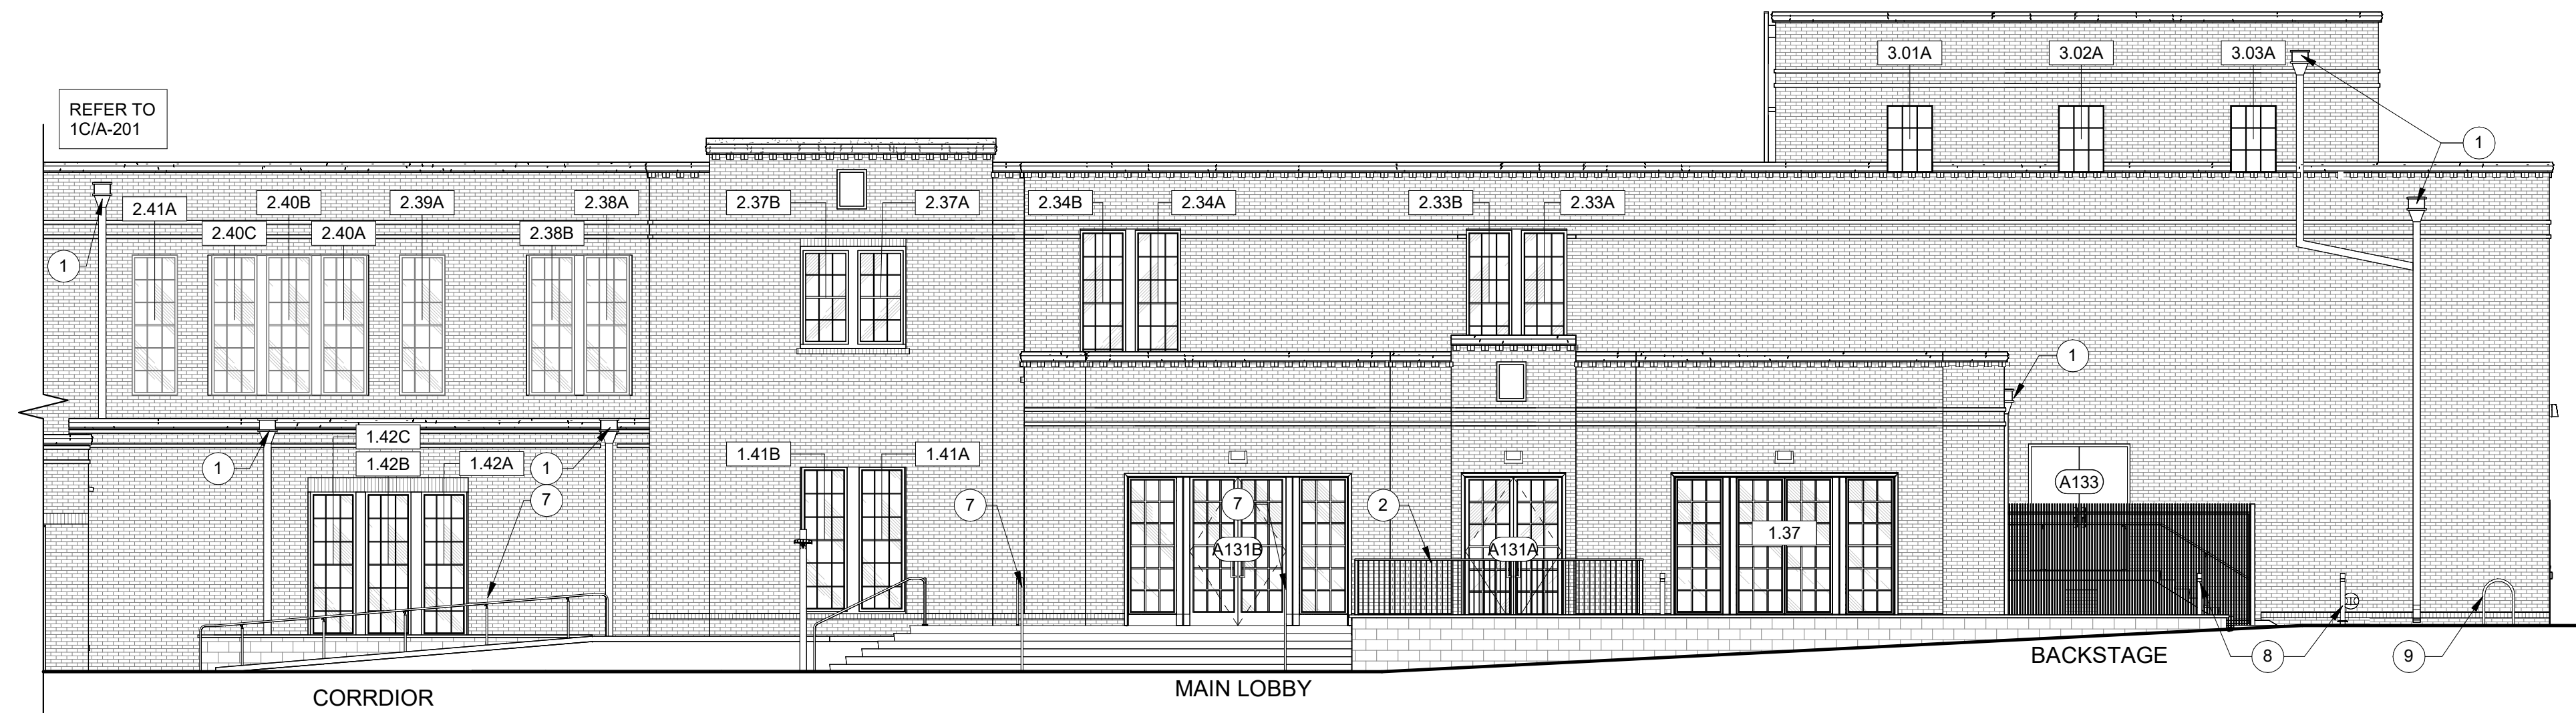


1D WEST ELEVATION - MAIN LOBBY ENTRANCE
SCALE: 1/8" = 1'-0"

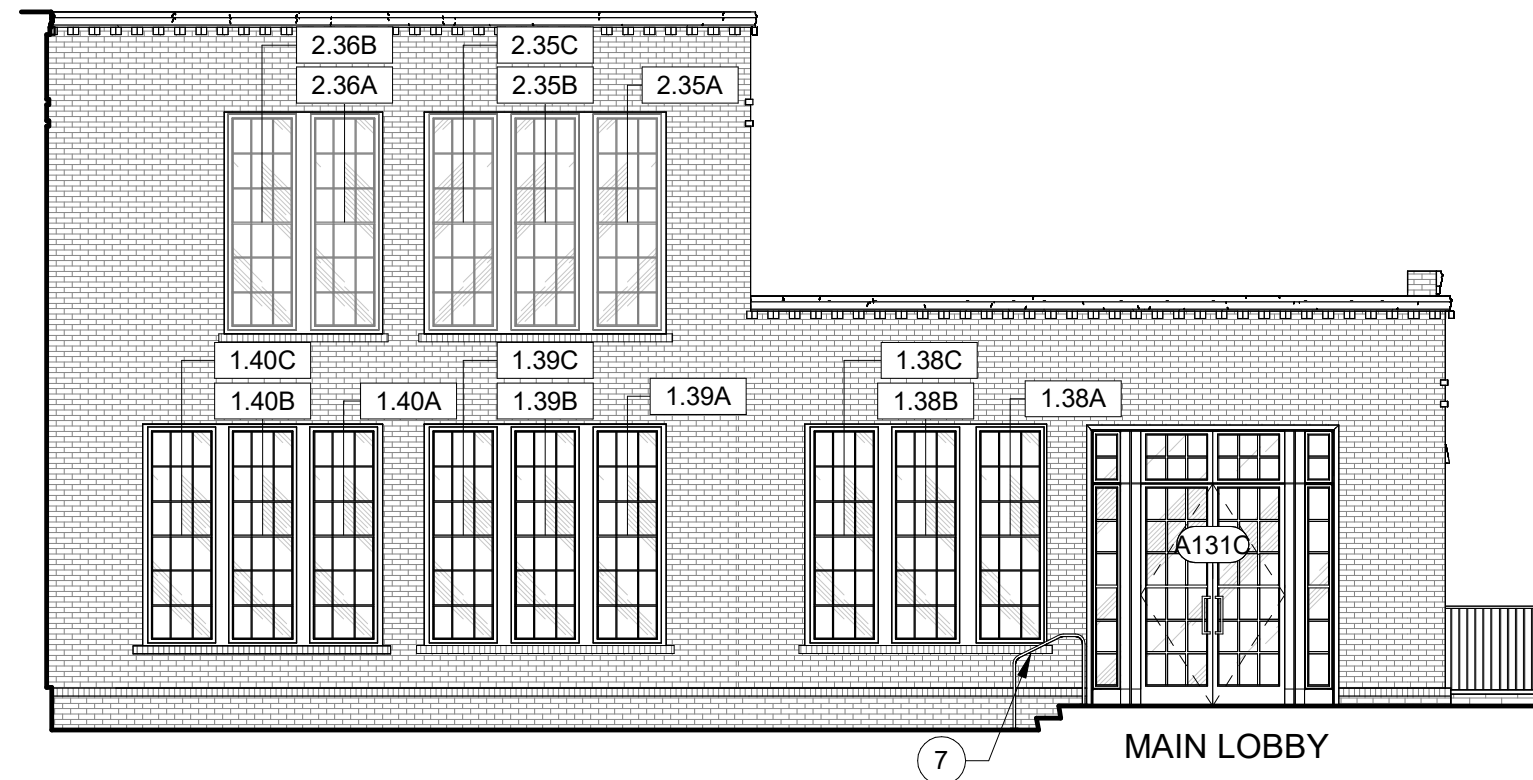

6D NORTH ELEVATION - MAIN LOBBY ENTRANCE
SCALE: 1/8" = 1'-0"

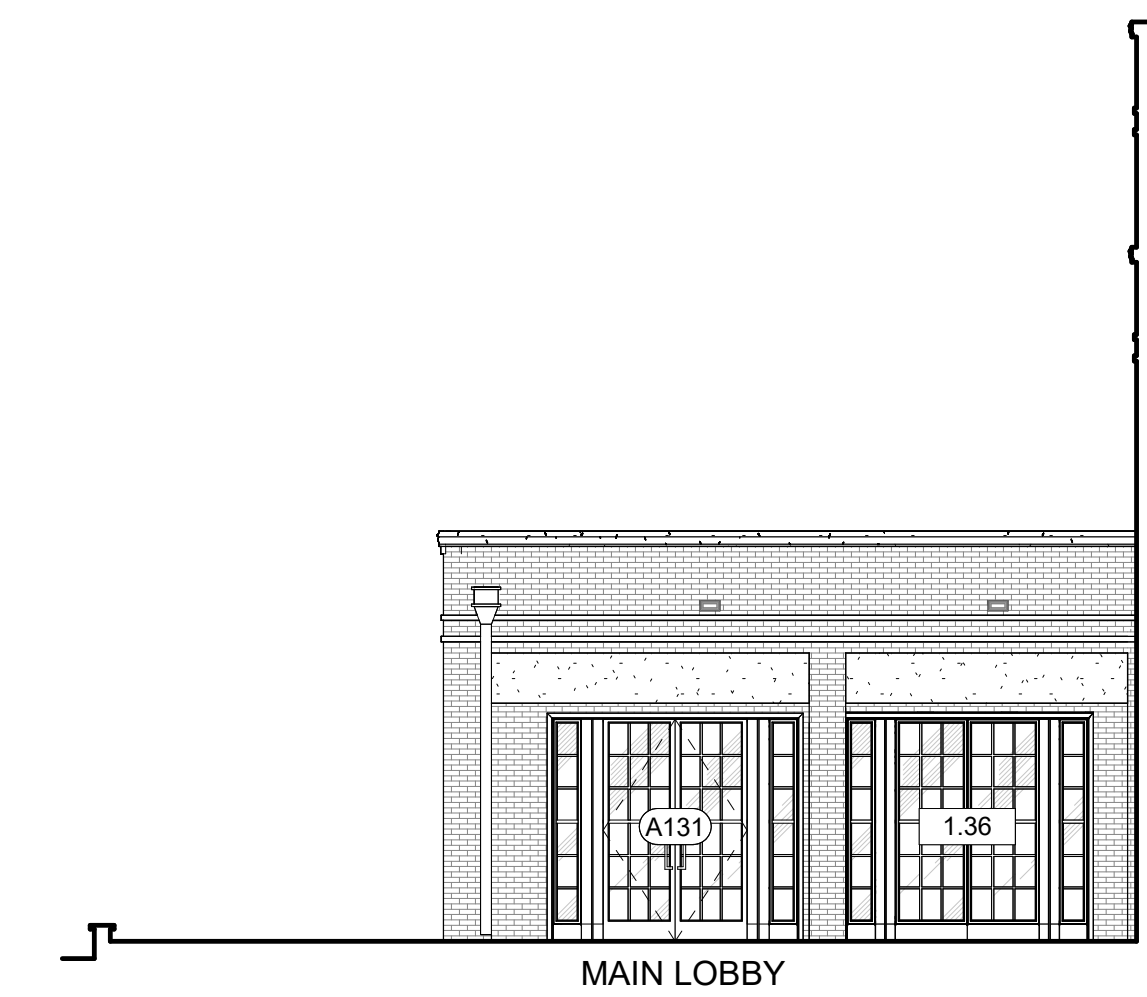

1F SOUTH ELEVATION - MAIN LOBBY
SCALE: 1/8" = 1'-0"

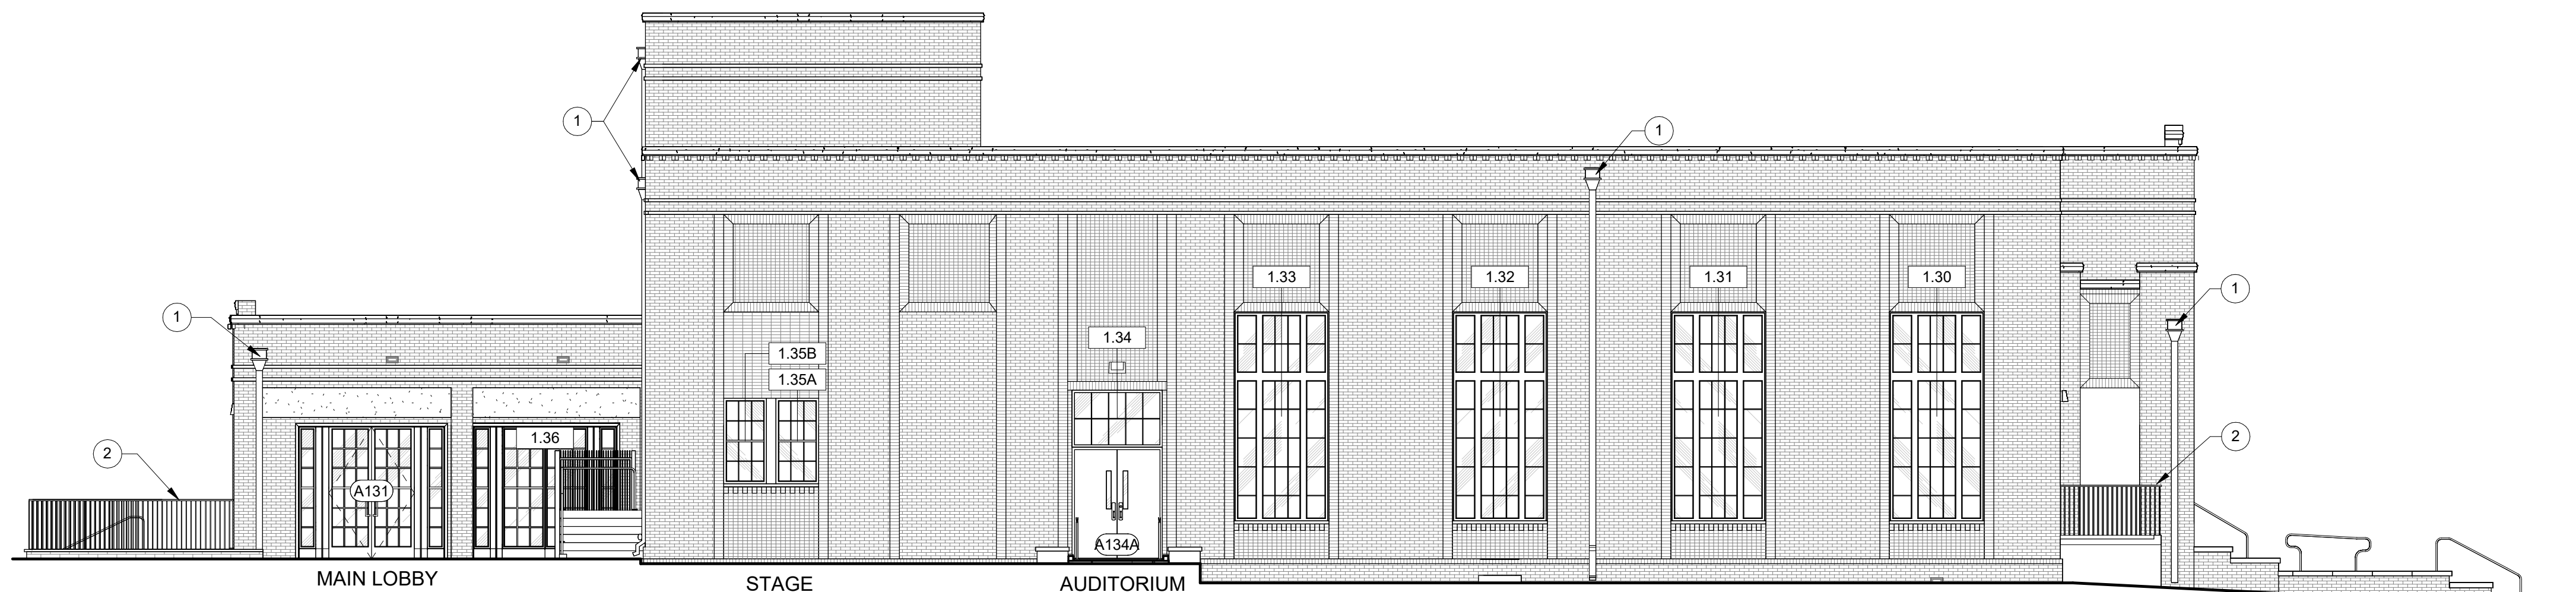

3F SOUTH ELEVATION - AUDITORIUM
SCALE: 1/8" = 1'-0"

KEYNOTES

- 1 METAL NEW DOWNSPOUT AND LEADERHEAD TO MATCH DESIGN OF EXISTING
- 2 PAINTED GUARDRAIL
- 3 STEEL FENCE
- 4 STEEL GATE, REFER TO DOOR SCHEDULE
- 5 CONCRETE STAIRS, REFER TO STRUCTURAL
- 6 CONCRETE RAMP, REFER TO STRUCTURAL
- 7 PAINTED HANDRAIL
- 8 BOLLARDS WITH INTEGRAL LIGHTS, REFER TO ELECTRICAL
- 9 BIKE RACKS, REFER TO LANDSCAPE

WestEast
WestEast Design Group, LLC
200 E. Grayson Street, Suite 207
San Antonio, Texas 78215
210.538.0755

City of San Antonio
Ella Austin Community Center
1023 N Pine Street, San Antonio, Texas 78202
3 February 2026
Package 2.0 - 100% Construction Documents | Permit Set

THESE DOCUMENTS ARE PRELIMINARY
AND ONLY FOR REVIEW AND
FOR REGULATORY APPROVAL.
UNDER THE AUTHORIZATION OF
JOSE EDUARDO DE LA GARZA, AIA
#11507

3 February 2026

REVISIONS

Mark	Description	Date

WEDG PROJECT NO.: 23120
CLIENT PROJECT NO.: 23-04035


EXTERIOR ELEVATIONS

SHEET


A-201

0' 4' 8' 16' 32'
SCALE: 1/8" = 1'-0"


This document has been prepared from information that was given and/or interpreted electronically and may have been subject to change. Any change in this document shall be subject to the approval of the original author.

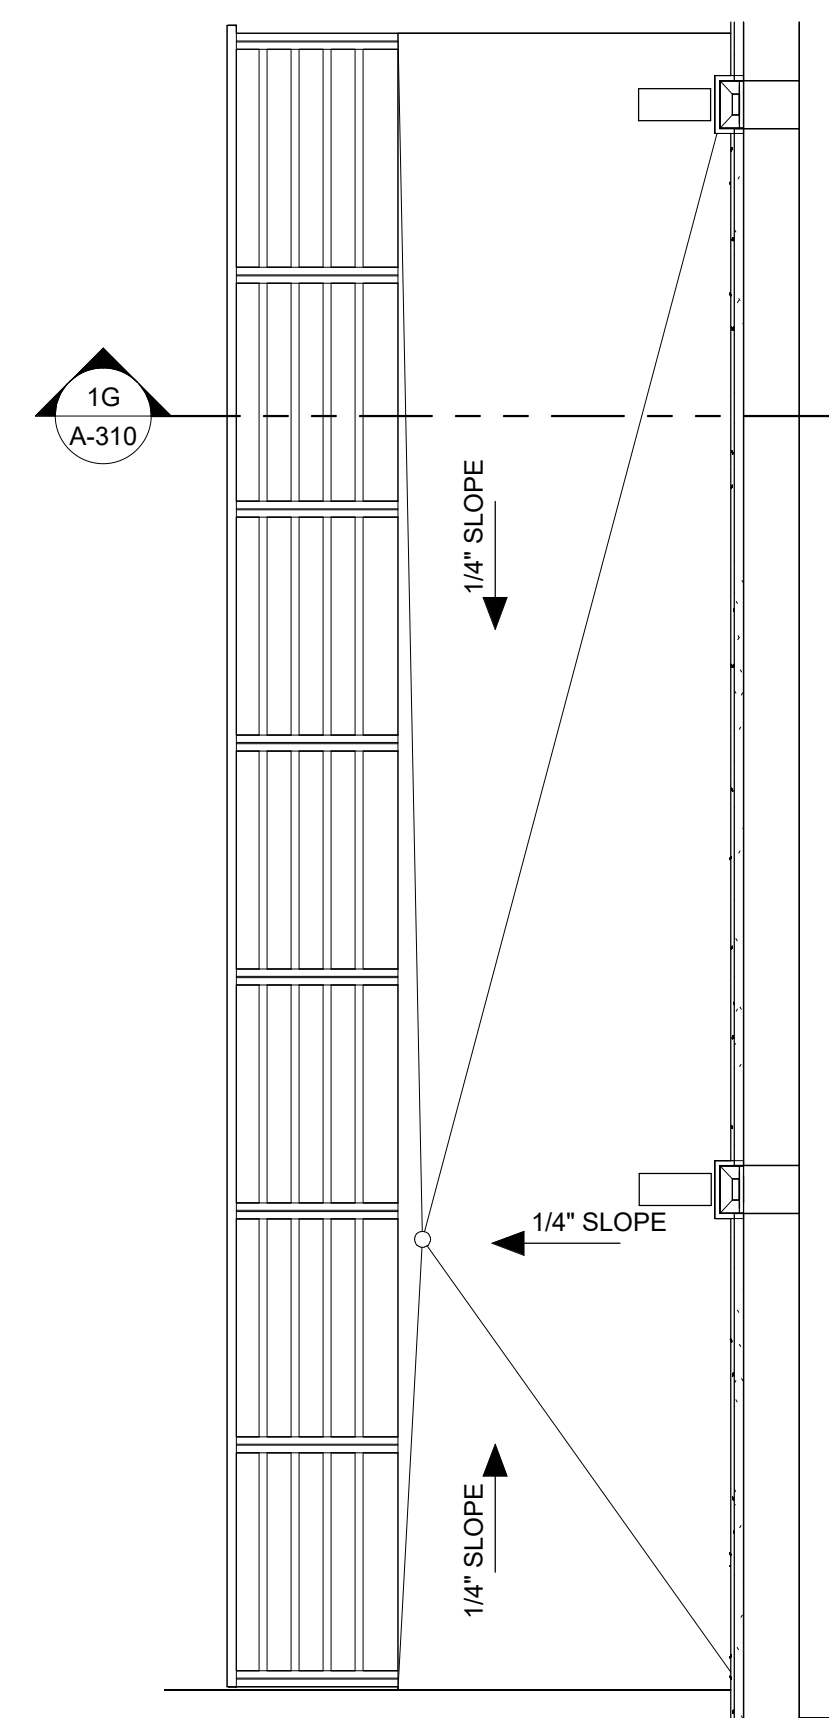


1G CHILDWARE RECEPTION ENTRANCE WALL SECTION
SCALE: 3/4" = 1'-0"

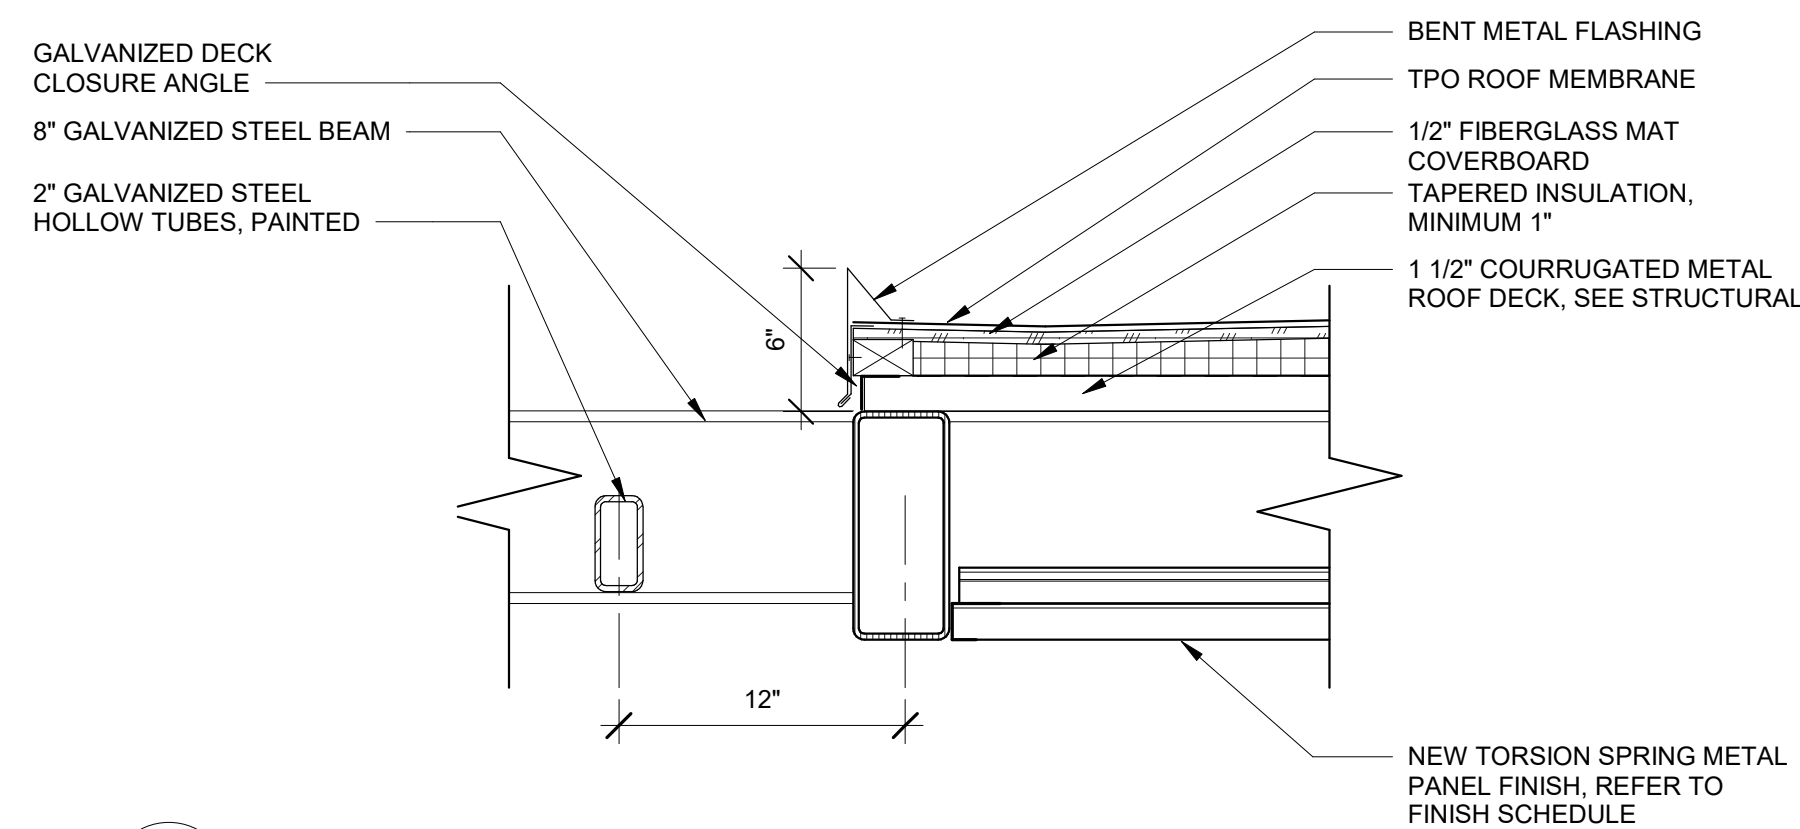


3C TRELLIS ROOF EDGE DETAIL
SCALE: 1 1/2" = 1'-0"

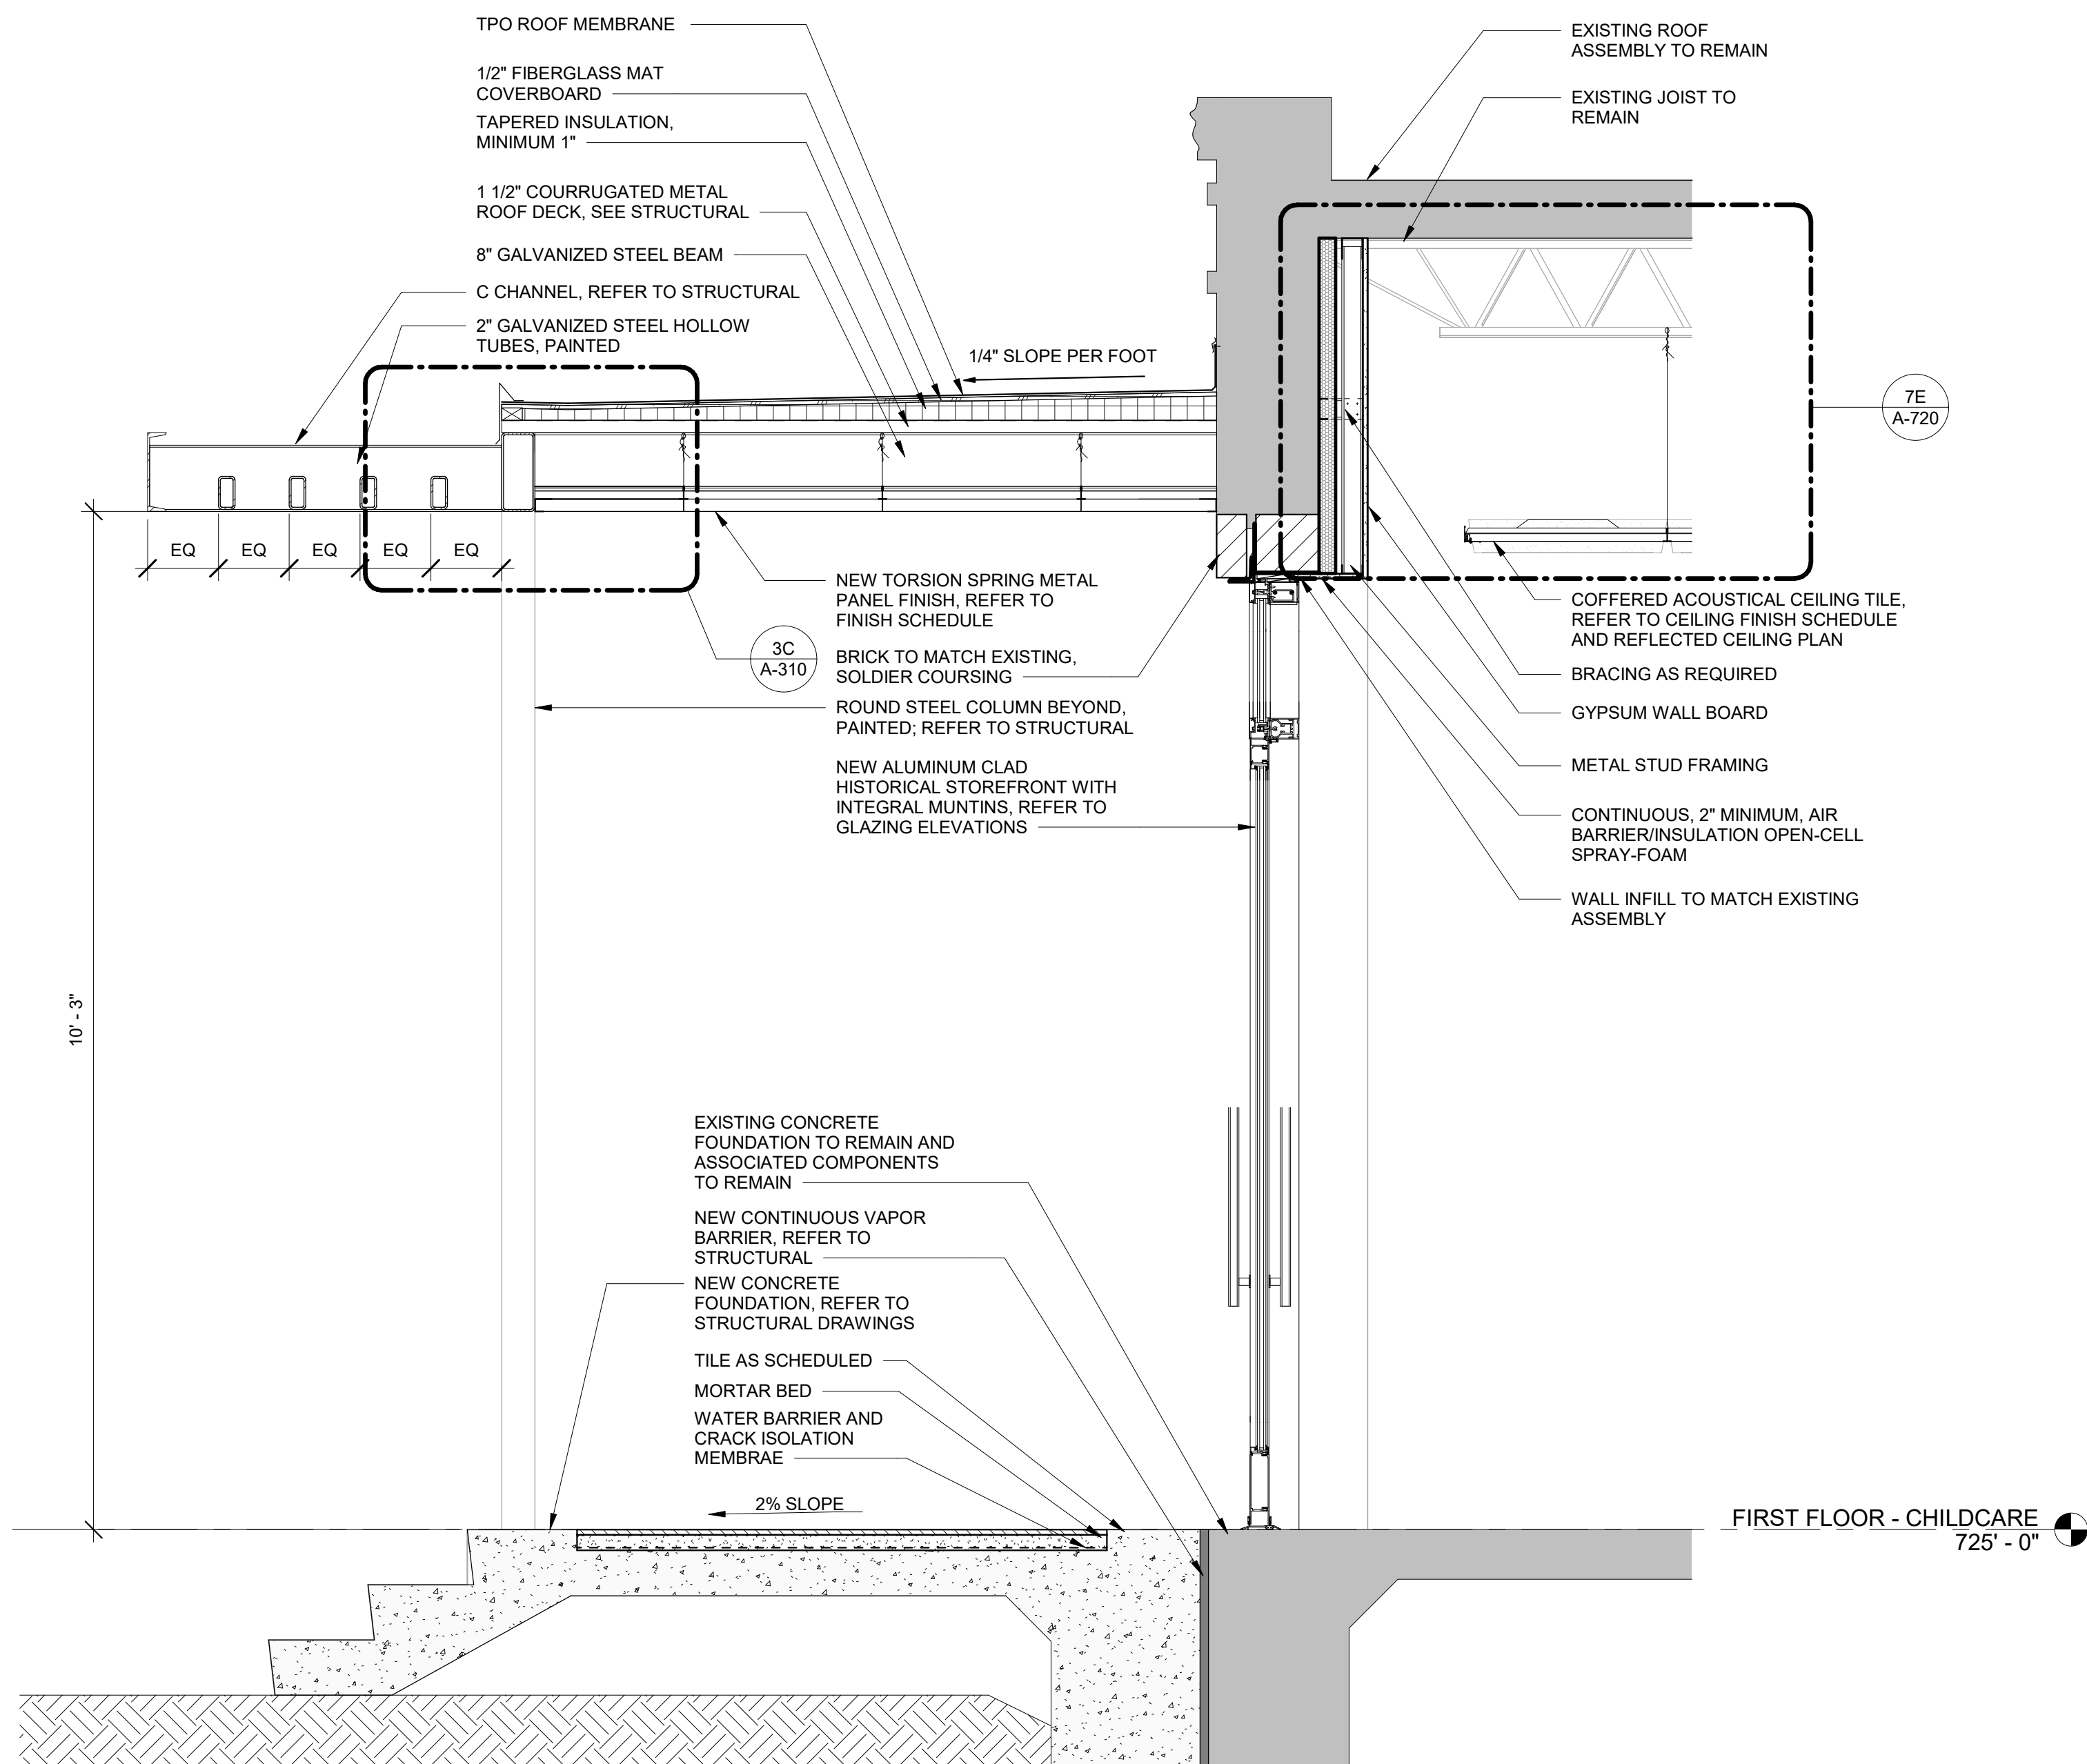

1G CHILDWARE RECEPTION ENTRANCE WALL SECTION
SCALE: 3/4" = 1'-0"

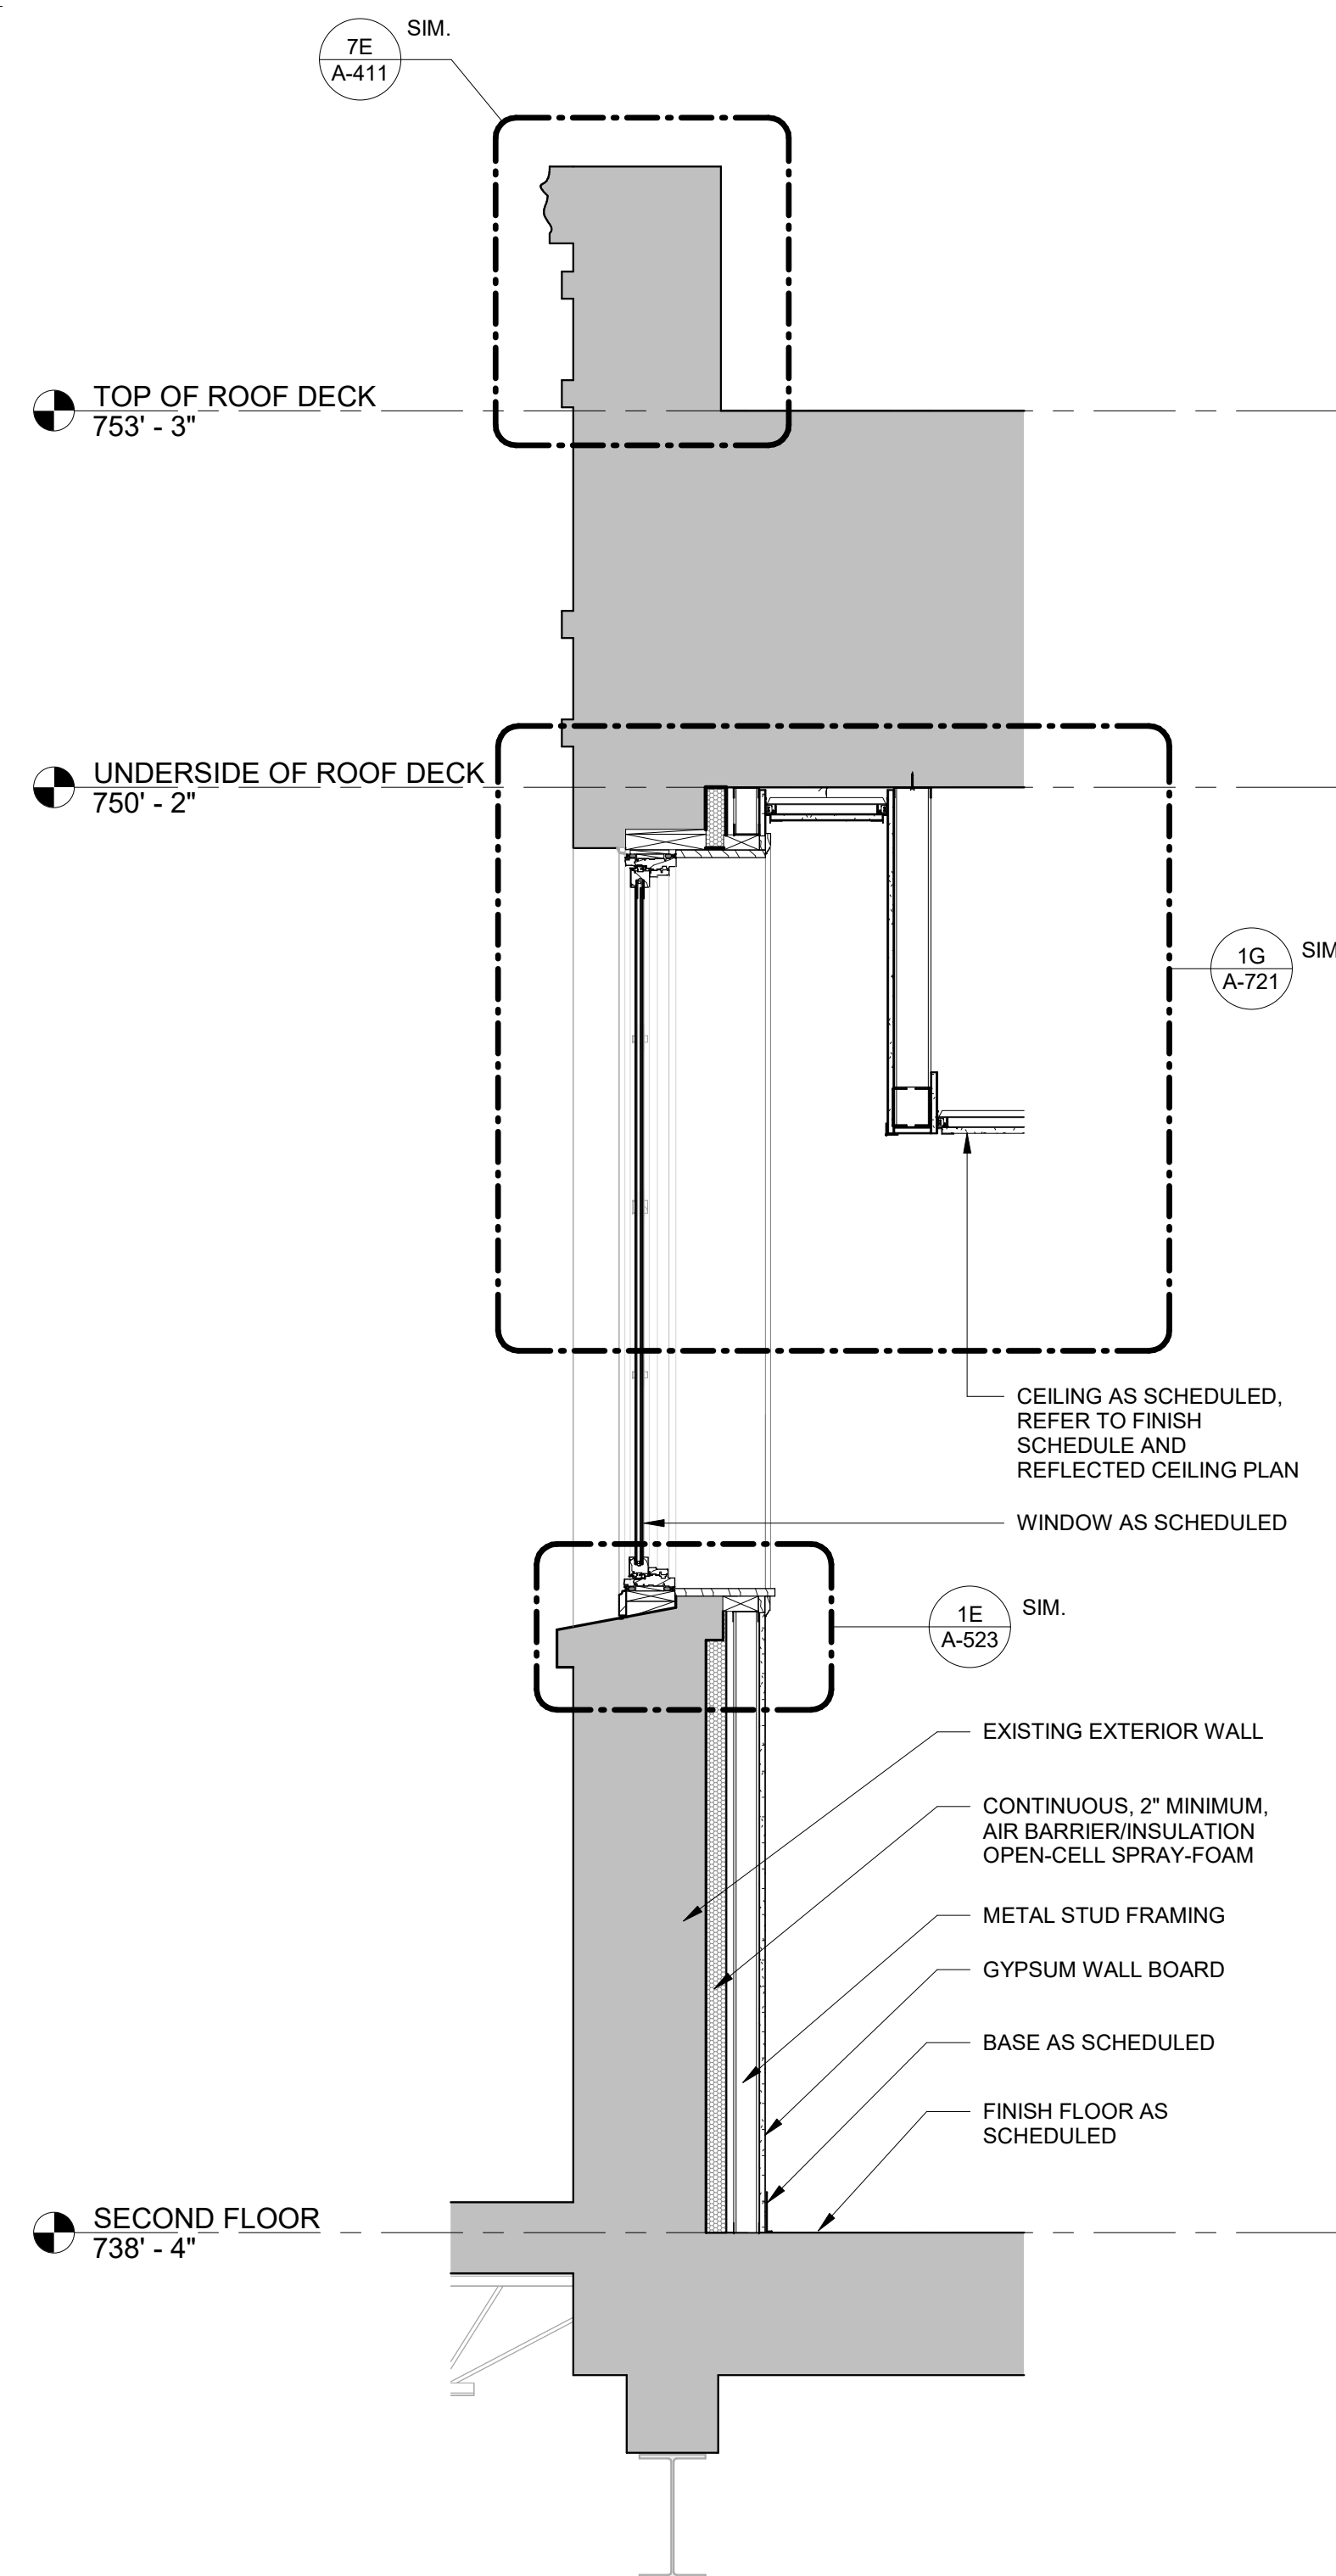

5G OFFICE SUITE WALL SECTION
SCALE: 3/4" = 1'-0"

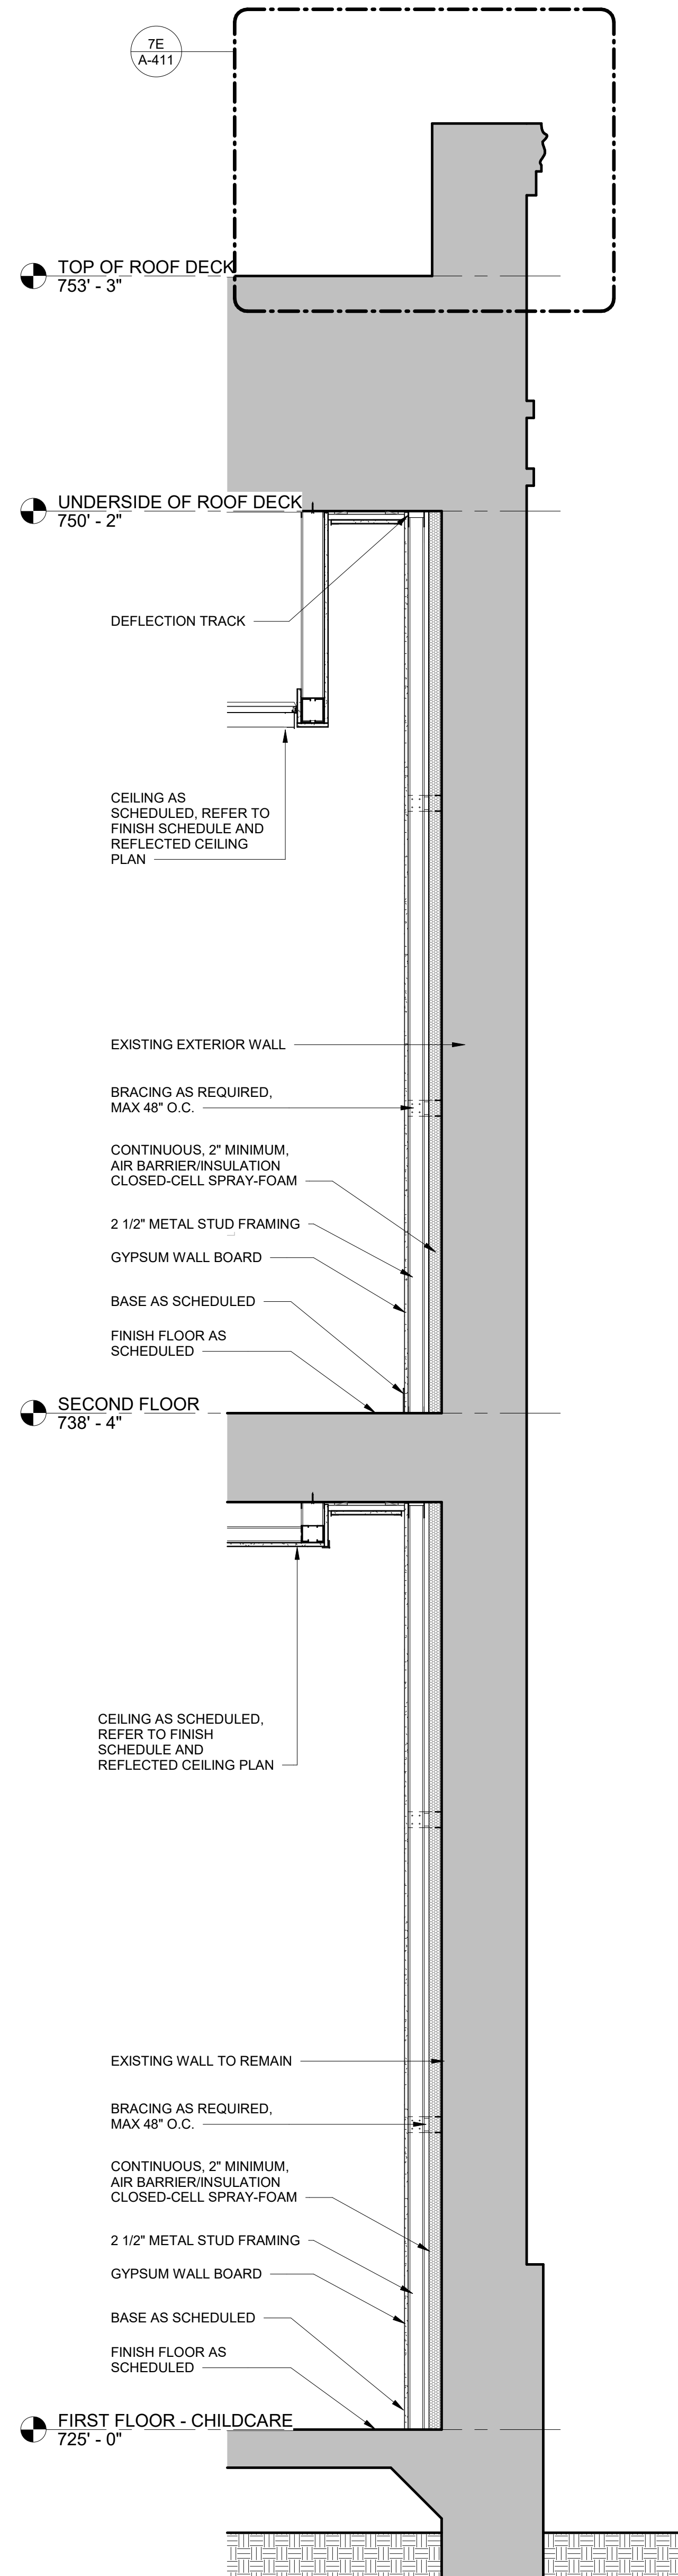

7G DIRECTOR'S OFFICE AND OFFICE SUITE WALL SECTION
SCALE: 3/4" = 1'-0"

Mark	Description	Date


This document has been prepared from material that was drawn and/or interpreted electronically and may have been automatically altered. Any copy of this document is not a final drawing and should not be used for construction purposes. Any copy of this document is not a final drawing and should not be used for construction purposes.

GLASS SCHEDULE

ID TYPE	DESCRIPTION	PRODUCTION PROCESS	COLOR
IG-1	INSULATED, LOW-E	INSULATED, SAFETY (TEMPERED)	LOW-E (2) CLEAR + CLEAR. REFER TO SPECIFICATIONS
IG-2	INSULATED, LOW-E	INSULATED	LOW-E (2) CLEAR + CLEAR. REFER TO SPECIFICATIONS
G-1	MONOLITHIC		LOW IRON, CLEAR. REFER TO SPECIFICATIONS
G-2	MONOLITHIC	SAFETY (TEMPERED)	LOW IRON, CLEAR. REFER TO SPECIFICATIONS
M-1	WALL MOUNTED MIRROR	SAFETY (TEMPERED)	ADHESIVE MOUNTED MIRROR, SEE RESTROOM ELEVATIONS

GLAZING GENERAL NOTES:

- ALL INTERIOR GLAZING TO BE G-1 UNLESS NOTED OTHERWISE
- ALL EXTERIOR GLAZING TO FEATURE IG-1 AND IG-2 GLAZING UNITS

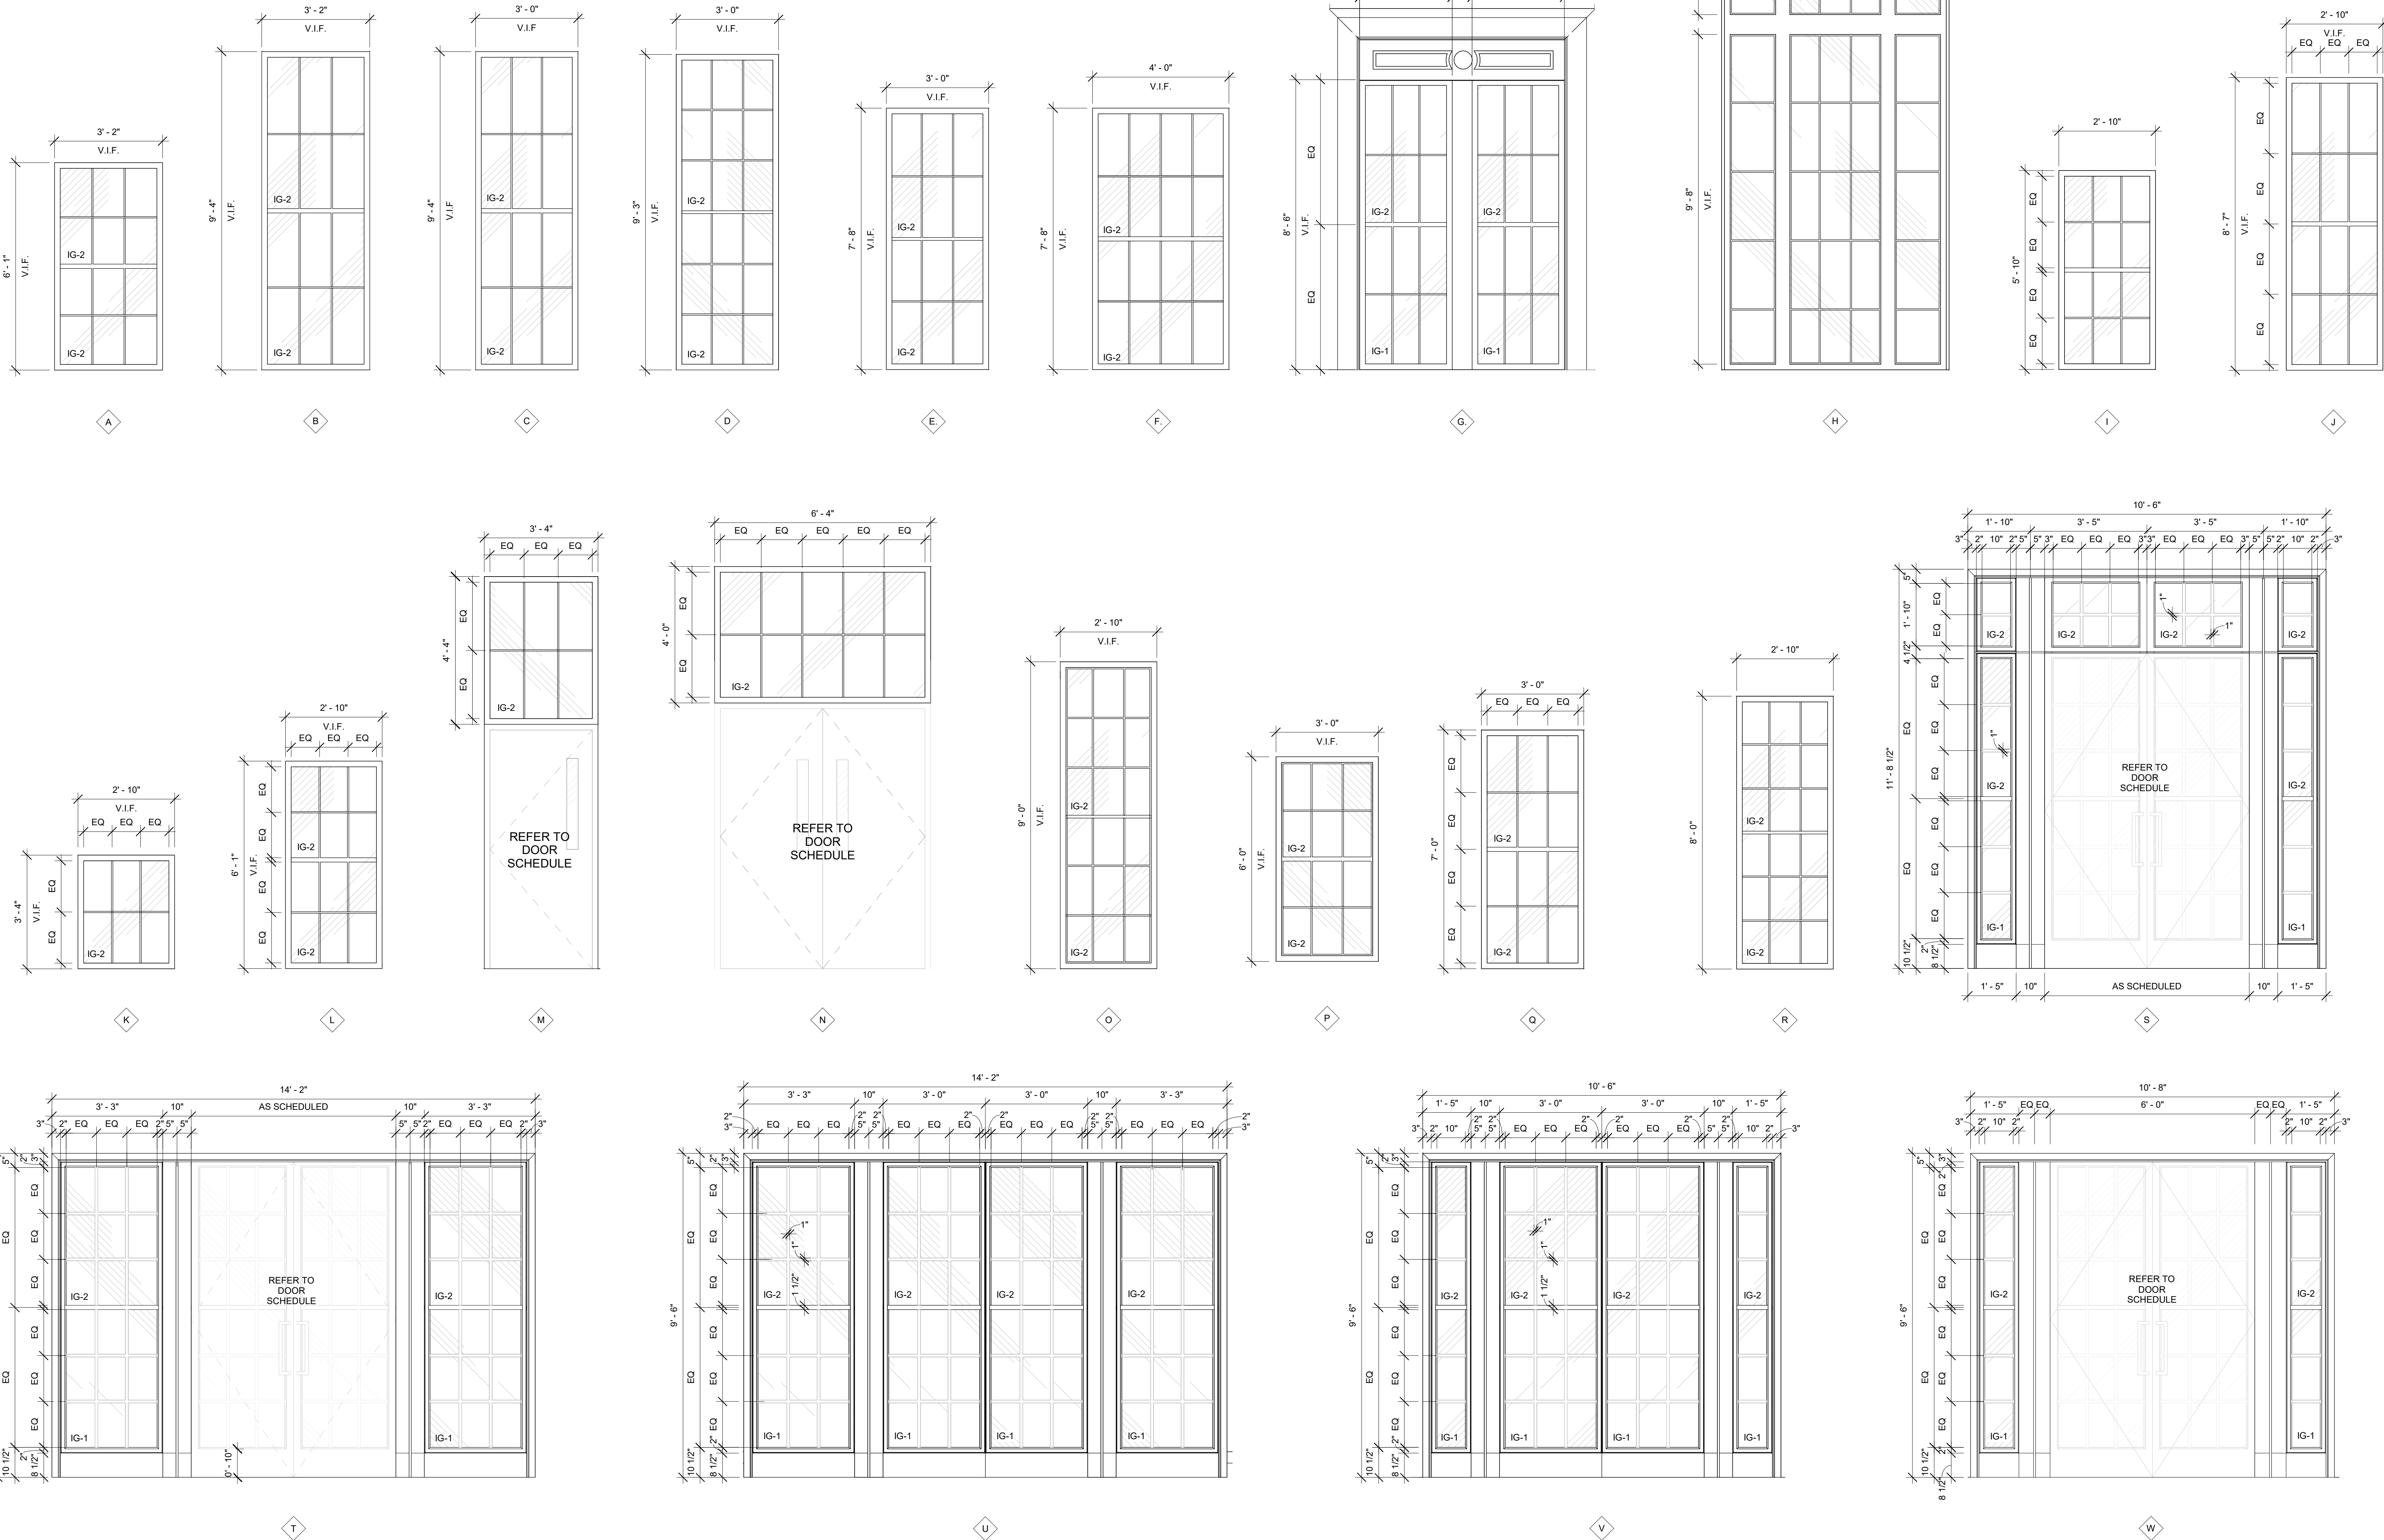

REVISIONS		
Mark	Description	Date

WEDG PROJECT NO. : 23120
CLIENT PROJECT NO. : 23-04035

WINDOW TYPES

