



SITE PLAN
326 GARFIELD ALLEY
LOT 5 BLOCK 8
CITY OF SAN ANTONIO
BEXAR COUNTY, TEXAS
SCALE 1"=10'

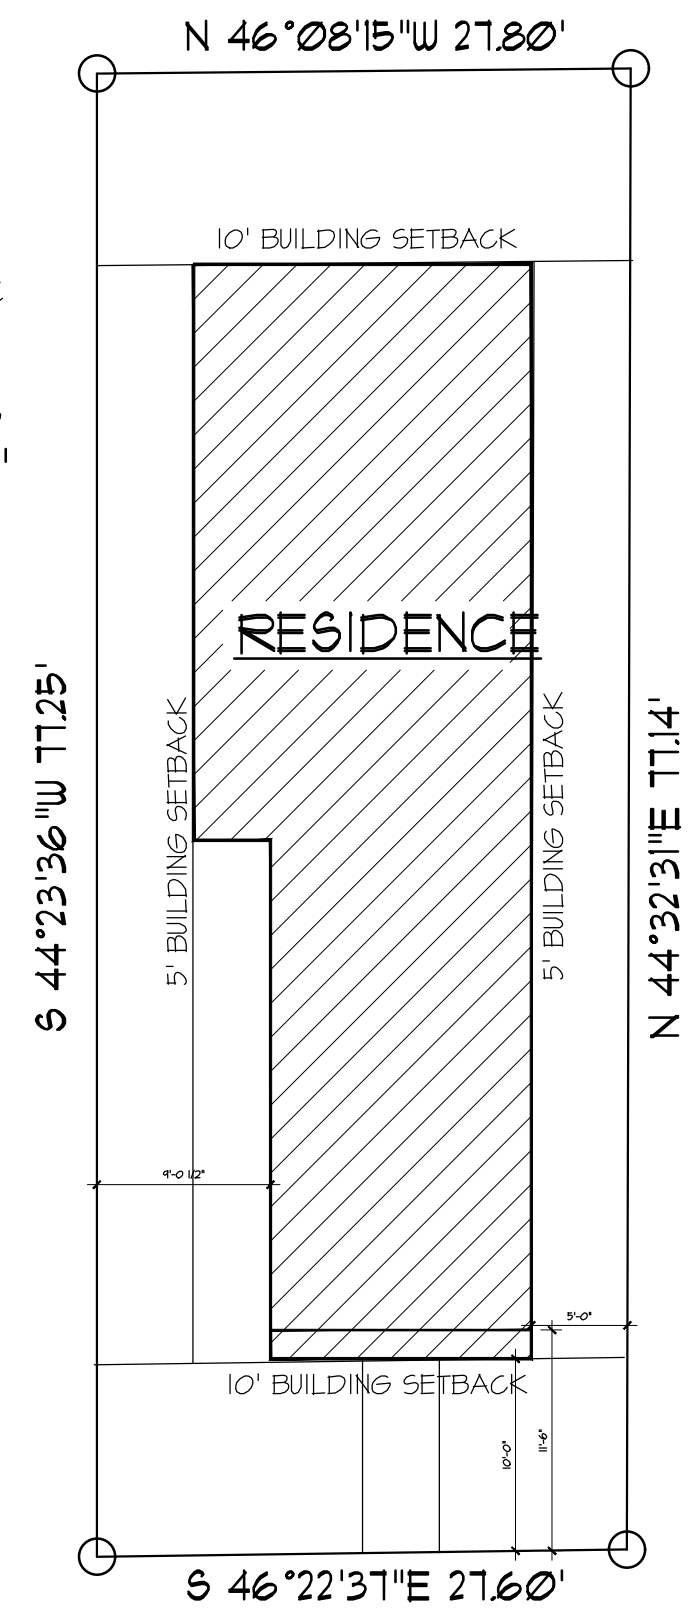

GARFIELD ALLEY

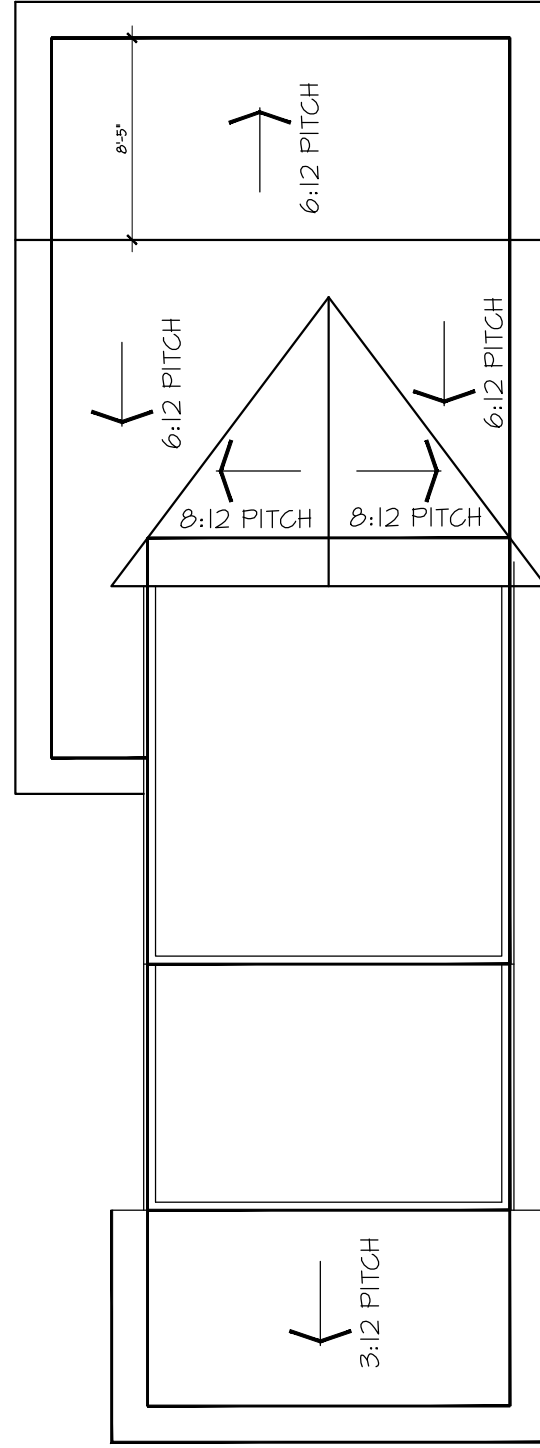

ROOF PLAN


SCALE 1/8" = 1'-0"

1. ALL ROOF SLOPES ARE TO BE 6:12 & 8:12 UNLESS OTHERWISE NOTED
2. PROVIDE 2" CONTINUOUS SOFFIT VENTS
3. ALL OVERHANGS ARE TO BE 1'-6" FROM FRAME
4. ATTIC SPACE VENT AREA REQUIREMENTS:
TOTAL SQ. FT. OF ATTIC = 1154 SQ. FT.
TOTAL FREE VENT REQUIRED 1154 / 300 = 4 SQ. FT.
REQUIRED ATTIC ROOF VENTS.




FRONT ELEVATION

SCALE 1/4" = 1'-0"

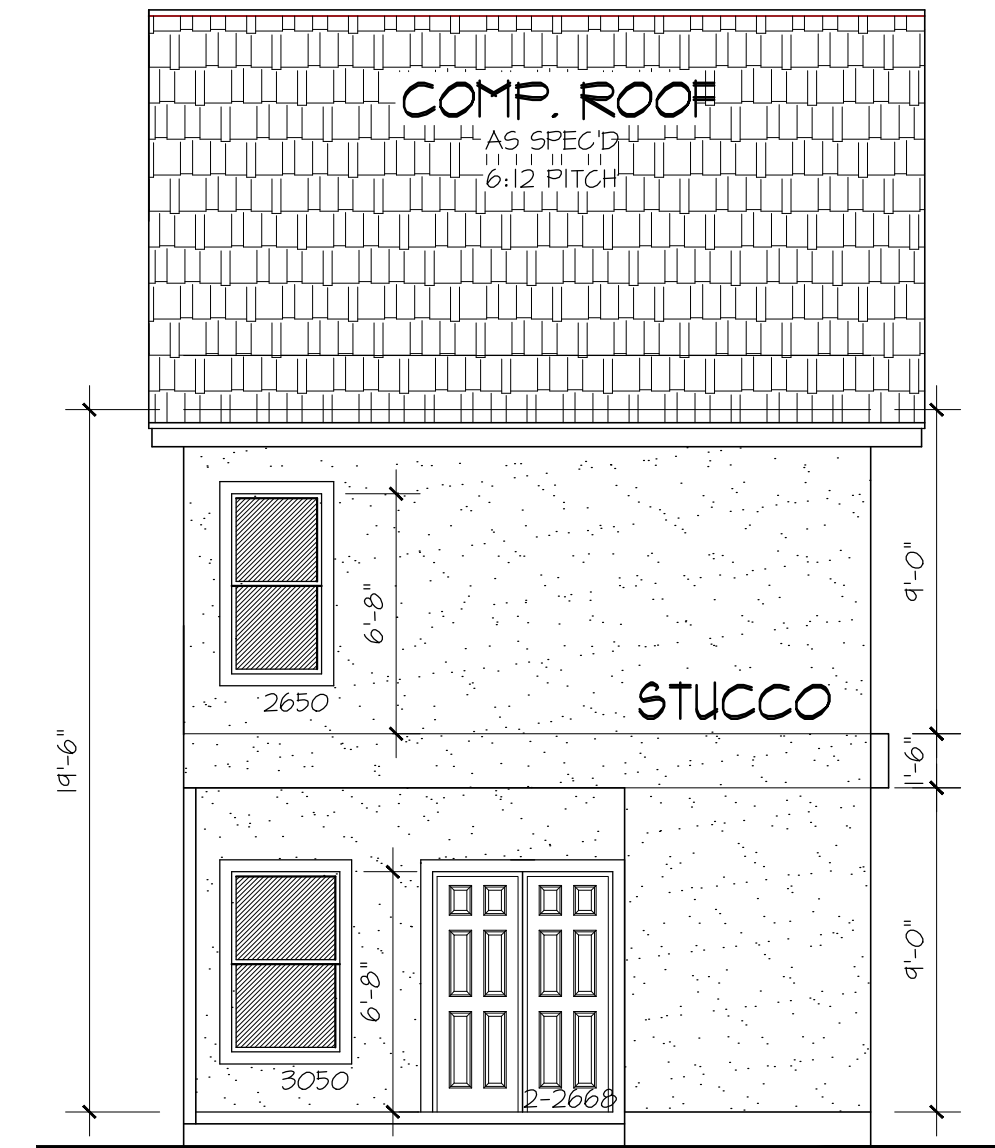


REAR ELEVATION

SCALE 3/16" = 1'-0"

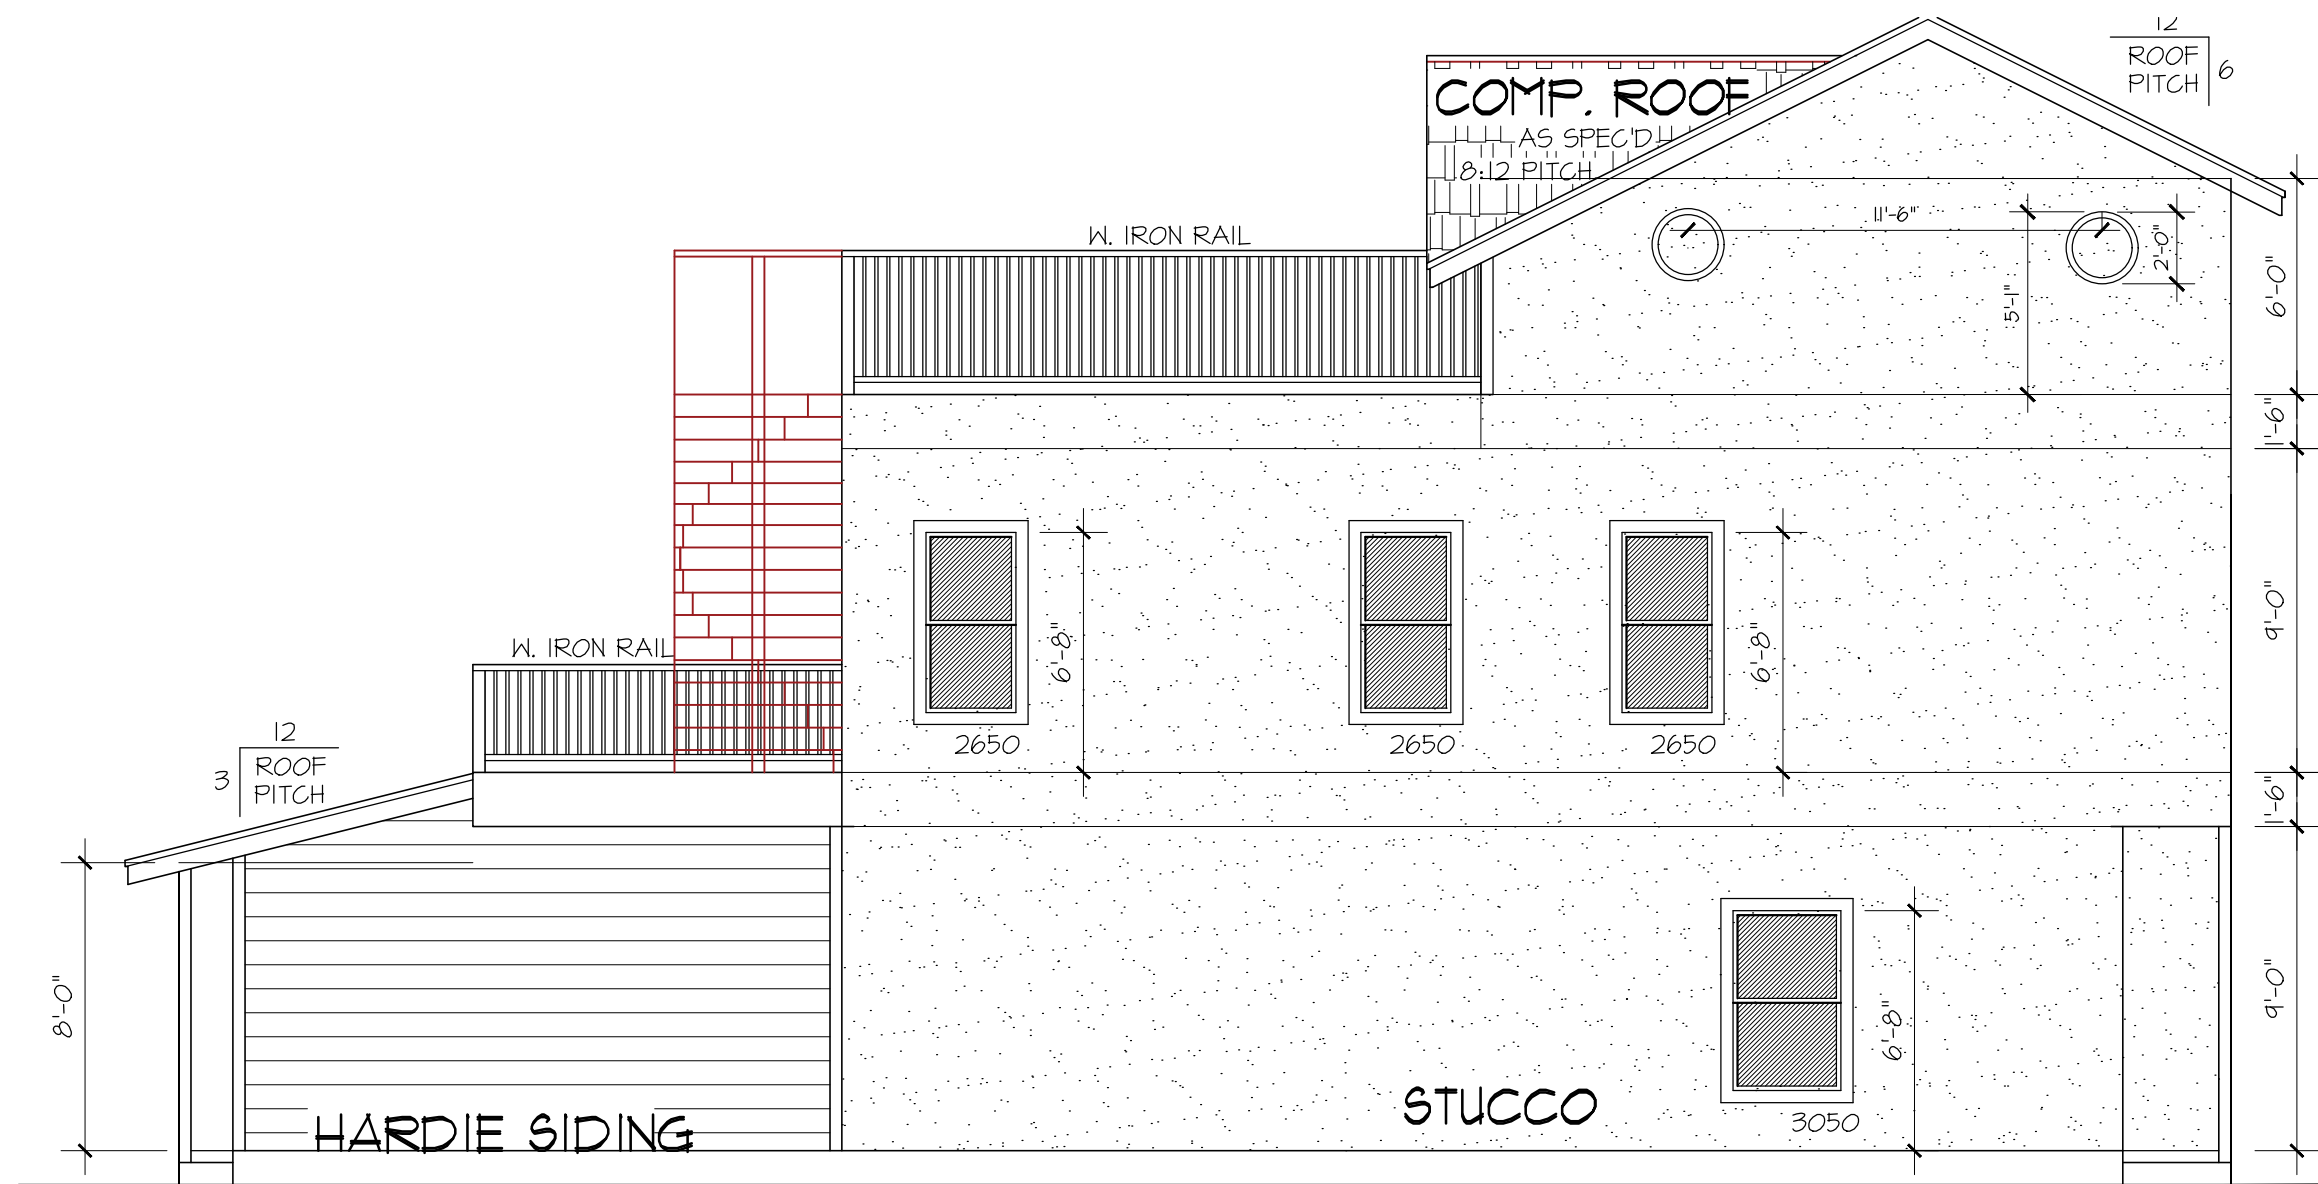


RIGHT ELEVATION

SCALE 3/16" = 1'-0"

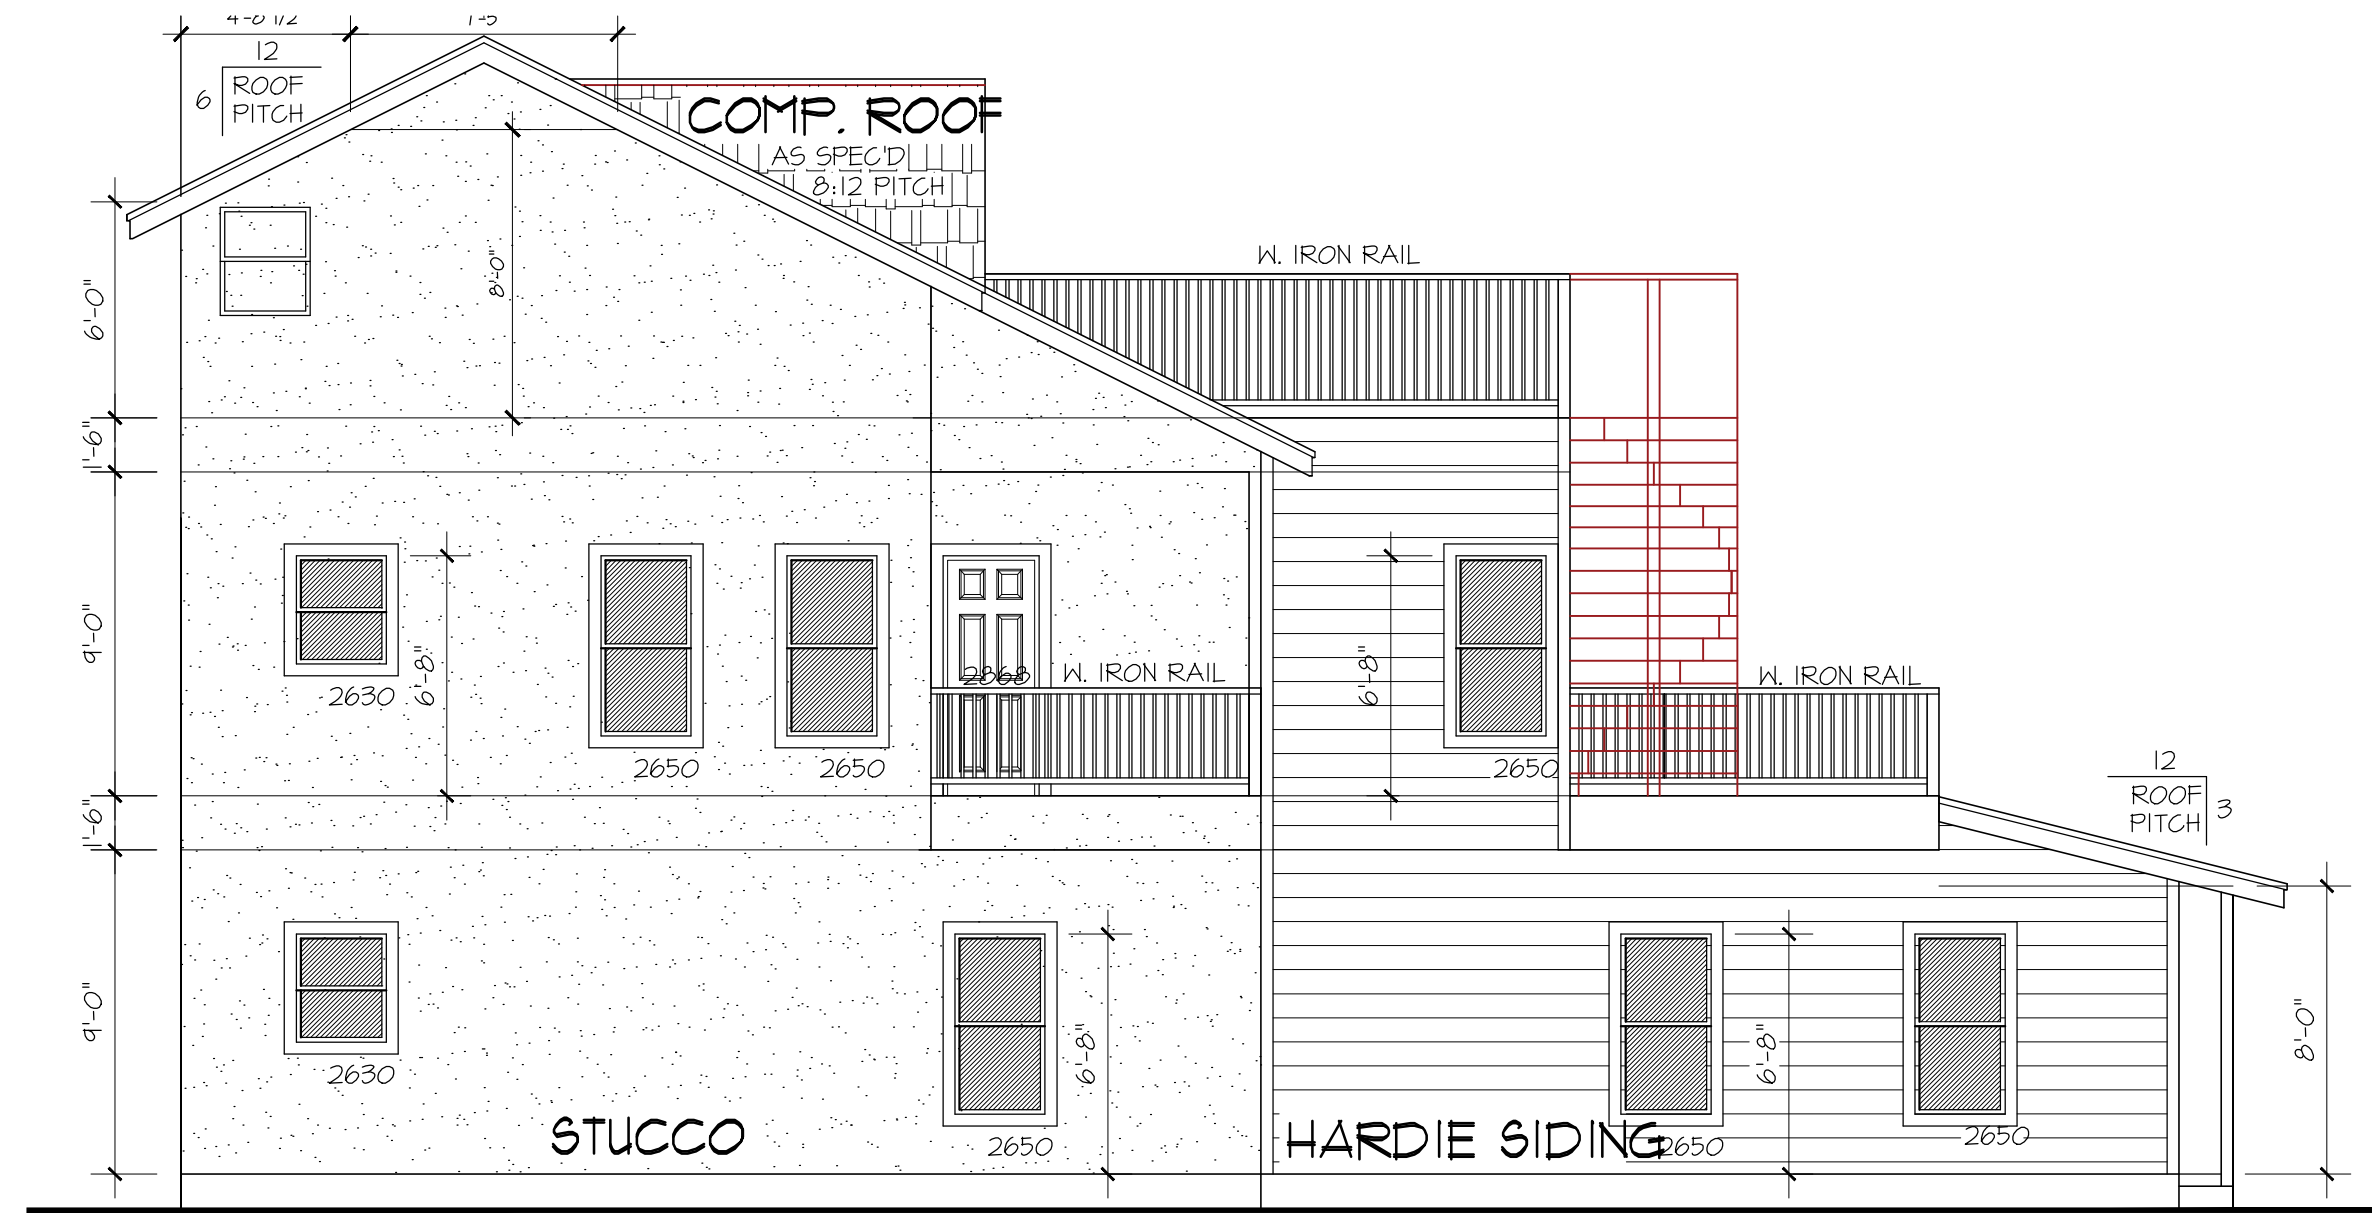

LEFT ELEVATION

SCALE 3/16" = 1'-0"

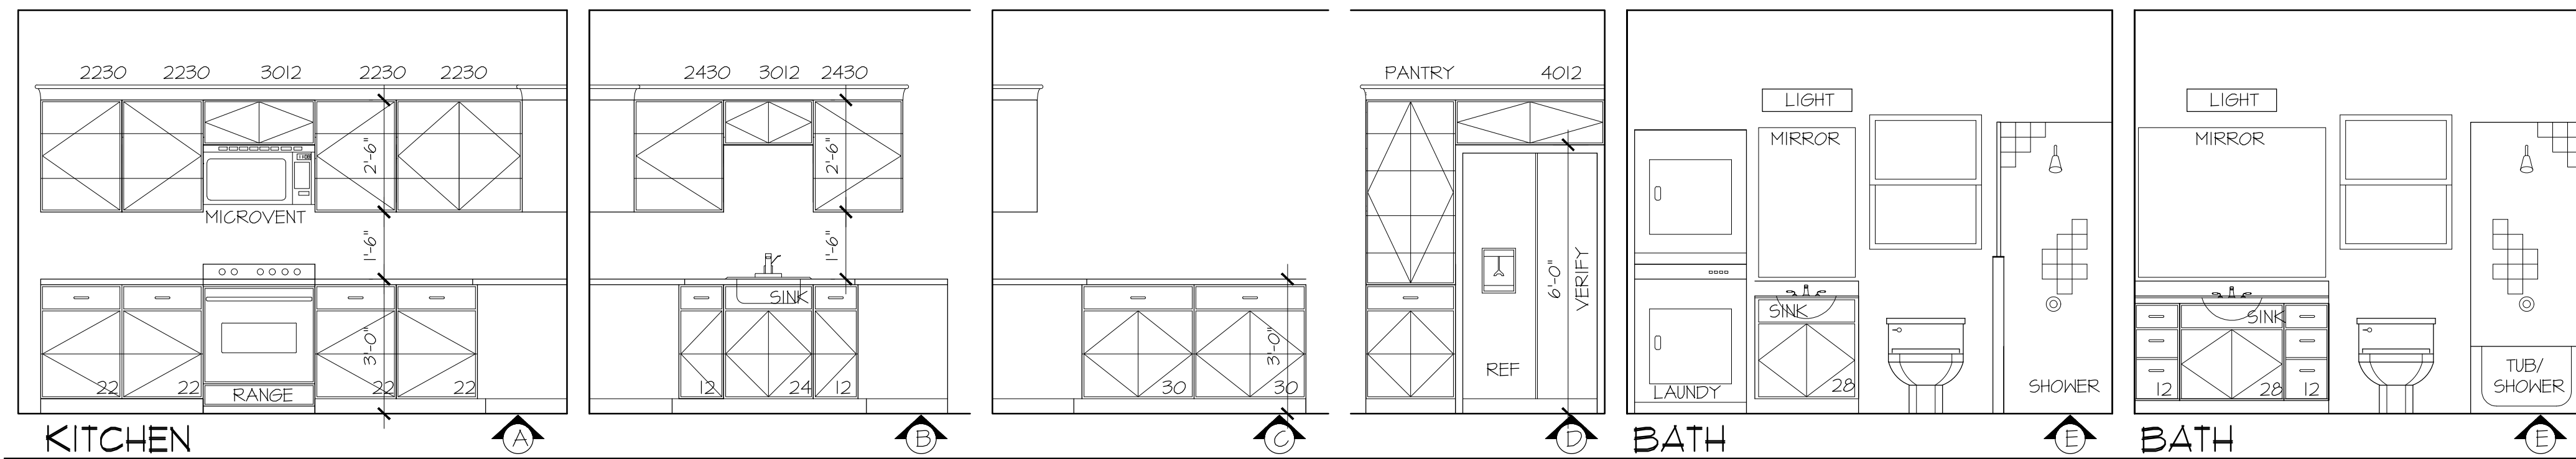

CABINET ELEVATIONS

SCALE 3/8" = 1'-0"

© COPYRIGHT 2025 ALL RIGHTS RESERVED
THESE PLANS ARE EXCLUSIVE PROPERTY OF GONZALES & ASSOCIATES, INC. AND RETAINS THE RIGHT TO DUPLICATE ANY DESIGN CONCEPTS, WORKING DRAWINGS OR DETAILED DRAWING. THEY ARE NOT TO BE REPRODUCED WITHOUT WRITTEN PERMISSION OF GONZALES & ASSOCIATES, INC. DESIGNERS' LIABILITY NOT TO EXCEED PRICE PAID FOR PLANS.
IT IS THE RESPONSIBILITY OF THE BUILDERS/GENERAL CONTRACTORS THAT ALL LOCAL BUILDING CODES THIS STRUCTURE MEET ALL LOCAL BUILDING CODES

PLAN-R-0000-B

MARICELA RESIDENCE

326 GARFIELD ALLEY
LOT 5 BLOCK 8
CITY OF SAN ANTONIO
BEXAR COUNTY, TEXAS

GONZALES & ASSOCIATES
BUILDING DESIGNERS & CONSULTANTS

FERNANDO N. GONZALES
OWNER/ DESIGNER
8546 BROADWAY SUITE 135
SAN ANTONIO, TEXAS 78217
TELEPHONE: (210) 804-1393
FAX: (210) 830-2504

DRAWN BY:
F.G.

STARTING DATE
DECEMBER 09, 2025

REVISED DATE
MARCH 03, 2026
MAY 4 2026
MAY 6 2026

JOB#
25-028

SHEET#
1 OF 3