




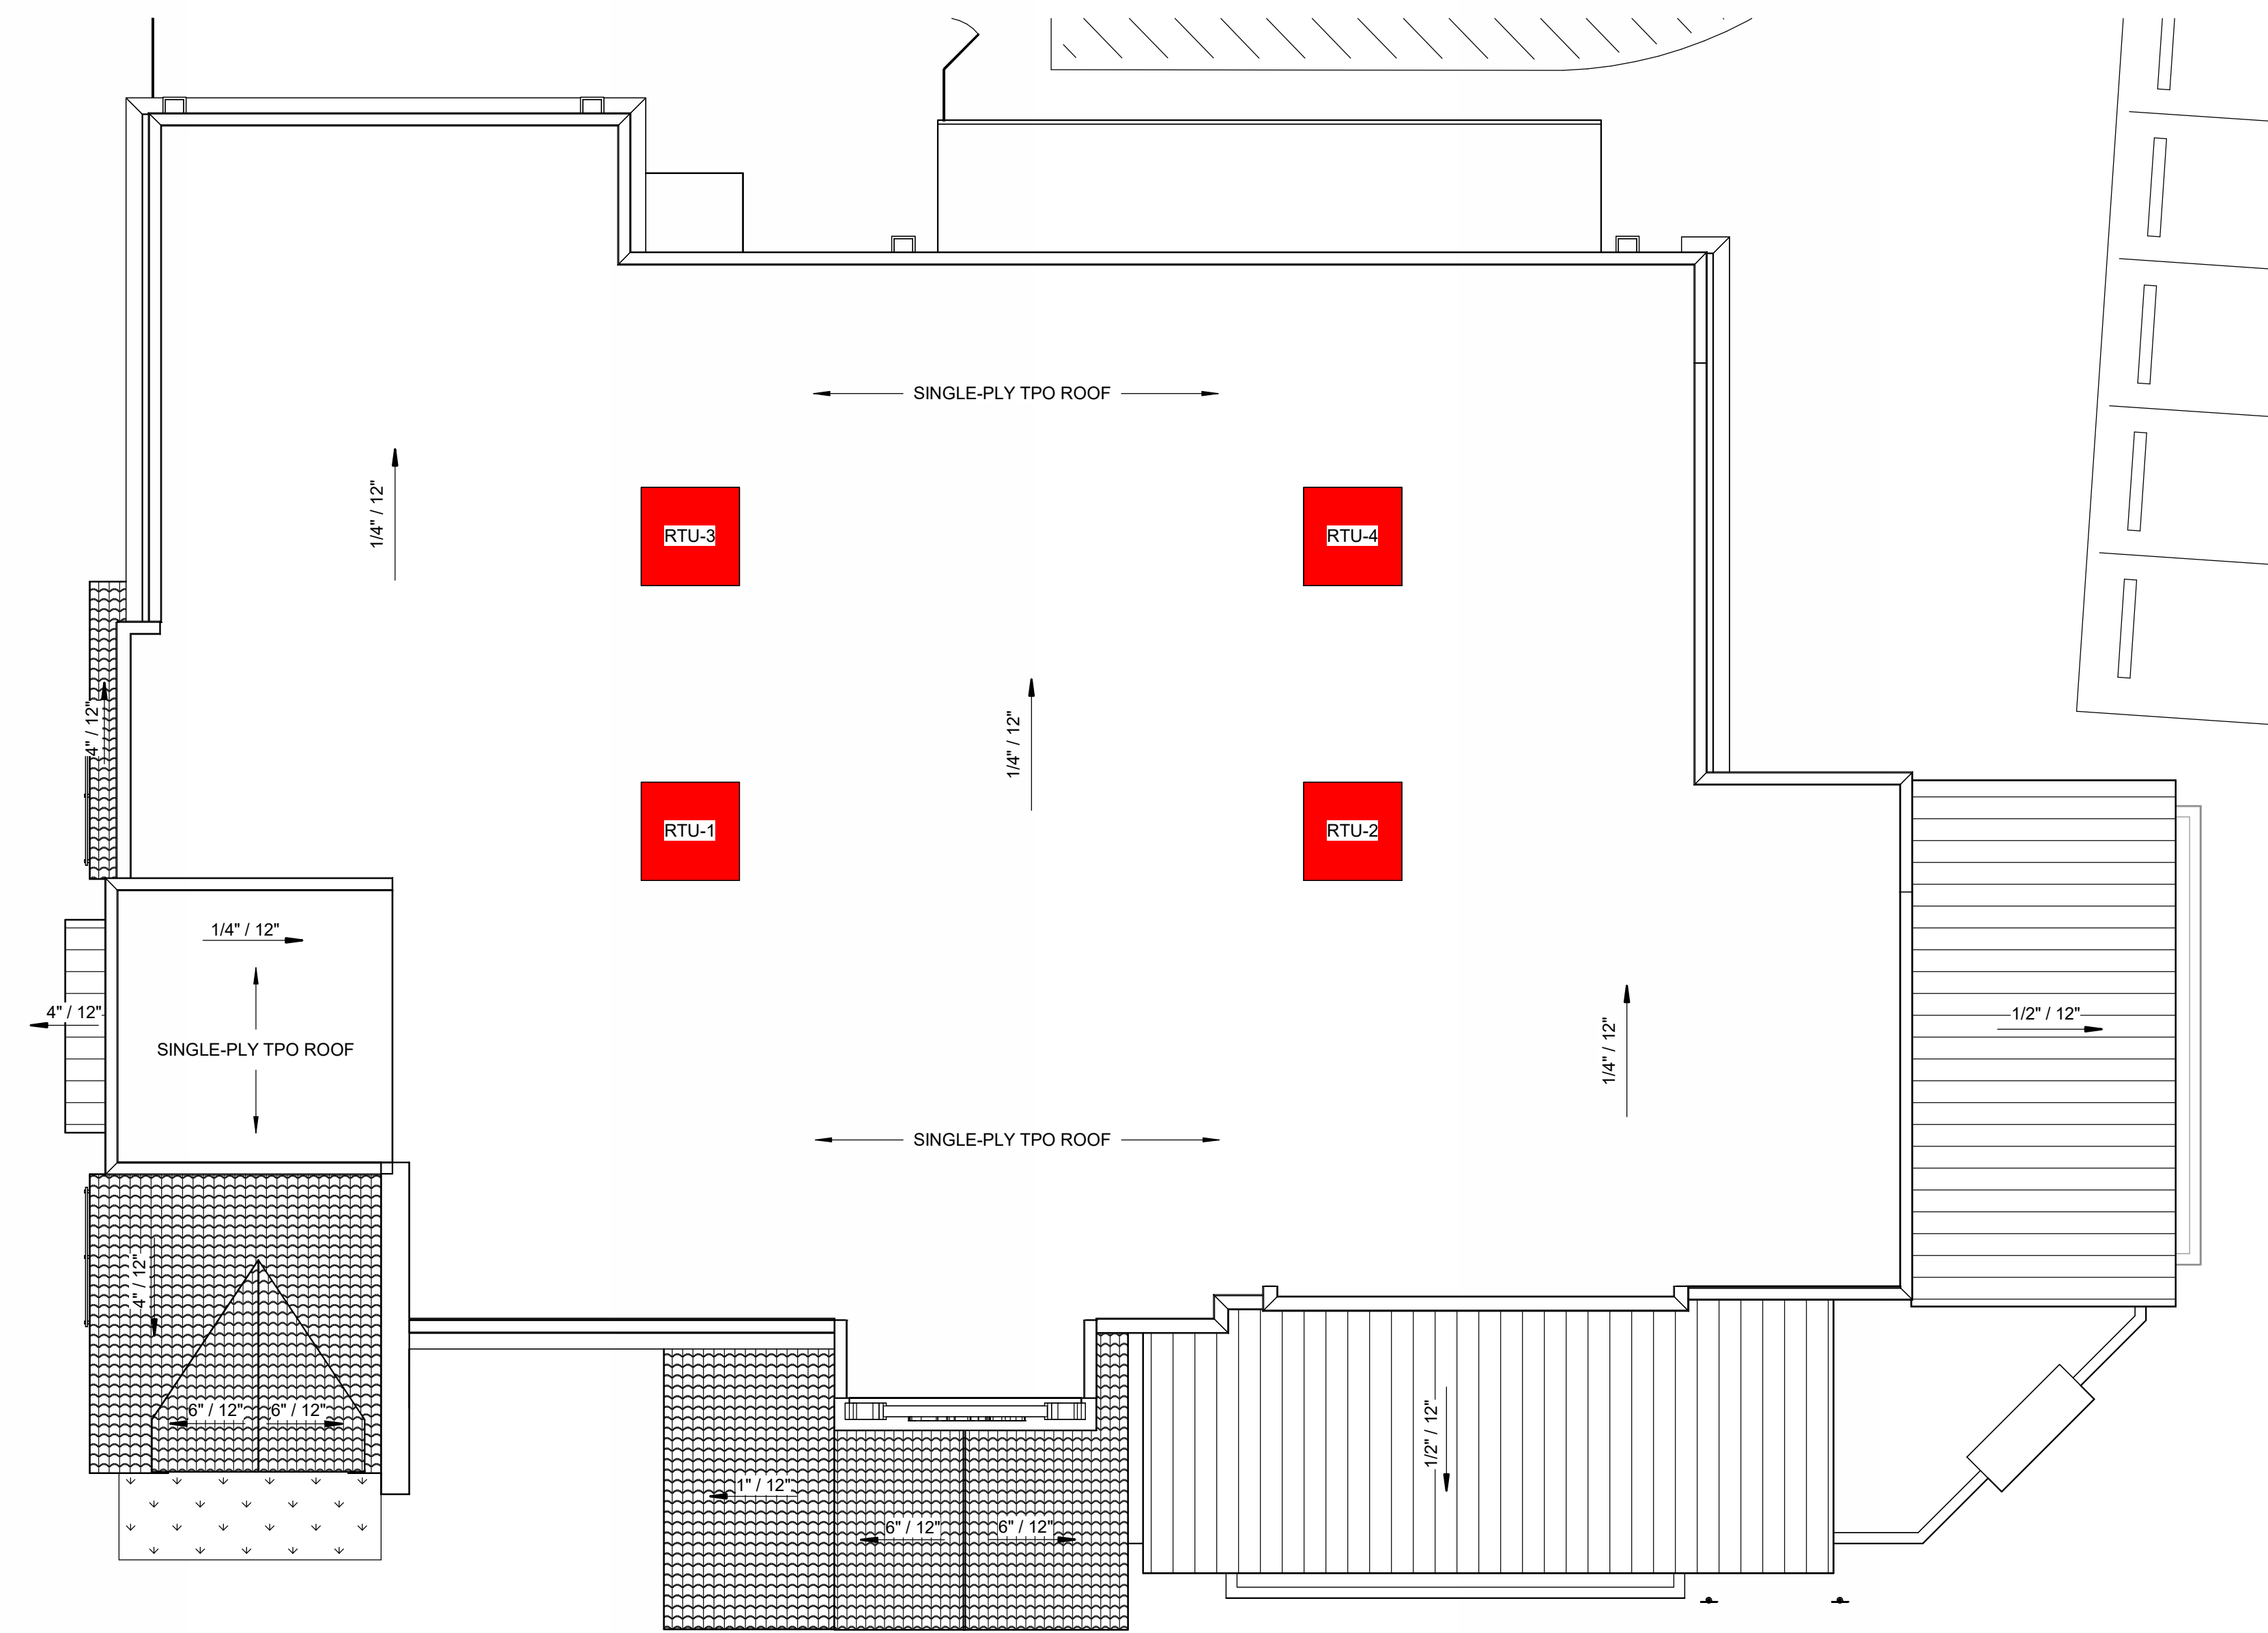


1 ROOF PLAN
SCALE: 1/8" = 1'-0"

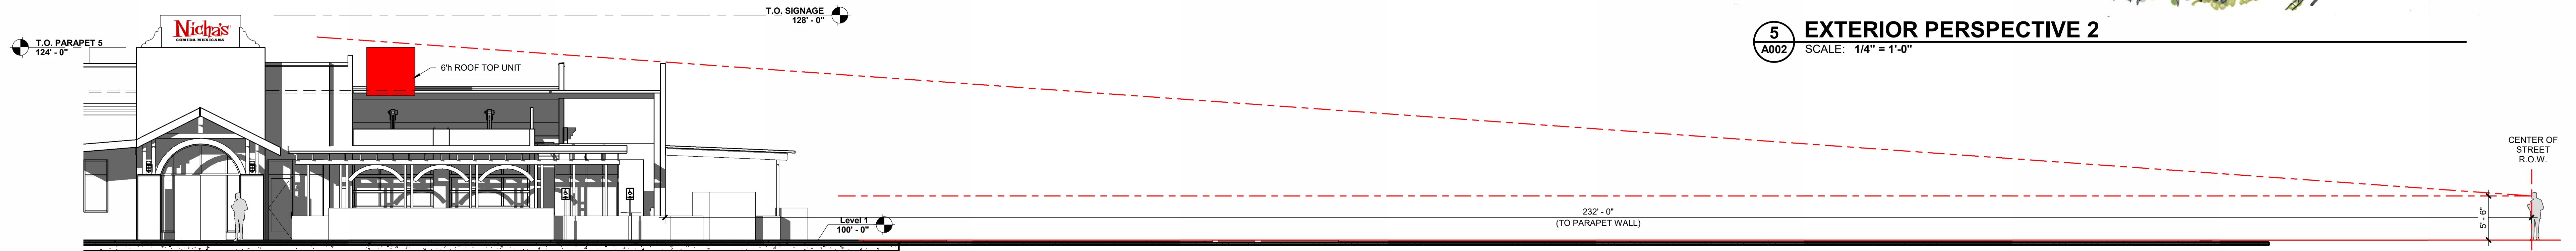

2 LINE OF SIGHT FROM E. BONNER AVE.
SCALE: 1/8" = 1'-0"

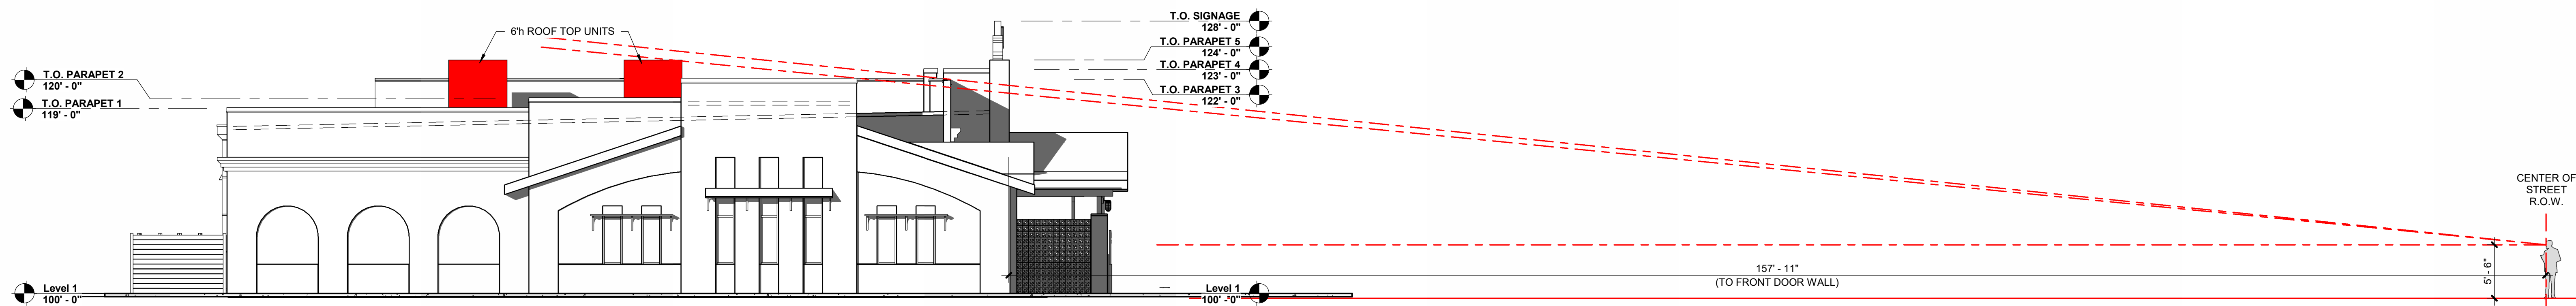

3 LINE OF SIGHT FROM ROOSEVELT AVE.
SCALE: 1/8" = 1'-0"

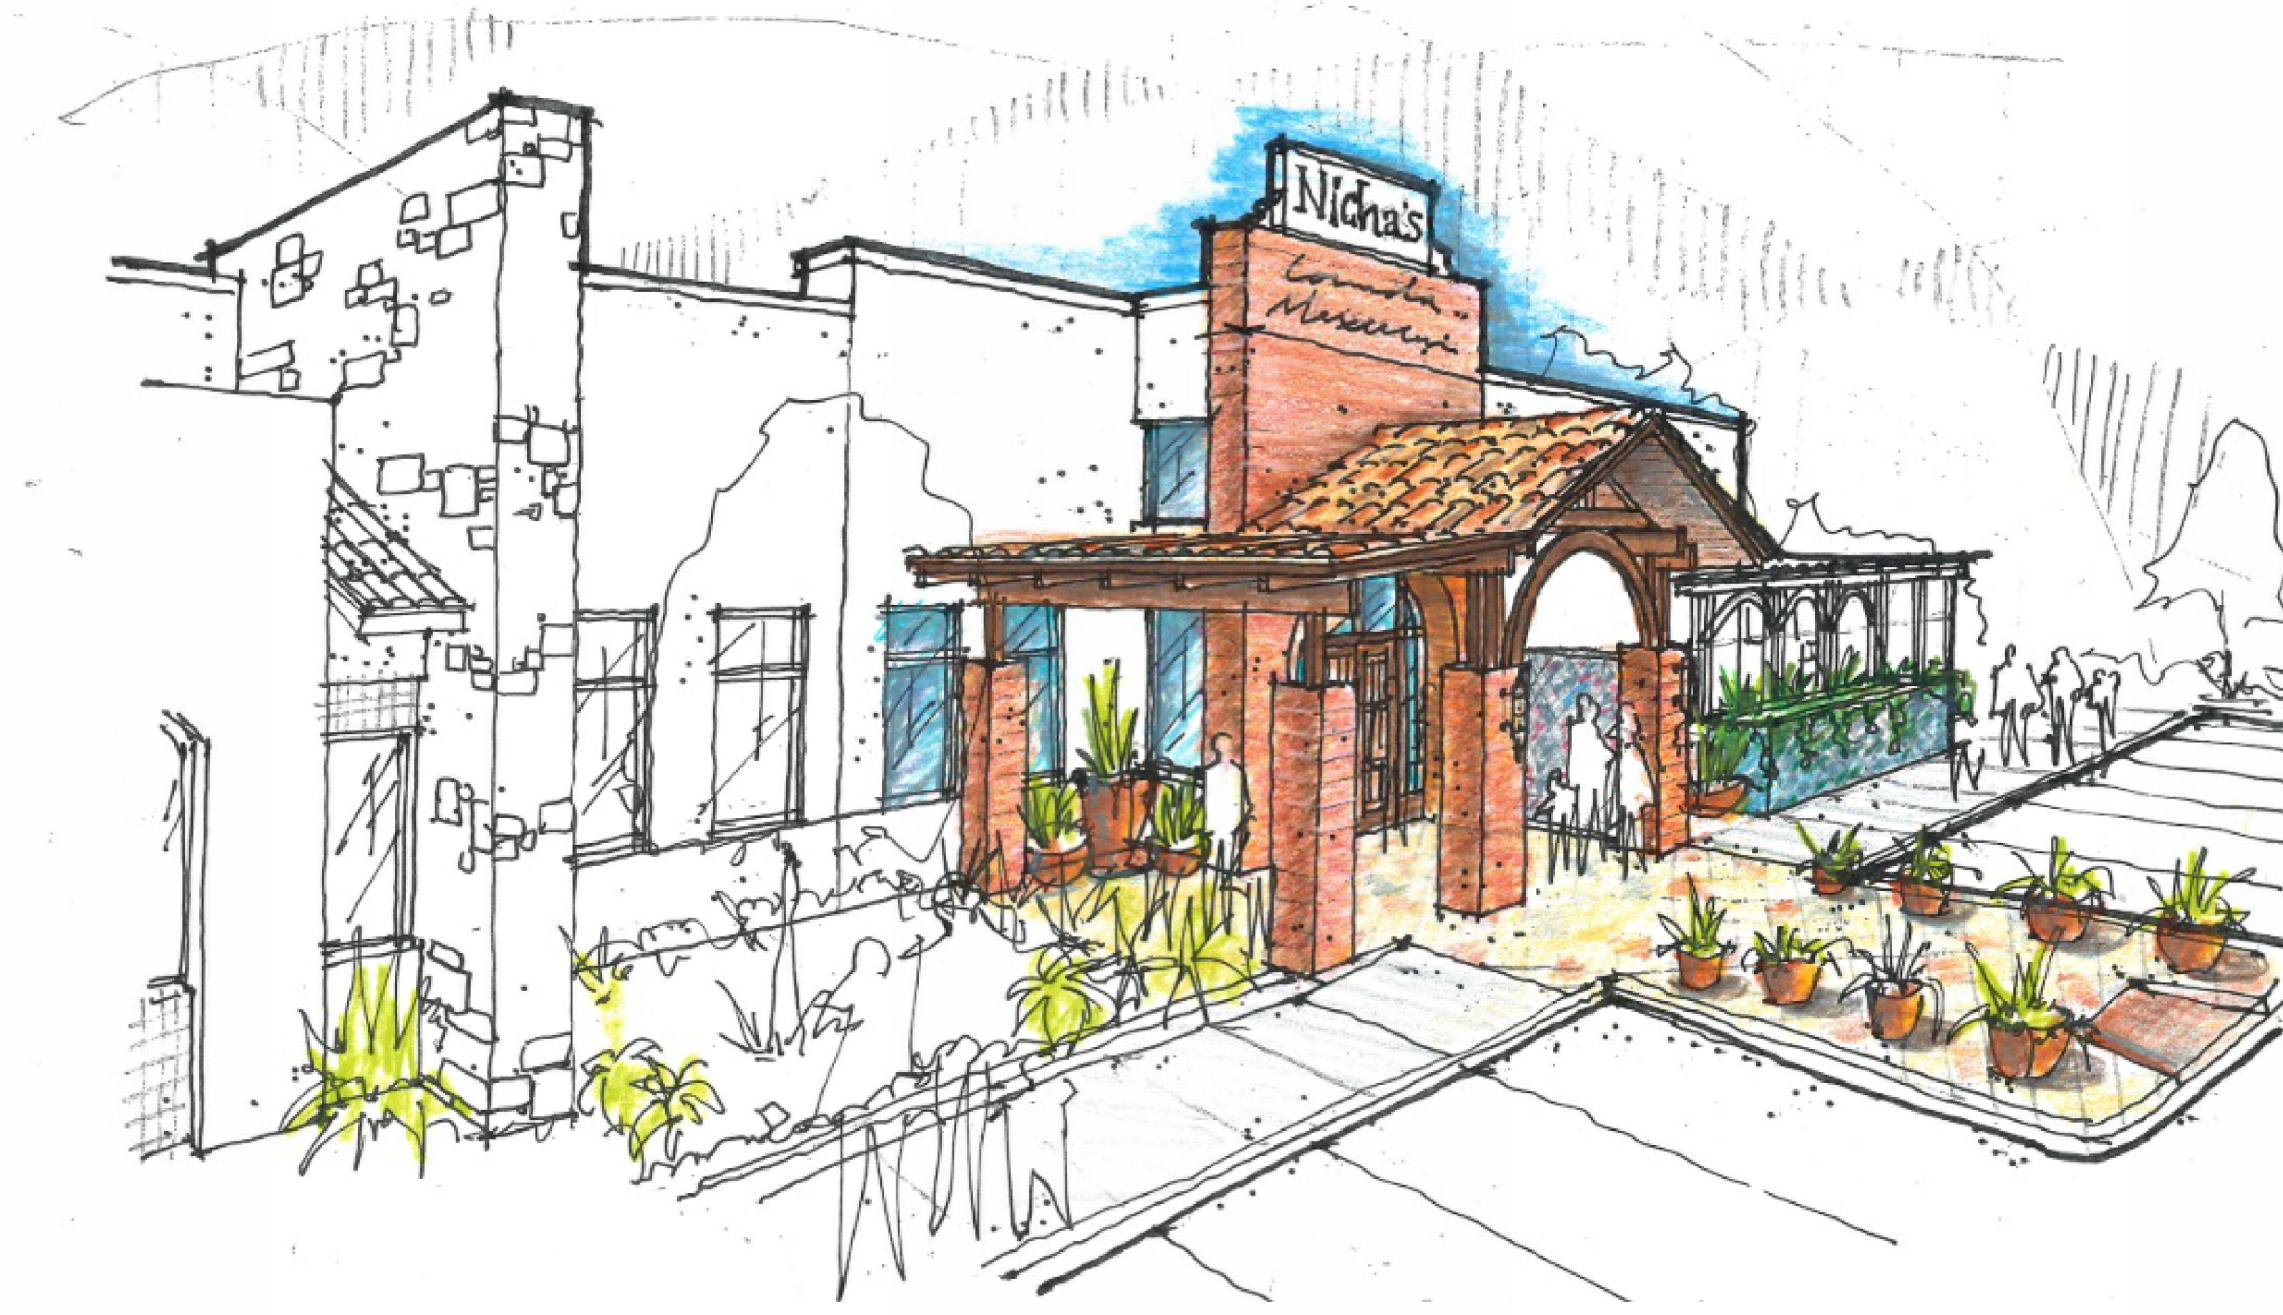

4 EXTERIOR PERSPECTIVE 1
SCALE: 1/4" = 1'-0"



5 EXTERIOR PERSPECTIVE 2
SCALE: 1/4" = 1'-0"

LINE OF SIGHT - ROOFTOP UNITS **NICHA'S COMIDA MEXICANA - ROOSEVELT AVE. SAN ANTONIO, TX 78214**

SCALE: As indicated
PROJECT NO: 26022