



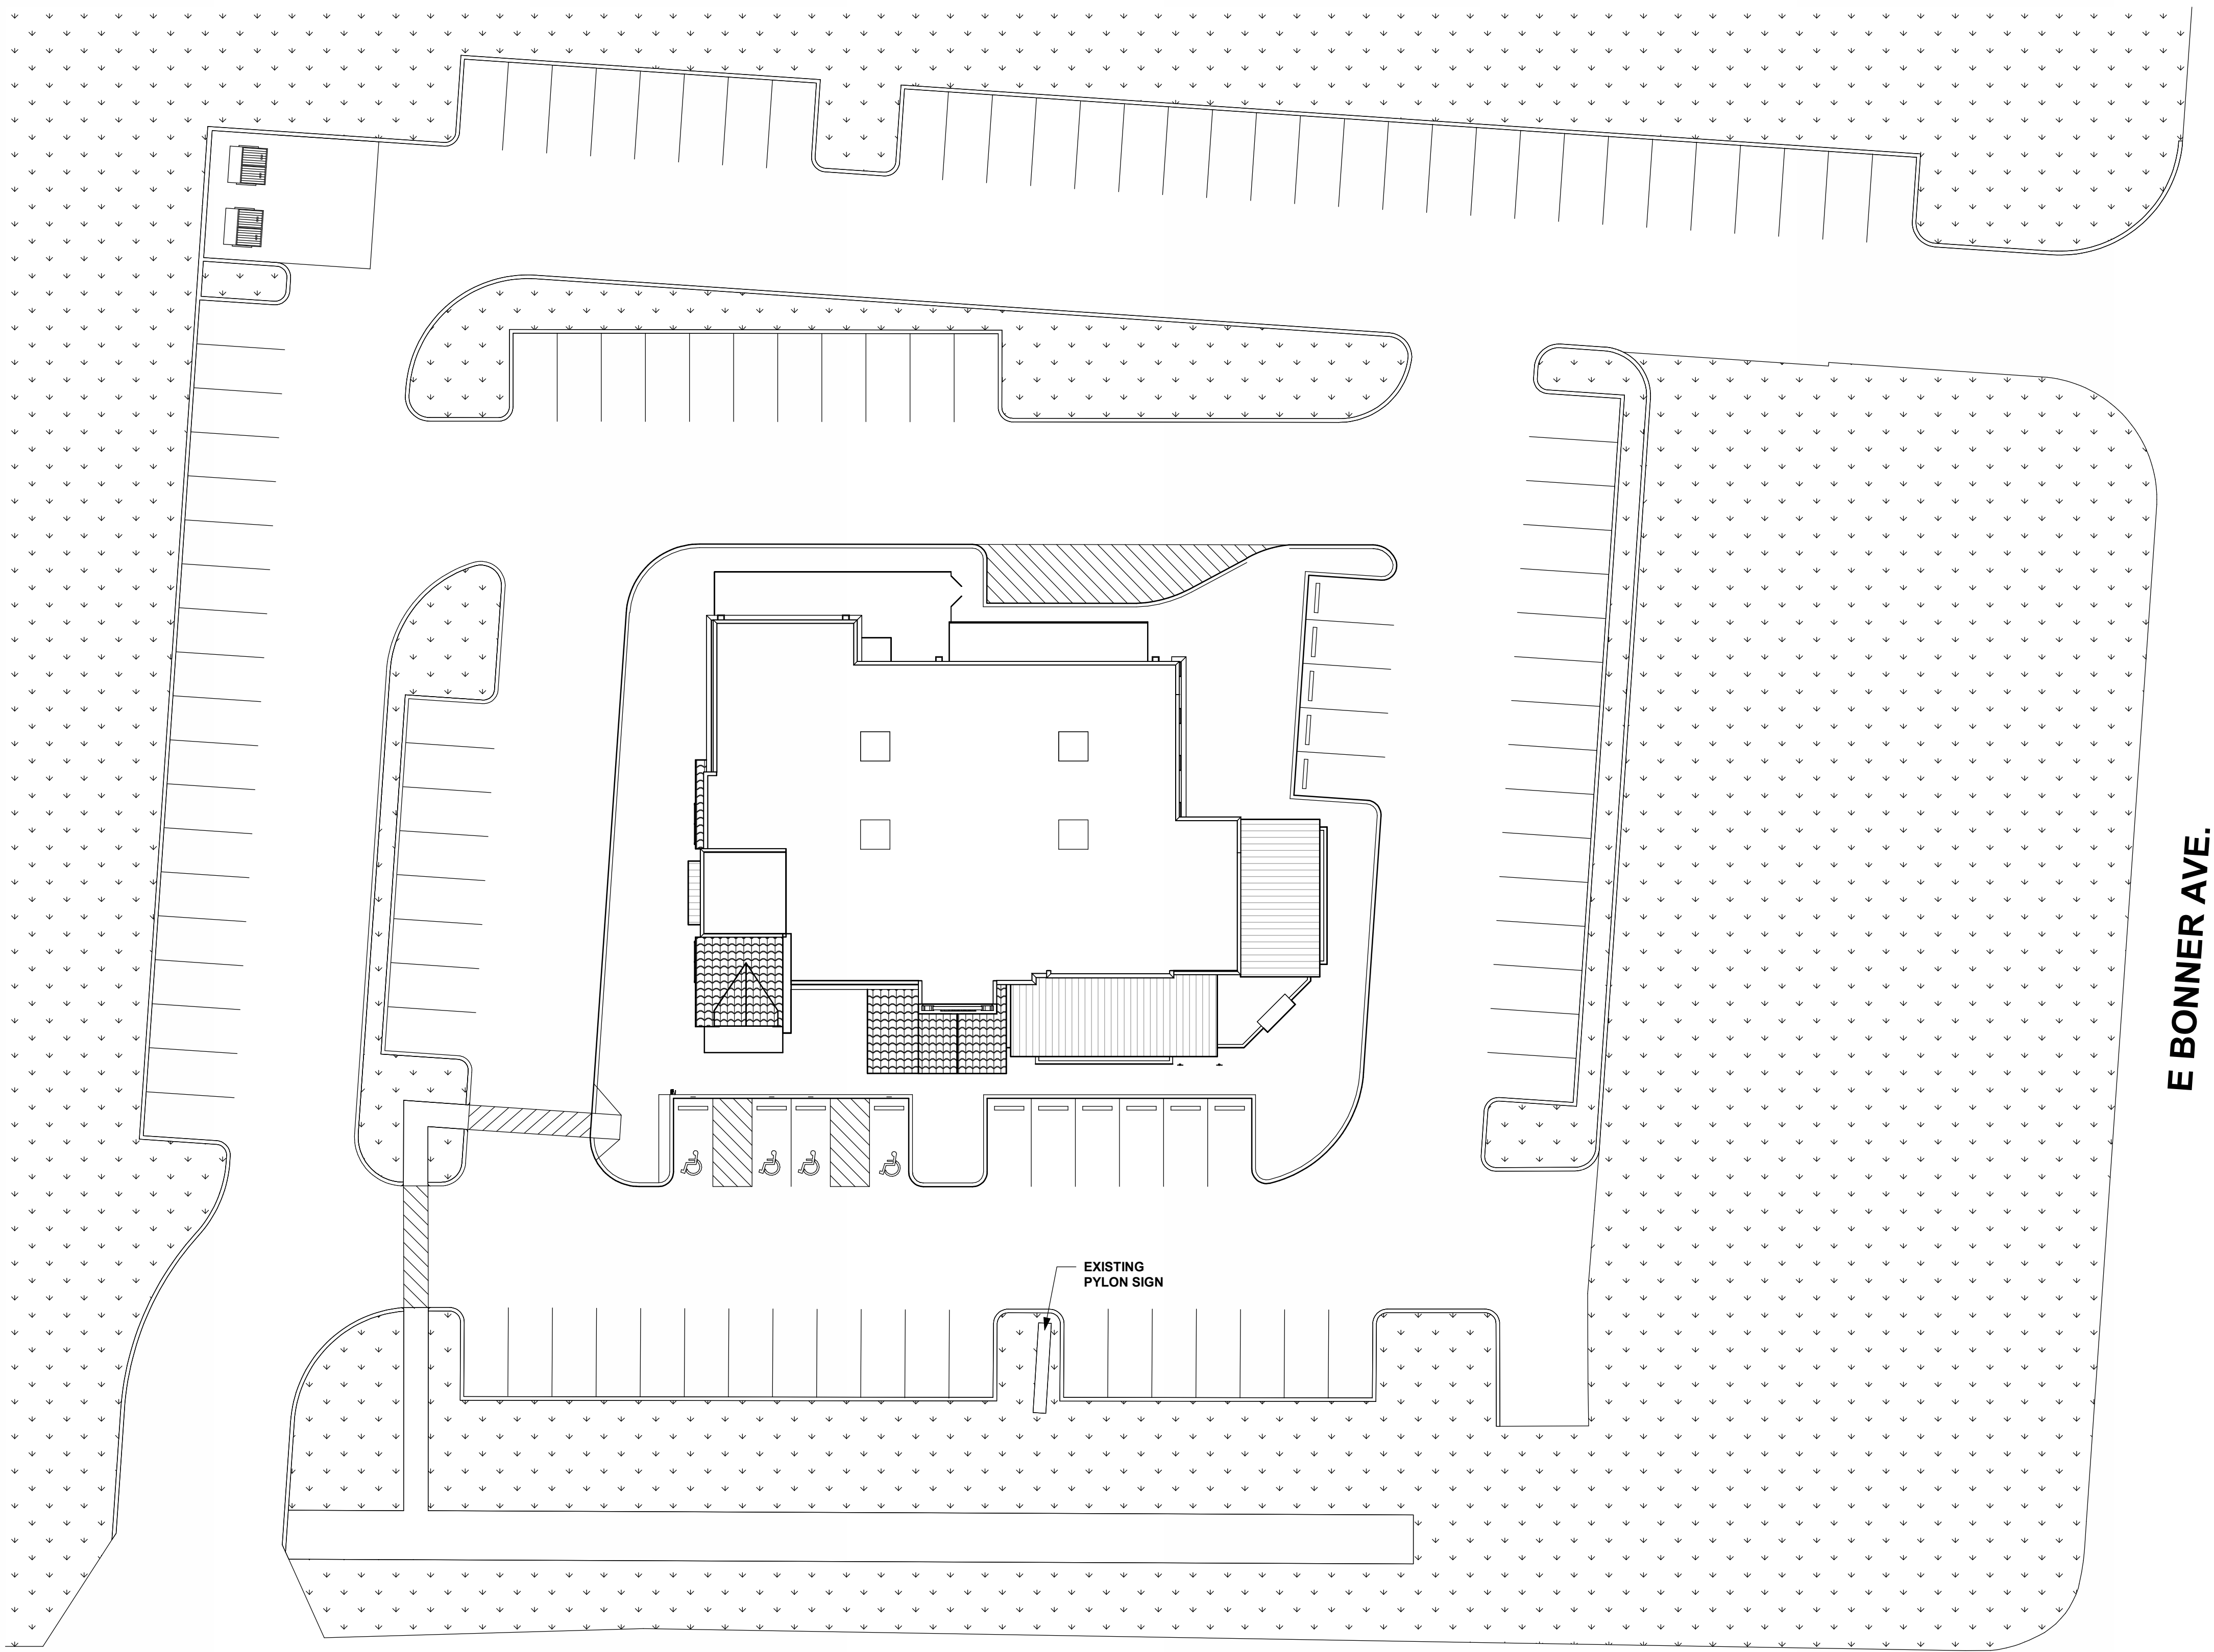

ROOSEVELT AVE.

E BONNER AVE.

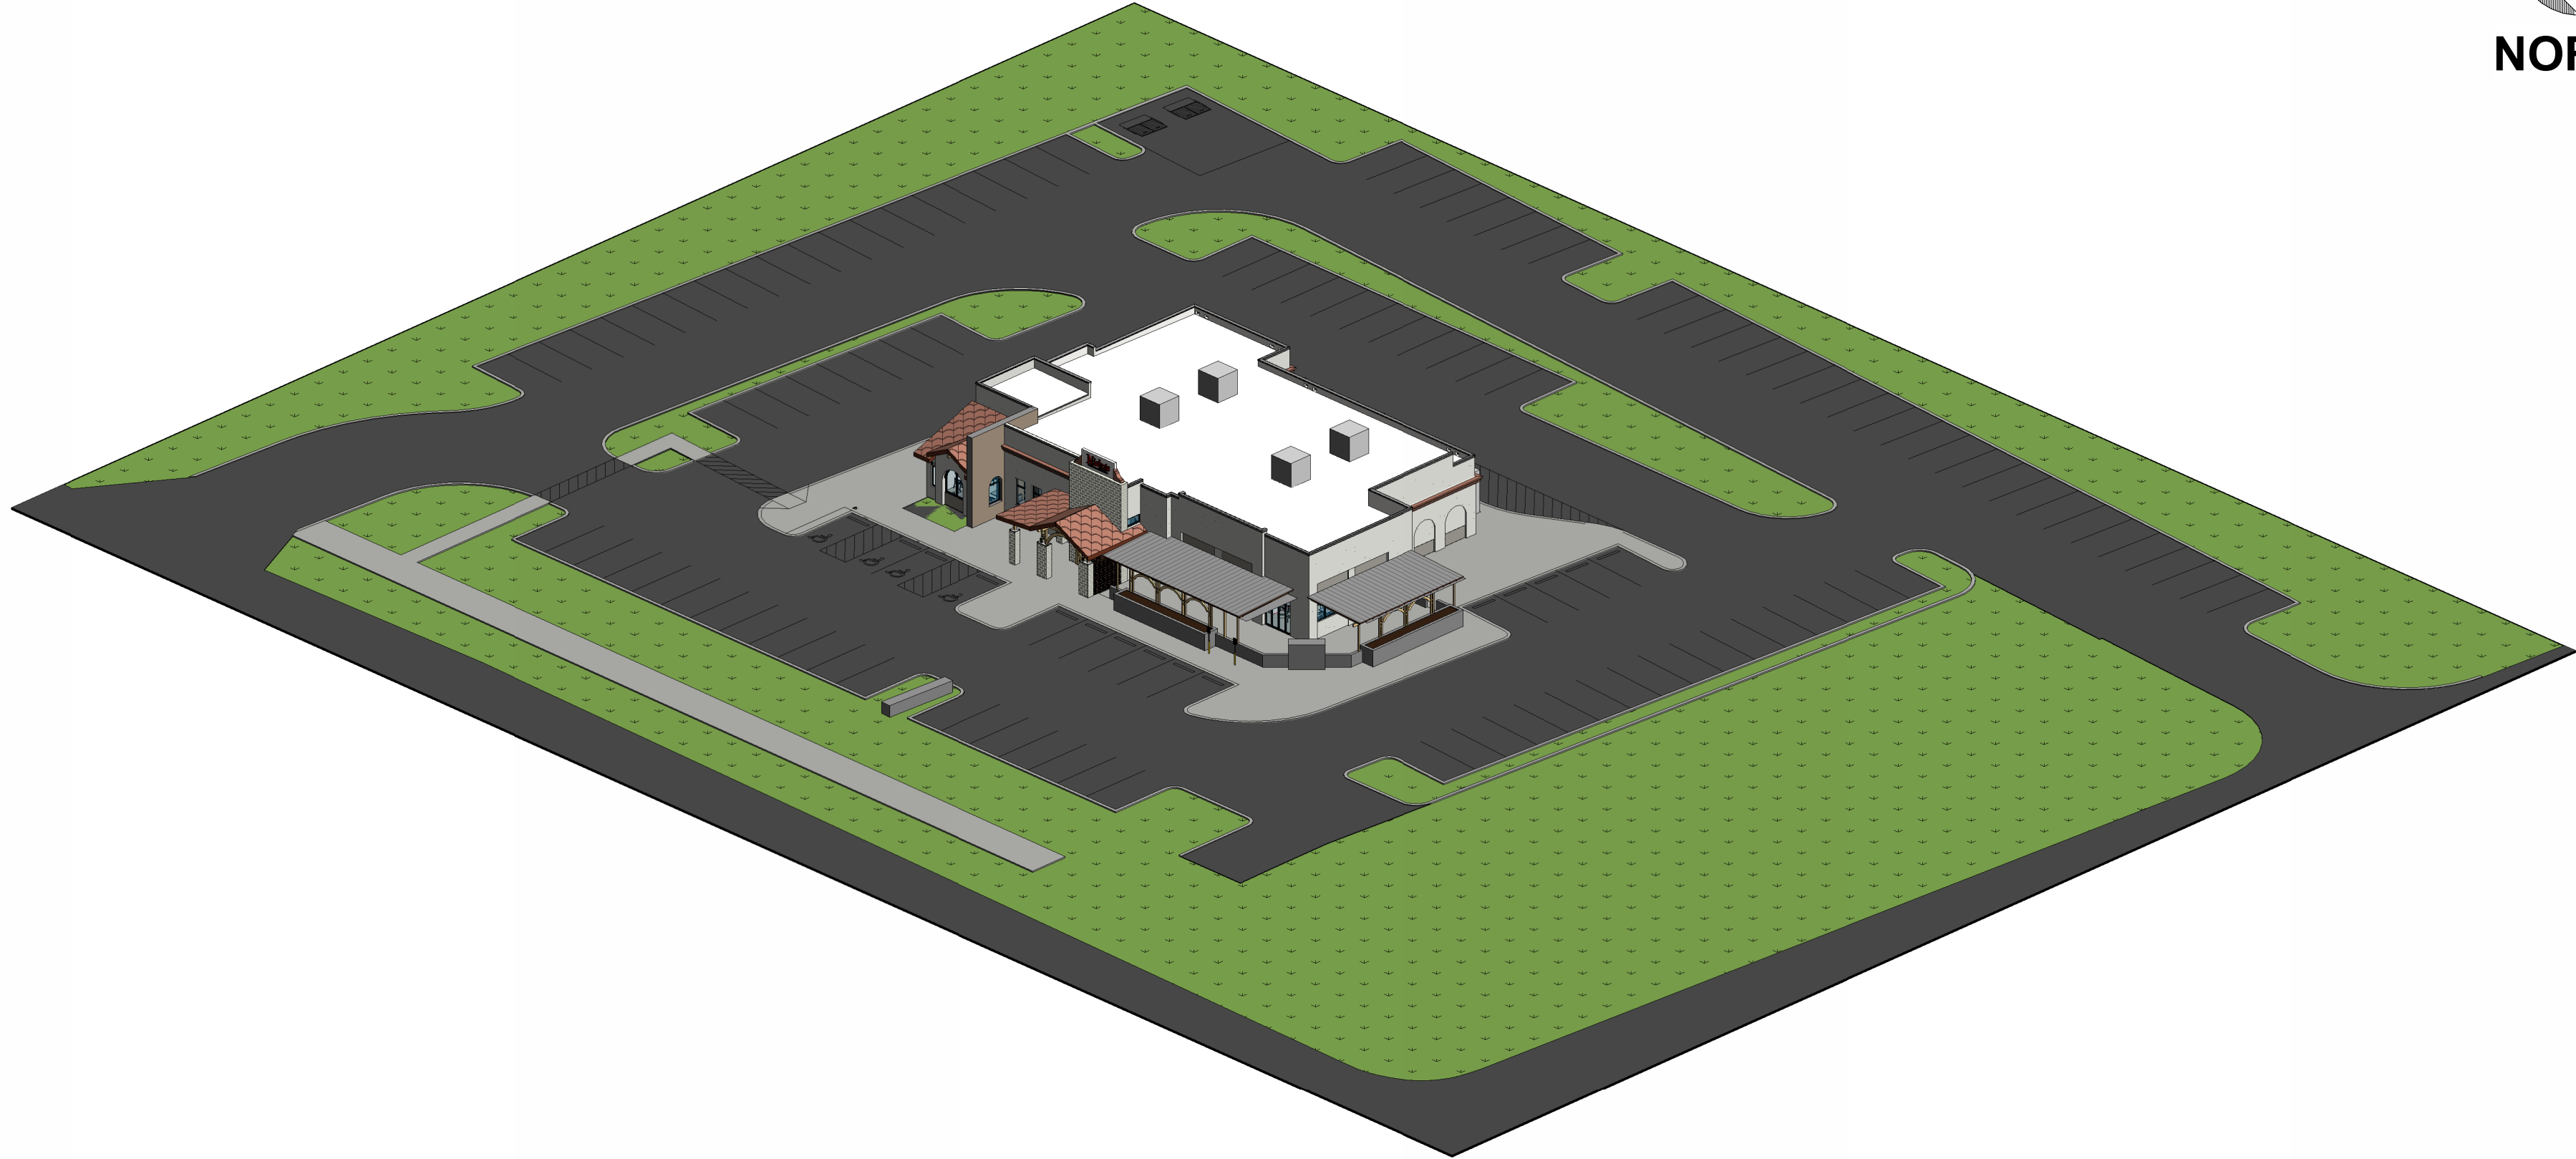


1 **NORTHEAST PERSPECTIVE**
SCALE:



2 **SOUTHEAST PERSPECTIVE**
SCALE:



3 **NORTHWEST PERSPECTIVE**
SCALE:

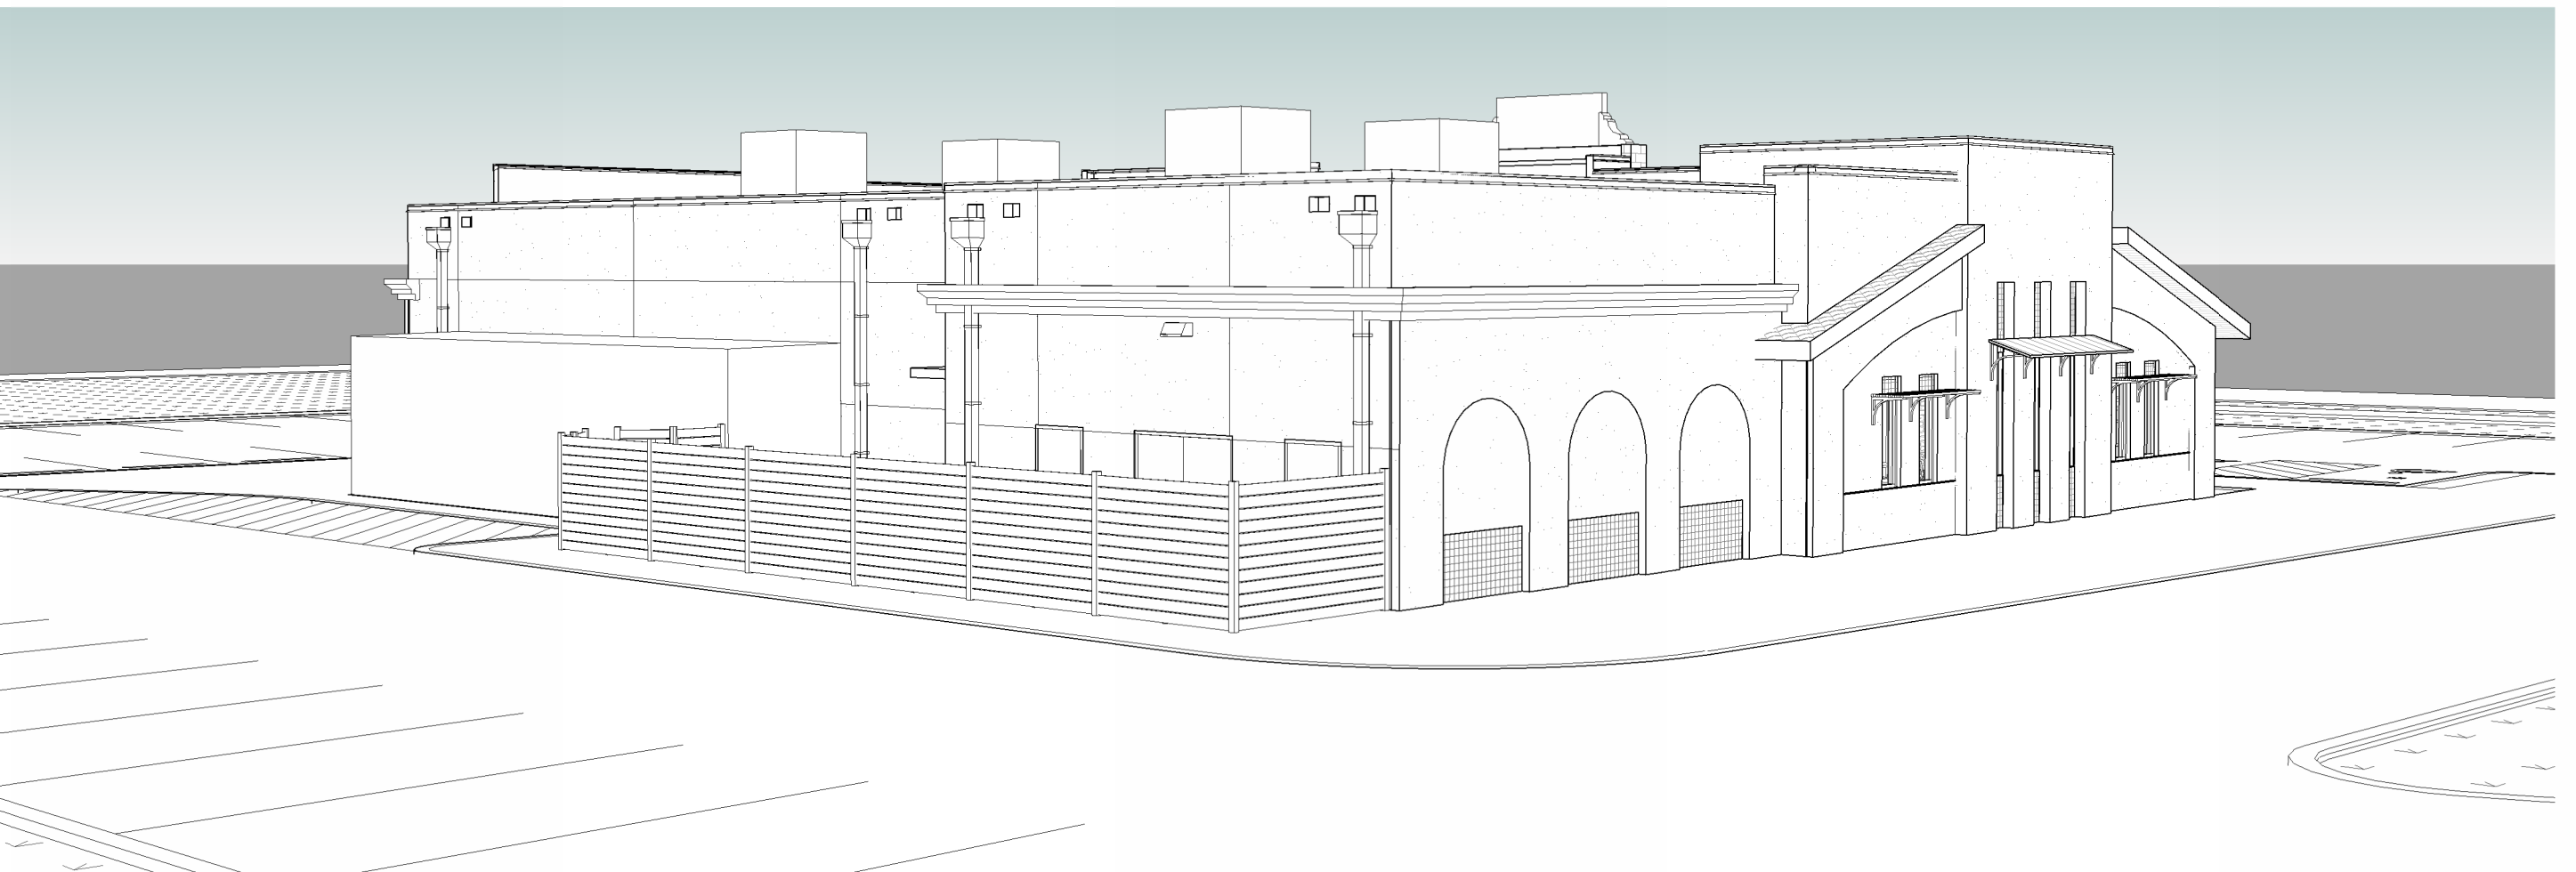

4 **SOUTHWEST PERSPECTIVE**
SCALE:

SITE PLAN

NICHA'S COMIDA MEXICANA - ROOSEVELT AVE. SAN ANTONIO, TX 78214

SCALE: As indicated
PROJECT NO: 26022