


FACE LIT CHANNEL LETTERS - QTY. 2


FABRICATE & INSTALL FACE LIT CHANNEL LETTERS
FLUSH TO SURFACE
Face Cover Color: BLACK
Return Color: BLACK

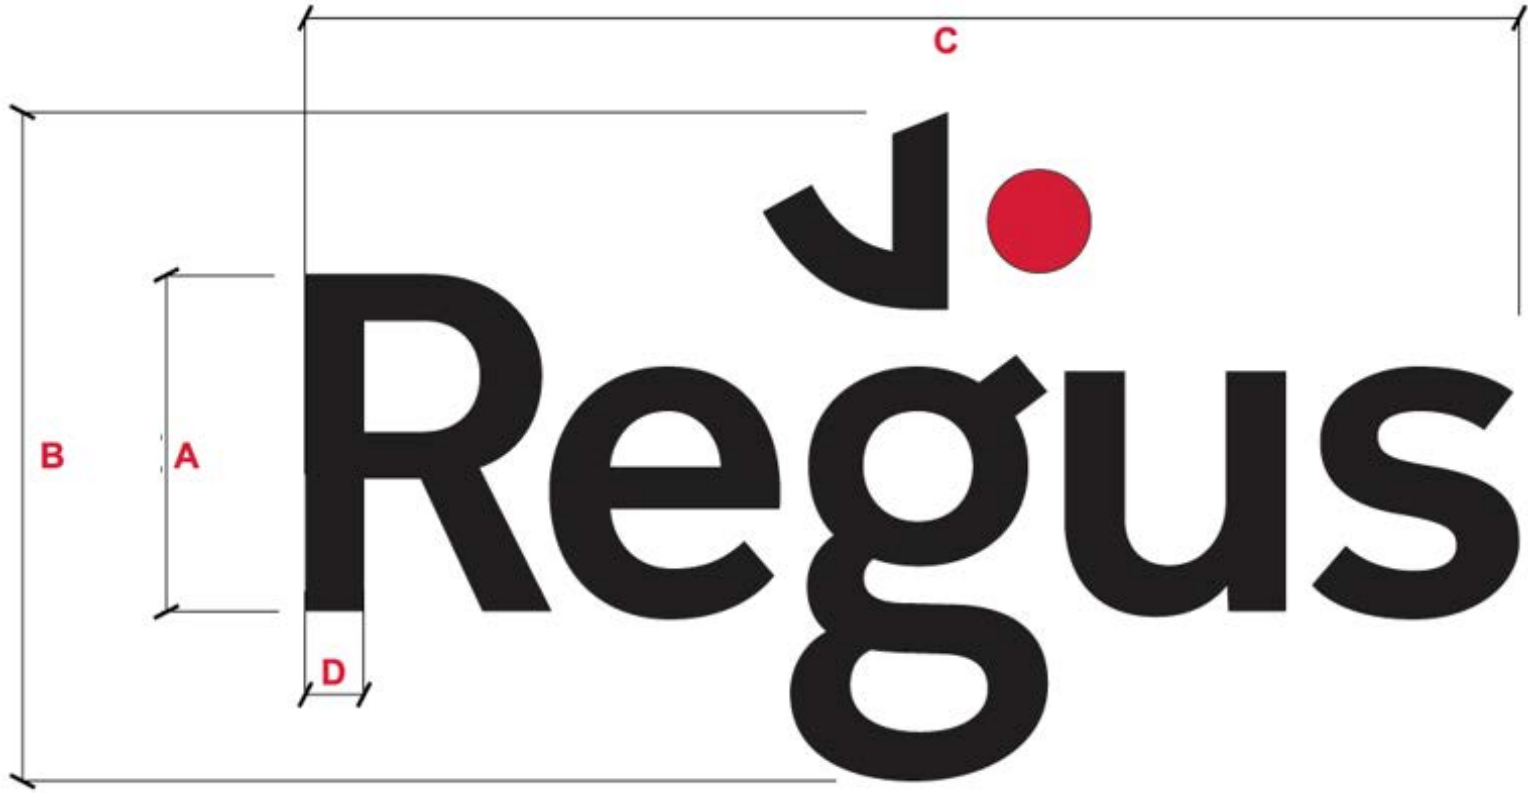

SPECIFICATIONS:

- .040" X 5" PRE-FINISHED ALUMINUM COIL (WHITE INSIDE) (SEAMS IN CORNERS OR TOP)
- ACM BACKS / LETTER LOCKED TO RETURNS
- WHITE LED'S
- 3/16" ACRYLIC
- 1" PRE-FINISHED JEWELITE CHEMICALLY BONDED TO FACES (SEAMS AT THE TOP)
- MOUNTING HARDWARE TO SUIT FIELD CONDITIONS
- #8 - 1/2" PAN HEAD SCREWS (NO MORE THAN 24" APART)
- 1/4" DIA. WEEP HOLES W/ .063" DRAIN HOLE COVER
- 7/8" ELECTRICAL HOLE / 1/2" COUPLER WITH FLEXIBLE CONDUIT TO POWER SUPPLY BOX (IN MIDDLE OF LETTER UNLESS NOTED OTHERWISE). INSTALLER TO FOLLOW LOCAL CODE.
- LED POWER SUPPLY INSIDE POWER SUPPLY BOX
- TOGGLE SWITCH MOUNTED TO POWER SUPPLY BOX
- 15 FT. MIN. WHIP LENGTH. IF PRIMARY ELECTRIC IS LOCATED WITHIN 6 FT. OF THE POWER SUPPLY BOX, ELECTRIC TO BE CONNECTED BY INSTALLERS, INSTALLER TO FOLLOW LOCAL CODE.
- RIGID CONDUIT THROUGH WALL WITH 1/2" - 1" STUB BEYOND INSIDE WALL.

- NOTES:
- ETL / UL STICKER TO BE PLACED ON BOTTOM OF SIGN, VISIBLE FROM GROUND
 - #7328 WHITE ACRYLIC FACES
 - 3M DUAL COLOR PERF, 3635-222
 - 3M DUAL COLOR PERF, PAINTED PMS #199

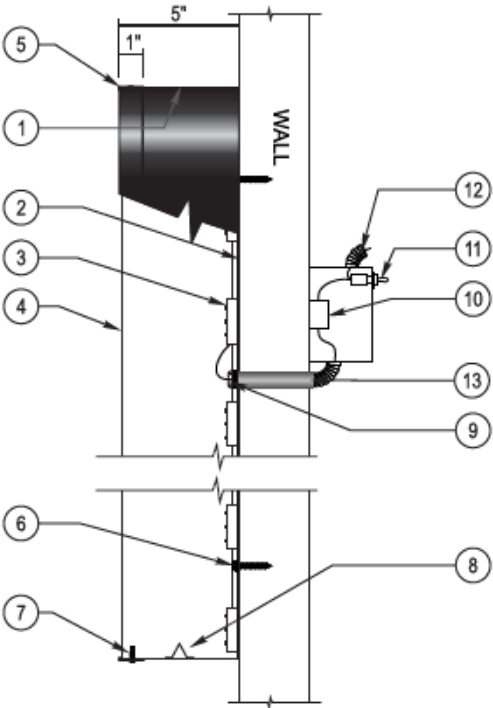

CROSS SECTION VIEW
SCALE: 1 1/2" = 1'-0"



SIDE VIEW
SCALE: 1 1/2" = 1'-0"

	A – LTR "R" HEIGHT	B - OVERALL LOGO HEIGHT	C - LOGO WIDTH	D - LTR "R" STROKE	SQUARE FOOTAGE
	1'0"	1'-11 7/8"	3'-7 3/8"	2 1/8"	7.19
X	2'0"	3'-11 7/8"	7'-2 3/4"	4 1/4"	28.84
	2'6"	4'-11 1/2"	9'-0 1/8"	5 1/4"	44.68
	3'0"	5'-11 1/2"	10'-9 5/8"	6 1/4"	64.36
	3'6"	6'-11 3/8"	12'-7 3/8"	7 1/4"	87.65
	4'0"	7'-11 1/2"	14'-5"	8 3/8"	114.73
	4'6"	8'-11 3/8"	16'-2 3/4"	9 3/8"	145.22
	5'0"	9'-11 3/8"	18'-0 1/2"	10 1/2"	179.48

* NOTE: SCALE, COLORS OF THE SIGN ON THE RENDER IS SHOWN APPROXIMATELY; FOR SAMPLE PURPOSES ONLY; FINAL DIMENSIONS OF SIGN ARE DEPENDENT ON THE RESULTS OF THE SITE SURVEY

N.T.S.

	JOB #: XXXXXX DATE: 08/06/2026 DESIGNER: S.CARICO SALES REP: BRANDI OHLAU PROJ MGR: BRANDI OHLAU		LANDLORD APPROVAL	DATE		PROJECT ADDRESS: #10218 660 N Main Avenue San Antonio, TX 78205	SHEET NUMBER 1.0
			CLIENT APPROVAL	DATE			

PROPOSED PLACEMENT A - SOUTH ELEVATION 42'H X 72'W



* NOTE: SCALE, COLORS OF THE SIGN ON THE RENDER IS SHOWN APPROXIMATELY; FOR SAMPLE PURPOSES ONLY; FINAL DIMENSIONS OF SIGN ARE DEPENDENT ON THE RESULTS OF THE SITE SURVEY N.T.S.

JONES	JOB #: XXXXXX DATE: 08/06/2026 DESIGNER: S.CARICO SALES REP: BRANDI OHLAU PROJ MGR: BRANDI OHLAU		LANDLORD APPROVAL	DATE	Regus	PROJECT ADDRESS: #10218 660 N Main Avenue San Antonio, TX 78205	SHEET NUMBER 2.0
			CLIENT APPROVAL	DATE			

This is an original, unpublished drawing by Jones Sign Co., Inc. It is for your personal use in conjunction with a project being planned for you by JONES SIGN. It is not to be shown to anyone outside of your organization, nor is it to be used, reproduced, copied or exhibited in any fashion. Use of this design or the salient elements of this design in any sign done by any other company, without the express written permission of JONES SIGN, is forbidden by law and carries a civil forfeiture of up to 25% of the purchase price of the sign. JONES SIGN will endeavor to closely match colors, including PMS, where specified. We cannot guarantee exact matches due to varying compatibility of surface materials and paints used. All sizes and dimensions are illustrated for client's conception of project and are not to be understood as being exact size or exact scale.

PROPOSED PLACEMENT B - NORTH ELEVATION 42'H X 72'W

PROPOSED:



COMPLETED EXAMPLE:



EXISTING:



* NOTE: SCALE, COLORS OF THE SIGN ON THE RENDER IS SHOWN APPROXIMATELY; FOR SAMPLE PURPOSES ONLY; FINAL DIMENSIONS OF SIGN ARE DEPENDENT ON THE RESULTS OF THE SITE SURVEY


N.T.S.

JONES	JOB #: XXXXXX DATE: 08/06/2026 DESIGNER: S.CARICO SALES REP: BRANDI OHLAU PROJ MGR: BRANDI OHLAU		LANDLORD APPROVAL	DATE	Regus	PROJECT ADDRESS: #10218 660 N Main Avenue San Antonio, TX 78205	SHEET NUMBER 3.0
			CLIENT APPROVAL	DATE			

This is an original, unpublished drawing by Jones Sign Co., Inc. It is for your personal use in conjunction with a project being planned for you by JONES SIGN. It is not to be shown to anyone outside of your organization, nor is it to be used, reproduced, copied or exhibited in any fashion. Use of this design or the salient elements of this design in any sign done by any other company, without the express written permission of JONES SIGN, is forbidden by law and carries a civil forfeiture of up to 25% of the purchase price of the sign. JONES SIGN will endeavor to closely match colors, including PMS, where specified. We cannot guarantee exact matches due to varying compatibility of surface materials and paints used. All sizes and dimensions are illustrated for client's conception of project and are not to be understood as being exact size or exact scale.

AREAL / SIGN LOCATION

SIGN LOCATIONS:

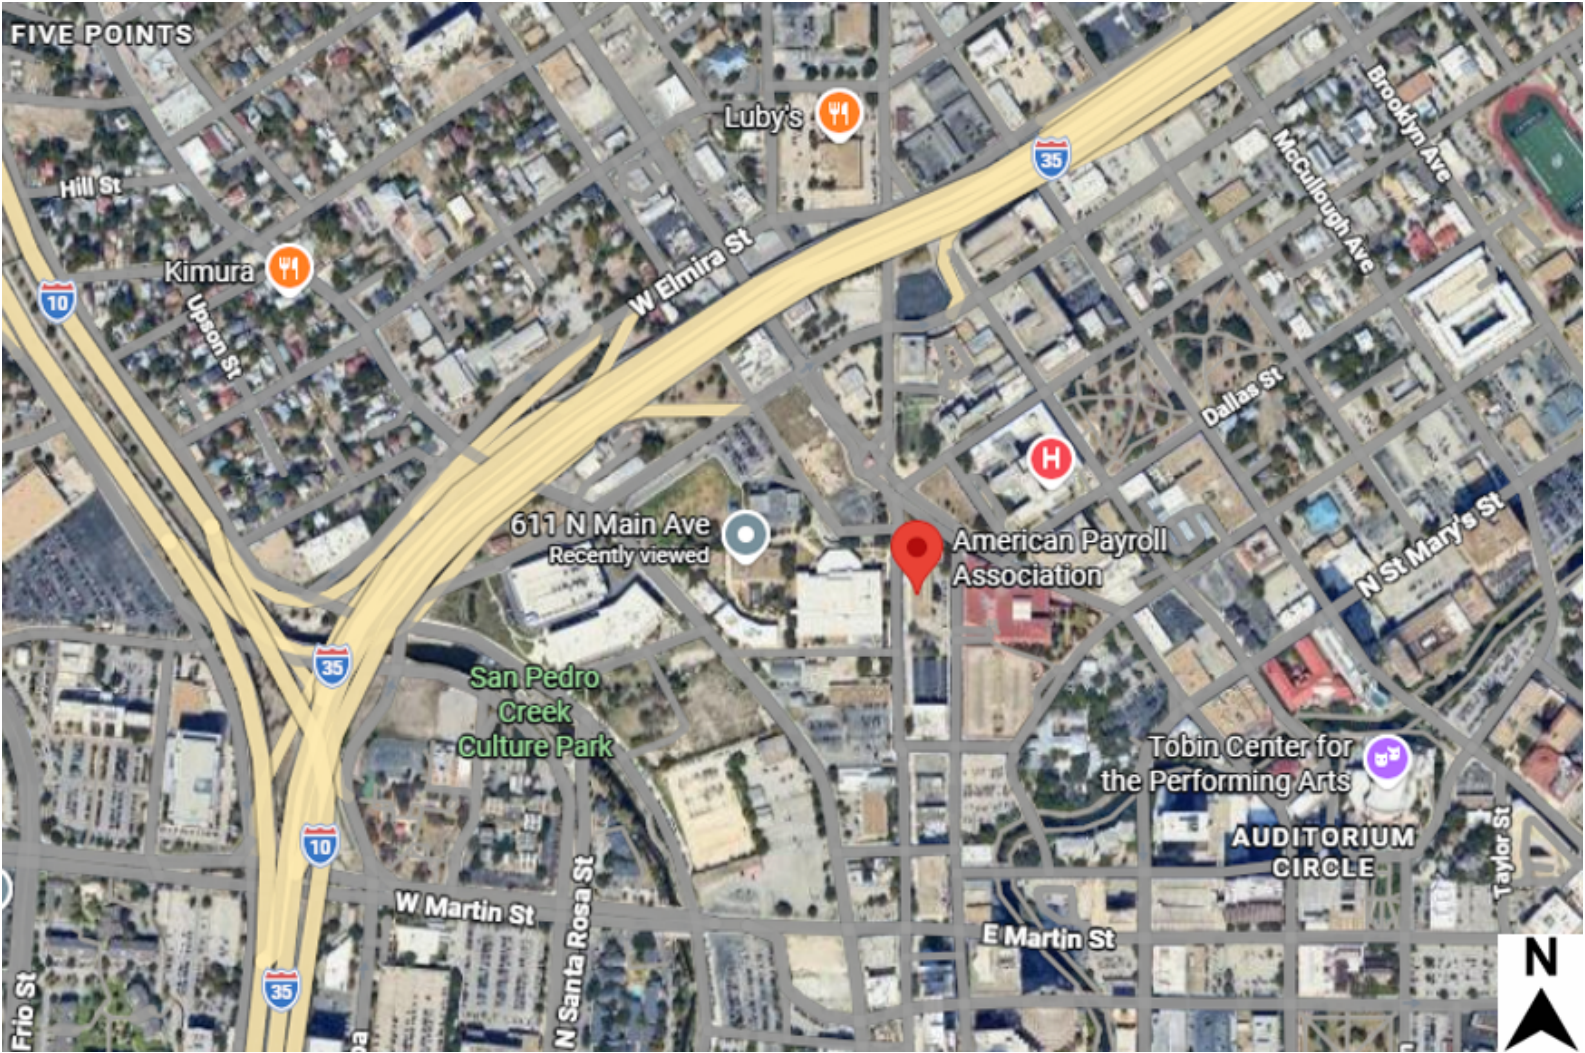

* NOTE: SCALE, COLORS OF THE SIGN ON THE RENDER IS SHOWN APPROXIMATELY; FOR SAMPLE PURPOSES ONLY; FINAL DIMENSIONS OF SIGN ARE DEPENDENT ON THE RESULTS OF THE SITE SURVEY						N.T.S.	
JONES	JOB #: XXXXXX DATE: 08/06/2026 DESIGNER: S.CARICO SALES REP: BRANDI OHLAU PROJ MGR: BRANDI OHLAU		LANDLORD APPROVAL	DATE	Regus	PROJECT ADDRESS: #10218 660 N Main Avenue San Antonio, TX 78205	SHEET NUMBER 4.0
			CLIENT APPROVAL	DATE			

This is an original, unpublished drawing by Jones Sign Co., Inc. It is for your personal use in conjunction with a project being planned for you by JONES SIGN. It is not to be shown to anyone outside of your organization, nor is it to be used, reproduced, copied or exhibited in any fashion. Use of this design or the salient elements of this design in any sign done by any other company, without the express written permission of JONES SIGN, is forbidden by law and carries a civil forfeiture of up to 25% of the purchase price of the sign. JONES SIGN will endeavor to closely match colors, including PMS, where specified. We cannot guarantee exact matches due to varying compatibility of surface materials and paints used. All sizes and dimensions are illustrated for client's conception of project and are not to be understood as being exact size or exact scale.