



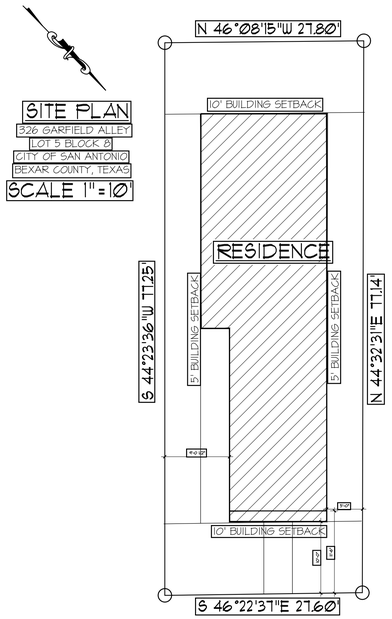

ROOF PLAN

SCALE 1/8" = 1'-0"

1. ALL ROOF SLOPES ARE TO BE 6:12 & 8:12 UNLESS OTHERWISE NOTED
2. PROVIDE 2" CONTINUOUS SOFFIT VENTS
3. ALL OVERHANGS ARE TO BE 1'-6" FROM FRAME
4. ATTIC SPACE VENT AREA REQUIREMENTS:
 TOTAL SQ. FT. OF ATTIC = 1154 SQ. FT.
 TOTAL FREE VENT REQUIRED 1154 / 300 = 4 SQ. FT.
 REQUIRED ATTIC ROOF VENTS.

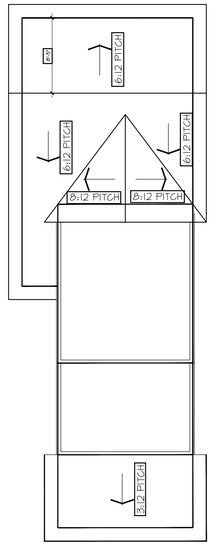


FRONT ELEVATION

SCALE 1/4" = 1'-0"




REAR ELEVATION

SCALE 3/16" = 1'-0"

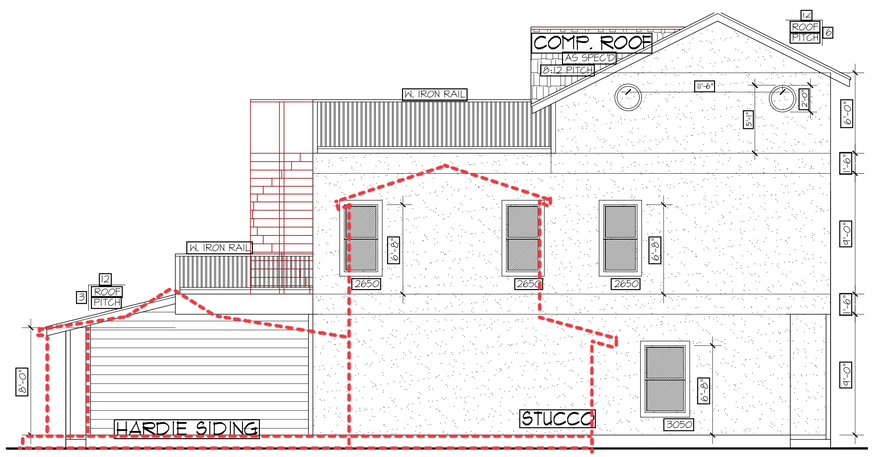


RIGHT ELEVATION

SCALE 3/16" = 1'-0"

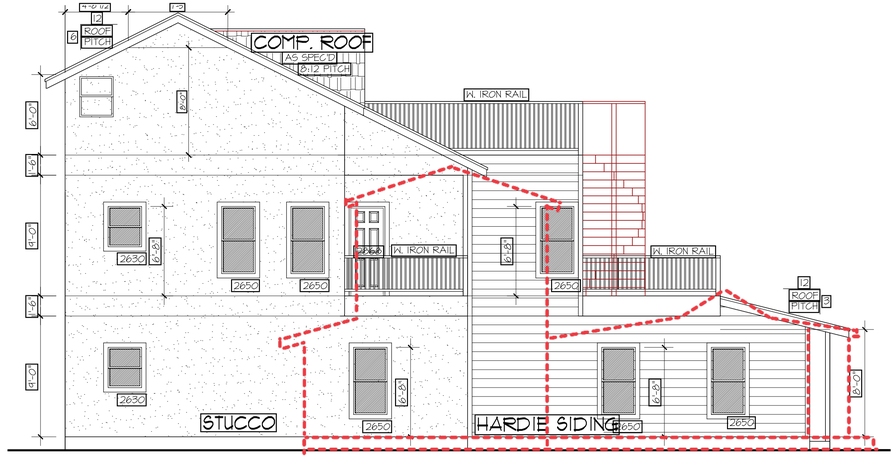

LEFT ELEVATION

SCALE 3/16" = 1'-0"

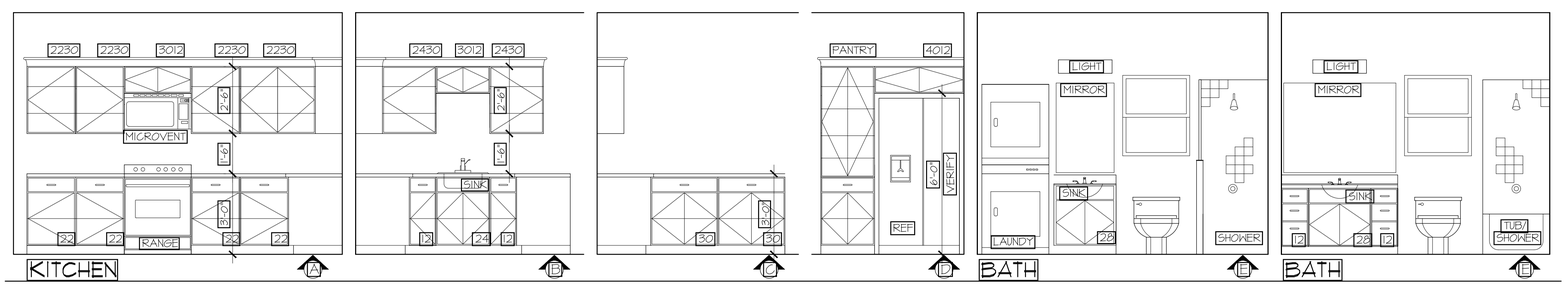

CABINET ELEVATIONS

SCALE 3/8" = 1'-0"

© COPYRIGHT 2025 ALL RIGHTS RESERVED
THESE PLANS ARE EXCLUSIVE PROPERTY OF GONZALES & ASSOCIATES WHO EXPRESSLY RESERVE ANY PREPARING THE PLANS. DUPLICATE ALL DRAWINGS THEY ARE NOT TO BE REPRODUCED WITHOUT WRITTEN PERMISSION OF GONZALES & ASSOCIATES. LIMIT OF PLANS LIABILITY NOT TO EXCEED PRICE PAID FOR PLANS.
IT IS THE RESPONSIBILITY OF THE BUILDERS/GENERAL CONTRACTORS TO VERIFY THAT THE CONSTRUCTION OF THIS STRUCTURE MEET ALL LOCAL BUILDING CODES

PLAN-R-0000-B

MARICELA RESIDENCE

326 GARFIELD ALLEY
LOT 5 BLOCK 8
CITY OF SAN ANTONIO
BEXAR COUNTY, TEXAS

GONZALES & ASSOCIATES
BUILDING DESIGNERS & CONSULTANTS
FERNANDO N. GONZALES
OWNER/ DESIGNER
8546 BROADWAY SUITE 135
SAN ANTONIO, TEXAS 78217
TELEPHONE: (210) 804-1393
FAX: (210) 930-2524

DRAWN BY:
F.G.

STARTING DATE
DECEMBER 03, 2025

REVISED DATE
MARCH 03, 2026
MAY 4 2026
MAY 6 2026

JOB#
25-028

SHEET#
1 OF 3