
Mr. Juan Ledezma
2038 W. Summit Ave.

Mr. Mark Reinz
Alamo City Construction & Supply LLC
210-534-2851 or 210-559-4884

"FRONT PORCH"

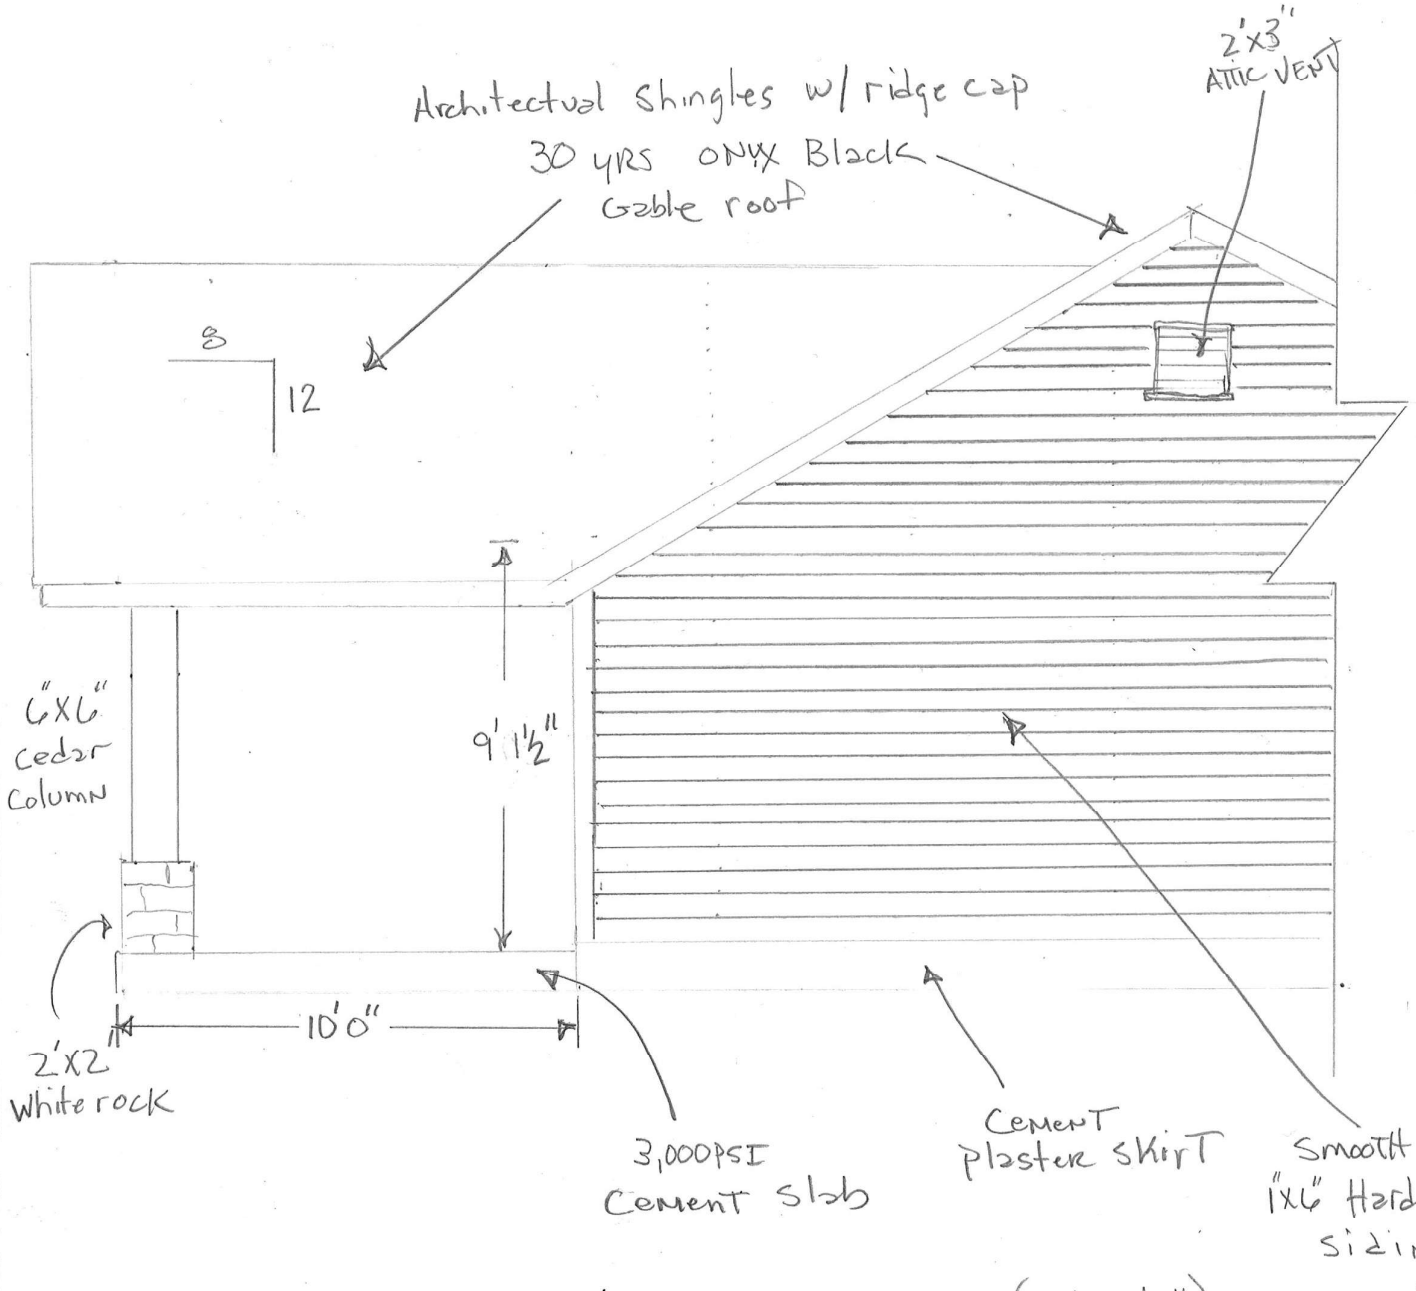

WEST SIDE VIEW (1/4" = 1'0" SCALE)