
Mr. Jaun Ledezma
2038 W. Summit Ave. 78201

Mr. Mark Reina — Owner
Alamo City Construction & Supply LLC
210-534-2851 or 210-559-4884

"BACK PORCH"

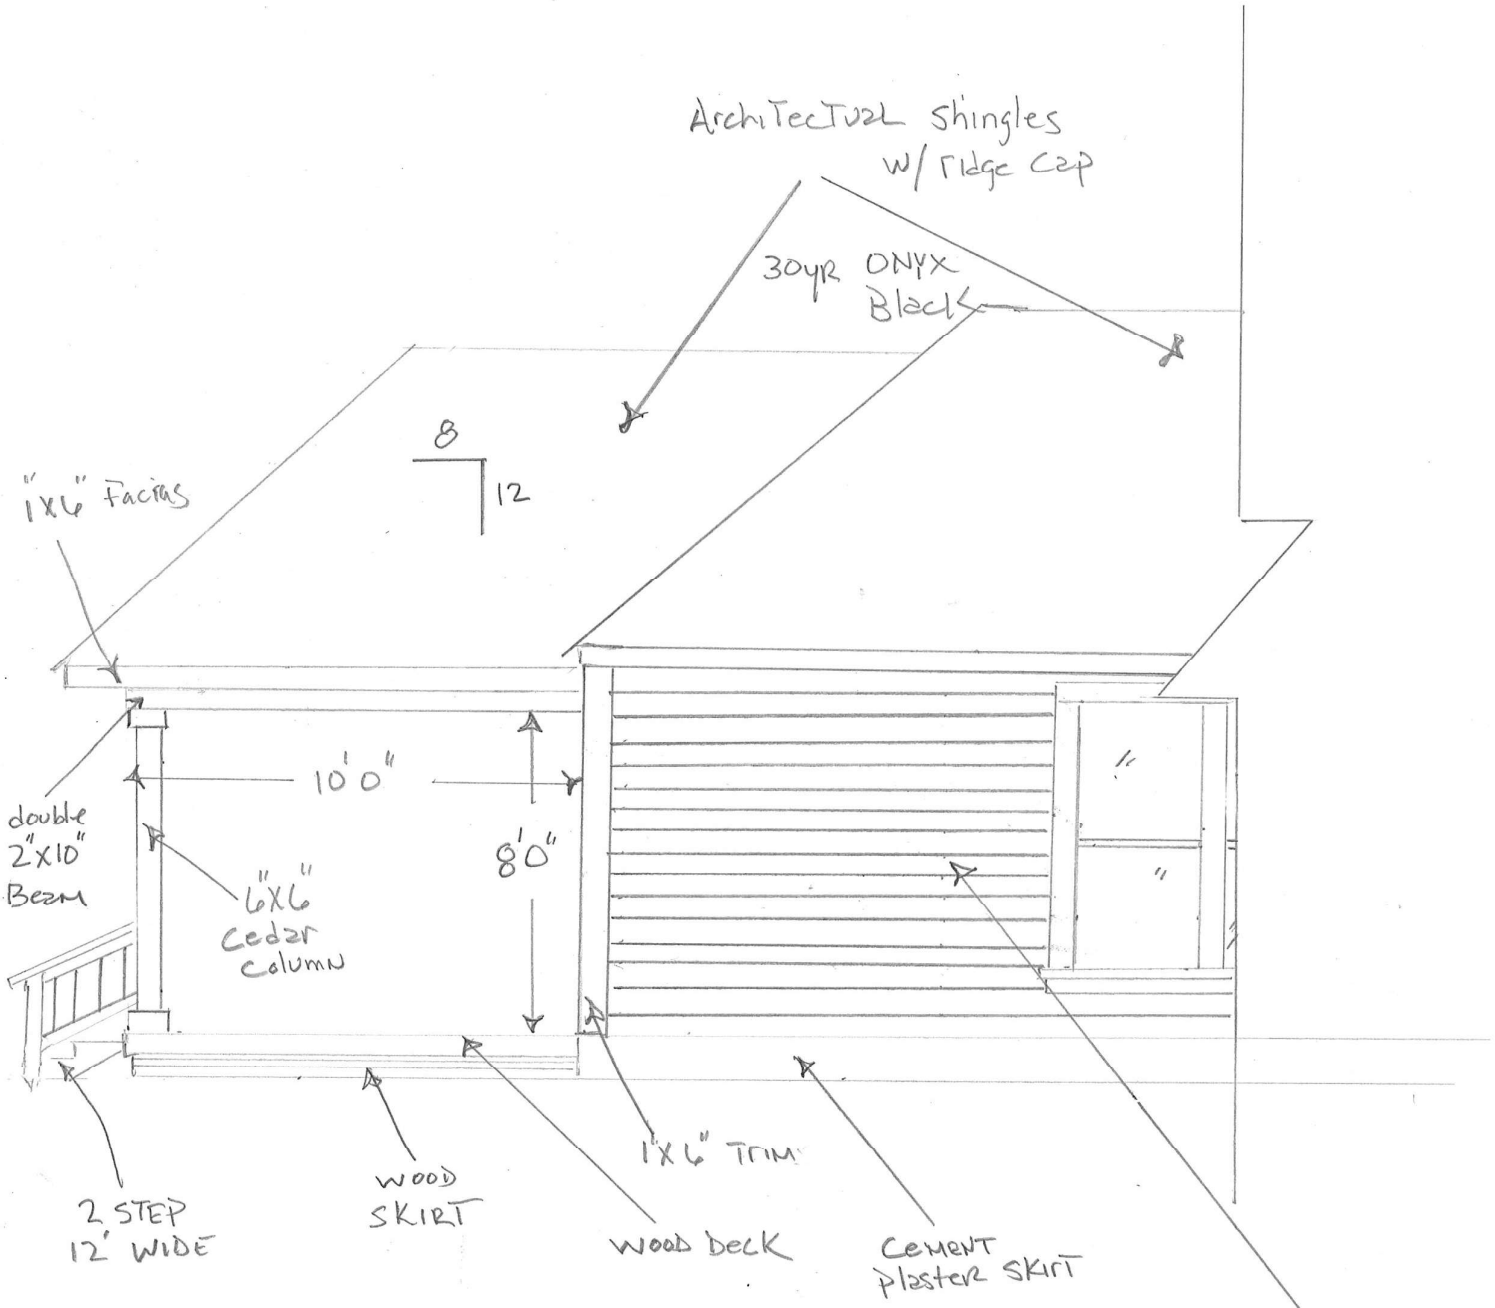

East SIDE View (1/4" = 1'0" SCALE)