1 NORTH ELEVATION
Scale: 1/8" = 1'-0"

0 1 5 10
GRAPHIC SCALE

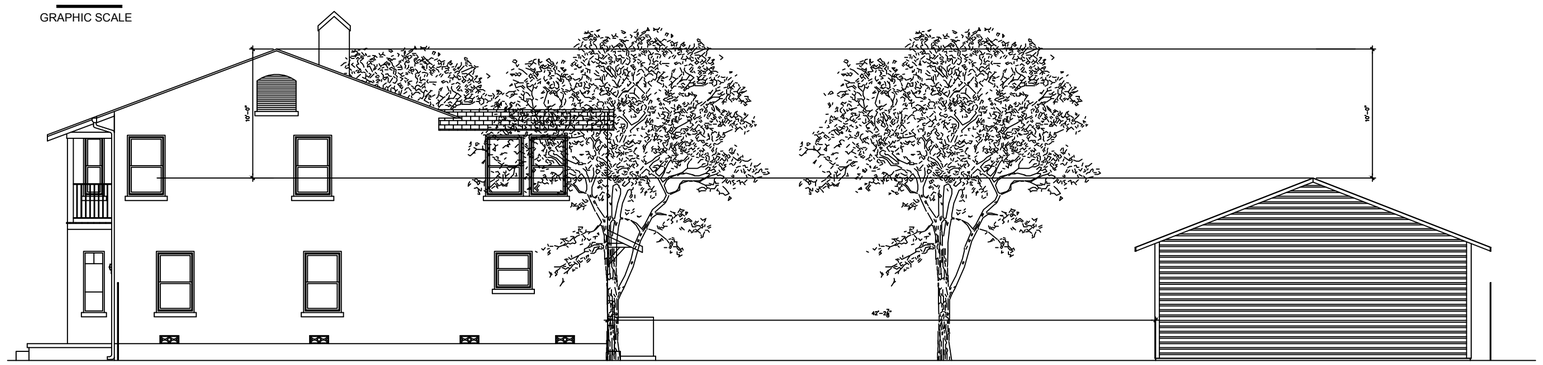

2 WEST ELEVATION
Scale: 1/8" = 1'-0"

0 1 5 10
GRAPHIC SCALE

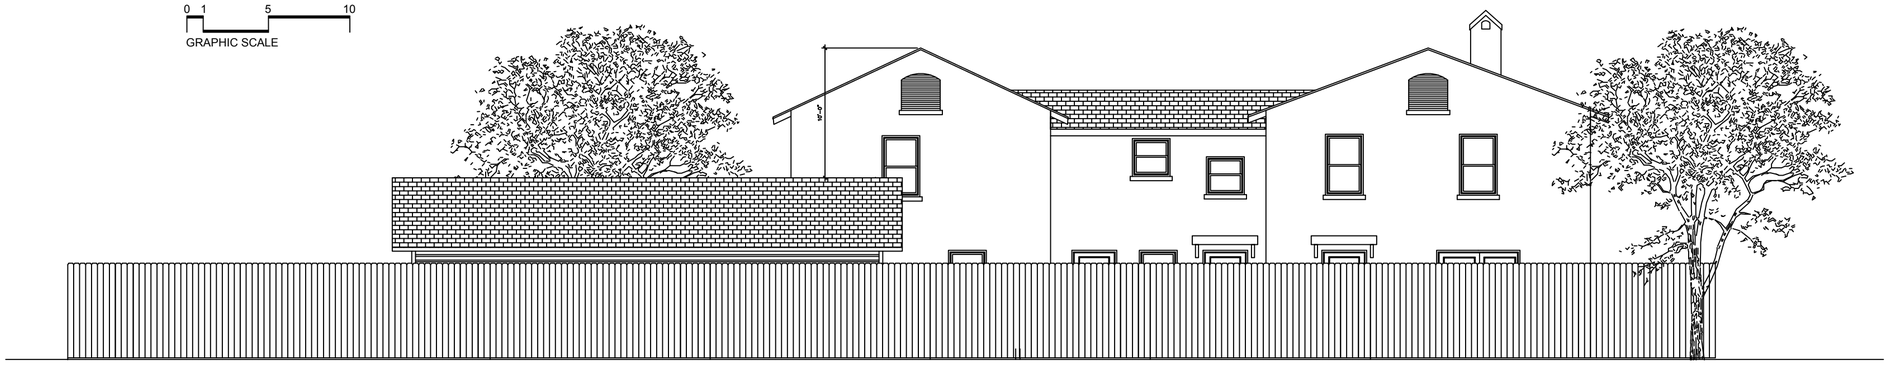

3 SOUTH ELEVATION
Scale: 1/8" = 1'-0"

0 1 5 10
GRAPHIC SCALE

OVERALL ELEVATIONS

AO DESIGN

AO DESIGN, LLC

ADAN OCHOA
234 GROSVENOR
SAN ANTONIO, TEXAS

T. 210-632-2154
E. aodesign.ochoa@gmail.com

1002 KAMPMANN BLVD.

SHEET INDEX

1	A0.0	COVER
2	A0.1	INFORMATION SHEET
3	A0.2	SITE PLAN
4	D1.0	DEMO. PLAN/ ELEVATION
5	A1.0	OVERALL PLAN
6	A1.1	FLOOR PLAN/ ELEVATION
7	A1.2	OVERALL ELEVATIONS

AO DESIGN, LLC,

DESIGN DRAWINGS AND SPECS AS INSTRUMENTS OF SERVICE ARE AND SHALL REMAIN EXCLUSIVE PROPERTY OF THE DESIGNER WHETHER THE PROJECT FOR WHICH THEY ARE MADE IS TO BE EXECUTED OR NOT AND SHALL BE RETURNED TO HIM/ HER UPON THE COMPLETION OF THE CONSTRUCTION WORK. THEY ARE NOT TO BE USED BY THE OWNER ON OTHER PROJECTS OR EXTENSIONS TO THIS PROJECT EXCEPT BY AGREEMENT IN WRITING FROM THE DESIGNER. ANY CHANGERS MADE OUTSIDE THE SCOPE OF WORK AND/ OR AFTER THE APPROVAL OF THE CITY WILL BE THE SOLE RESPONSIBILITY OF THE CLIENT. ALL M.E.P IS DESIGNED AS SCHEMATIC, OWNER IS RESPONSIBLE FOR HIRING A M.E.P ENGINEER IF NEEDED.

PROJECT NO. XXX-XX

DATE: FEBRUARY 18, 2025

DRAWN BY: ADAN OCHOA

DESIGNER: ADAN OCHOA

sheet
A1.2
7 of: 7