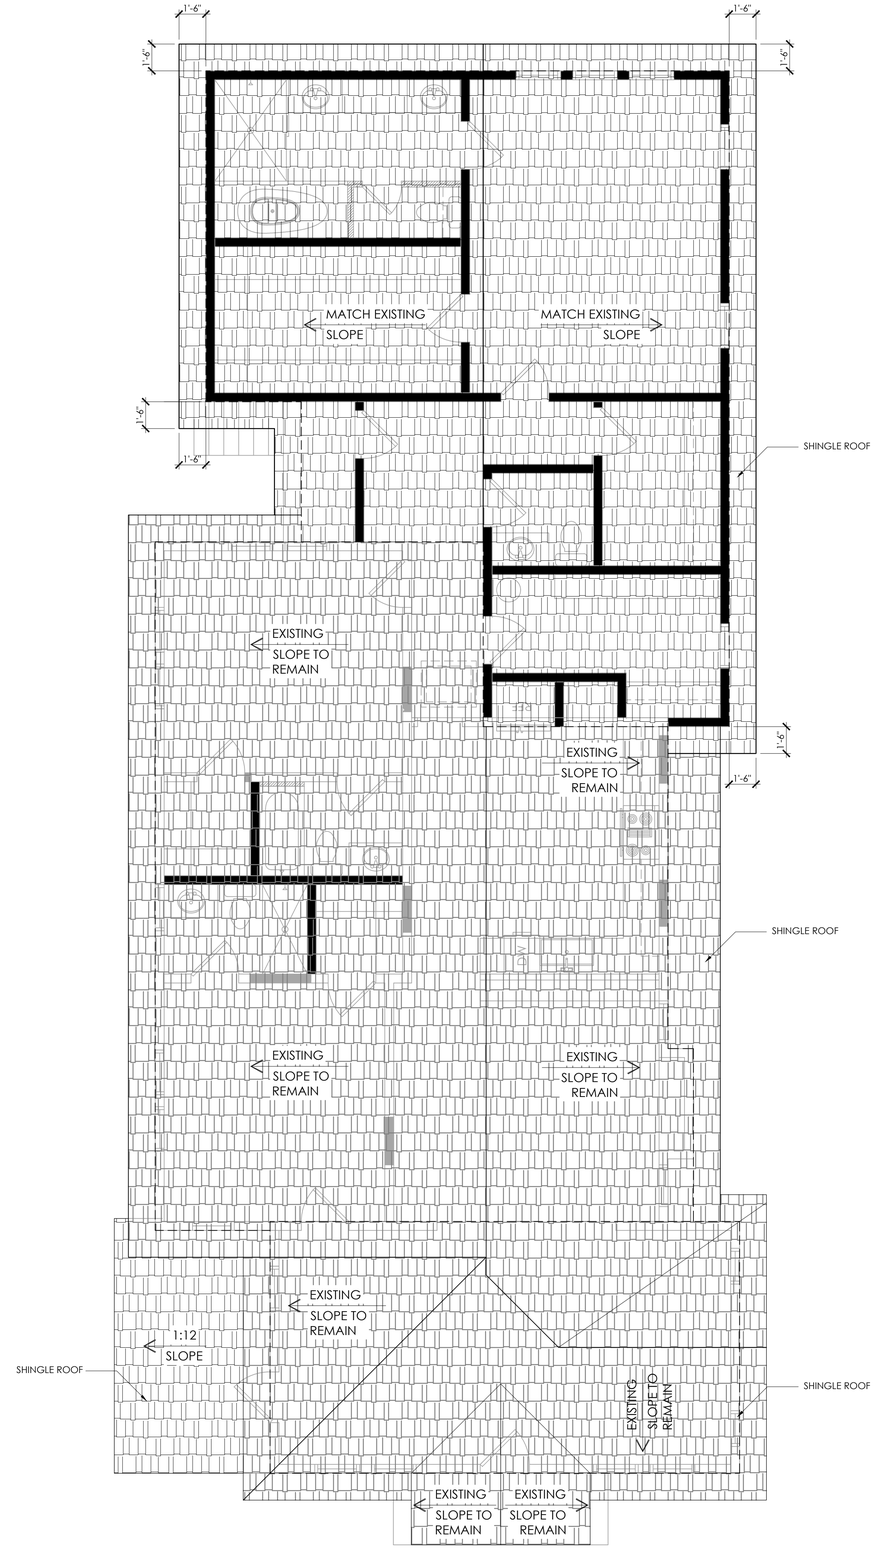

CIRCA DESIGN

DATE EXP. DATE

CIRCA DESIGN
VOICE: (210) 421-8890
GENEVIE@CIRCADESIGNSA.COM

Huisache Remodel

370 E. Huisache Ave.
San Antonio, TX 78212

OWNER

Collin Stone
Brian Treusdell
Raul Resendiz

370 E Huisache Ave
San Antonio, TX 78212

PROJECT NUMBER

26-Huisache Ave

SCHEMATIC DESIGN

NO.	DATE	DESCRIPTION OF ISSUE

THIS PLAN AND THE DESIGNS CONTAINED HEREIN ARE THE PROPERTY OF CIRCA DESIGN AND MAY NOT BE REPRODUCED, ALL OR IN PART, WITHOUT WRITTEN CONSENT FROM CIRCA DESIGN.

CIRCA DESIGN IS A DESIGN COMPANY, NOT AN ENGINEERING FIRM. WE DO NOT QUALIFY TO BE ONE NOR ARE WE LICENSED TO DESIGN STRUCTURAL FRAMING, WINDBRACING OR FOUNDATIONS. A LICENSED PROFESSIONAL ENGINEER SHOULD BE CONTRACTED AND CONSULTED IMMEDIATELY REGARDING FRAMING, WINDBRACING AND THE FOUNDATION DESIGNS, SHOULD AN ENGINEER'S SEAL BE PRESENT ON THESE DRAWINGS, THE "ENGINEER OF RECORD" SHALL BEAR ALL RESPONSIBILITY FOR THE STRUCTURE, WINDBRACING AND FOUNDATION DESIGNS FOR THIS PROJECT. CIRCA DESIGN IS NOT TO BE HELD RESPONSIBLE FOR THE STRUCTURAL DESIGN IN ANY WAY MATTER OR FORM IF ANY ISSUES OR PROBLEMS ARISE.

SHEET TITLE

Roof Plan

DATE

14 March 2026

BAR LENGTH ON ORIGINAL DRAWING EQUALS 1 INCH

SHEET NUMBER

A3.01