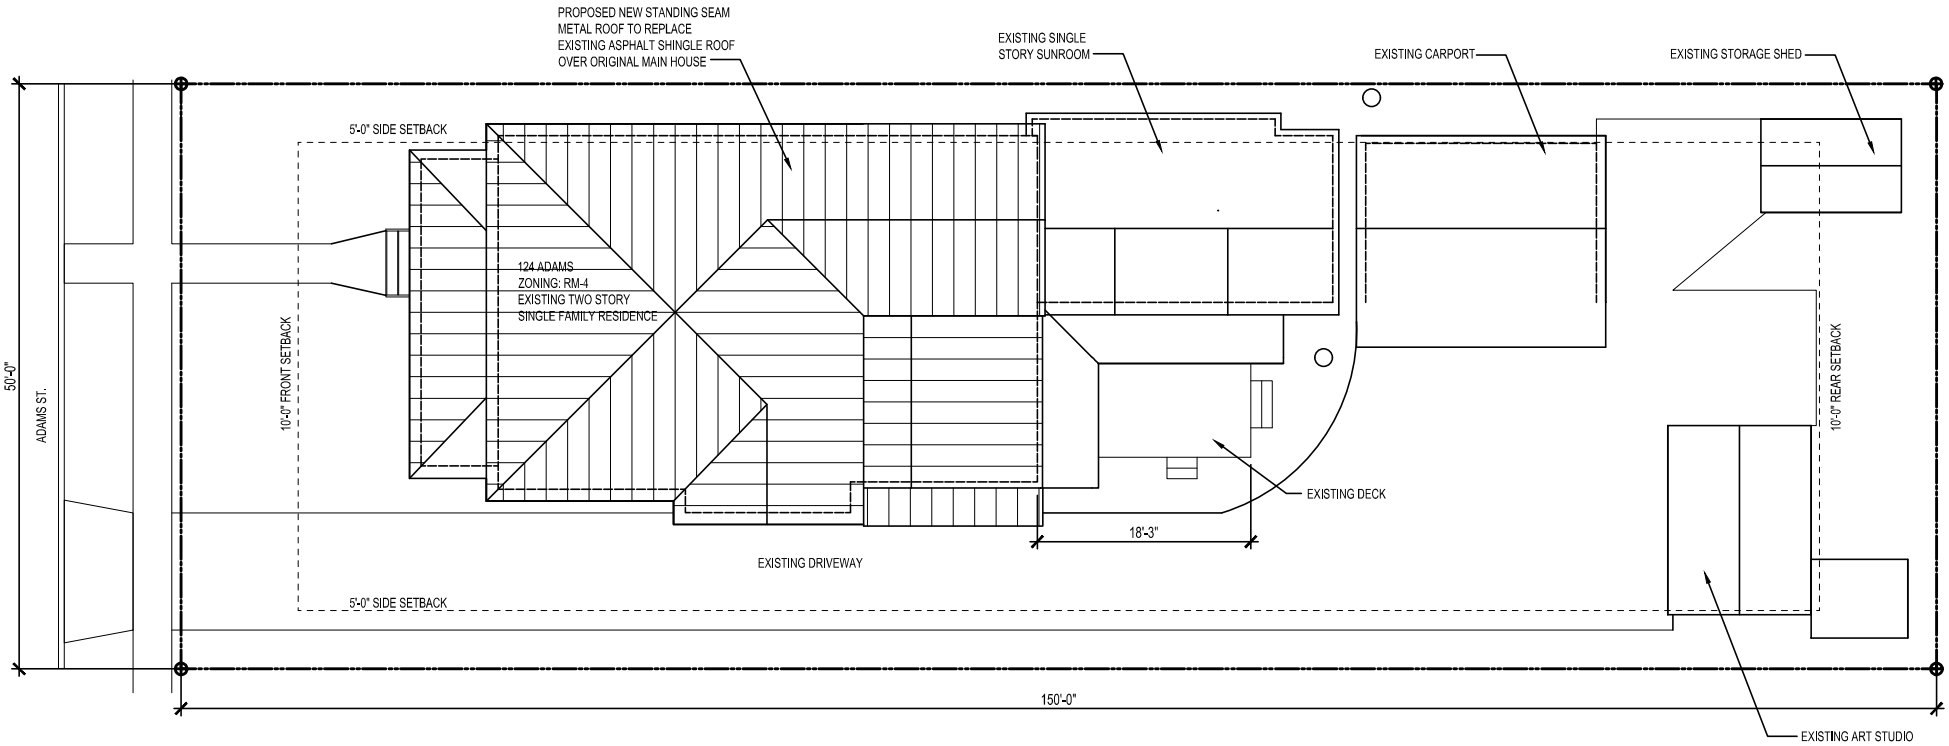

SITE PLAN - 124 ADAMS - ROOF REPLACEMENT

SCALE: 1" = 10'-0"

PLAN NORTH