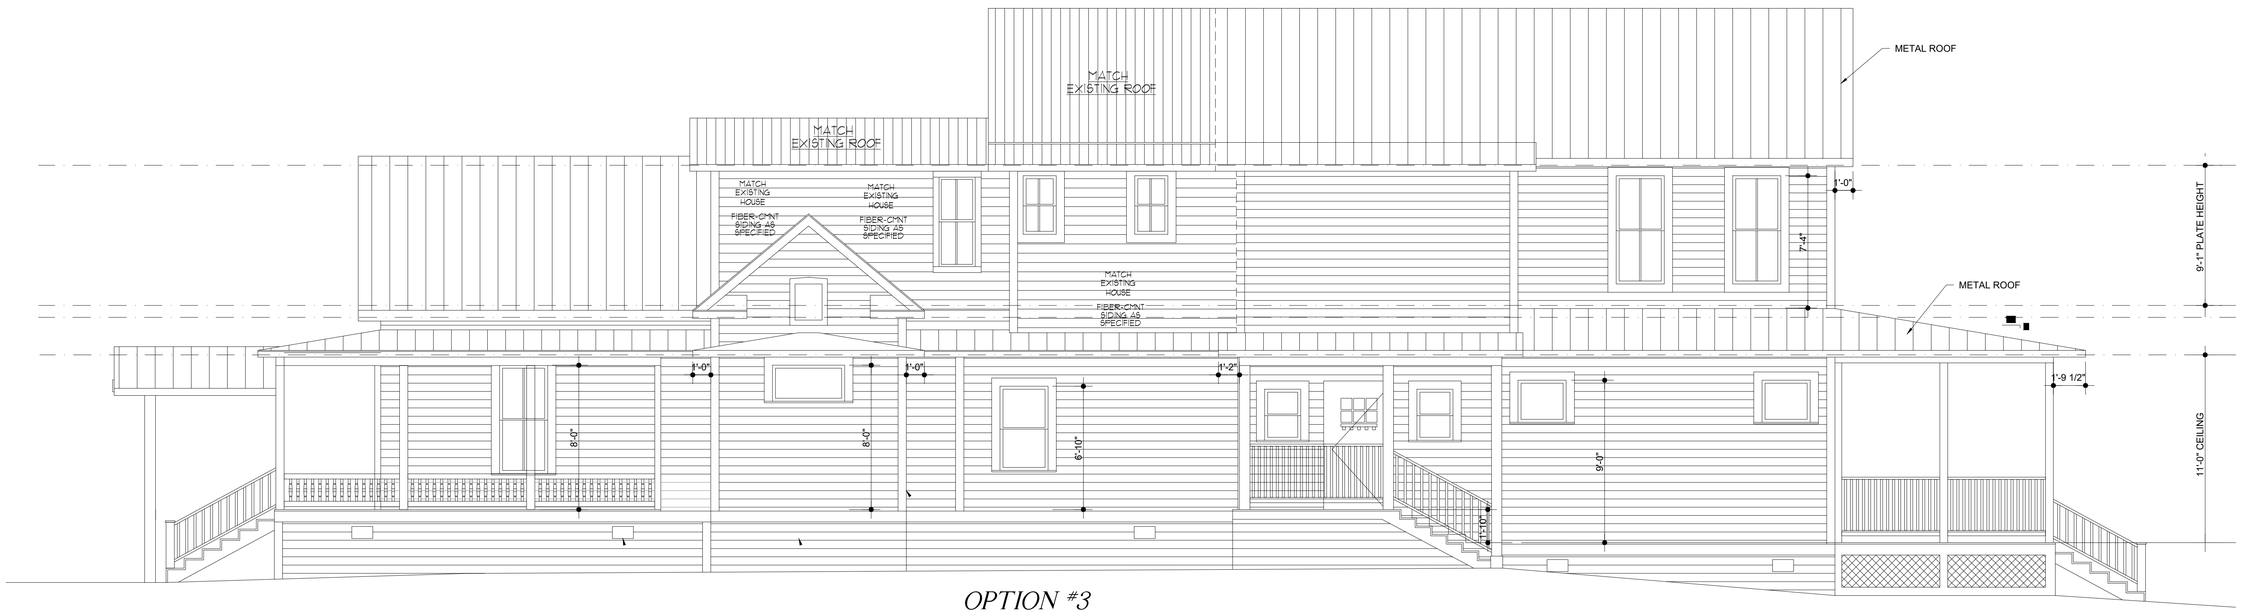

OPTION #3

EXISTING RIGHT EVEVATION

SCALE: 1/4" = 1'-0"

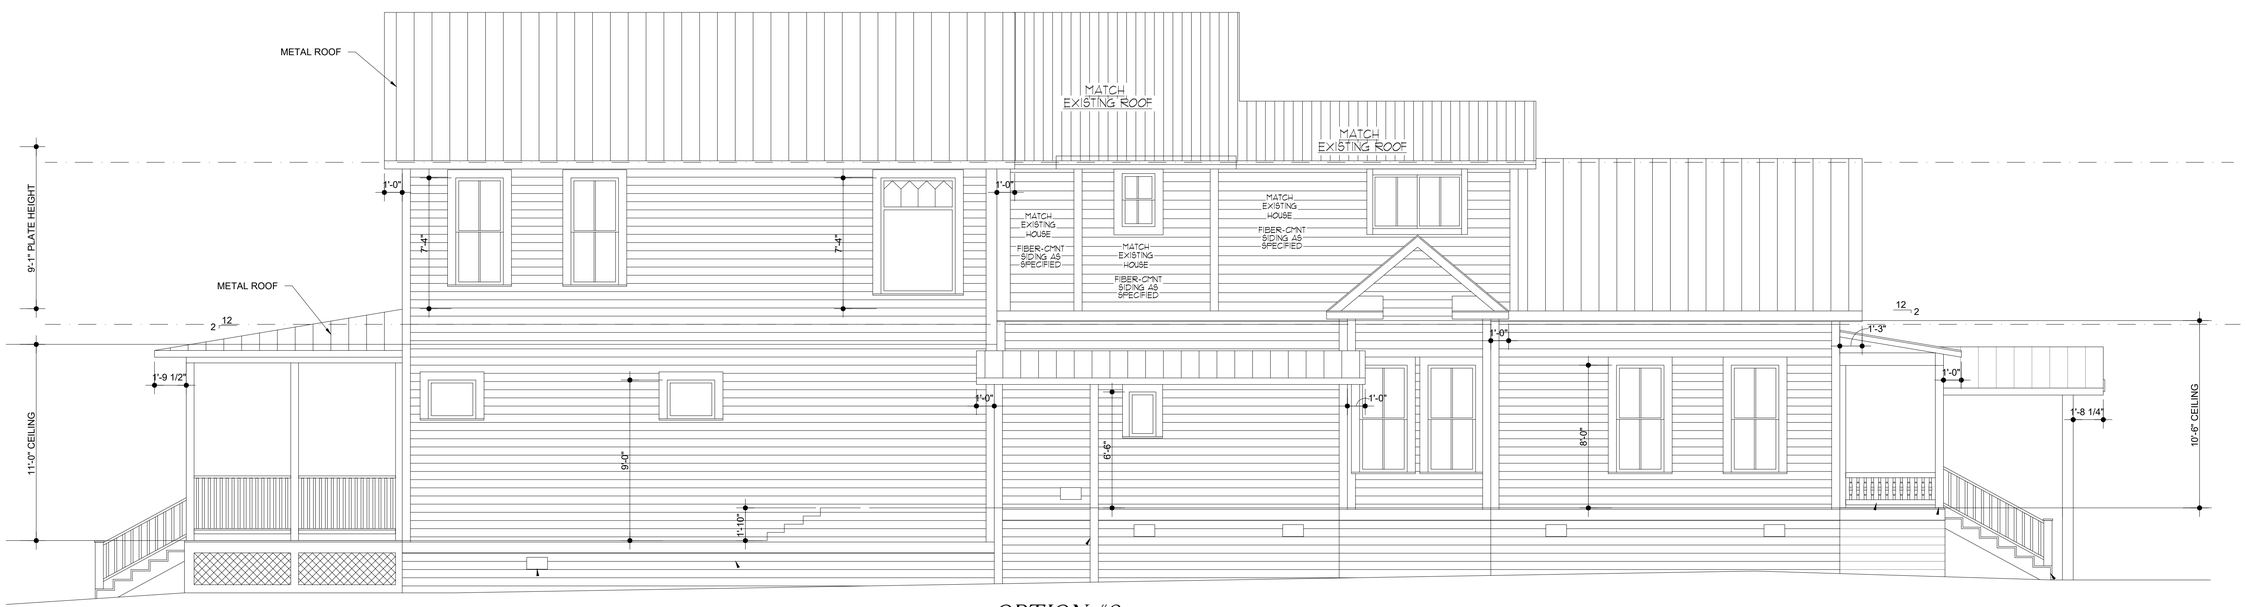

OPTION #3

EXISTING LEFT EVEVATION

SCALE: 1/4" = 1'-0"

NOTE:
ALL CONSTRUCTION TO BE DONE ACCORDING TO THE 2021 I.R.C. (INTERNATIONAL RESIDENTIAL CODE) & TORNADO RESISTANCE

THE PLANS AS ONE PROPERTY OF PLANWEYS

ANY REPRODUCTION OR OTHER USES OF THESE PLANS WITHOUT THE EXPRESSED WRITTEN CONSENT OF PLANWEYS IS STRICTLY PROHIBITED AND WILL BE PROSECUTED.

DISCLAIMER
PLANWEYS DESIGN CONCEPTS, WORKING DRAWINGS DETAILED IN THESE PLANS REMAIN THE SOLE AND EXCLUSIVE PROPERTY OF PLANWEYS AND MAY BE PATENTED, COPYRIGHTED.
RESERVED AND USE WITHOUT PERMISSION IS PROHIBITED.
• CONTRACTOR AND/OR SUB CONTRACTOR VERIFY ALL NOTES AND DIMENSIONS
• DO NOT SCALE DRAWINGS, USE DIMENSIONS ONLY
• CONTRACTOR SHALL REPORT ANY DISCREPANCIES OR OMISSIONS FROM THE WORKING DRAWINGS.
• THESE CONSTRUCTION DRAWING ARE CONSIDERED A BUILDERS SET AND IT IS THE RESPONSIBILITY OF THE BUILDER TO VERIFY THE ACCURACY OF THE DRAWINGS BEFORE BEGINNING CONSTRUCTION. THE DESIGNER IS NOT RESPONSIBLE FOR ERRORS PLANS REVIEWED NOTIFIES THE OWNER THE BUILDER THAT HE THE DESIGNER RELIES PRIOR OF ALL LABOR FEES

DESIGNS BY:
RAMIRO R. ALVAREZ
planweys2019@yahoo.com
9200 BROADWAY ST., UNIT 17181
SAN ANTONIO, TEXAS 78217
(726) 300 1398

PLANWEYS
OUR DREAM

GENERAL CONTACTOR BY:
BRIO BUILDERS: JIM TAFOYA
6682 ALAMO DOWNS PKWY. SA, TX 78233
210-988-2777 OFFICE
210-585-0242
jim.tafoya@briobuilders.com

BRIO

VEXLER RESIDENTS
312 PEREIDA
SAN ANTONIO , TX.
BEXAR COUNTY

NEW SQUARE FOOTAGE TABULATIONS:	
ADDITION	817 ±
TOTAL CONSTRUCTION	817 ±

ELEVATIONS

DATE DRAWN: JANUARY 08, 2025

DRAWN BY: RBA

CHECKED BY: RBA

PLOT DATE: MARCH 31' 2025

SHEET 4 OF 6 SHEETS

PLAN NO.: ATTIC-ADDITION-817

FILE: AA