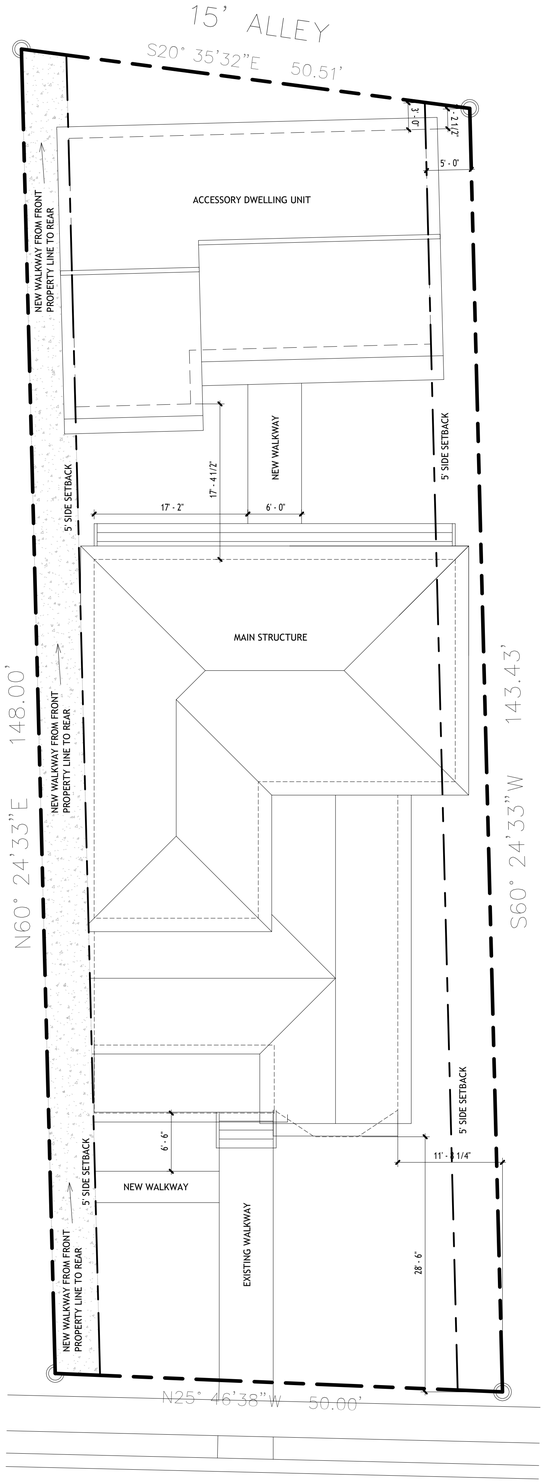

1 SITE PLAN
1/8" = 1'-0"

D-A STUDIO
4703 SHAVANO OAK
SUITE 101
SAN ANTONIO TX. 78249
info@jjideastudio.com

These drawings are to be an instrument of service and shall remain the property of the Designer. They are not to be used on other projects, for additions to this project except by agreement in writing and with appropriate compensation to the Designer. Contractor is responsible for confirming and correlating dimensions at the job site; the Designer will not be responsible for construction means, methods, techniques, sequences or procedures, or for safety precautions and programs in connection with the project.

REMODEL & ADDITION
214 ADAMS ST
SAN ANTONIO, TEXAS 78210

SITE PLAN

No.	DATE	DESCRIPTION

DRAWN
JJ
CHECKED
JJ
DATE
02/24/25
PROJECT
REMODELING
JOB. NO.
24078
SHEET
A1.0