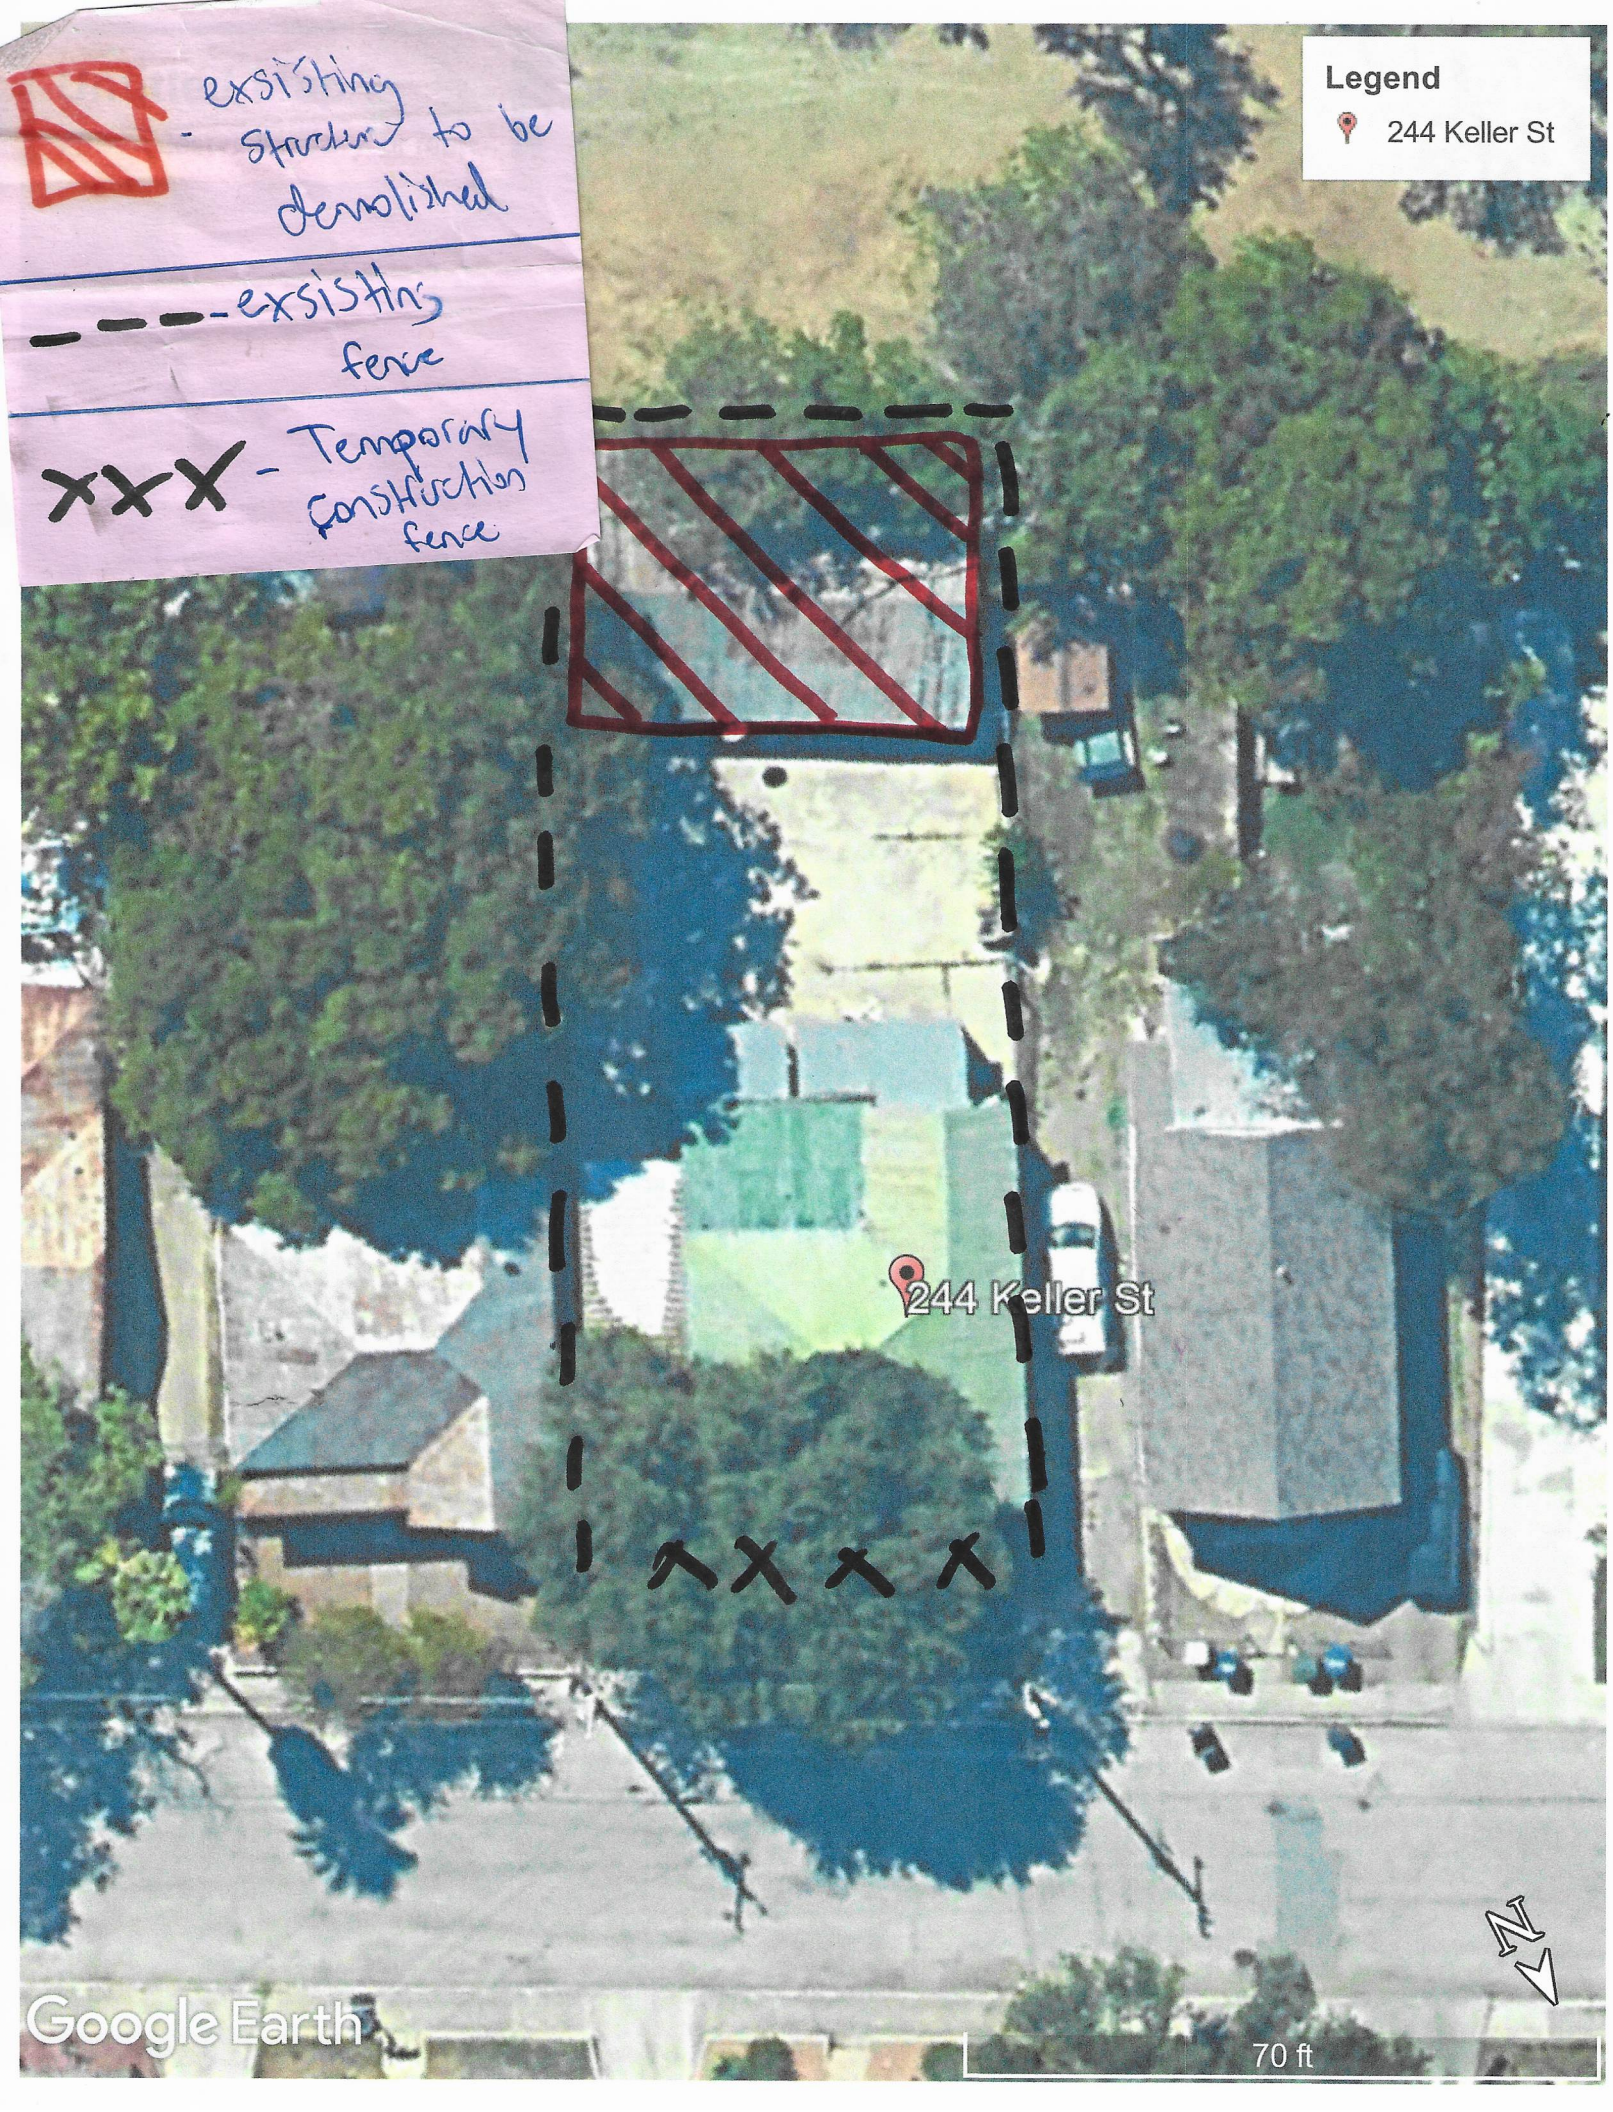
- existing structure to be demolished
---- existing fence
XXX - Temporary construction fence
Legend
244 Keller St
244 Keller St
N
Google Earth
70 ft