







Brick caps | Contractor Tal...

Contractor Tal...



Image result for capping a...
Pinterest



216

MARY

LOUISE



401

MARY

LOUISE



318
FULLER



349

MARY

Louise



211
Worthing





Crop

Mary Louise
300 400

300
MARY
LOUISE





Red
Brick
Cap
on
Wall


Stucco Color
Texture to
match House



2.2.2



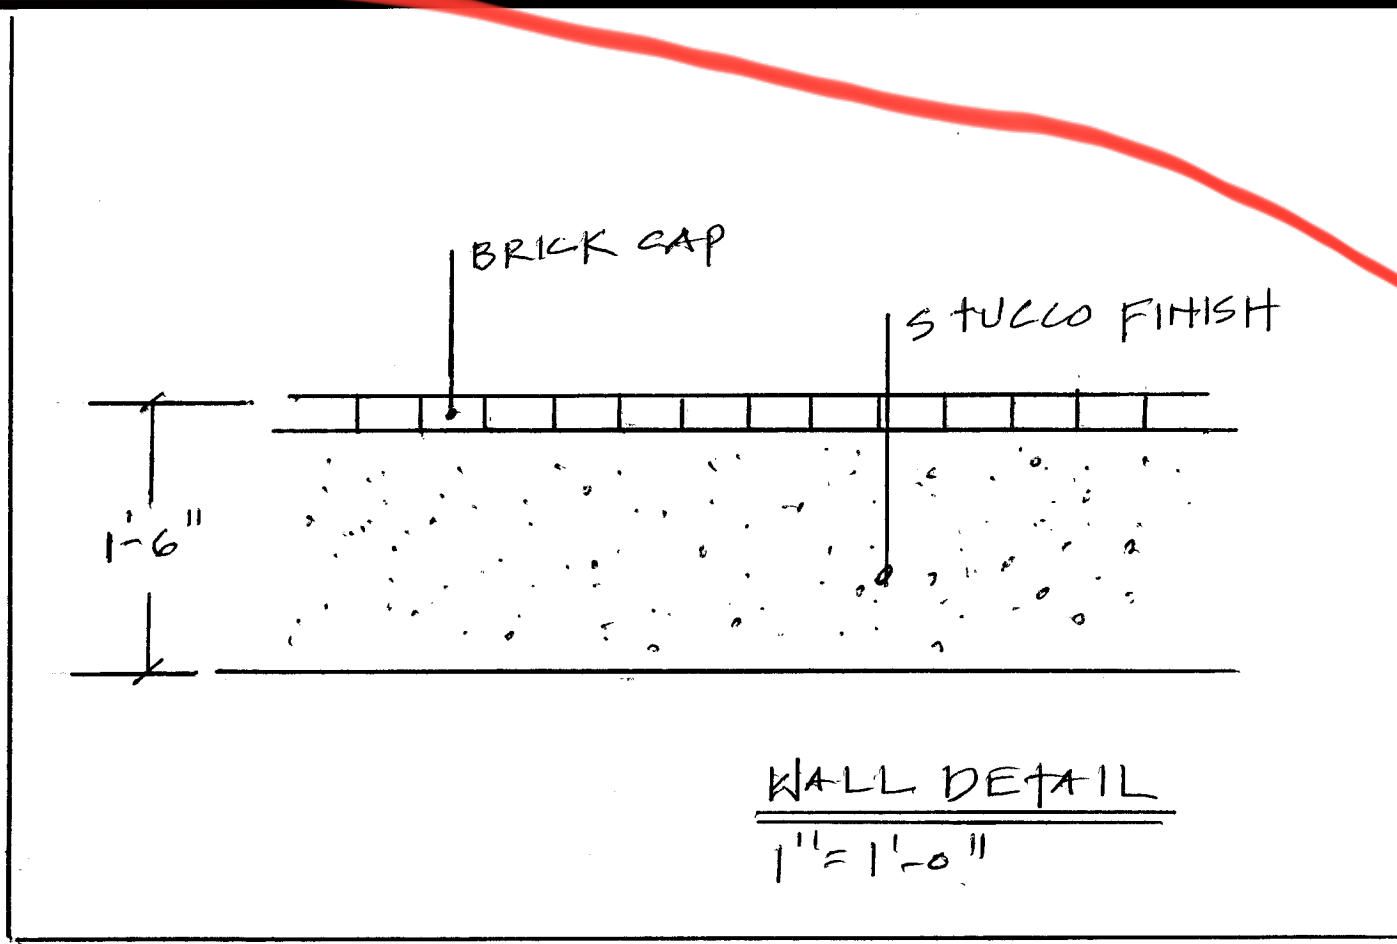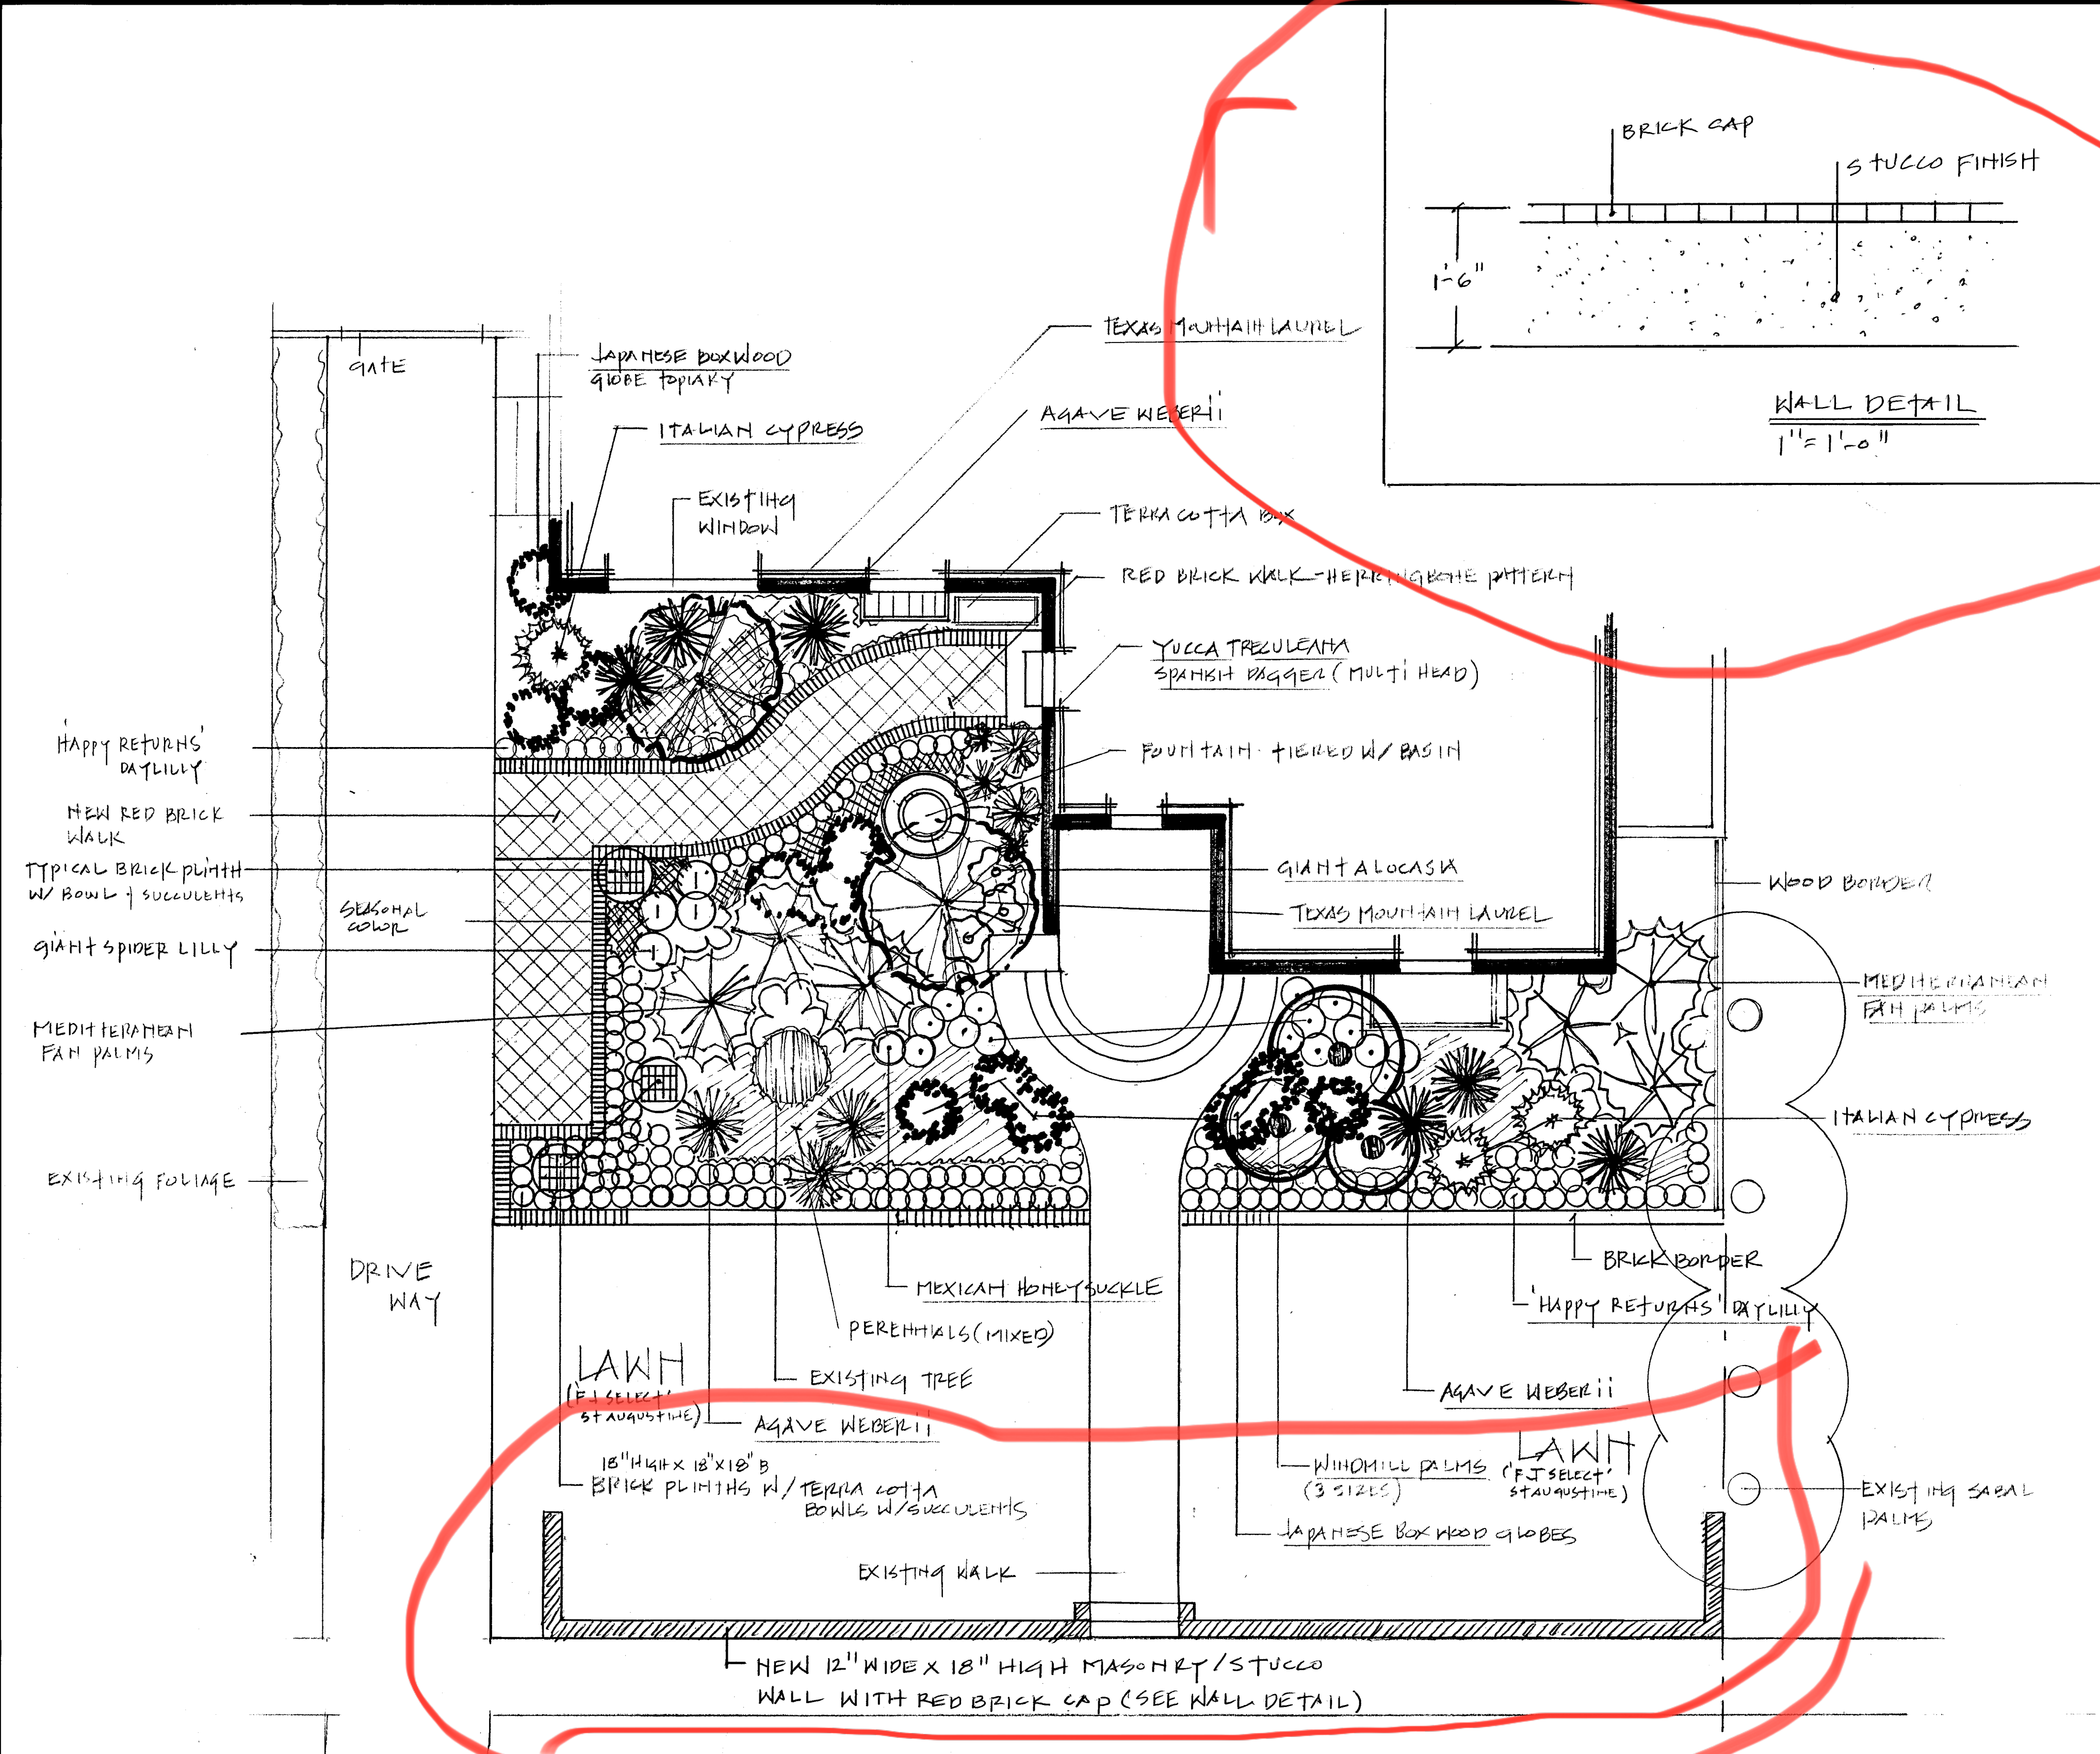

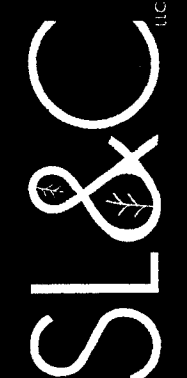 SOUTHERN LANDSCAPES & CONSTRUCTION	PROJECT:	LANDSCAPE REDEVELOPMENT • LOT 10, BLOCK 8, N. HOOD LANE TERRACE		
	LOCATION:	222 MARY LOUISE DRIVE • SAN ANTONIO, TEXAS	SCALE:	3 1/16" = 1'-0"
	DESIGNER:	HESTER J. VILLARREAL	DATE:	9-1-20