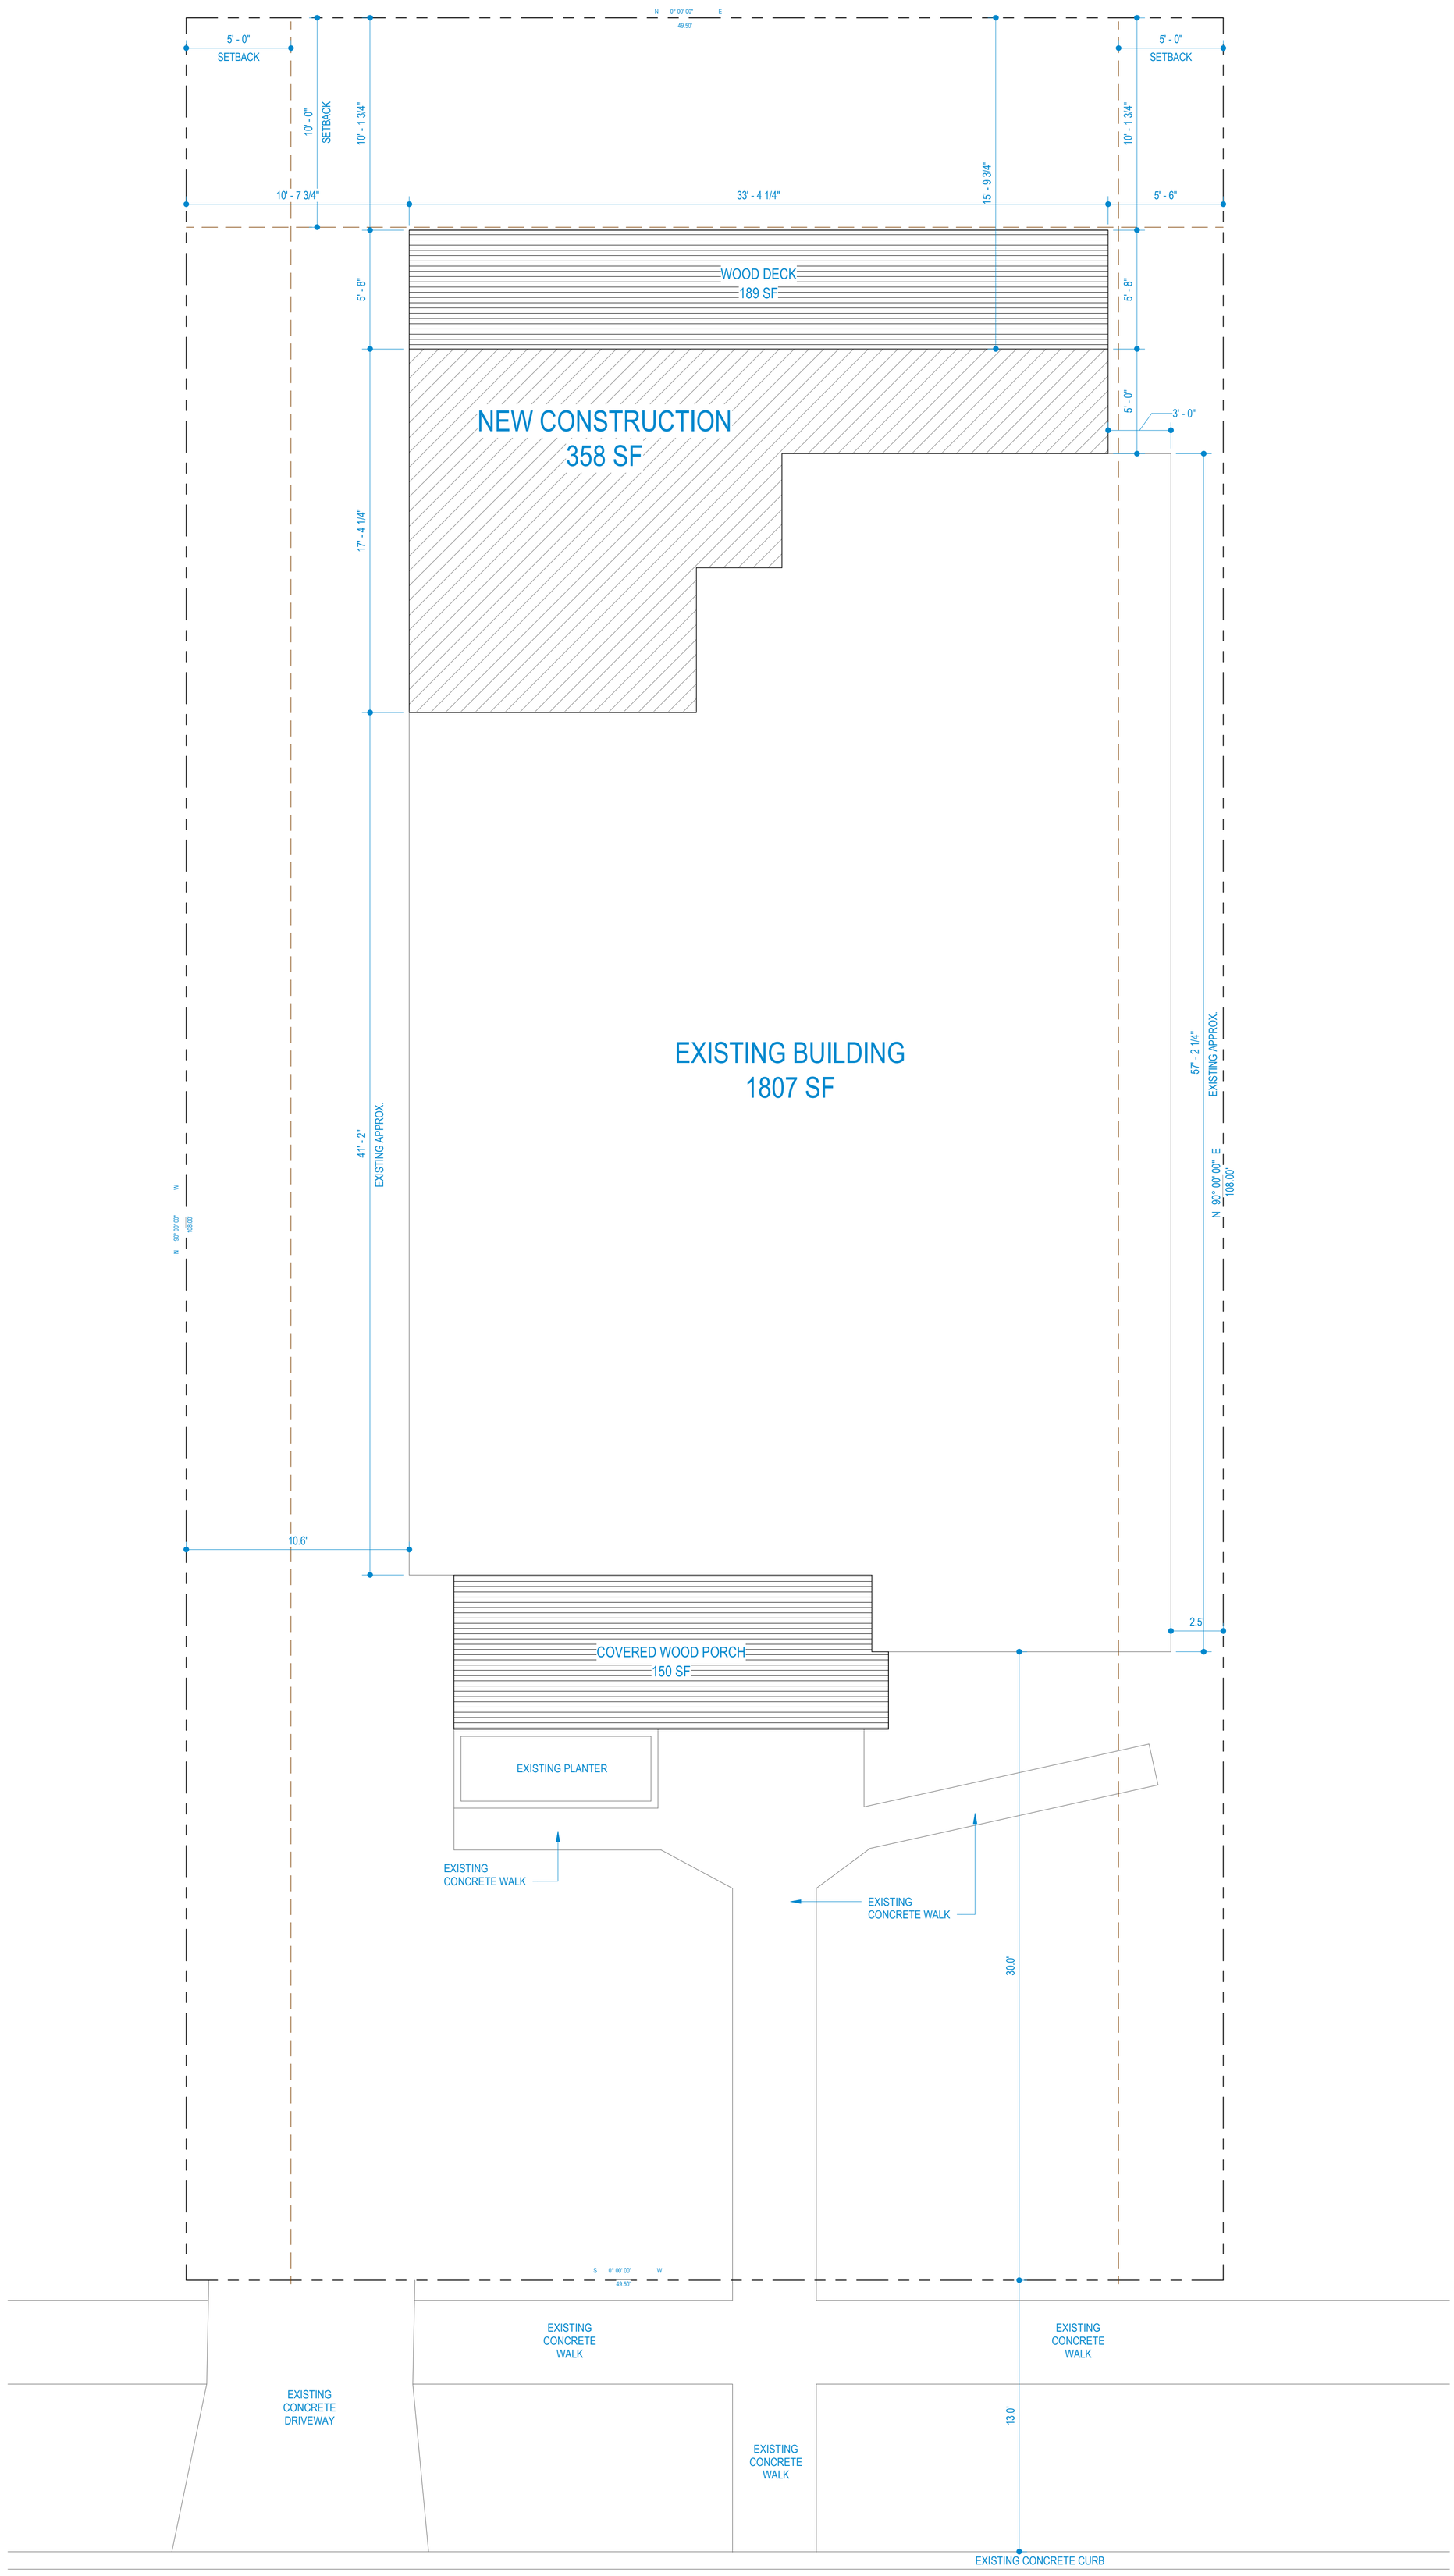

0 2' 4' 8'
0 2"
1/4" = 1'-0"

No.	Description	Date

101
SCHEMATIC SITE PLAN

Project number 26-11
8-19-2026

509 N OLIVE ST.

SAN ANTONIO, TEXAS

MAVE
DESIGN CONSULTING