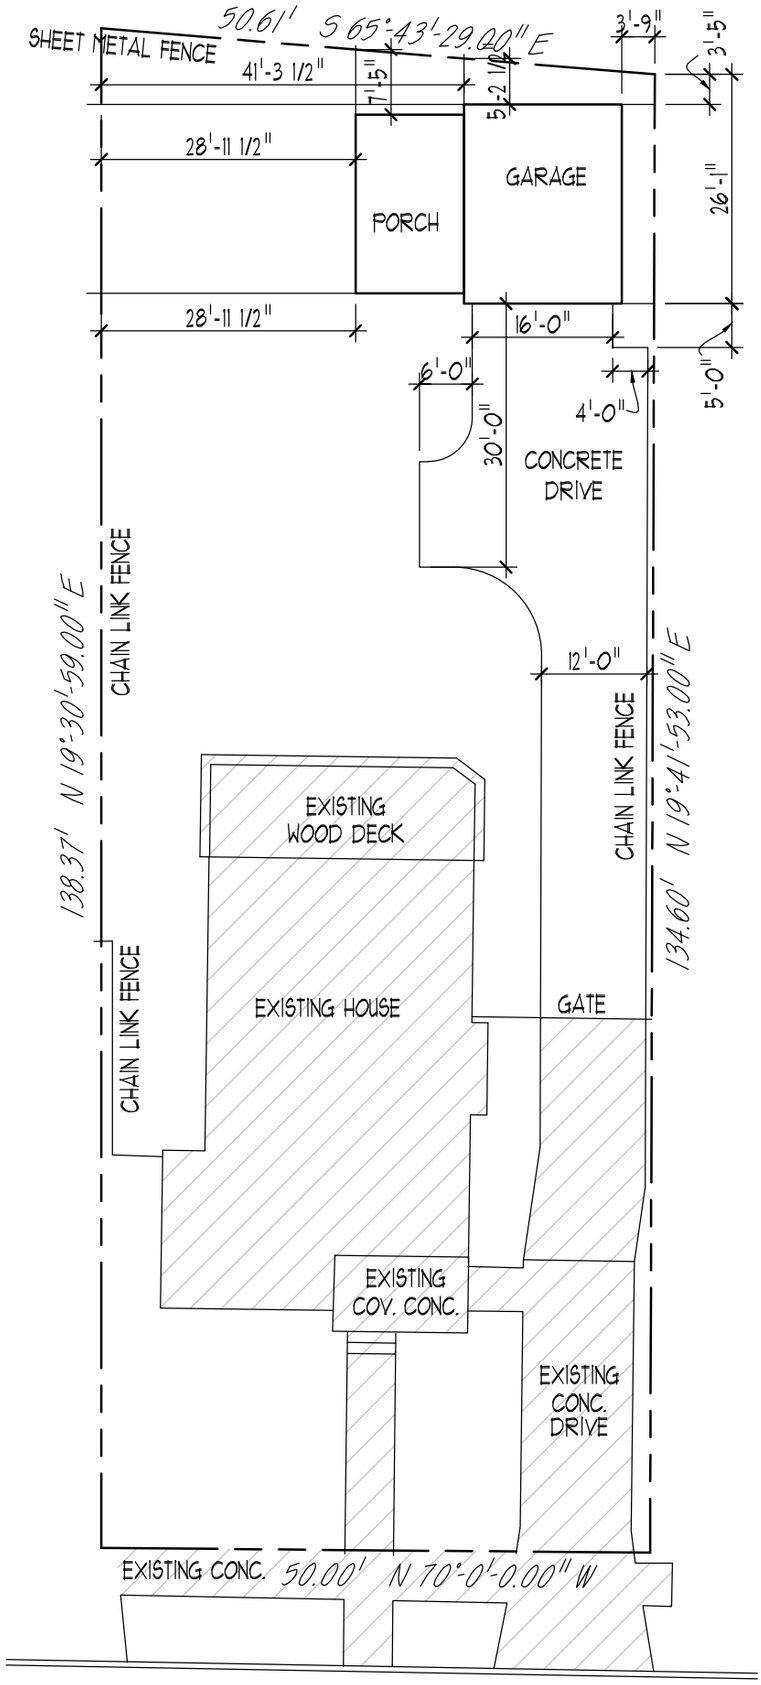

523 DEVINE STREET

PLOT PLAN

SCALE: 1" = 20'-0"

CUSTOM HOME

SUBDIVISION: -
LOT: 17
BLOCK: -
NCB: 2957
PLAN: ZAMUDIO RESIDENCE
DATE: 03-20-26

JimCox DESIGNS
EXPERIENCE | QUALITY | VISION
13333 BLANCO ROAD, SUITE 301, SAN ANTONIO, TEXAS 78216
PH: (210) 493-0774 FAX: 493-0775
EMAIL: JIM@JIMCOXDESIGNS.COM WWW.JIMCOXDESIGNS.COM
P.B.D. No. TX 335