


PERMITTED DESIGN


PERMIT REVISION

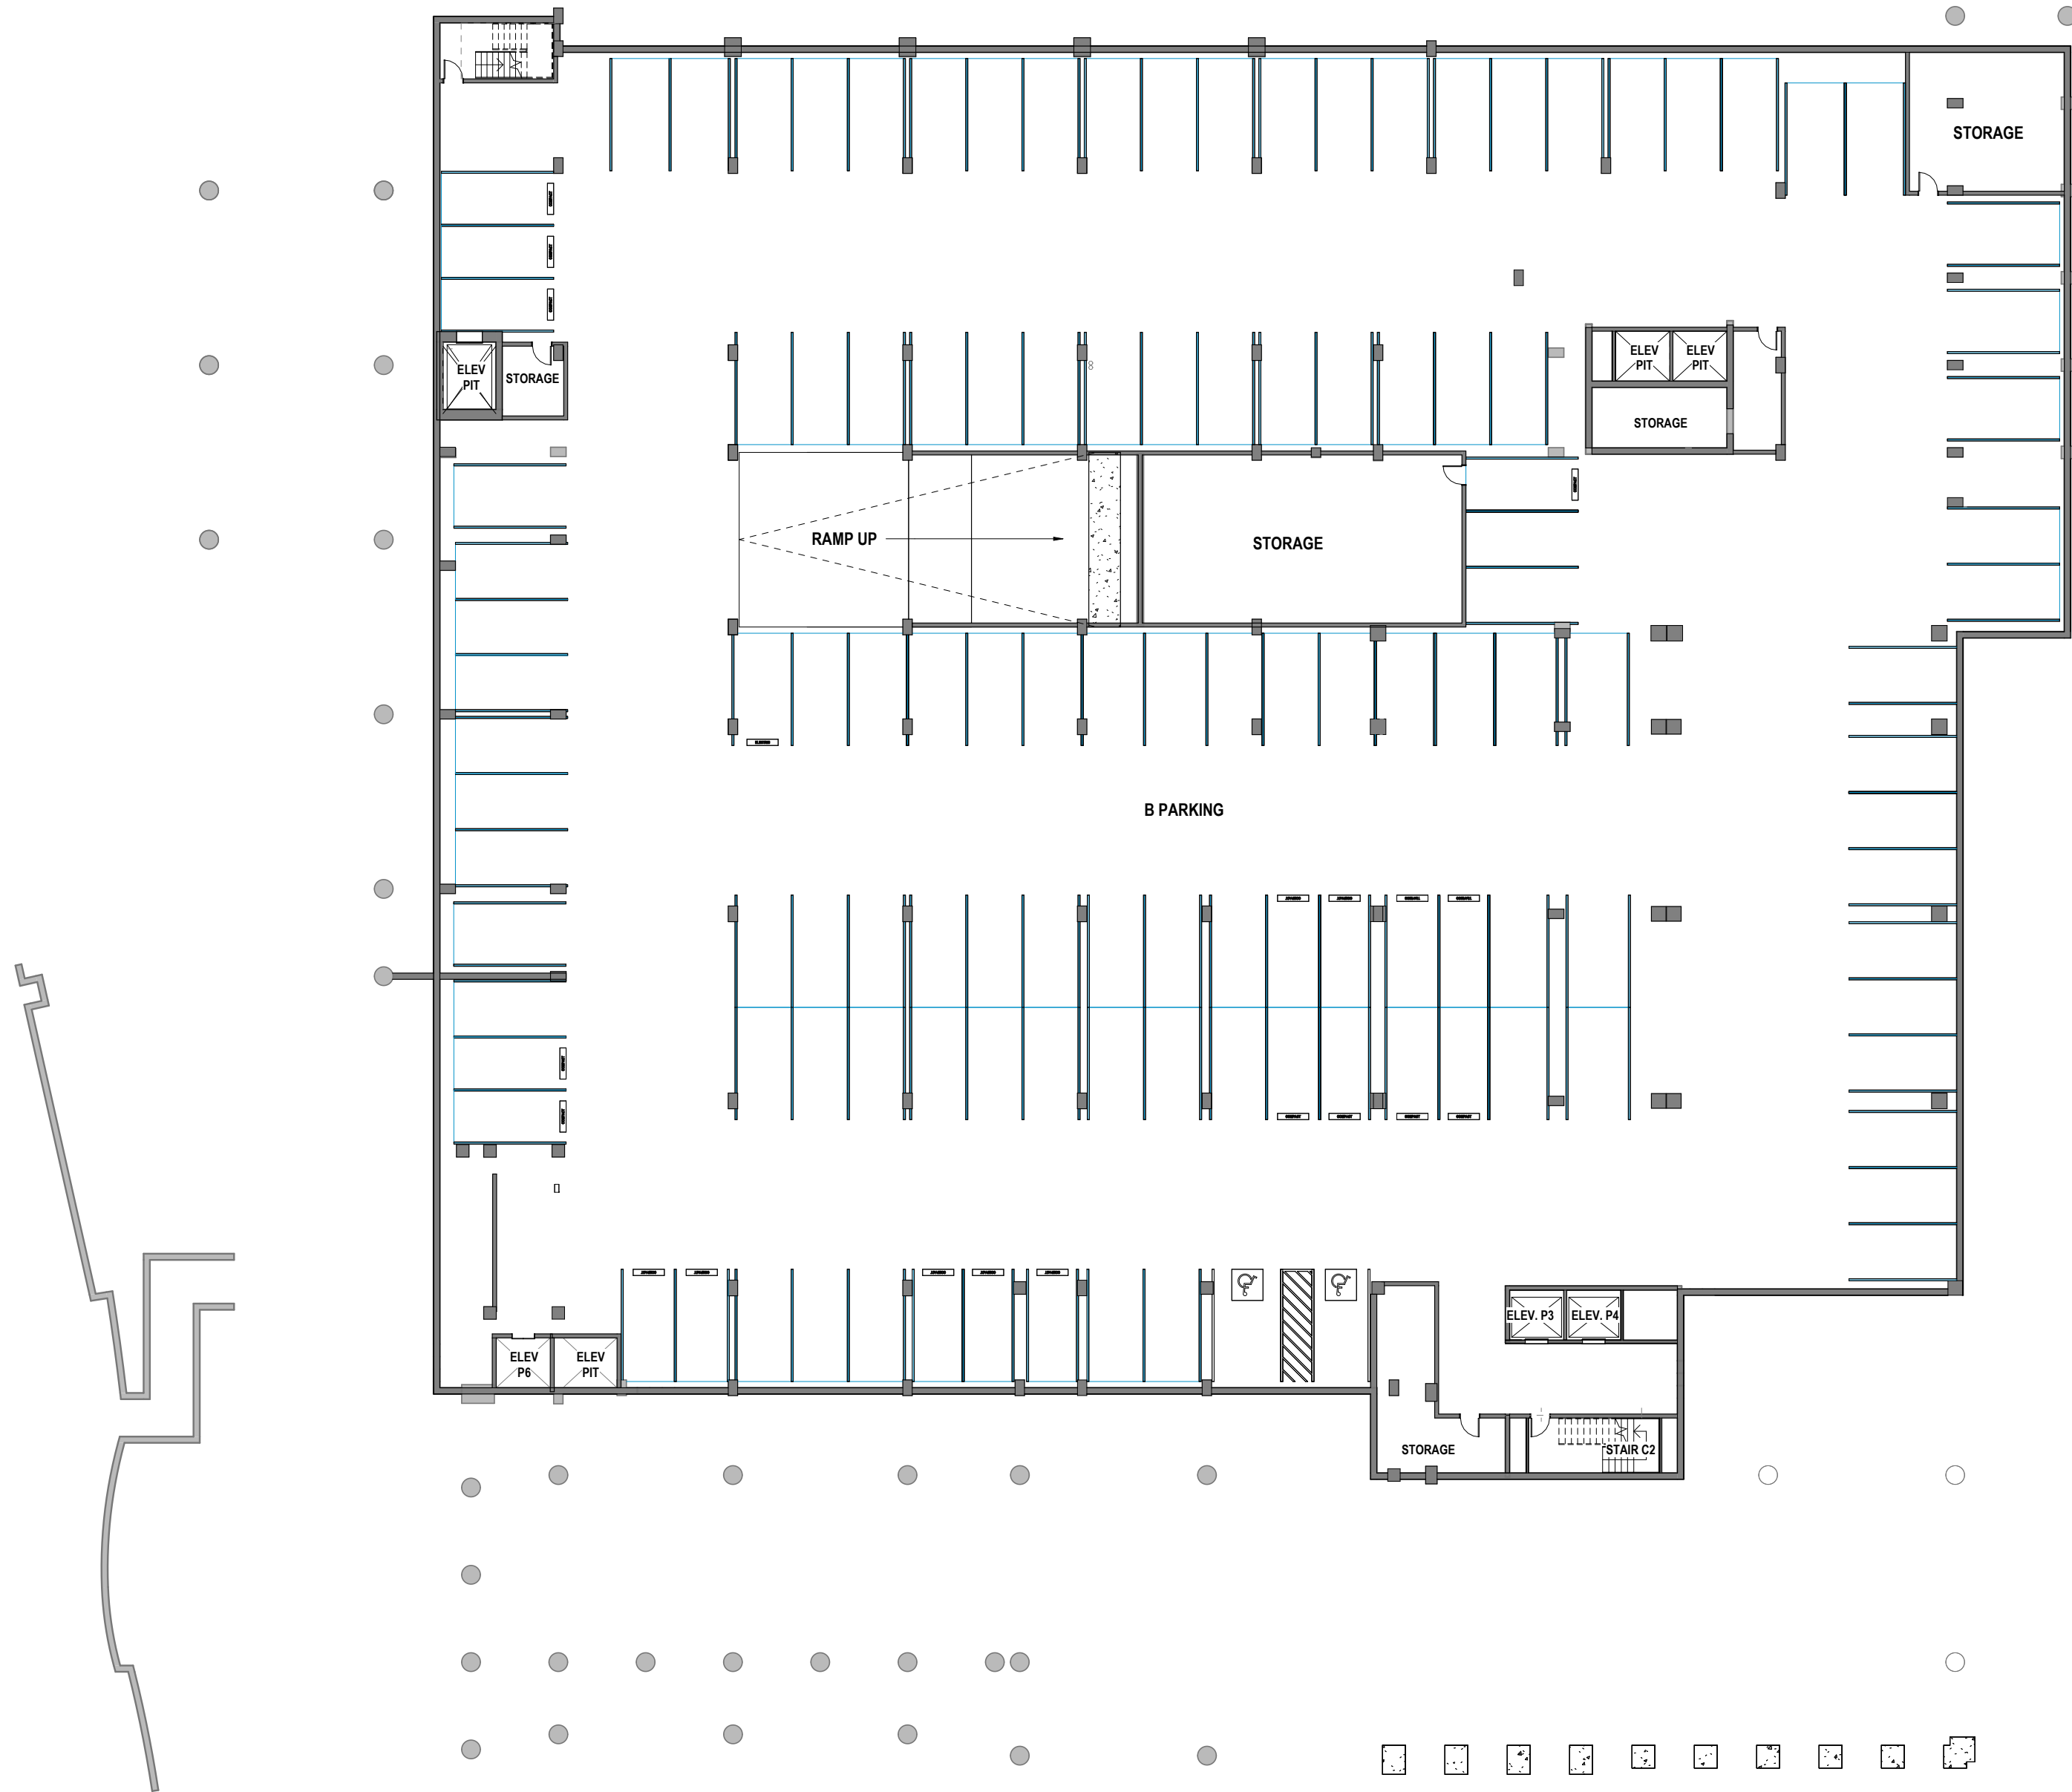

REVISIONS:

- 1. Added a basement level of parking.

PERMITTED DESIGN

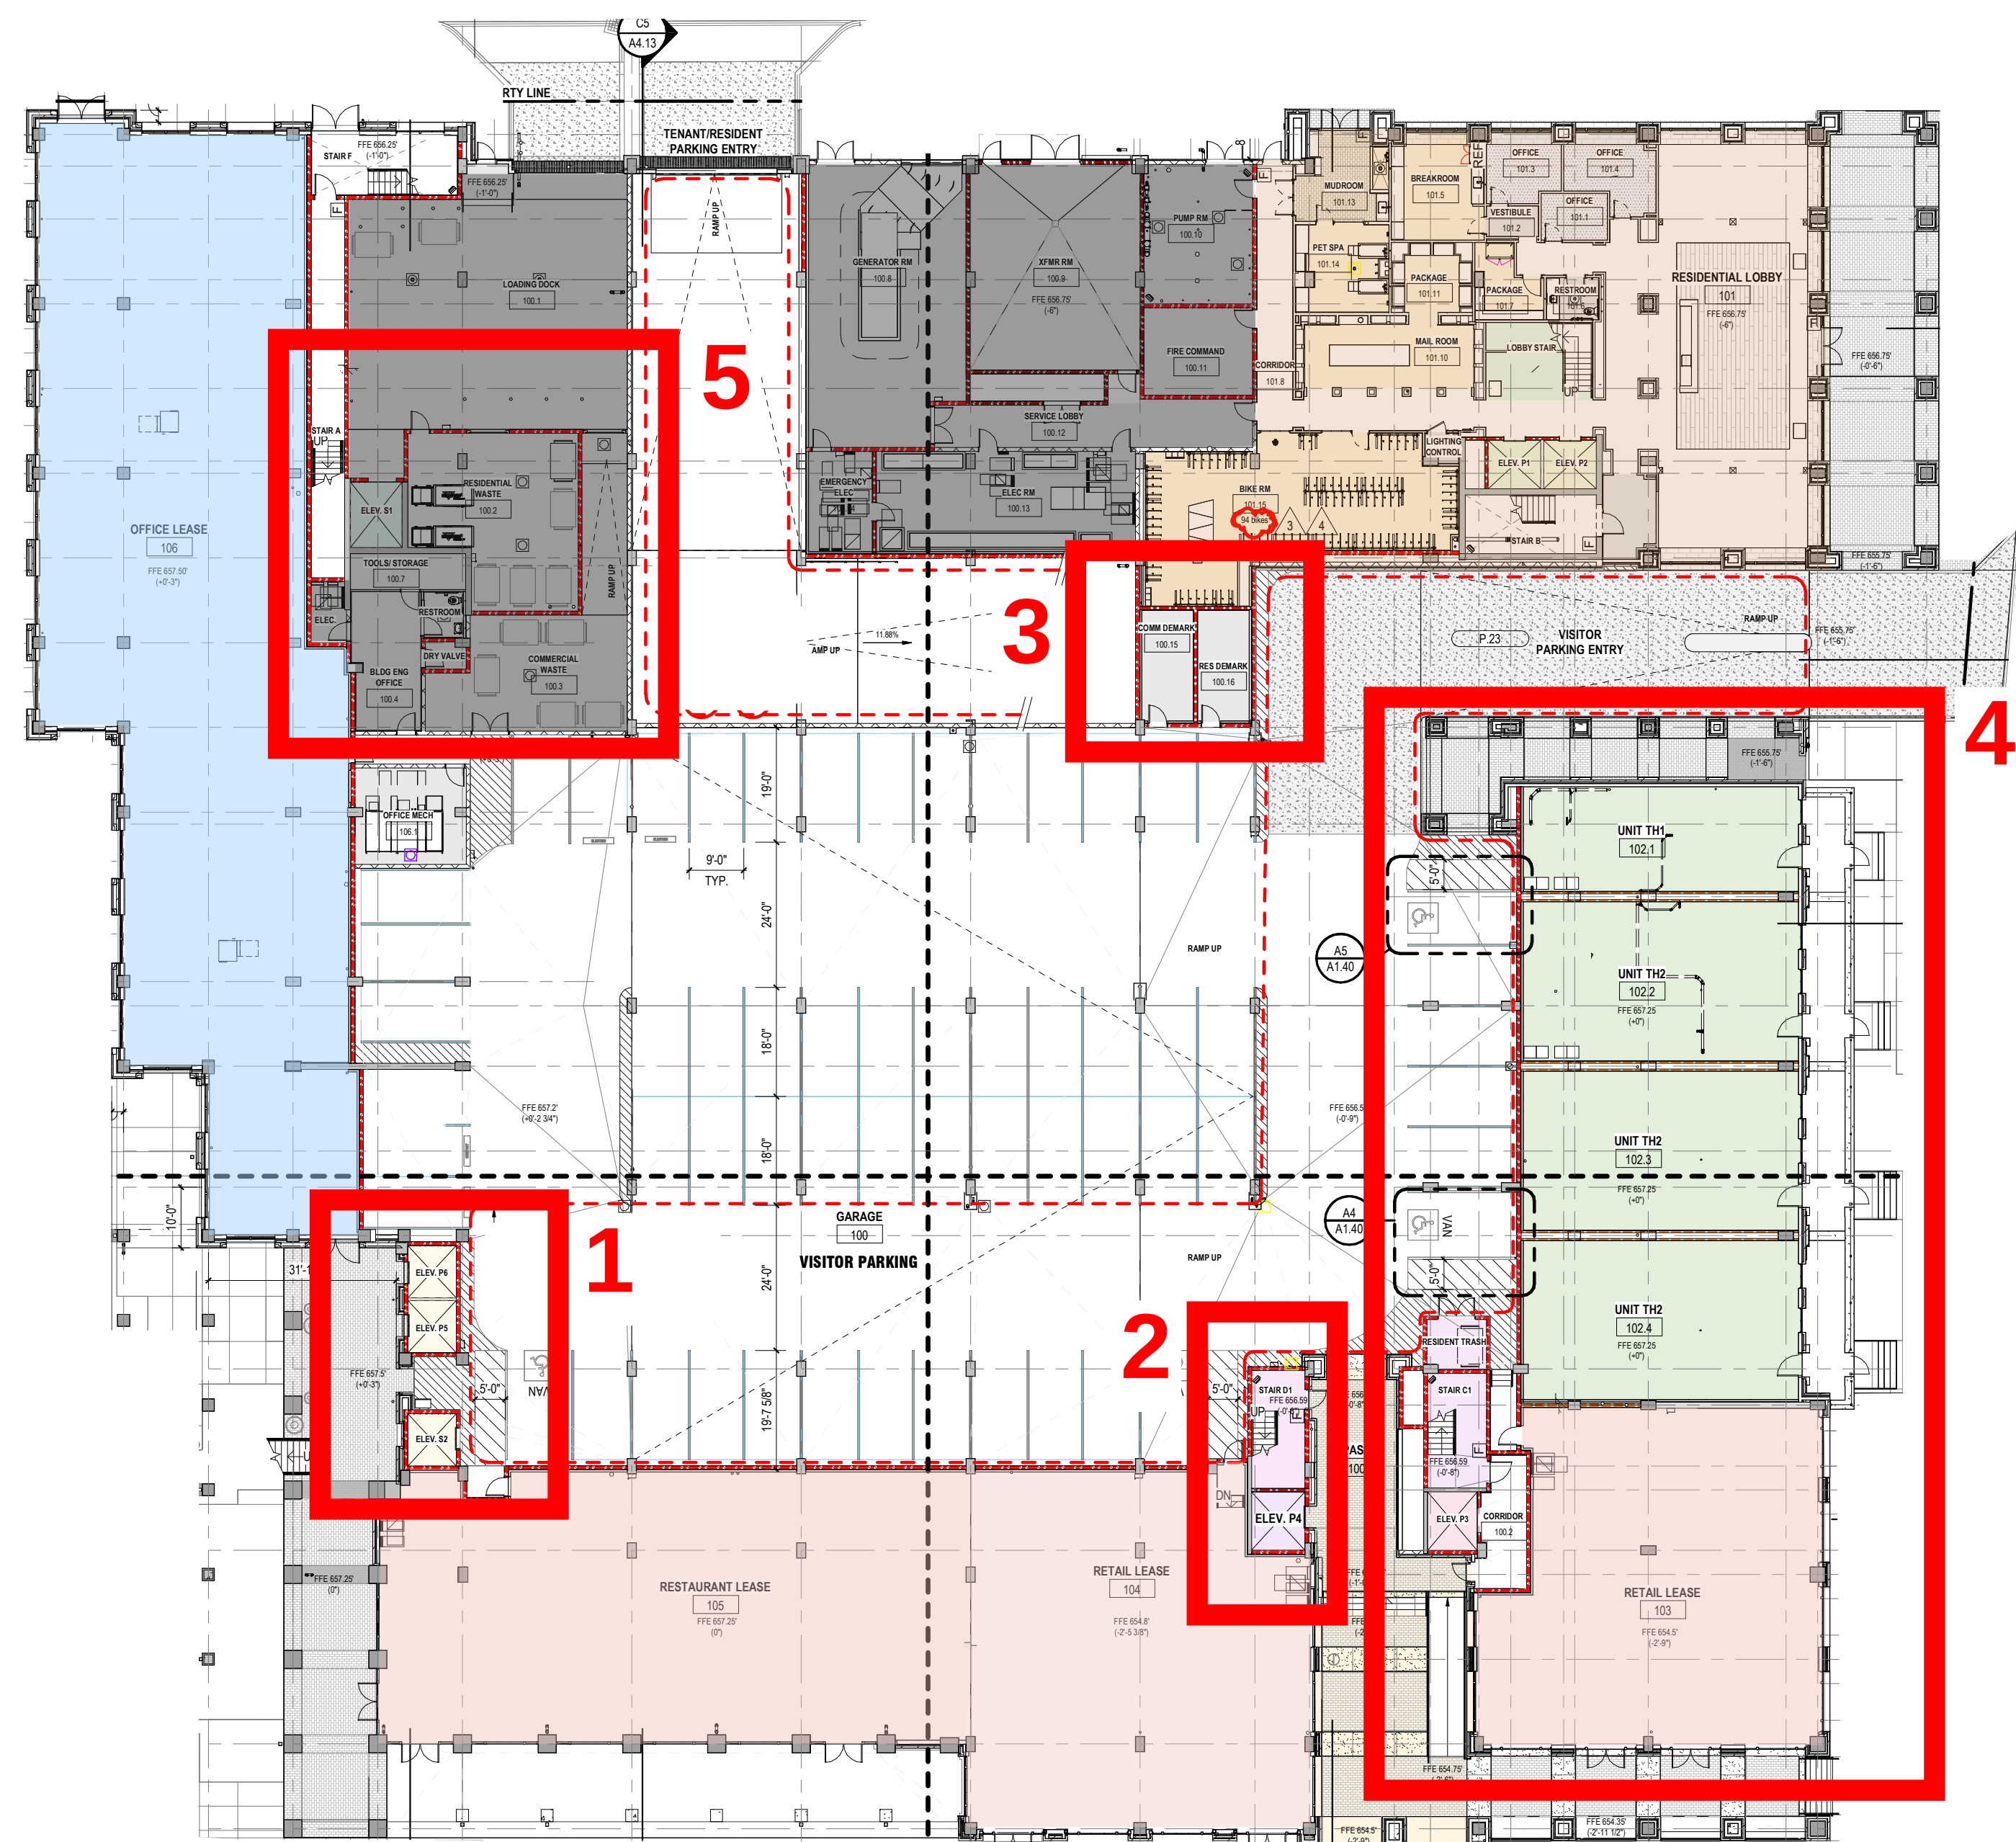

PERMIT REVISION




REVISIONS:

- 1. Reconfigured elevators. Removed (1) elevator.
- 2. Amenity level stair exit location moved. Removed (1) elevator.
- 3. Created ramp for basement parking.
- 4. Changed townhomes into retail. Changed retail into office lobby. Rearranged elevator and stair core to accommodate office building. Added an egress stair for office.
- 5. Rearranged trash rooms.

GROUND FLOOR

PERMITTED DESIGN

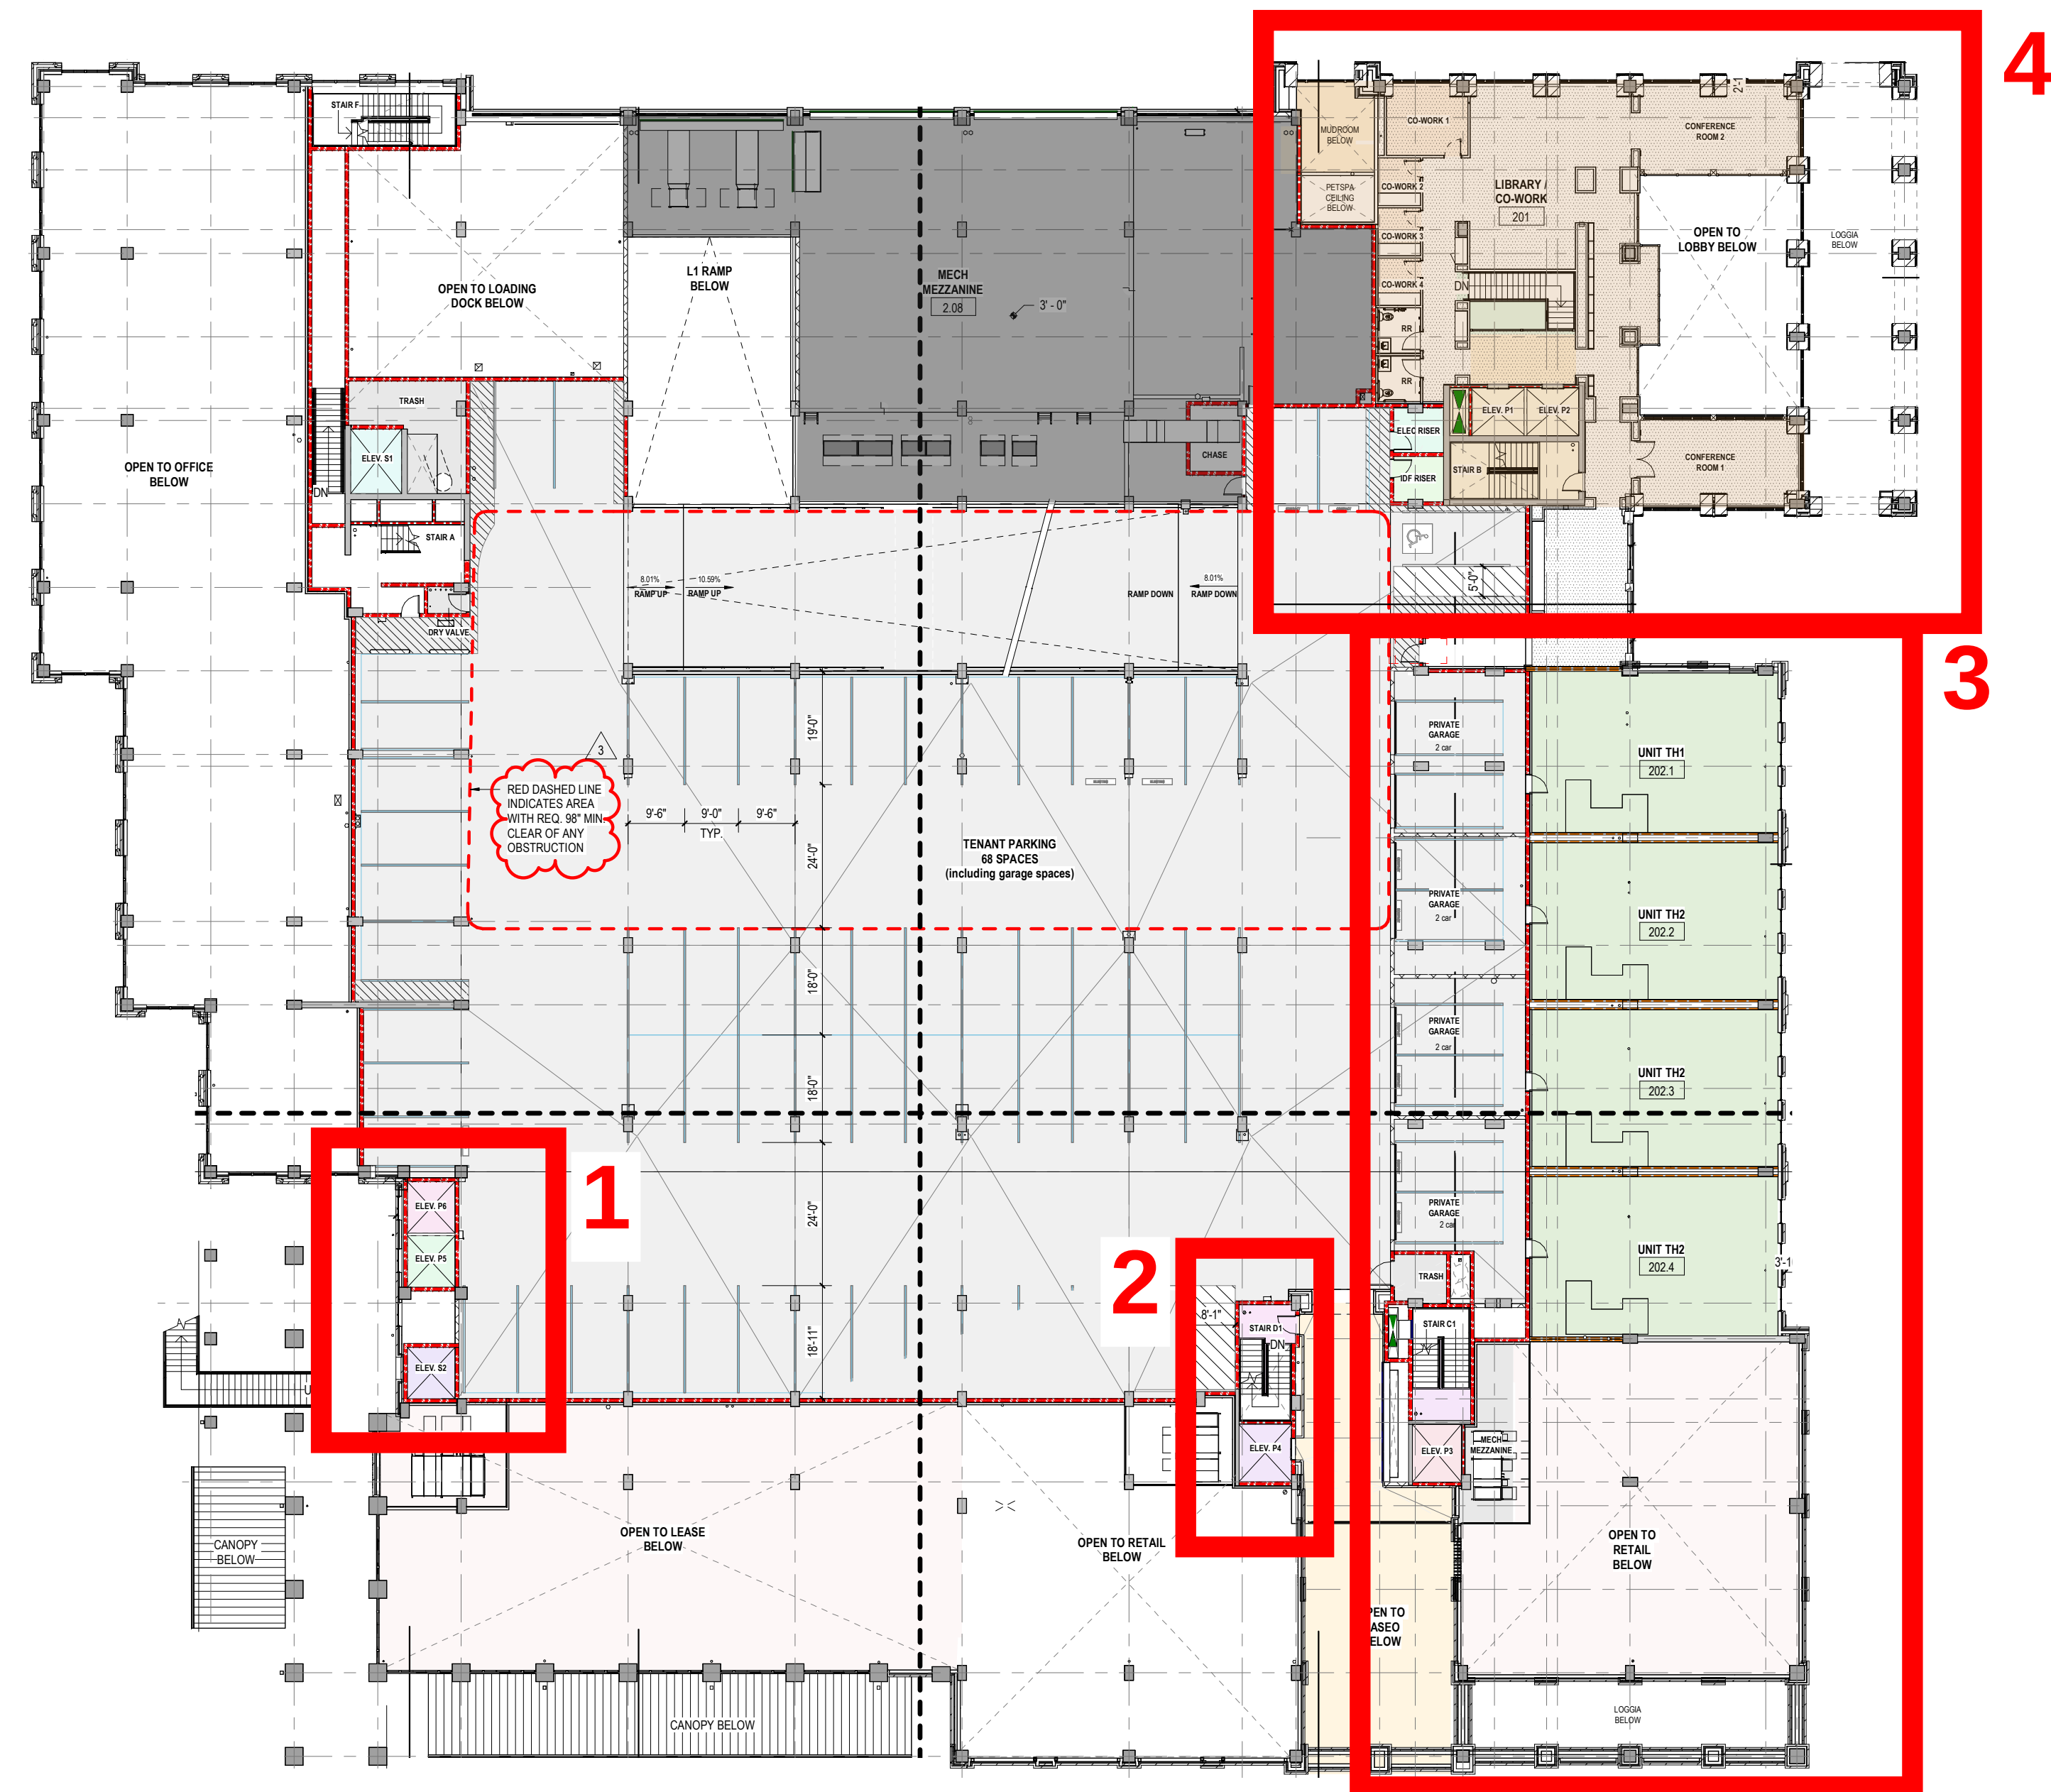

PERMIT REVISION



REVISIONS:


1. Reconfigured elevators. Removed (1) elevator.
2. Amenity level stair exit location moved. Removed (1) elevator.
3. Changed townhomes into retail. Removed private garages.
Rearranged elevator and stair core to accommodate office building.
Added an egress stair for office. Removed private garages.
4. Removed Level 2 of residential lobby. Added trellis at Level 1 at garage entry.

LEVEL 2

PERMITTED DESIGN




PERMIT REVISION

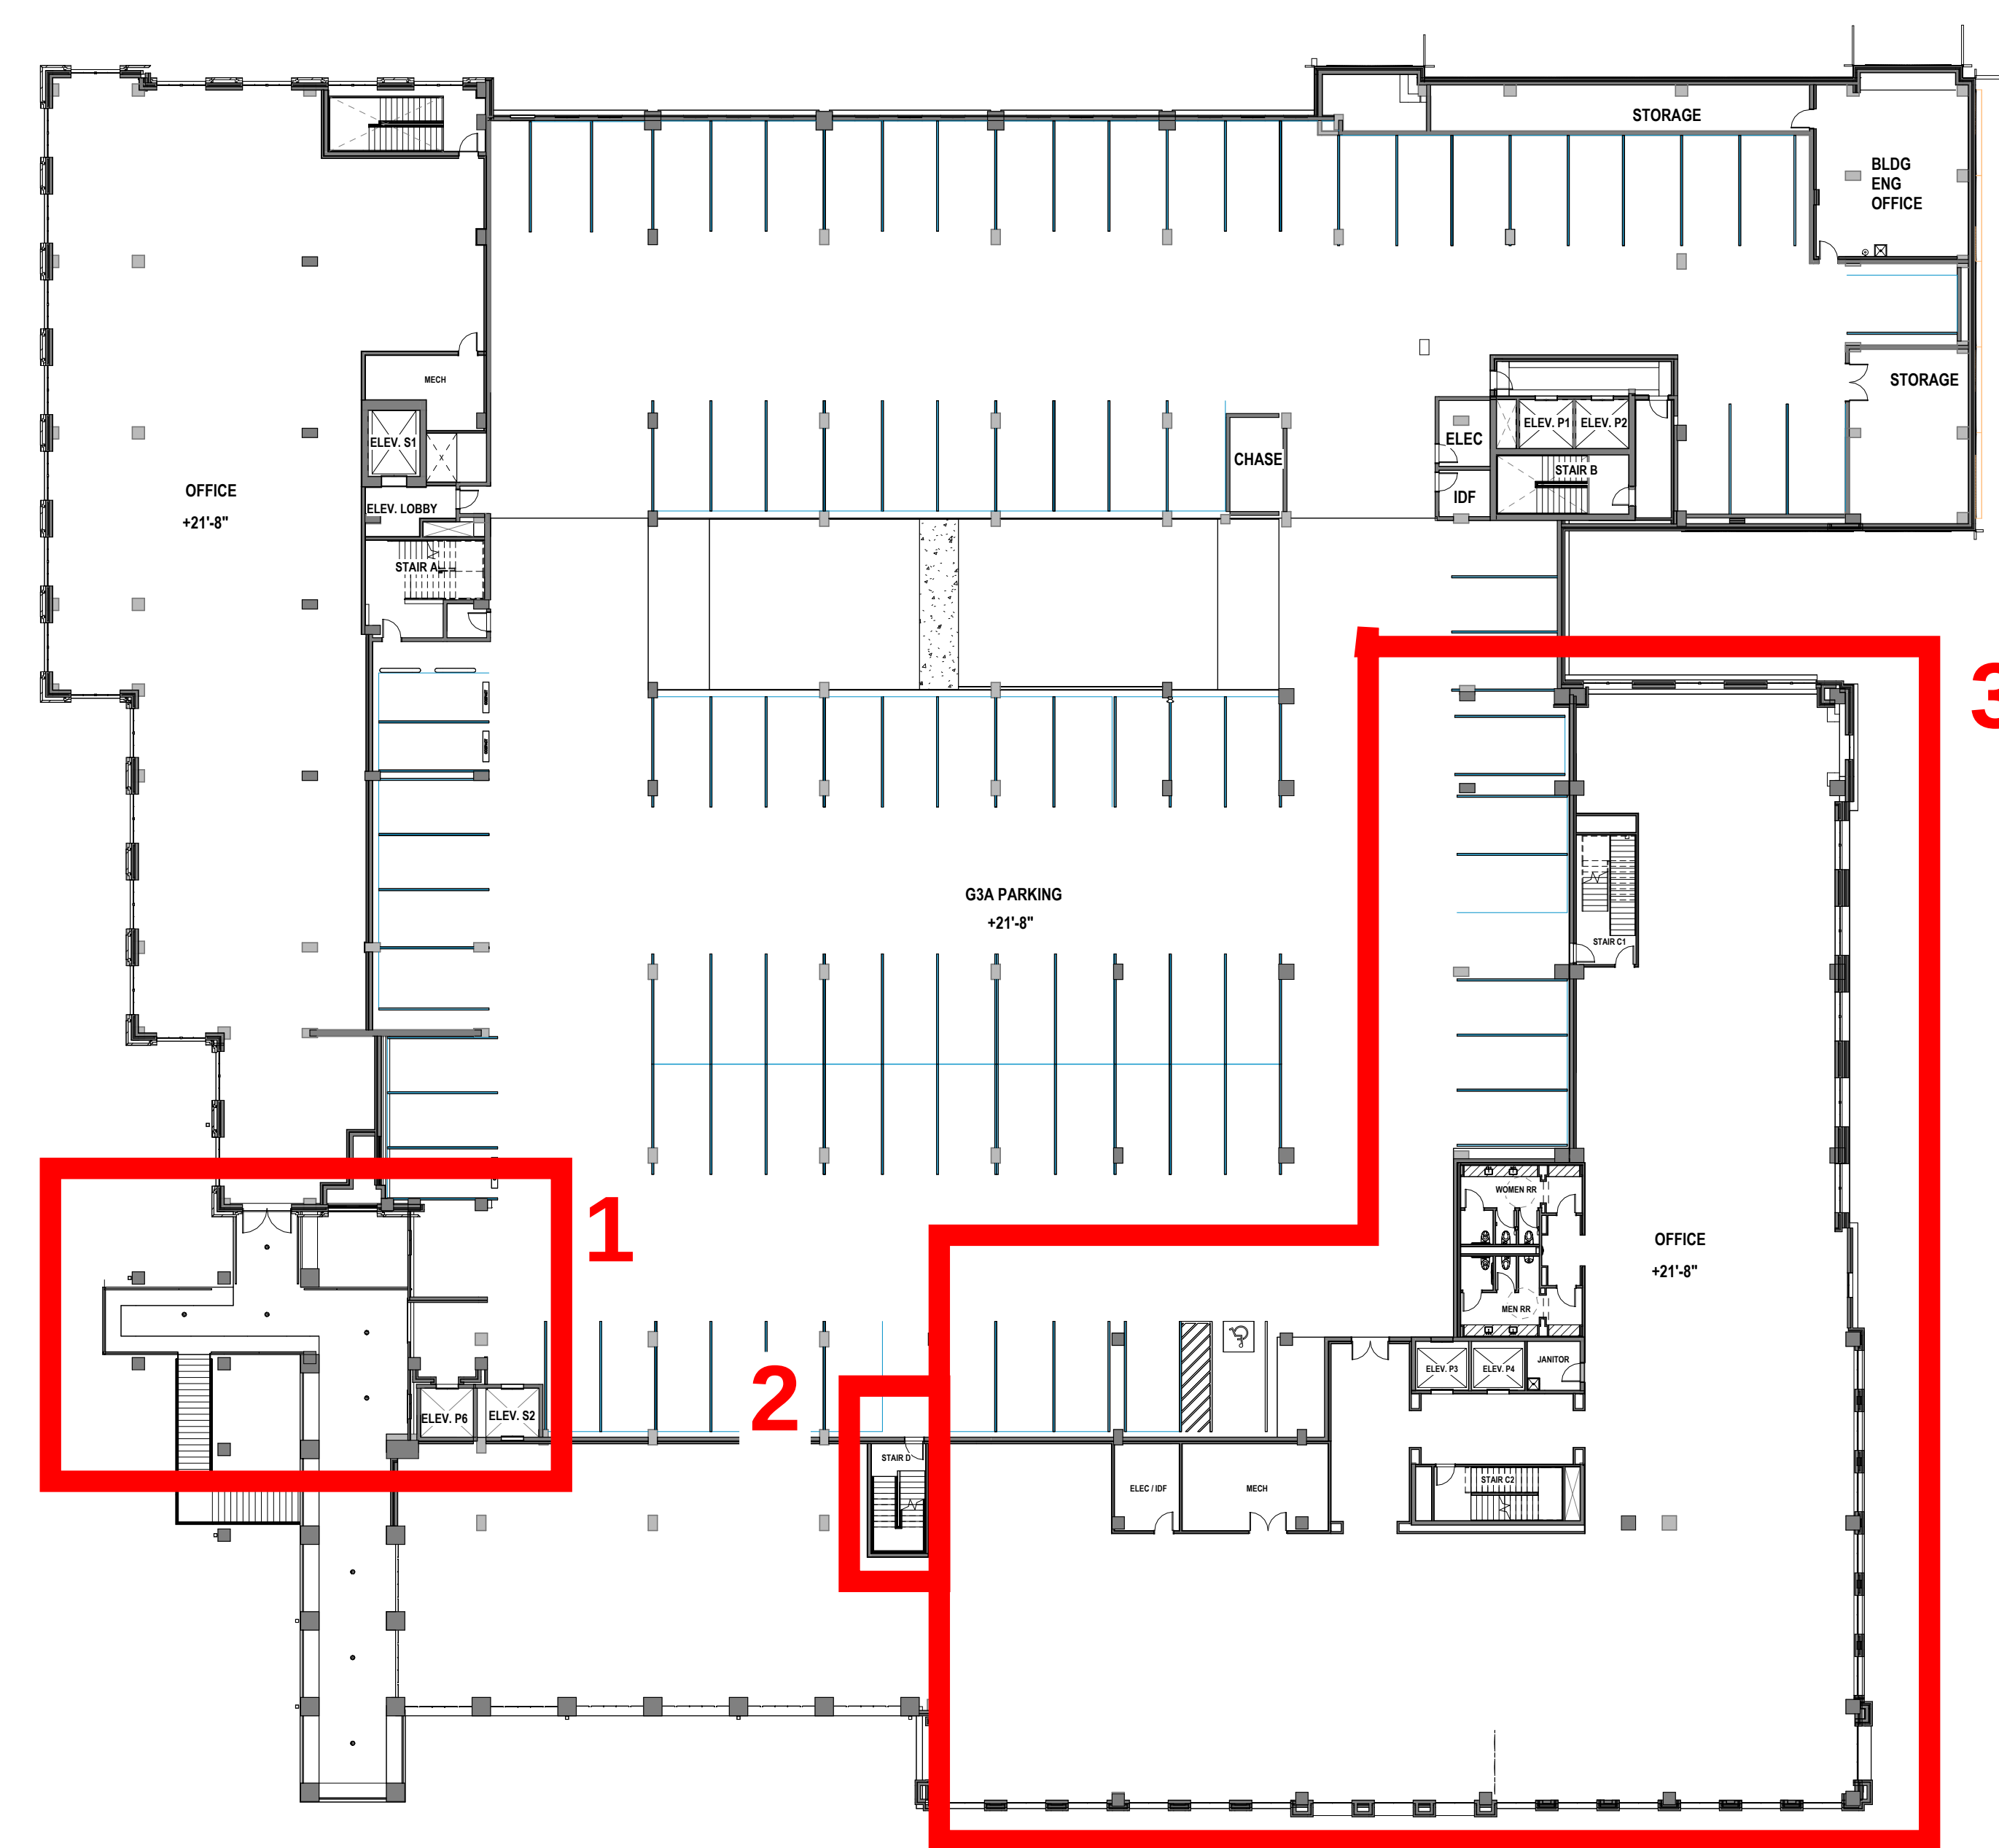

REVISIONS:


- 1. Reconfigured elevators. Removed (1) elevator. Pulled terrace off office facade.
- 2. Amenity level stair exit location moved.
- 3. Changed apartment units into office with dedicated office core (elevators, stairs, bathrooms, mechanical, and electrical).

PERMITTED DESIGN

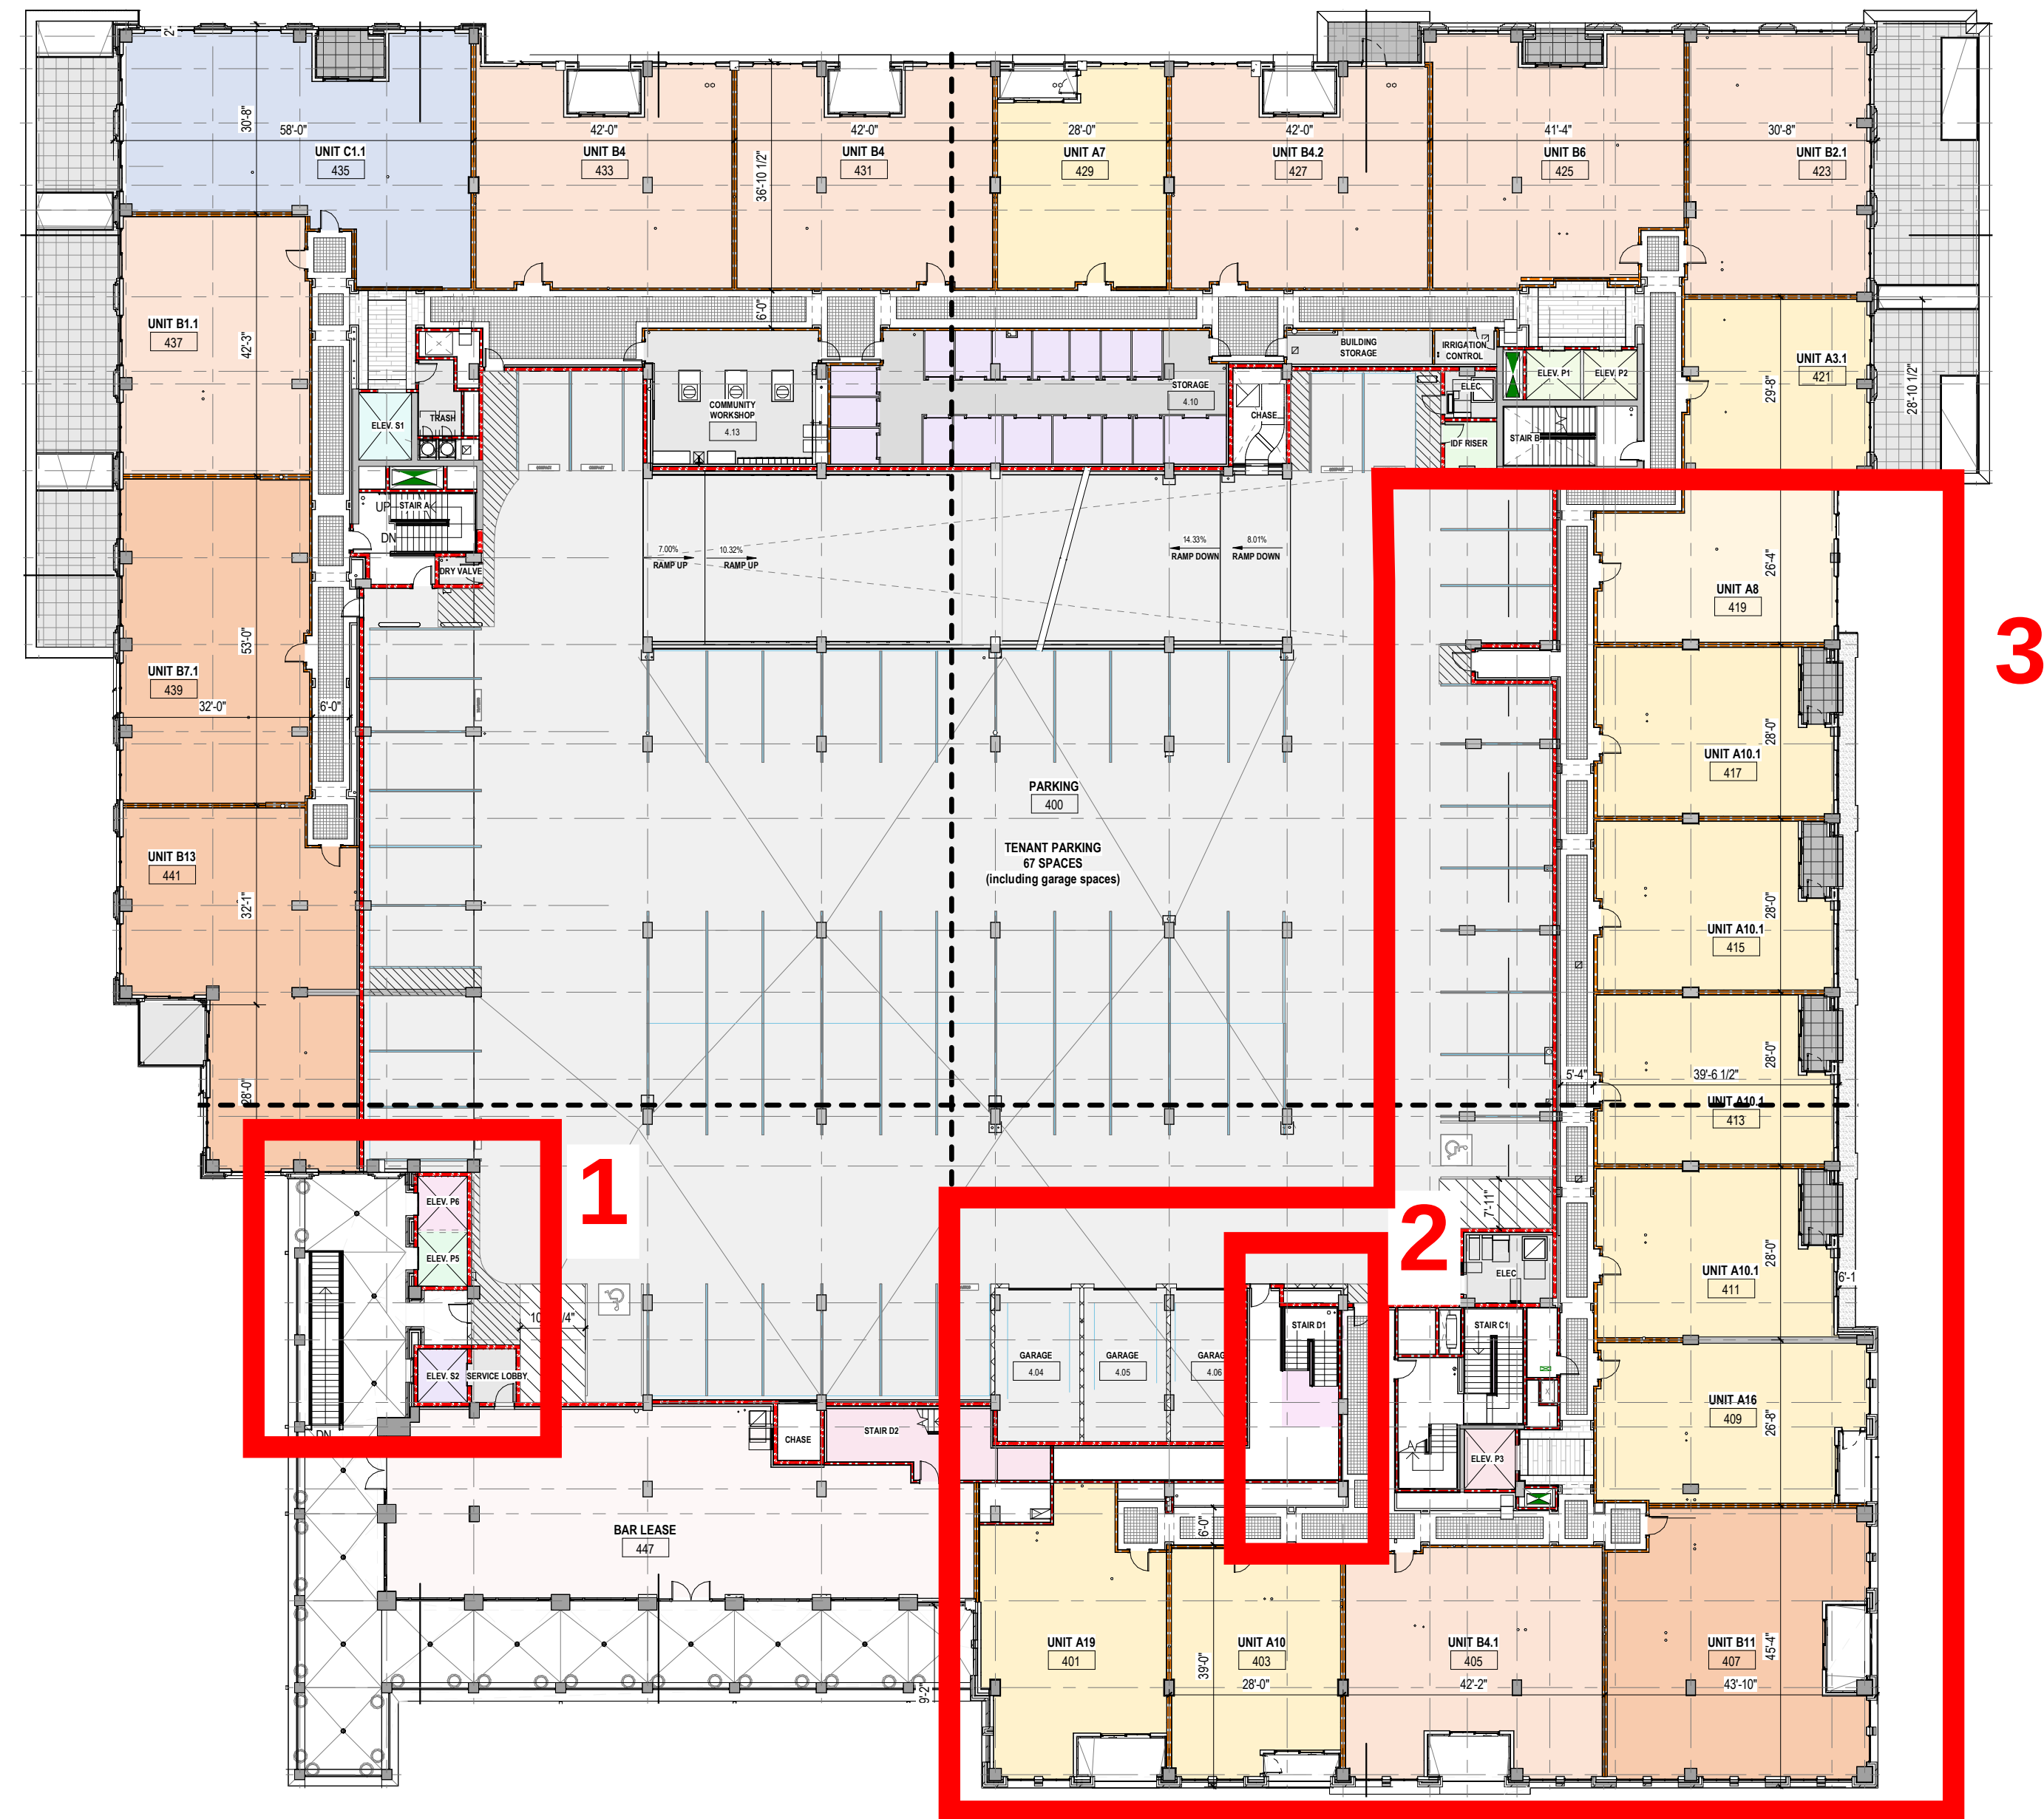


LEVEL C4/ G3B

PERMIT REVISION

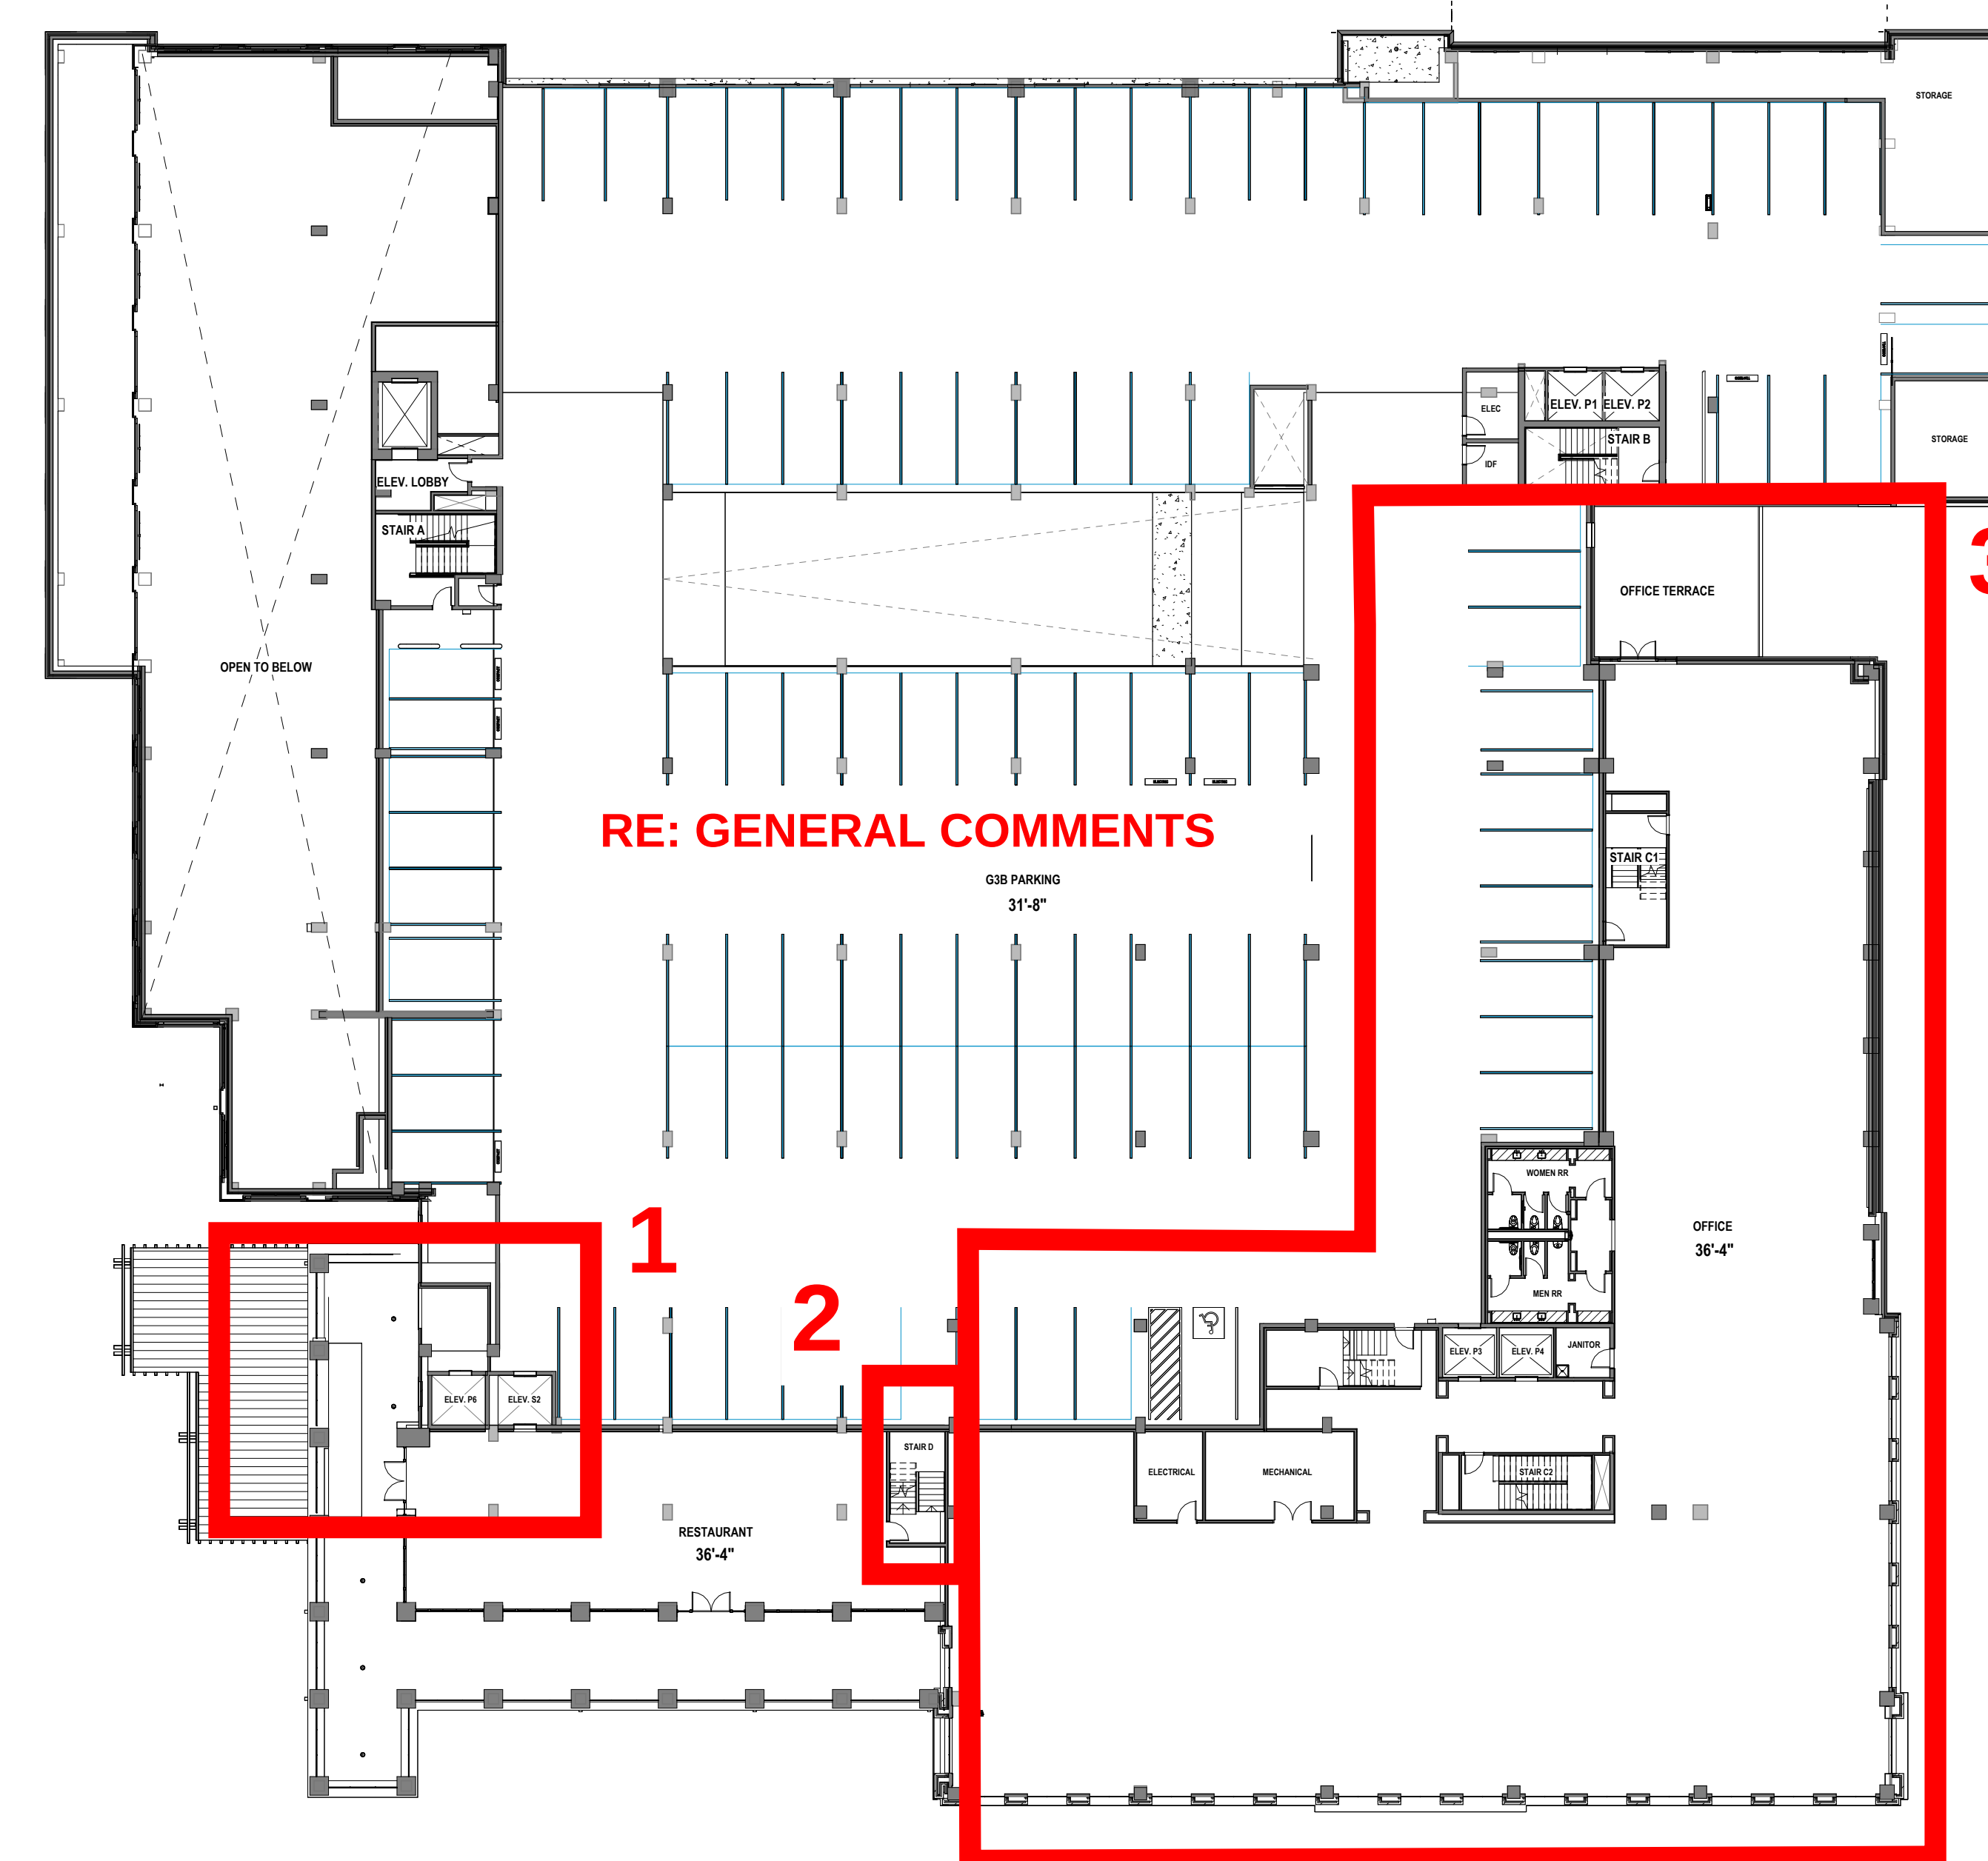

LEVEL R4/ G4

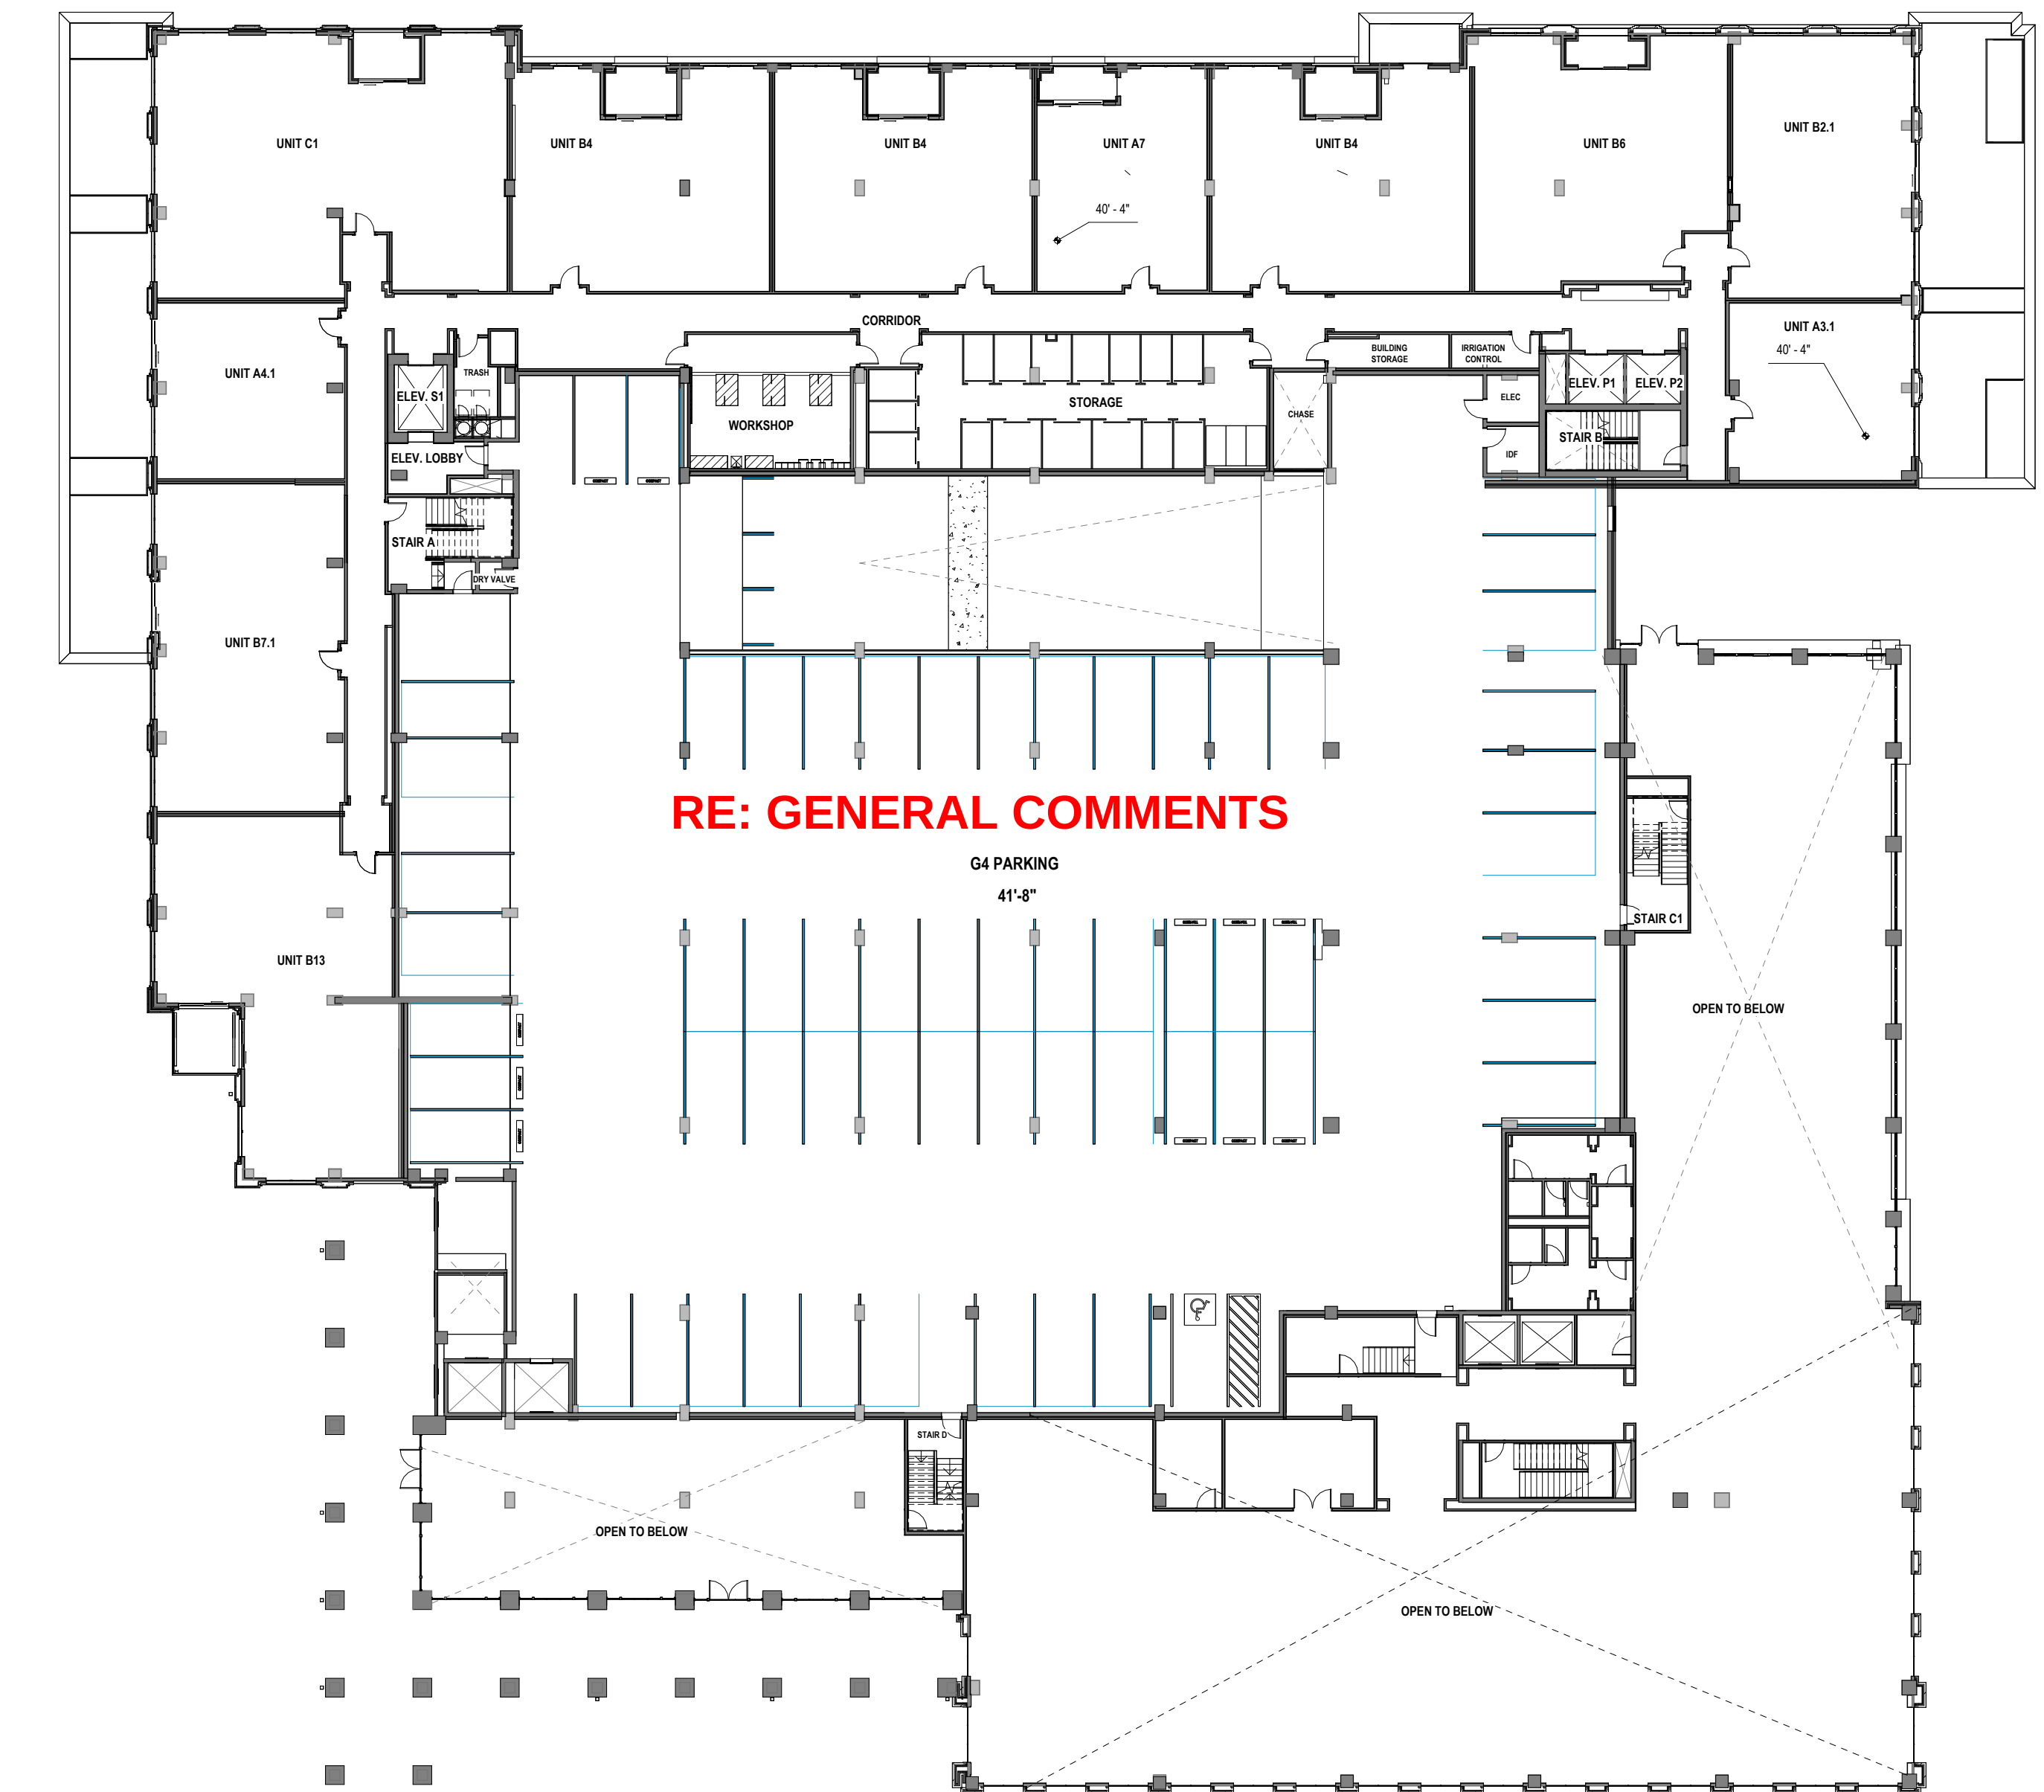

REVISIONS:


1. Reconfigured elevators. Removed (1) elevator.
2. Amenity level stair exit location moved.
3. Changed apartment units into office with dedicated office core (elevators, stairs, bathrooms, mechanical, and electrical). Added office terrace. Removed private garages.

General Comments:


- Level G3B (parking) was added between Level 3 and Level 4.
- Residential and office is split between Level C4/ G3B and Level R4/G4/

LEVEL 4

PERMITTED DESIGN

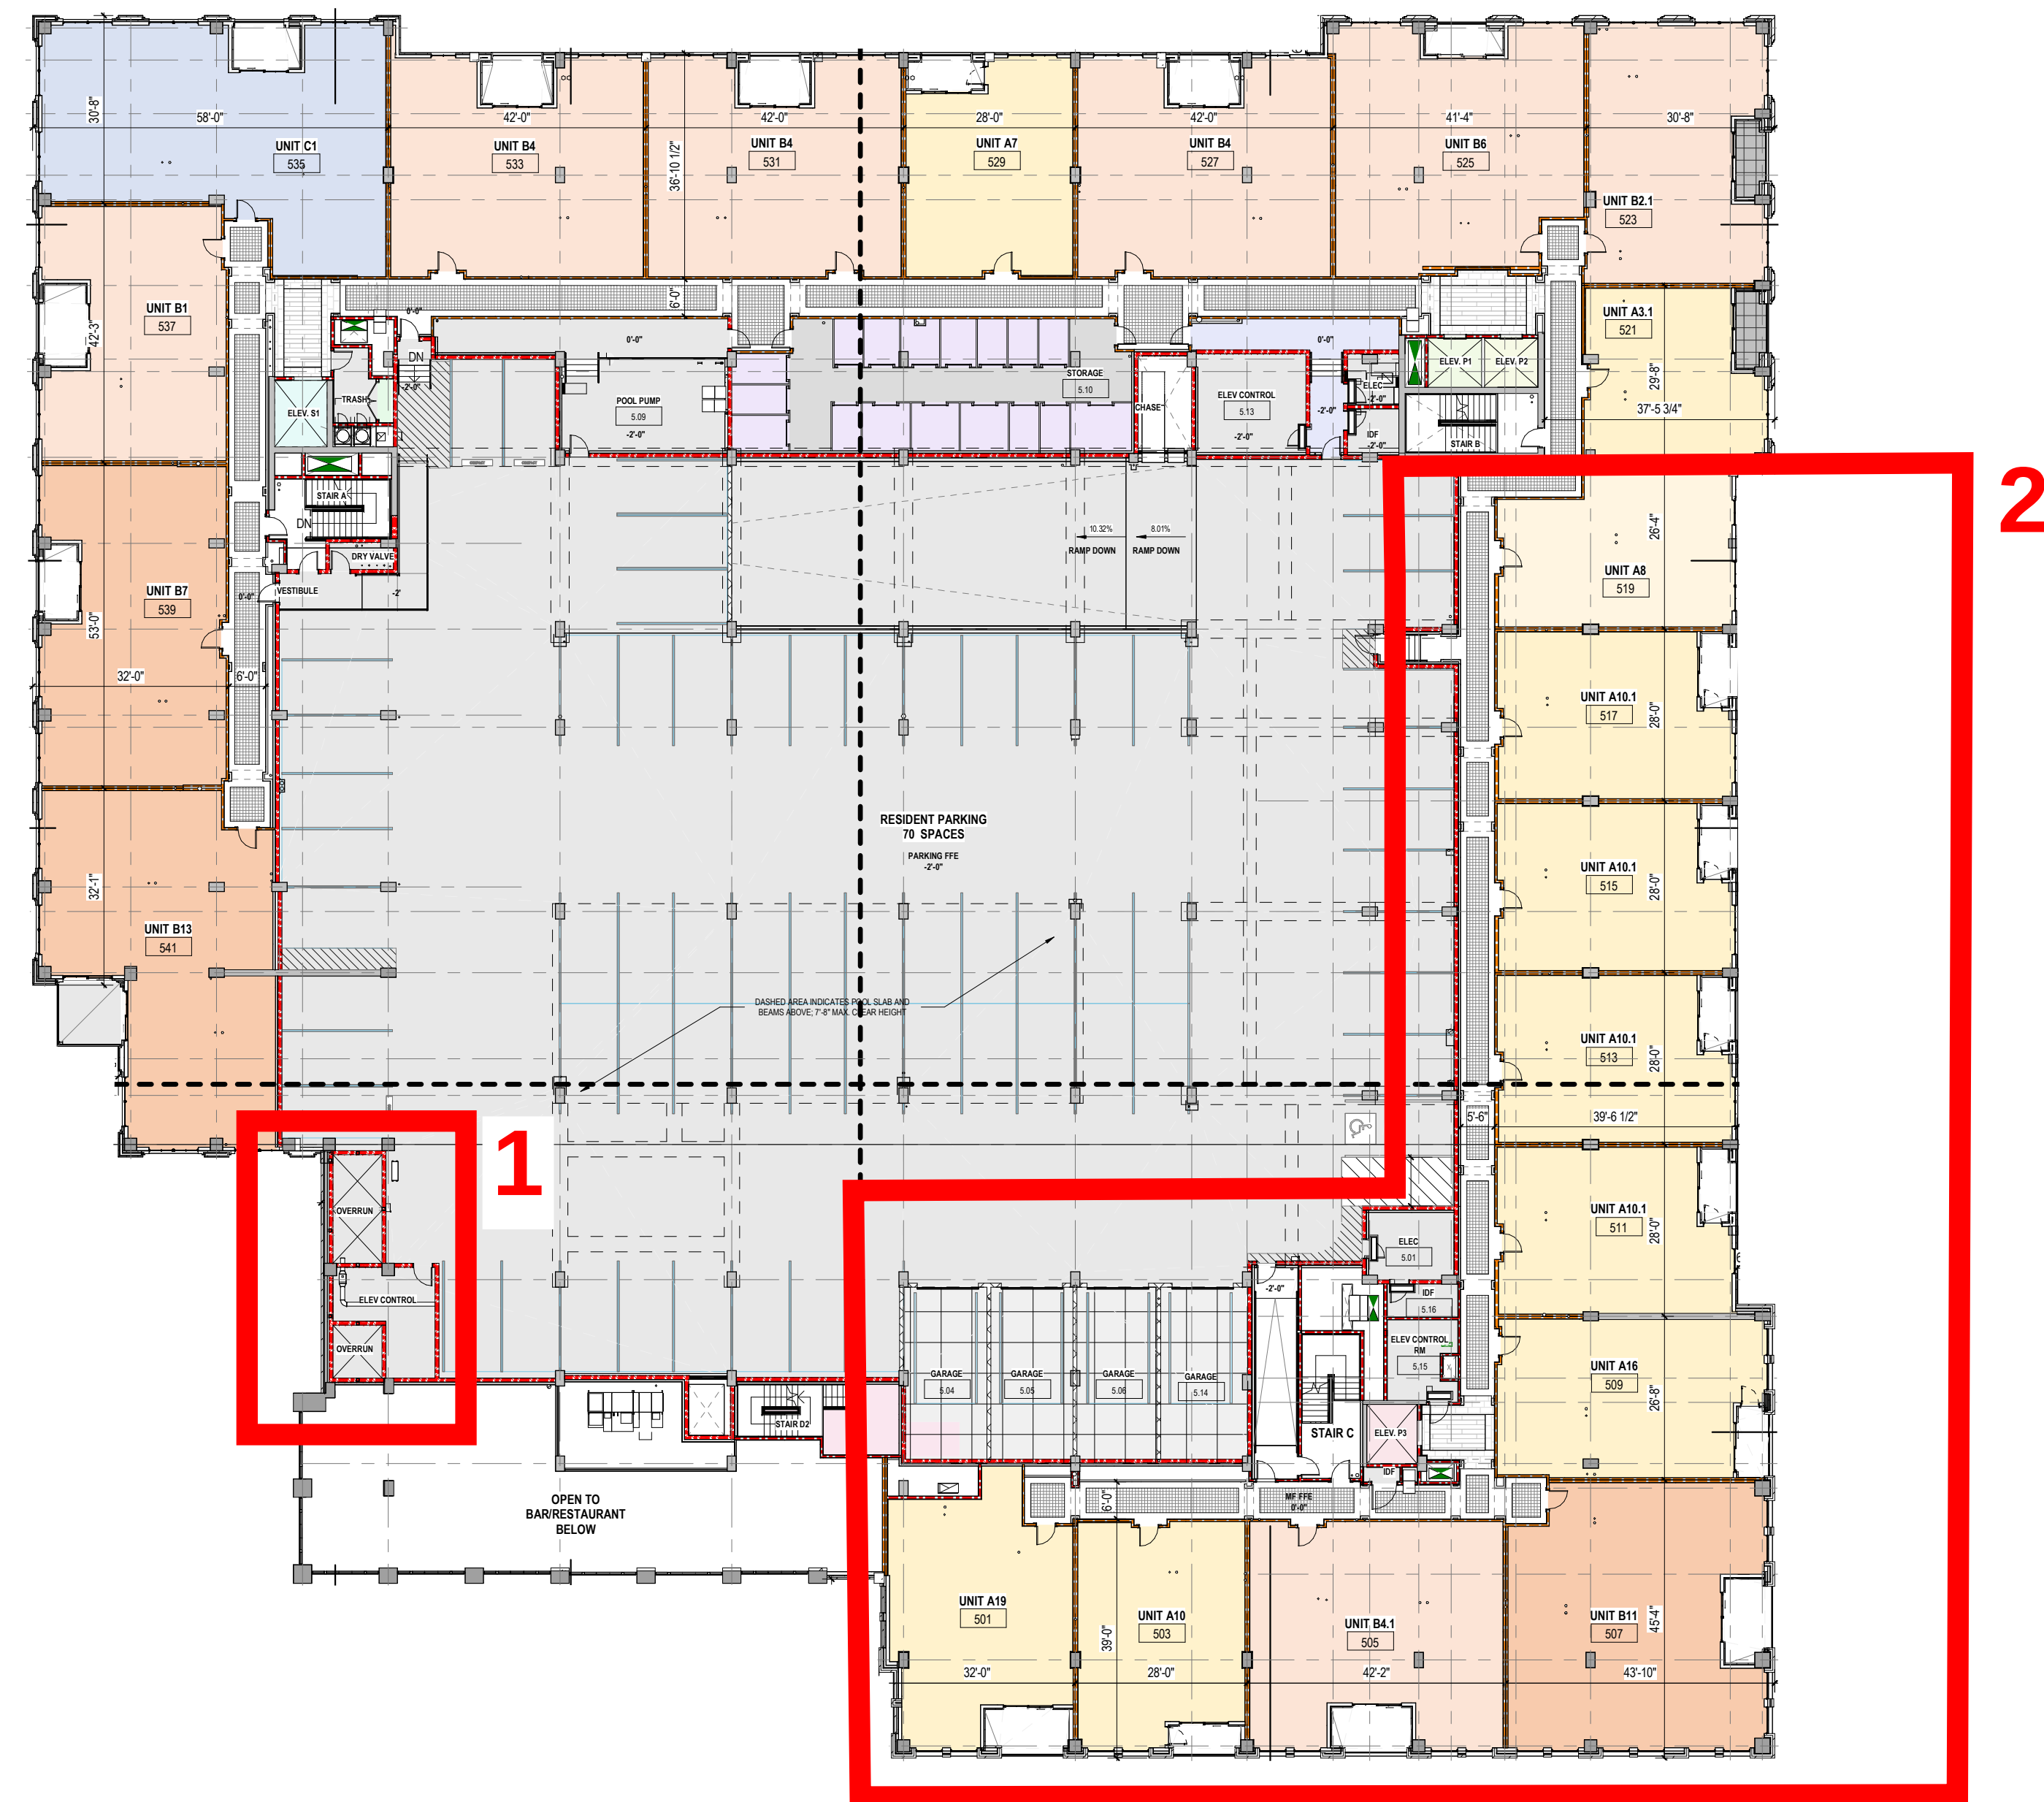

PERMIT REVISION

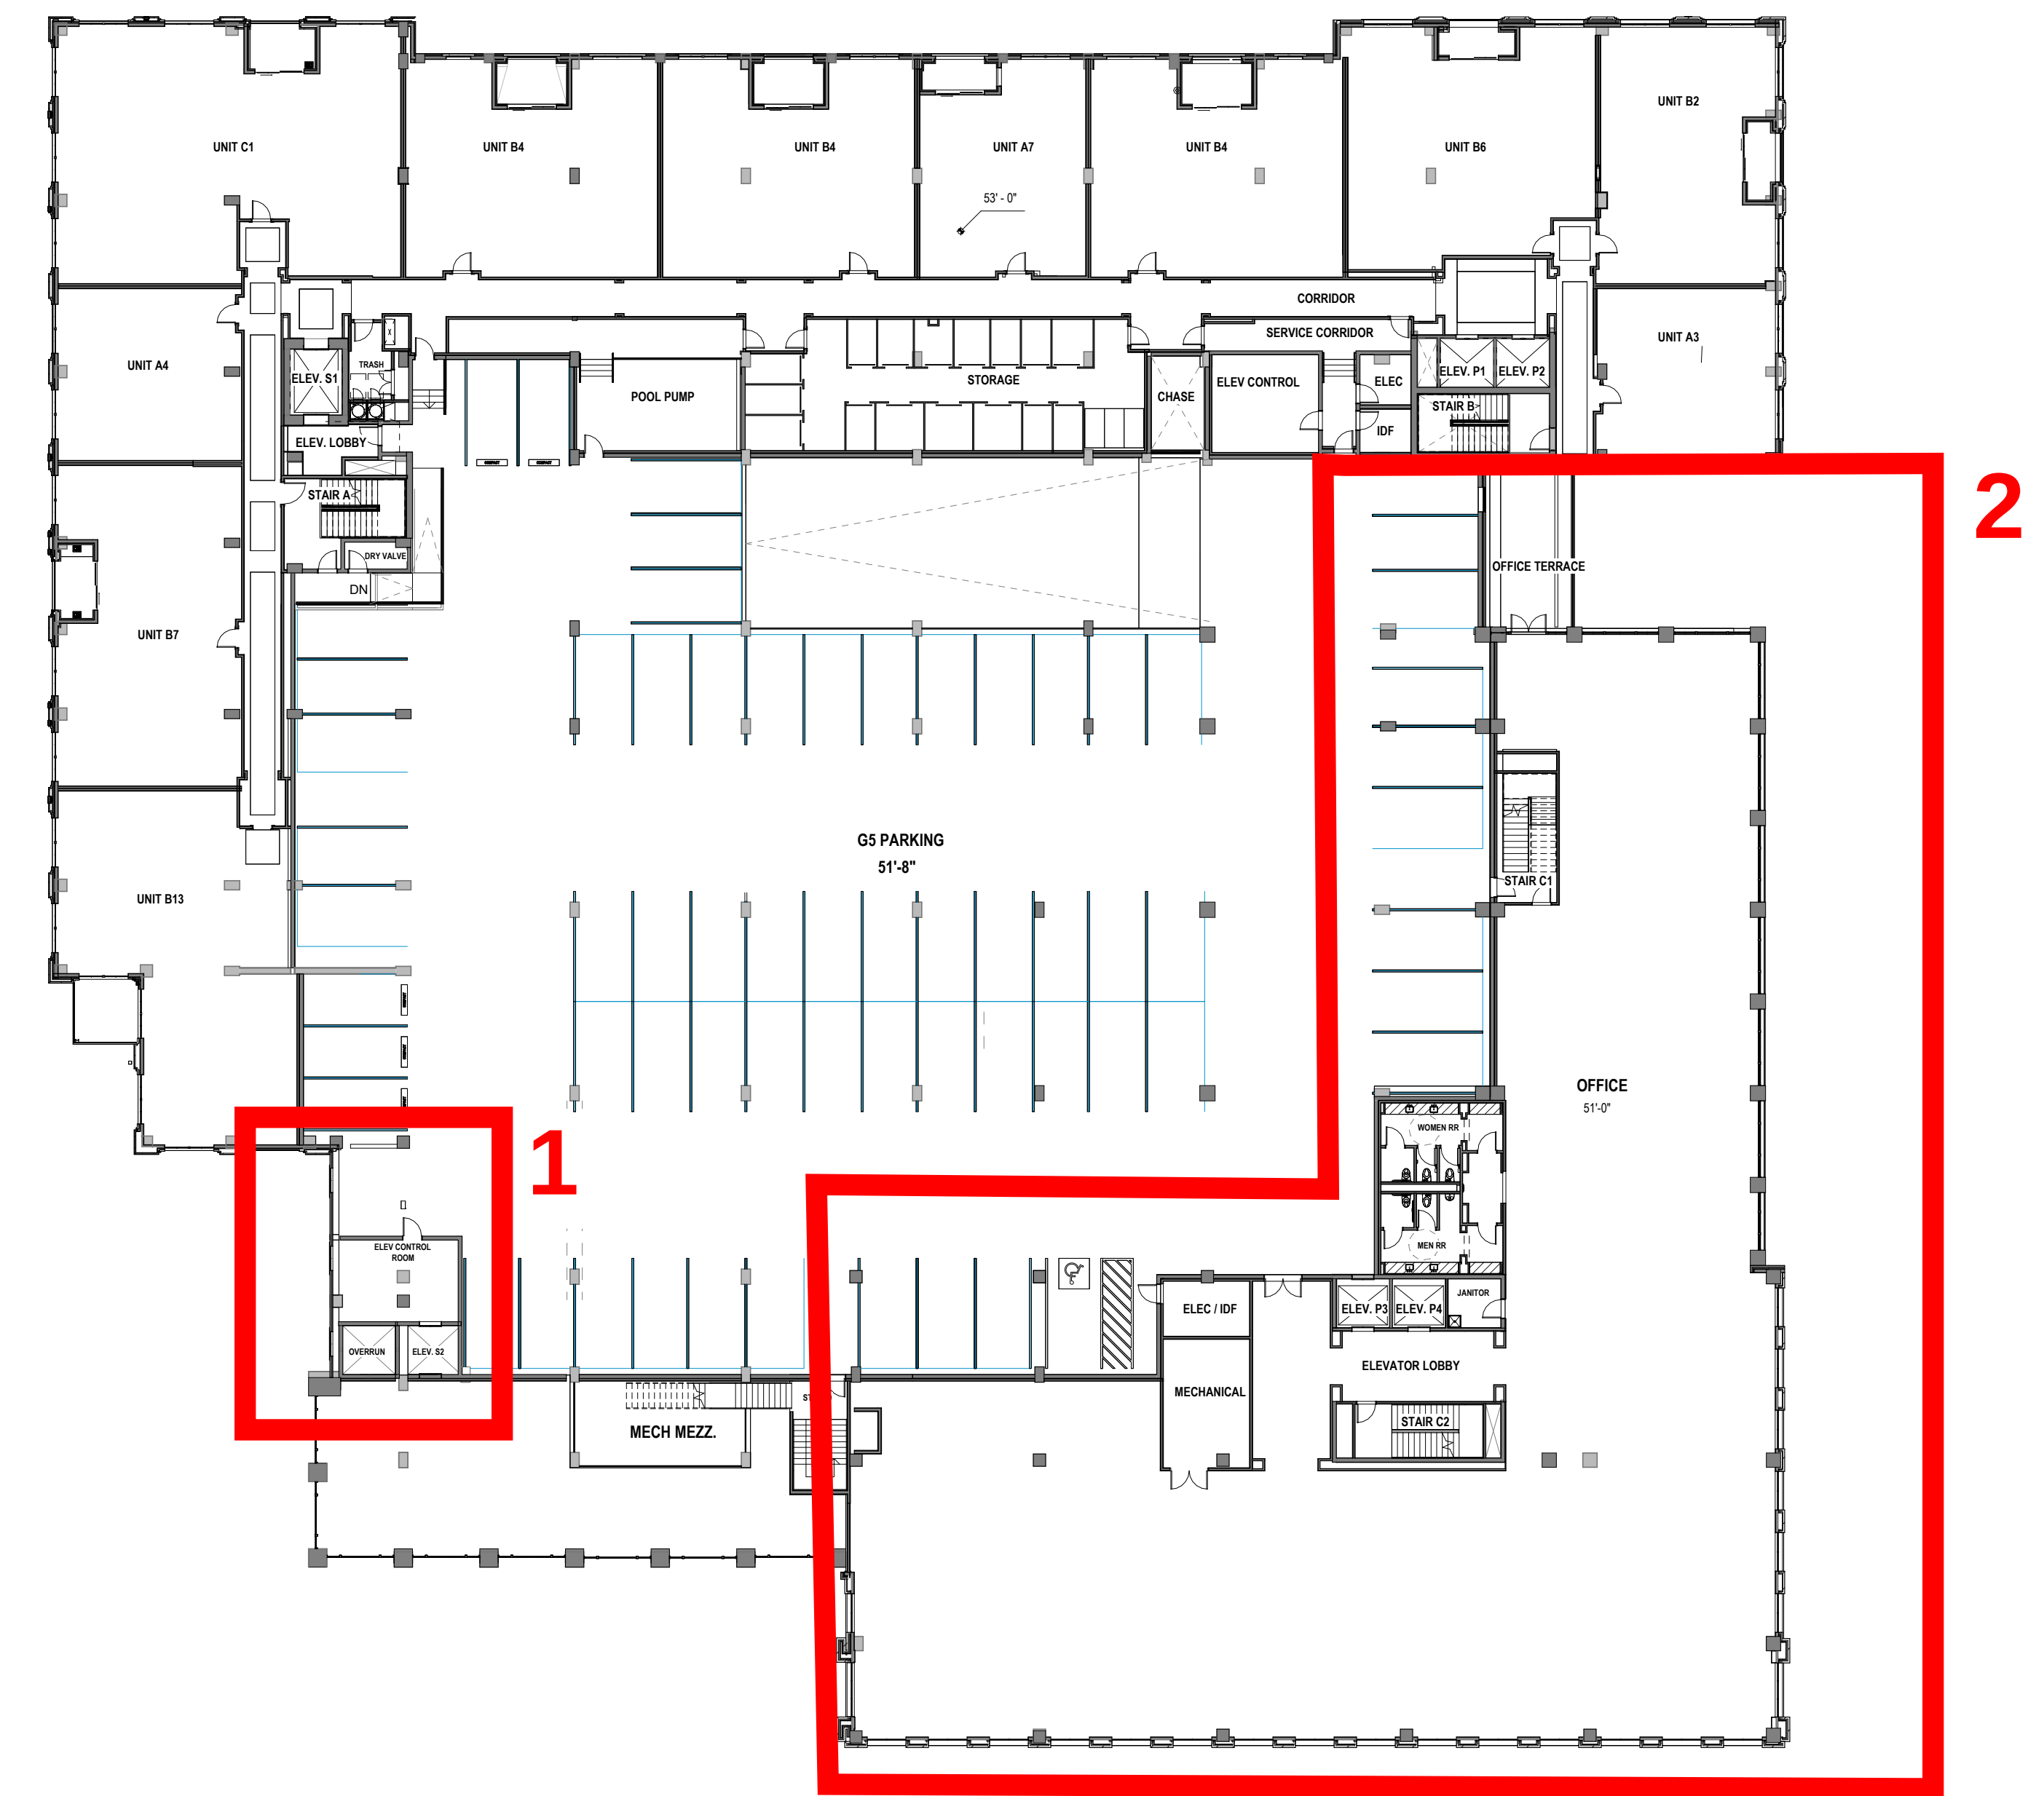


REVISIONS:


1. Reconfigured elevators. Removed (1) elevator.
2. Changed apartment units into office with dedicated office core (elevators, stairs, bathrooms, mechanical, and electrical). Added office terrace. Removed private garages.

LEVEL 5

PERMITTED DESIGN

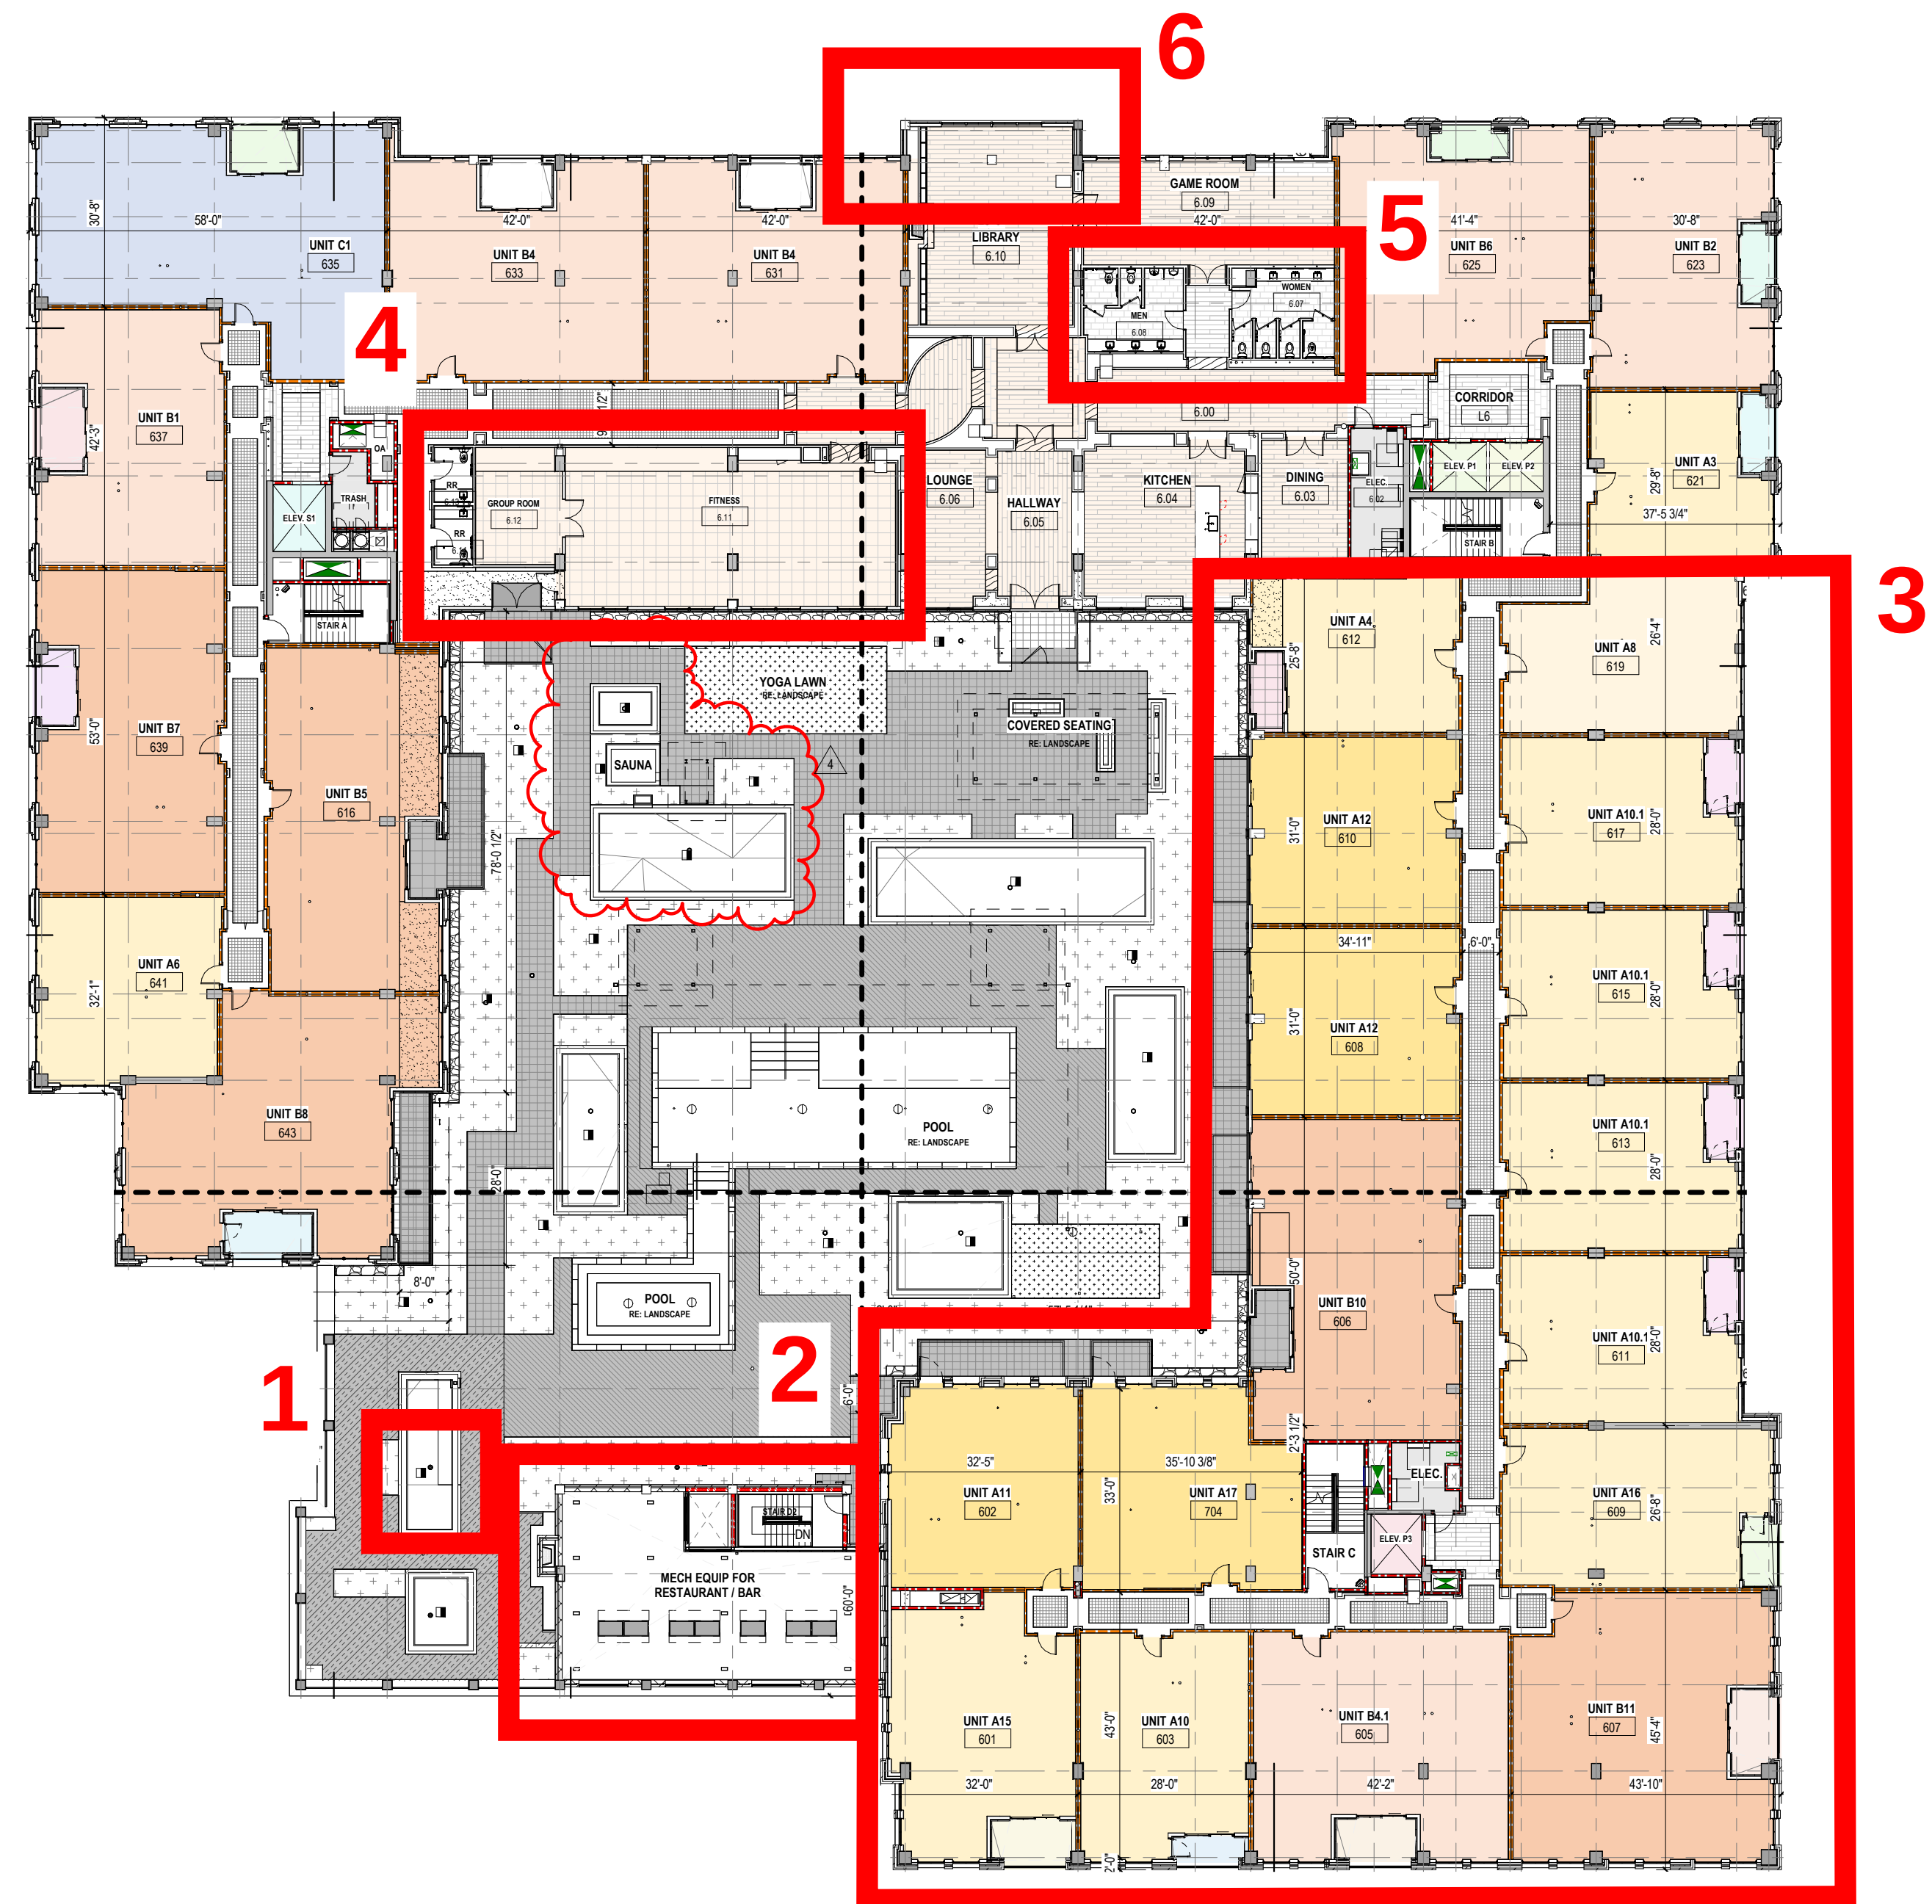

PERMIT REVISION

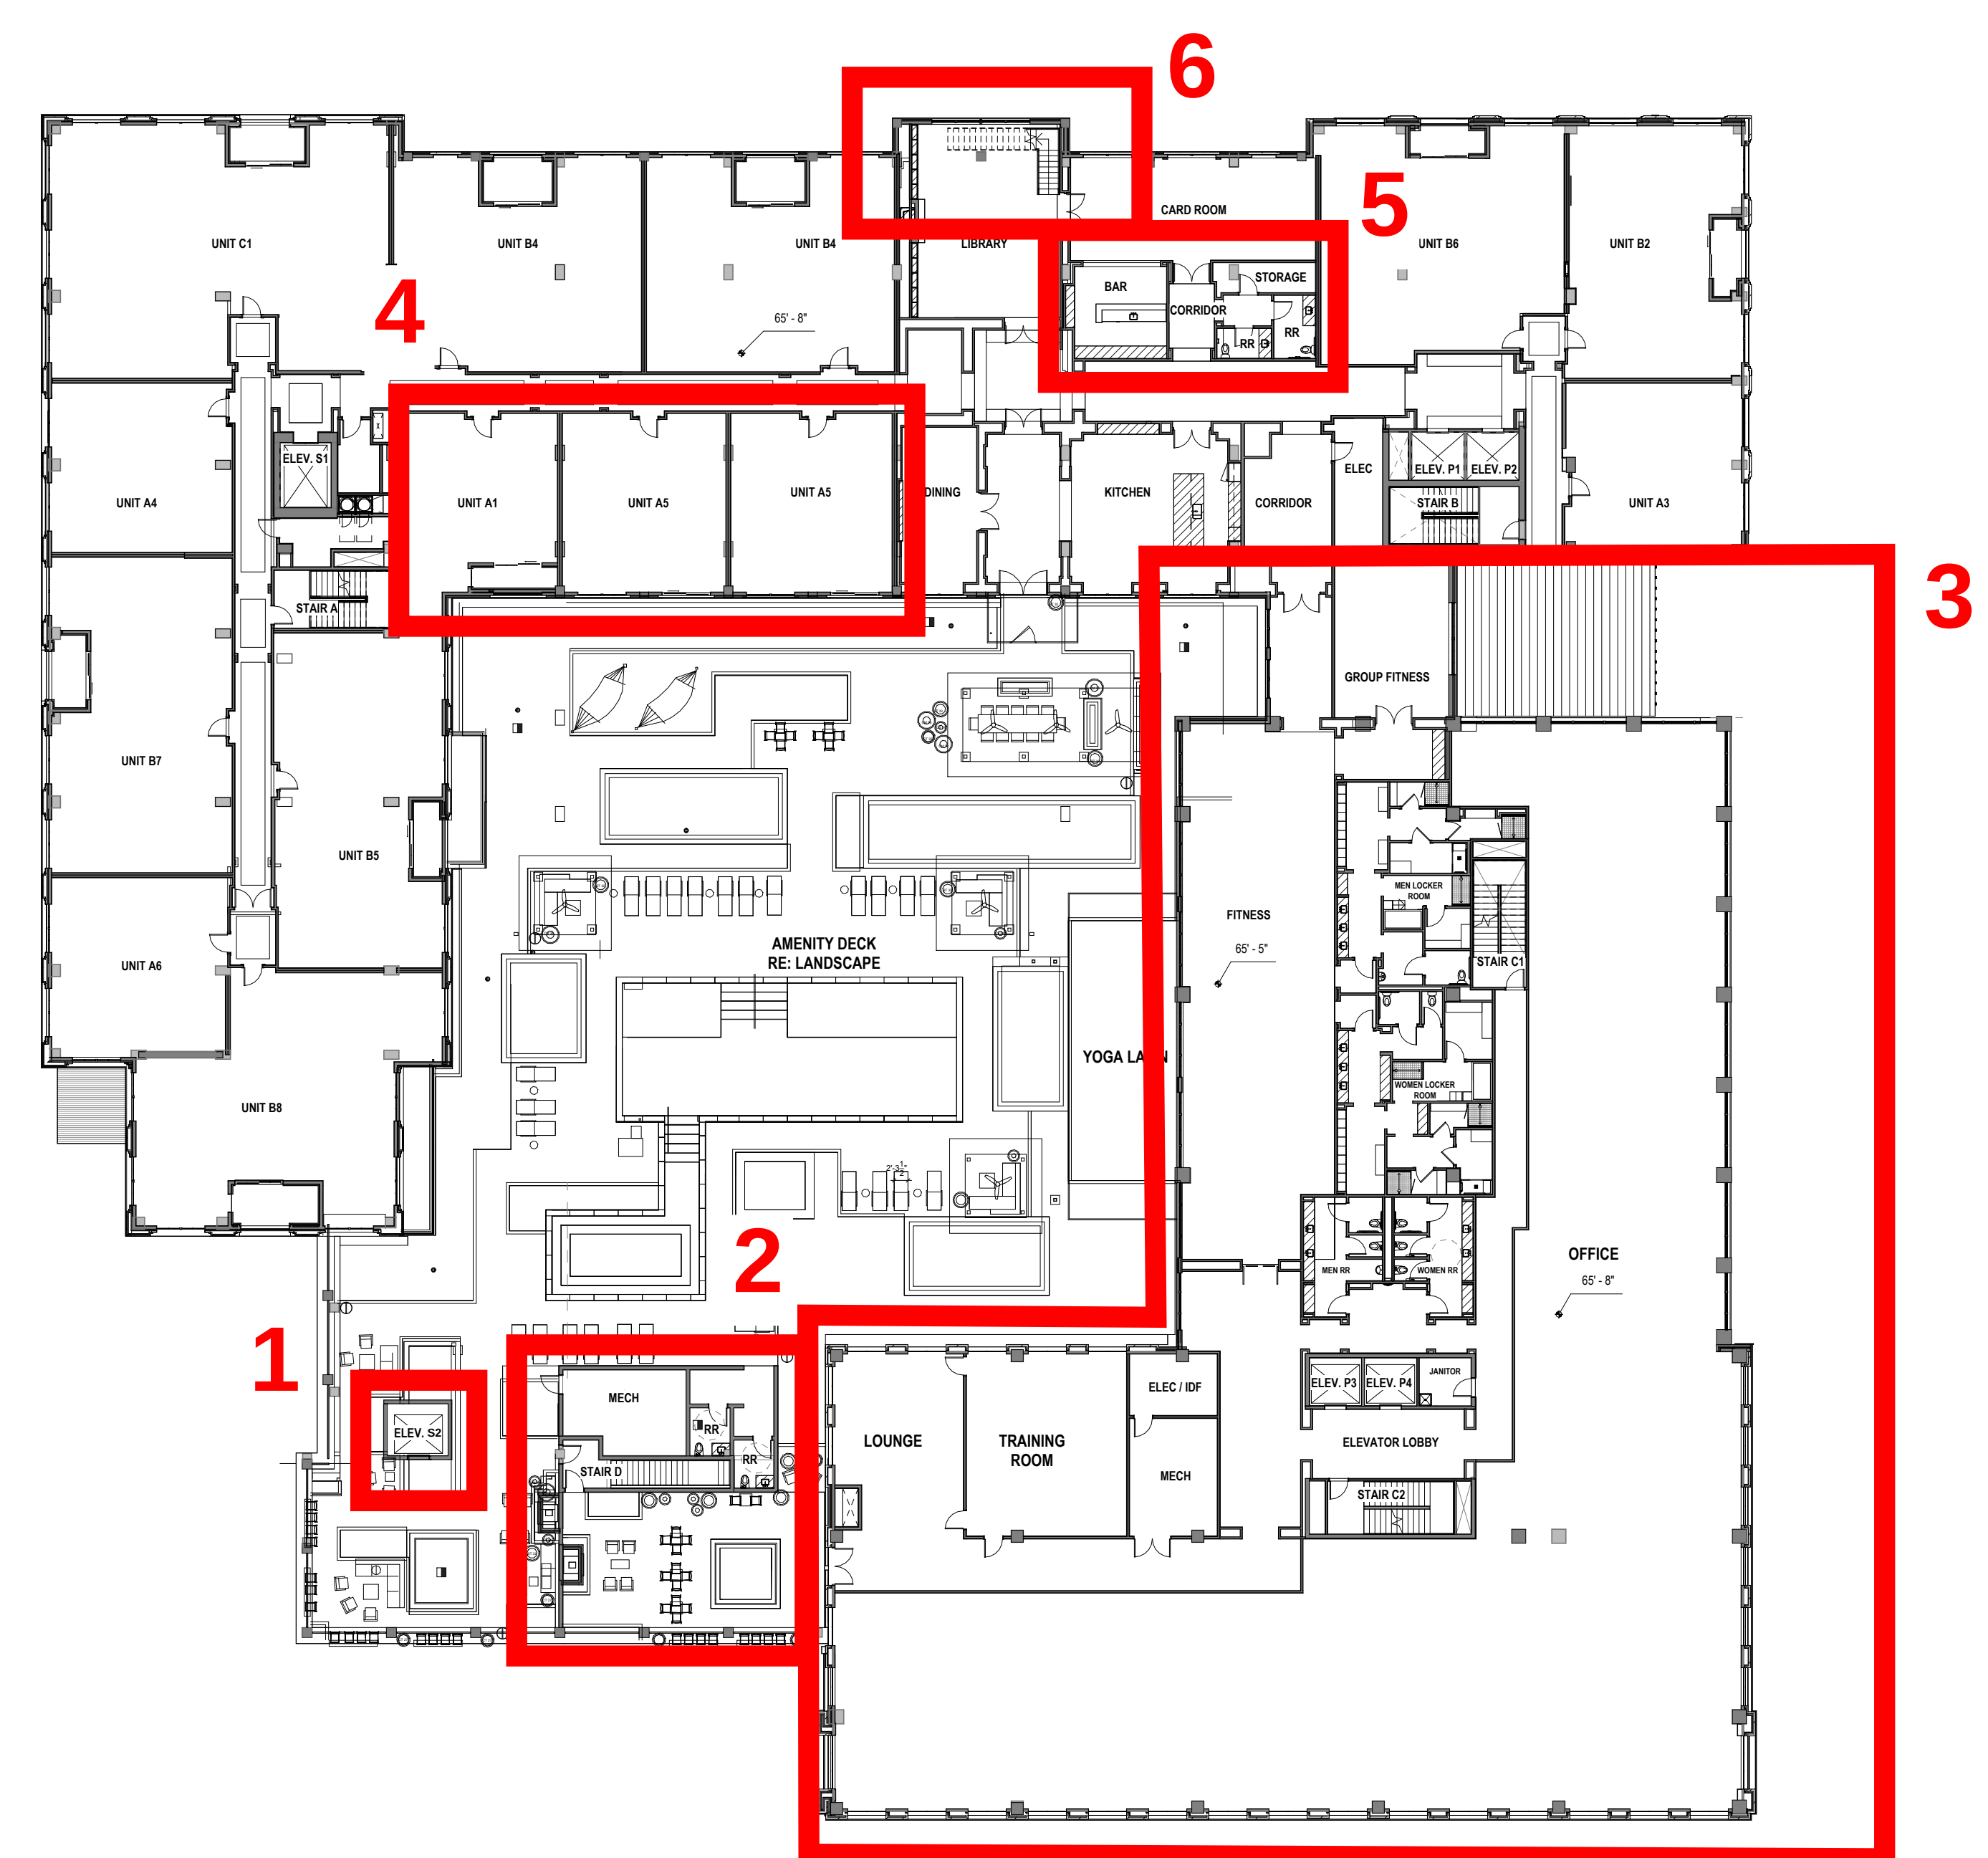

REVISIONS:


1. Added an elevator stop on the amenity deck.
2. Shifted mechanical space north to create an office amenity space.
Added (2) uni-sex restrooms.
3. Changed apartment units into office with dedicated office core (elevators, stairs, bathrooms, mechanical, and electrical).
Relocated fitness center to be shared with office. Created locker rooms.
Creating office building amenities (lounge, training room).
4. Relocated fitness and restrooms to office side. Replaced fitness with units.
5. Relocated restrooms to locker rooms. Replaced with a bar, storage, and (2) unisex restrooms.
6. Added a stair between the two levels of the library.

LEVEL 6

PERMITTED DESIGN




PERMIT REVISION

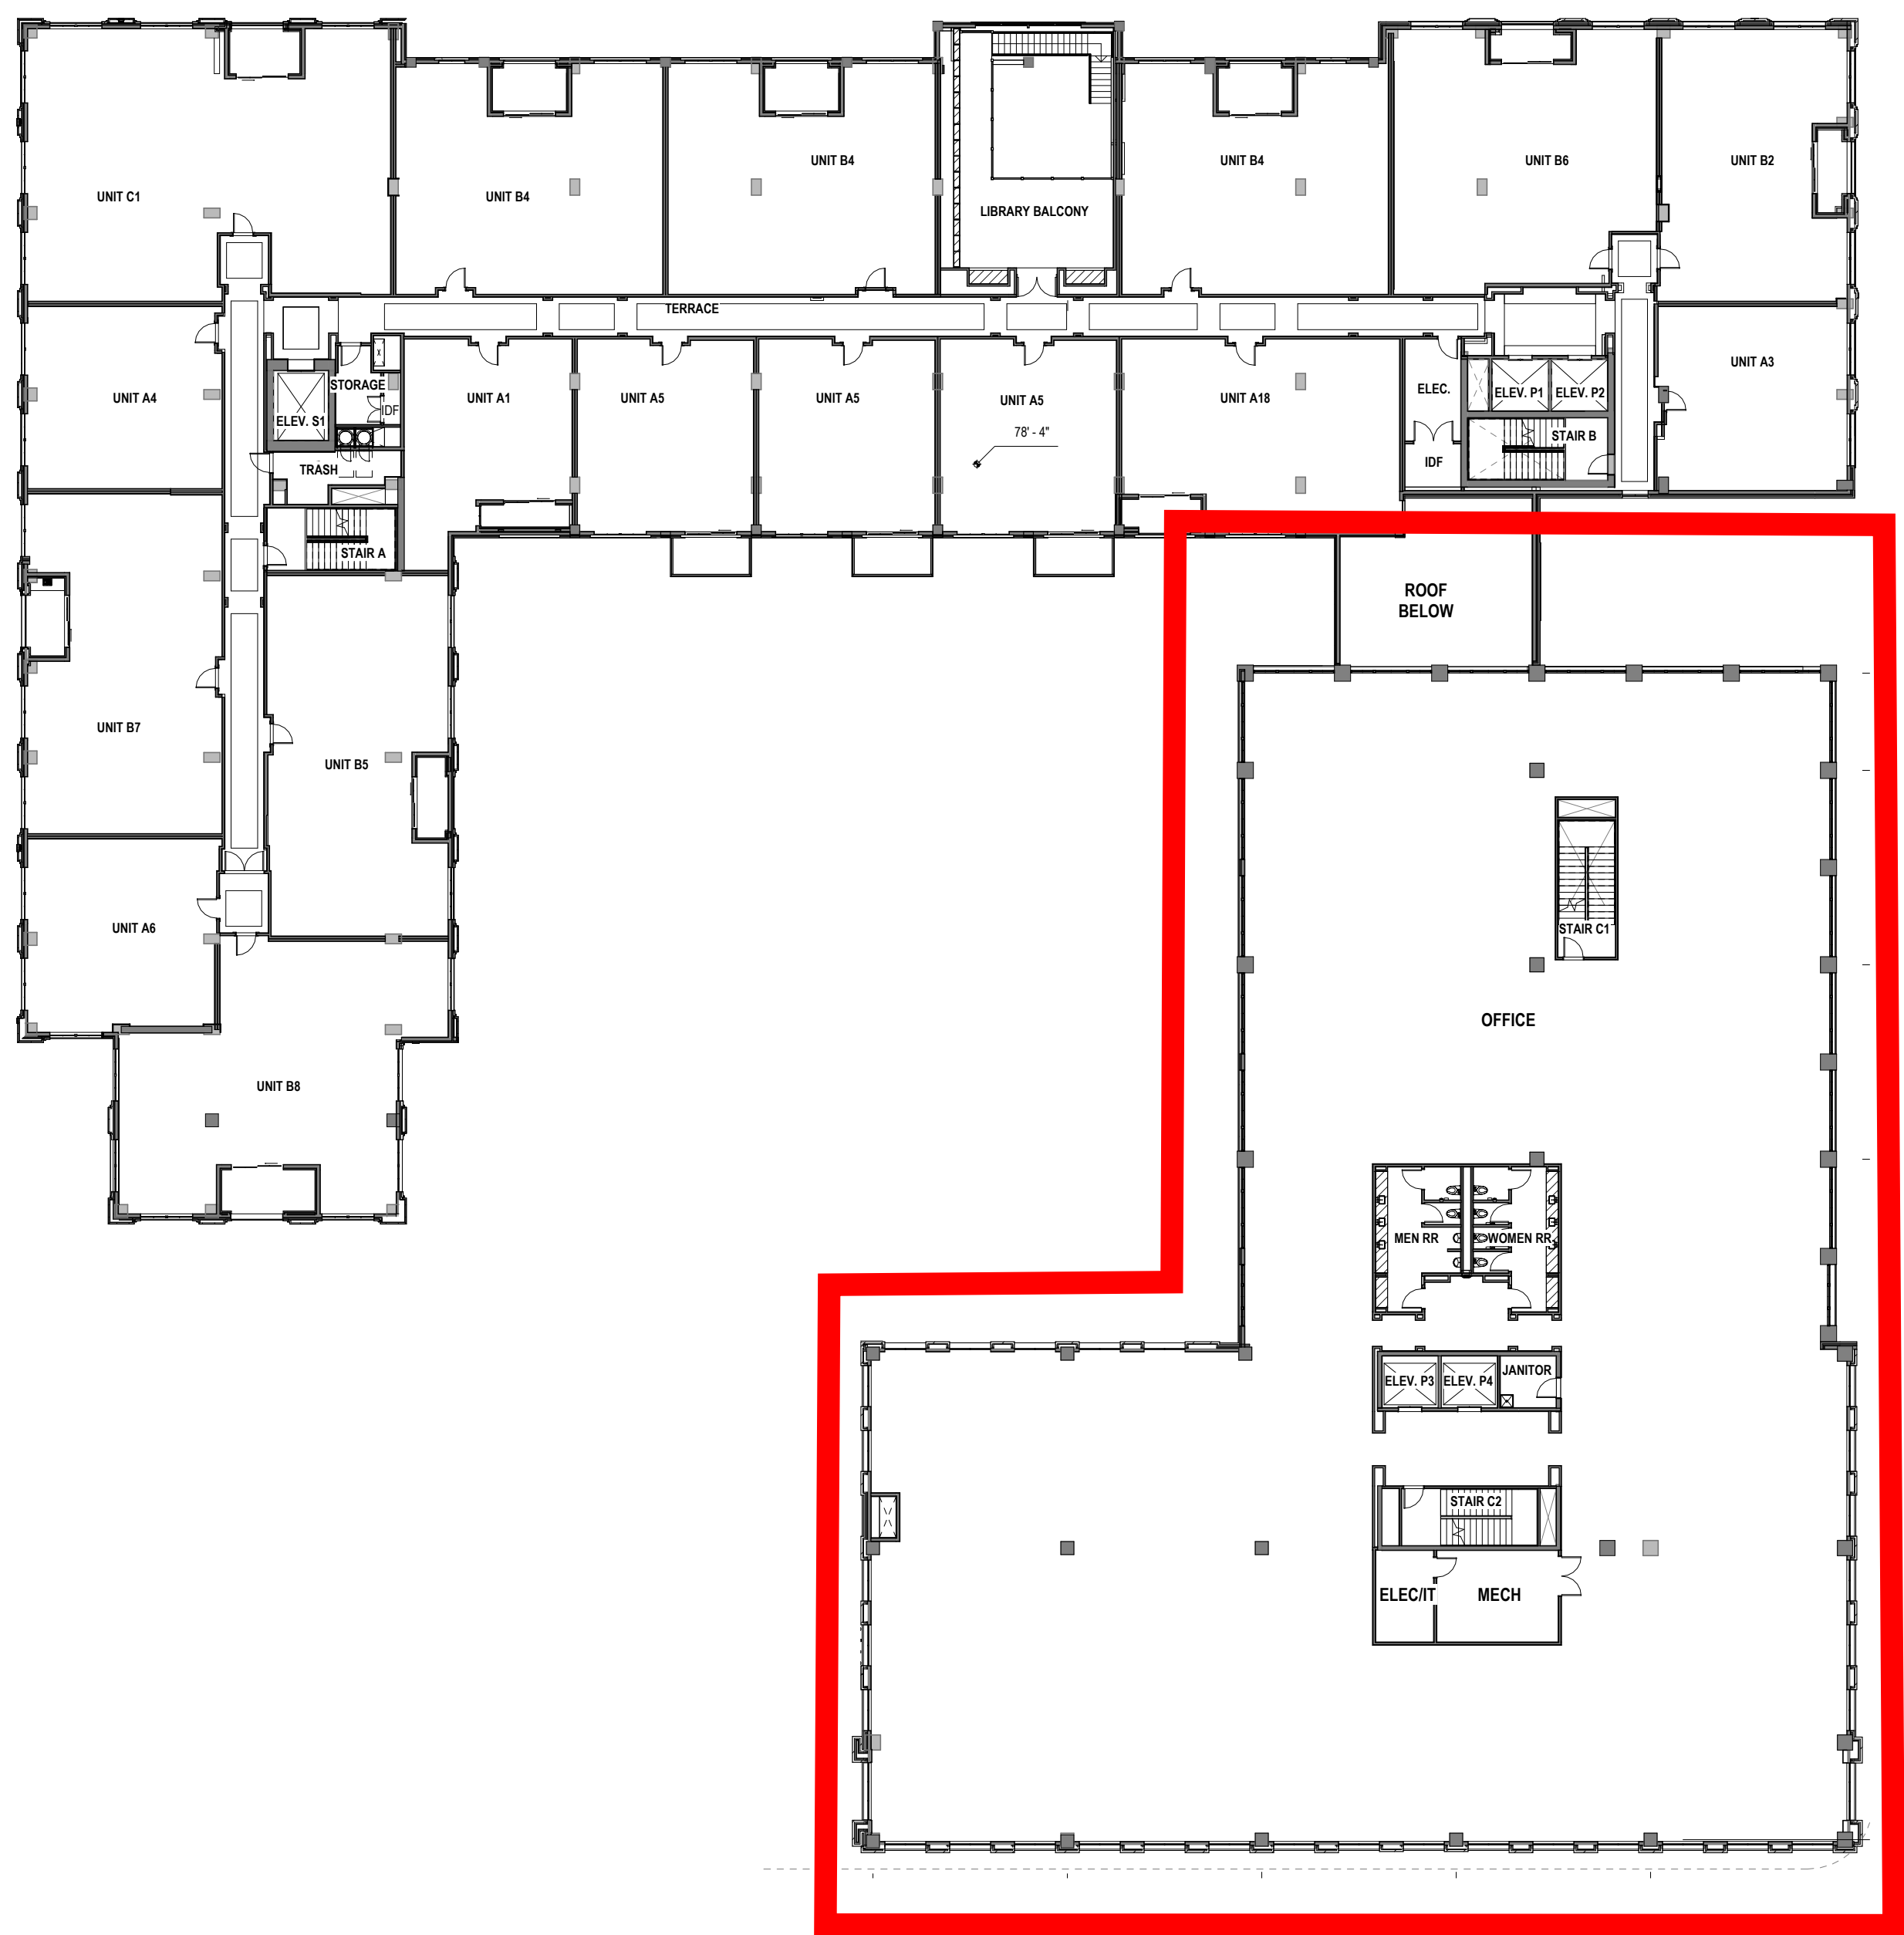

REVISIONS:


- 1. Changed apartment units into office with dedicated office core (elevators, stairs, bathrooms, mechanical, and electrical).

PERMITTED DESIGN

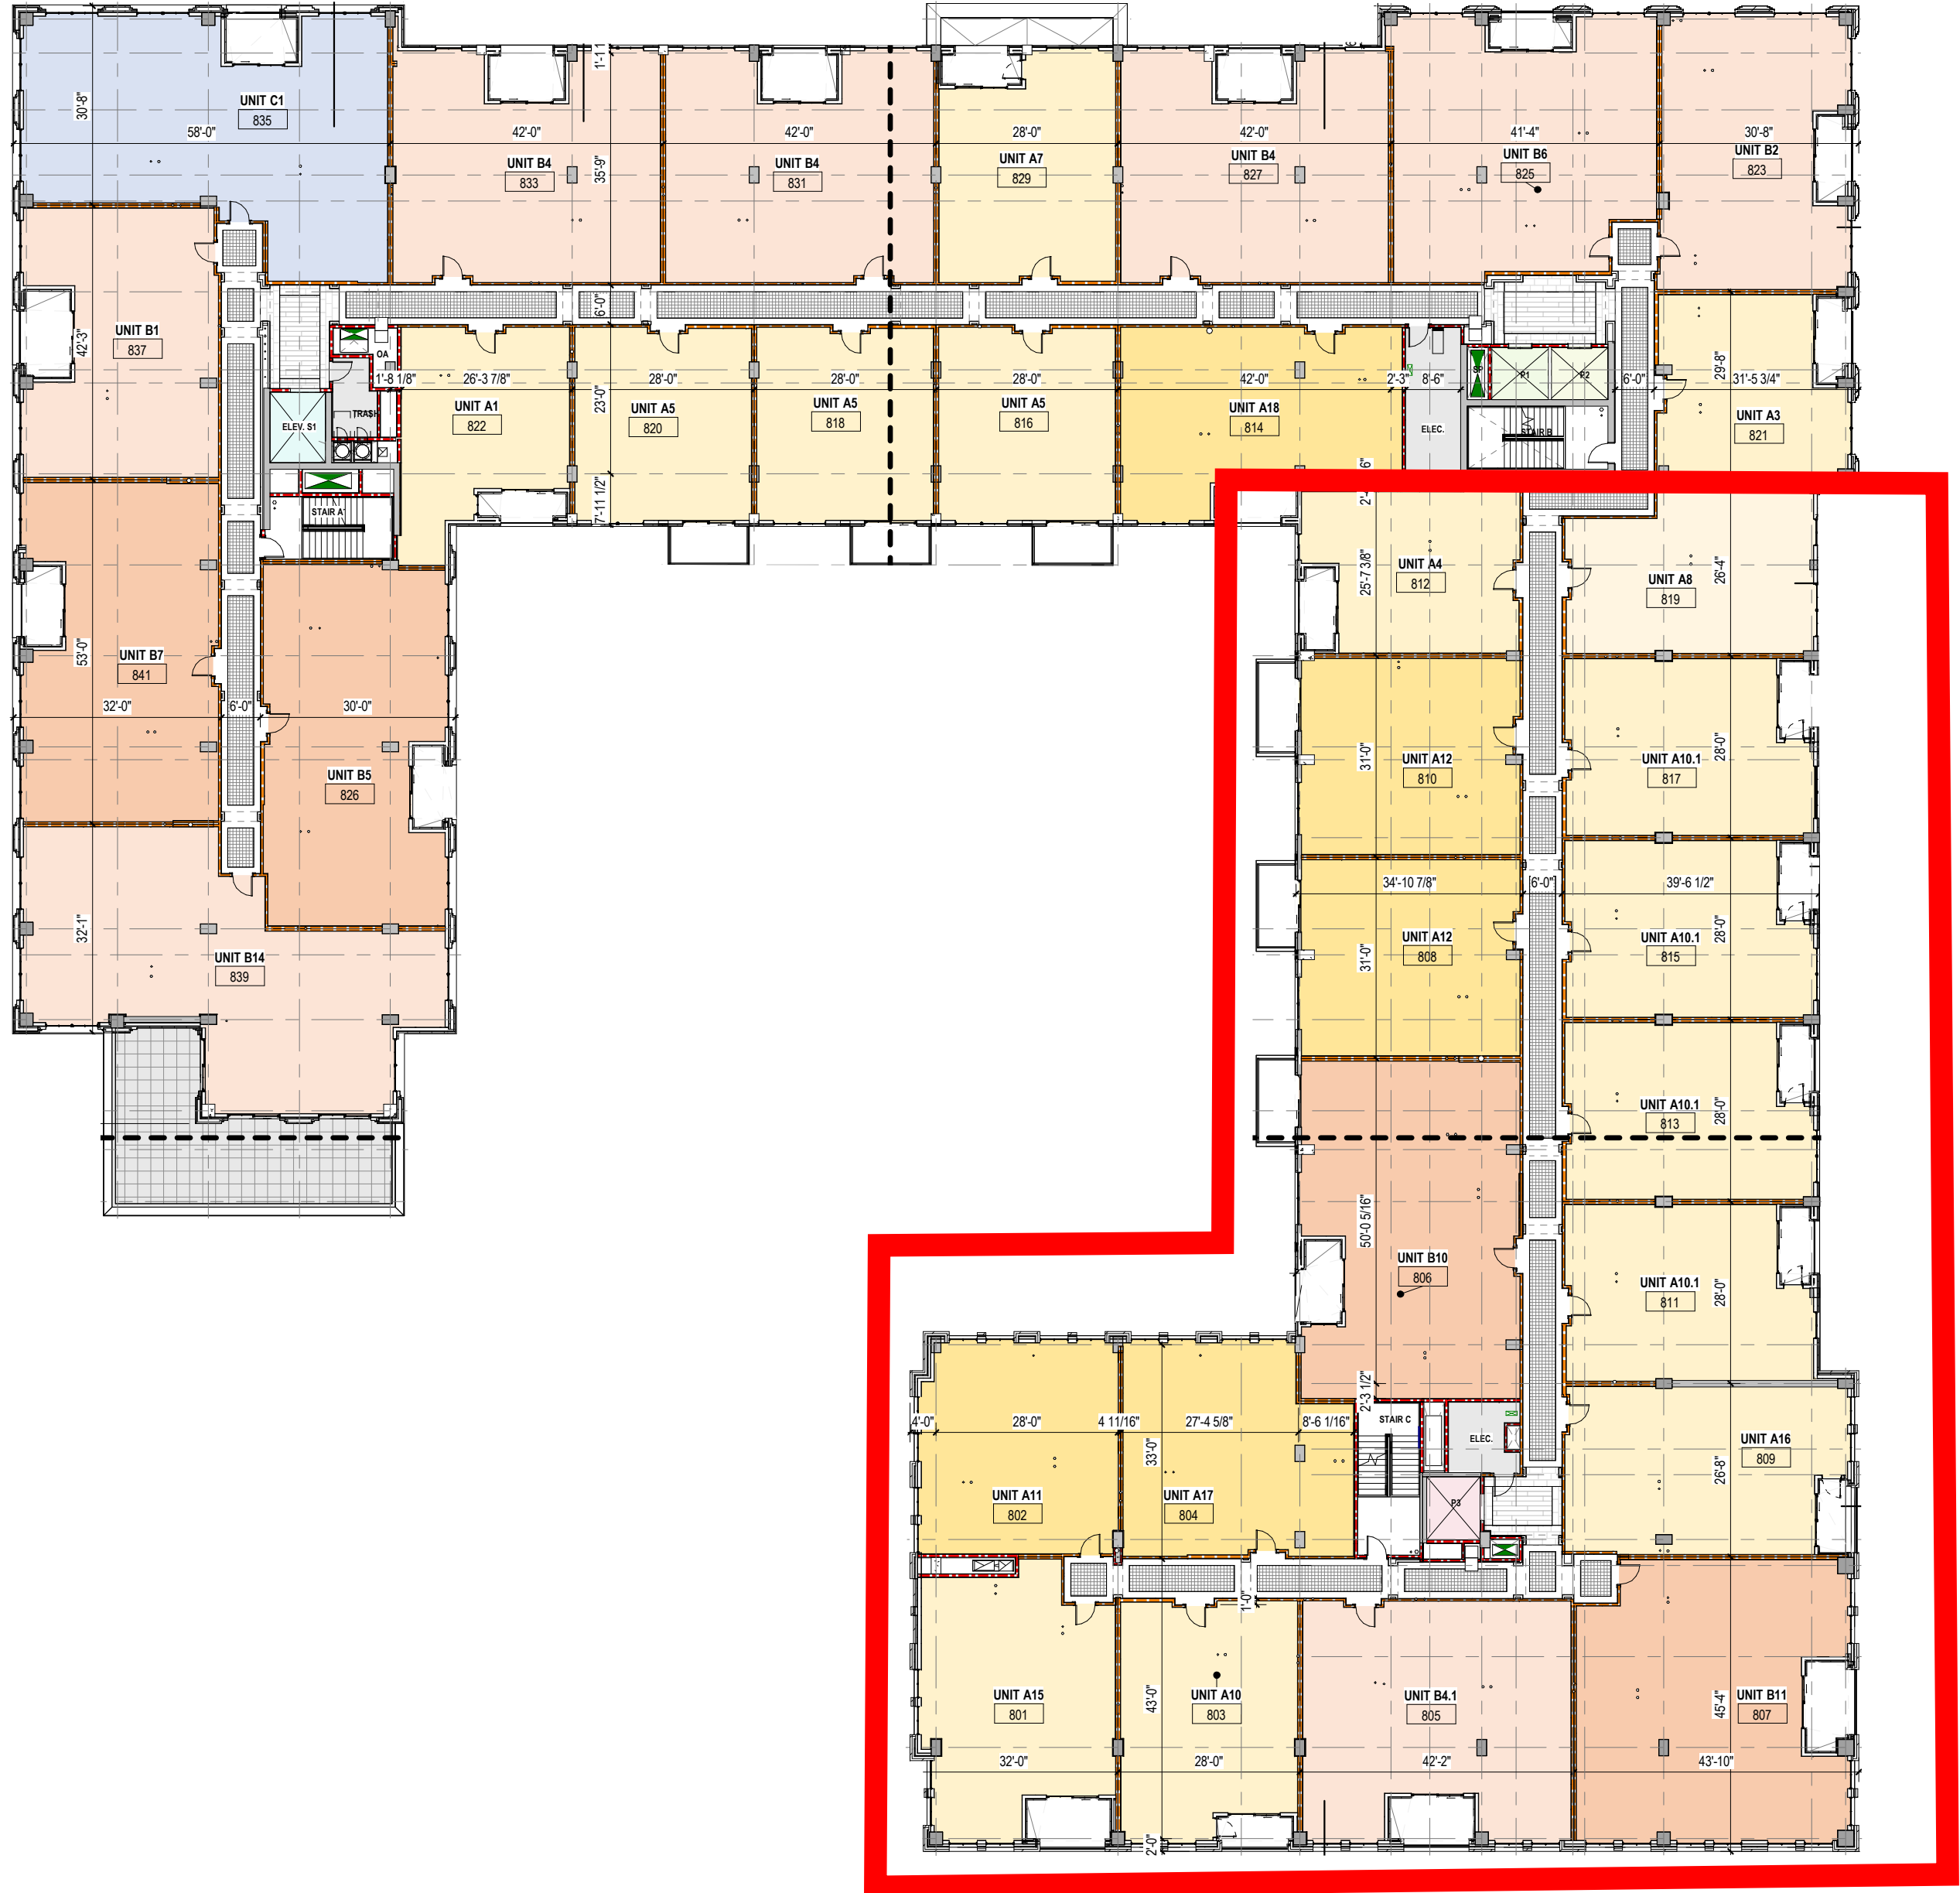

1

PERMIT REVISION

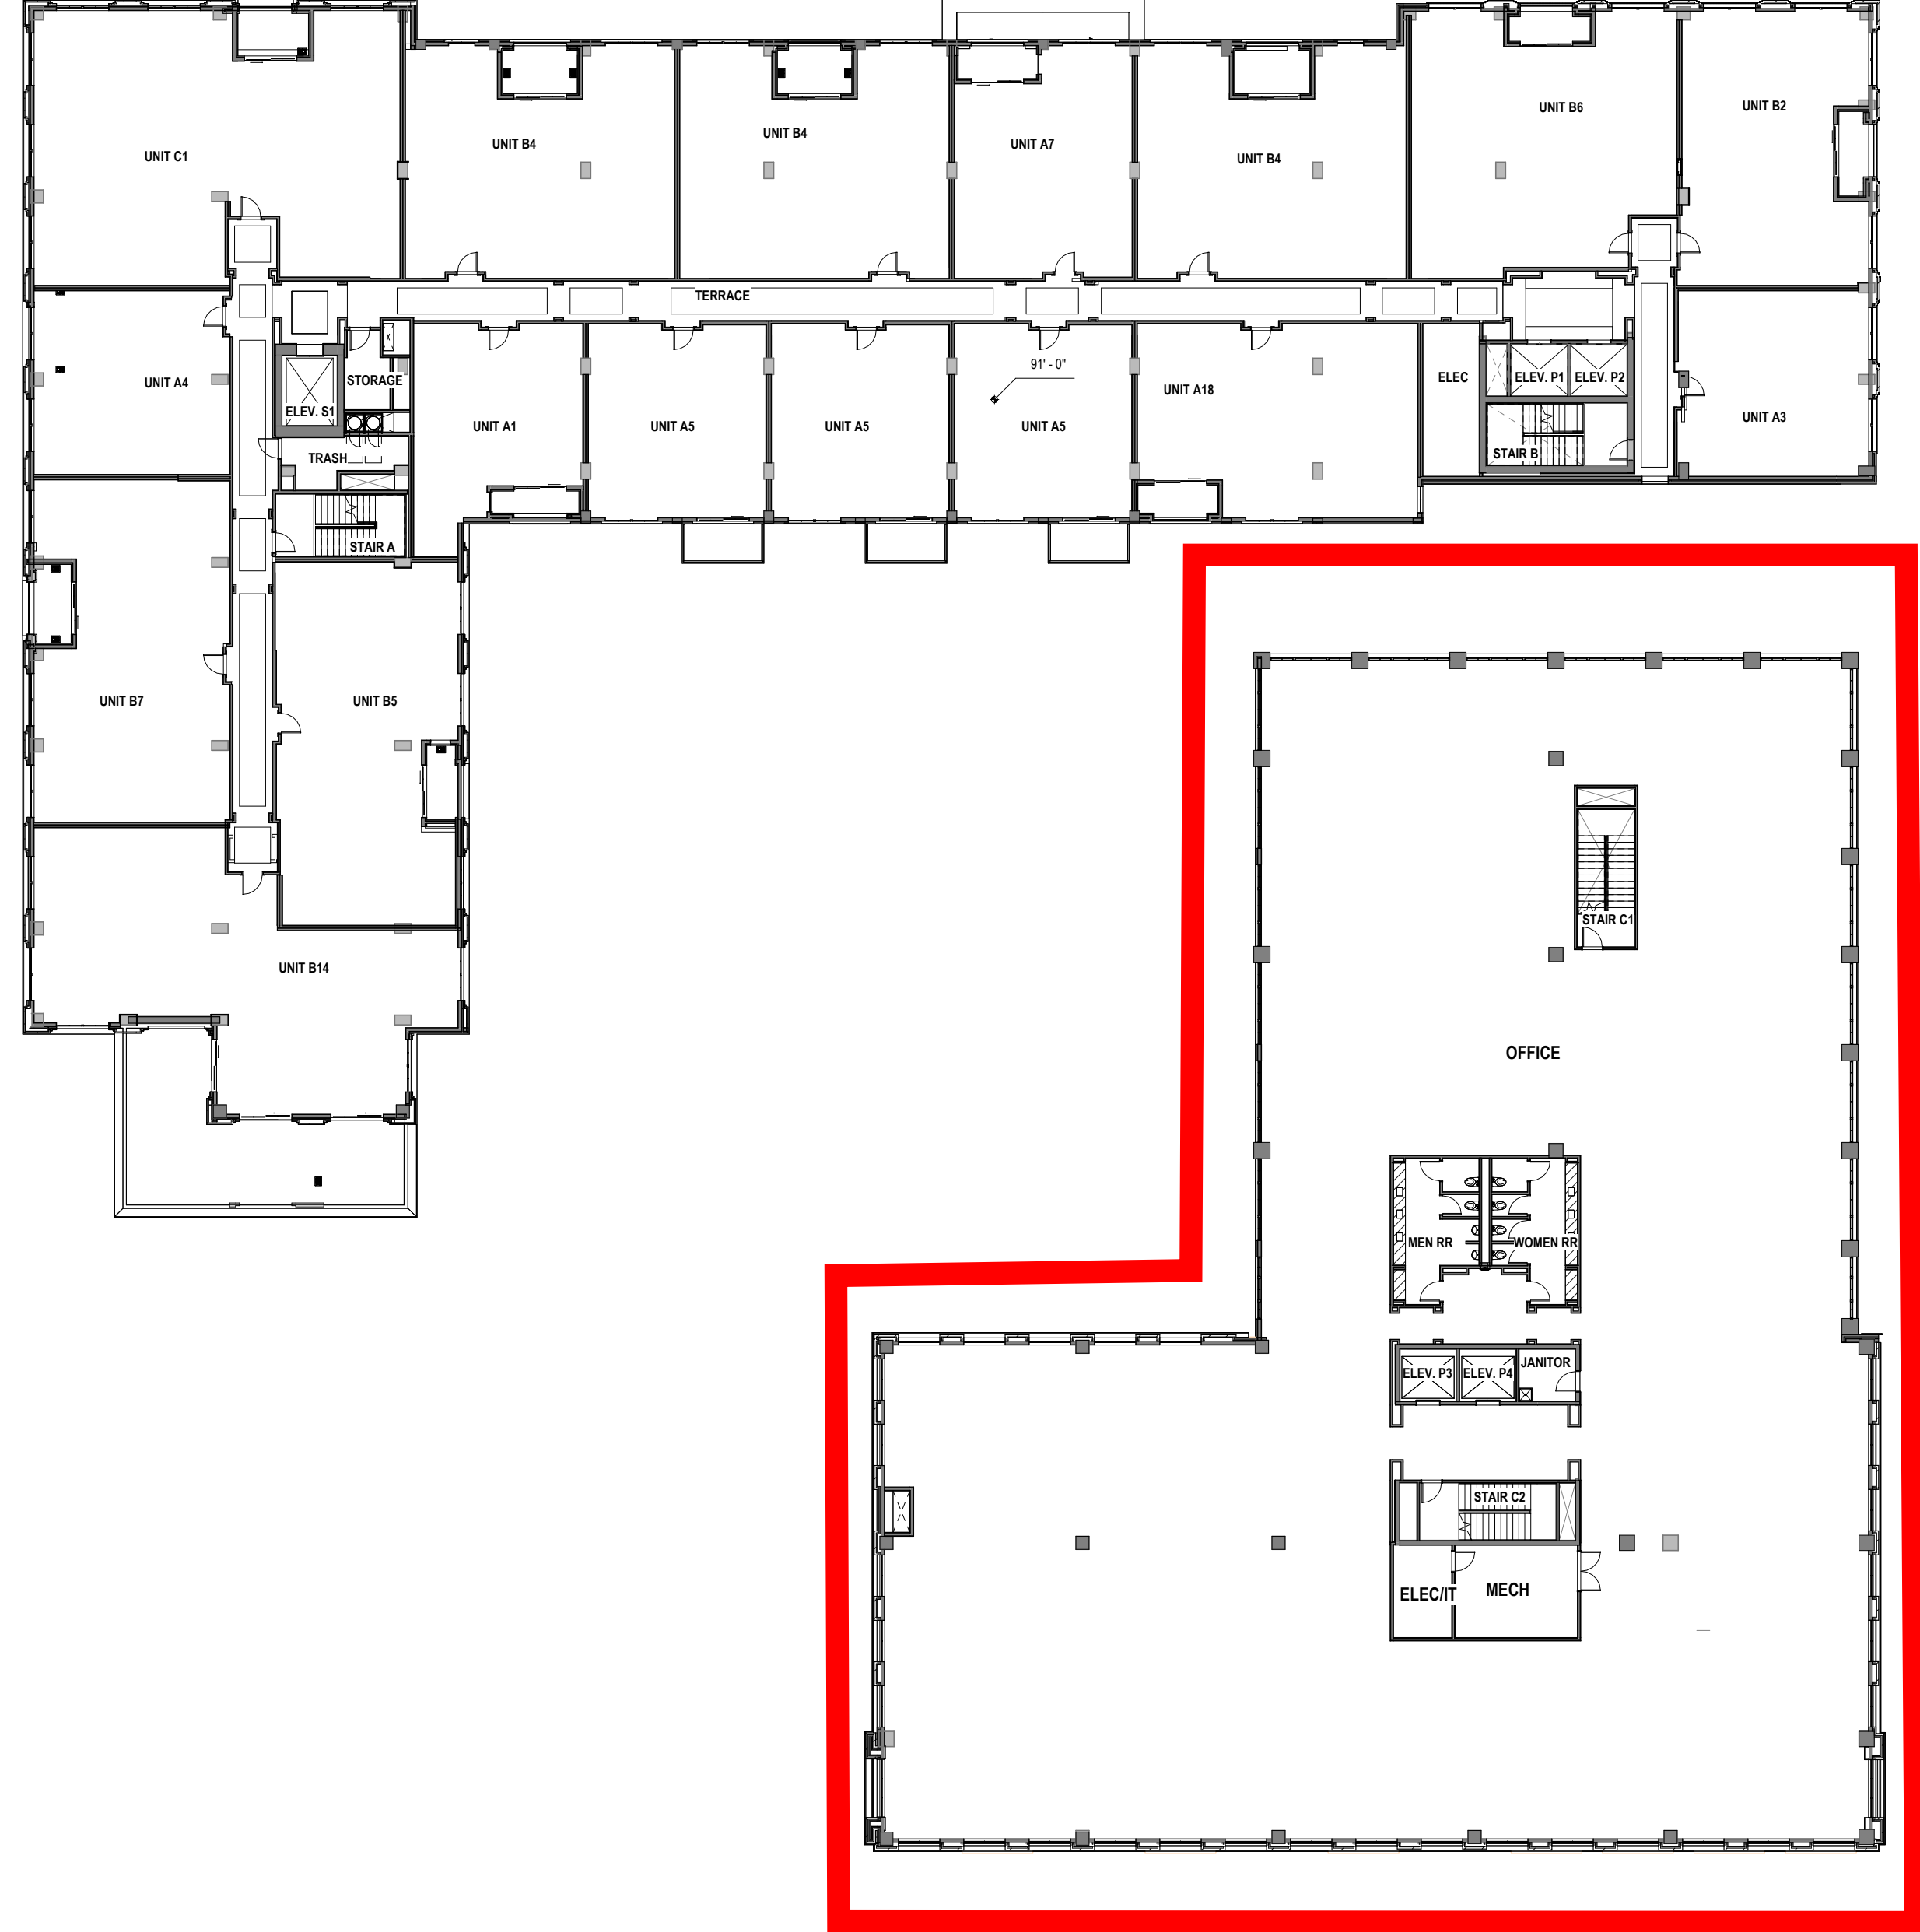

1


REVISIONS:

1. Changed apartment units into office with dedicated office core (elevators, stairs, bathrooms, mechanical, and electrical).

PERMITTED DESIGN



PERMIT REVISION


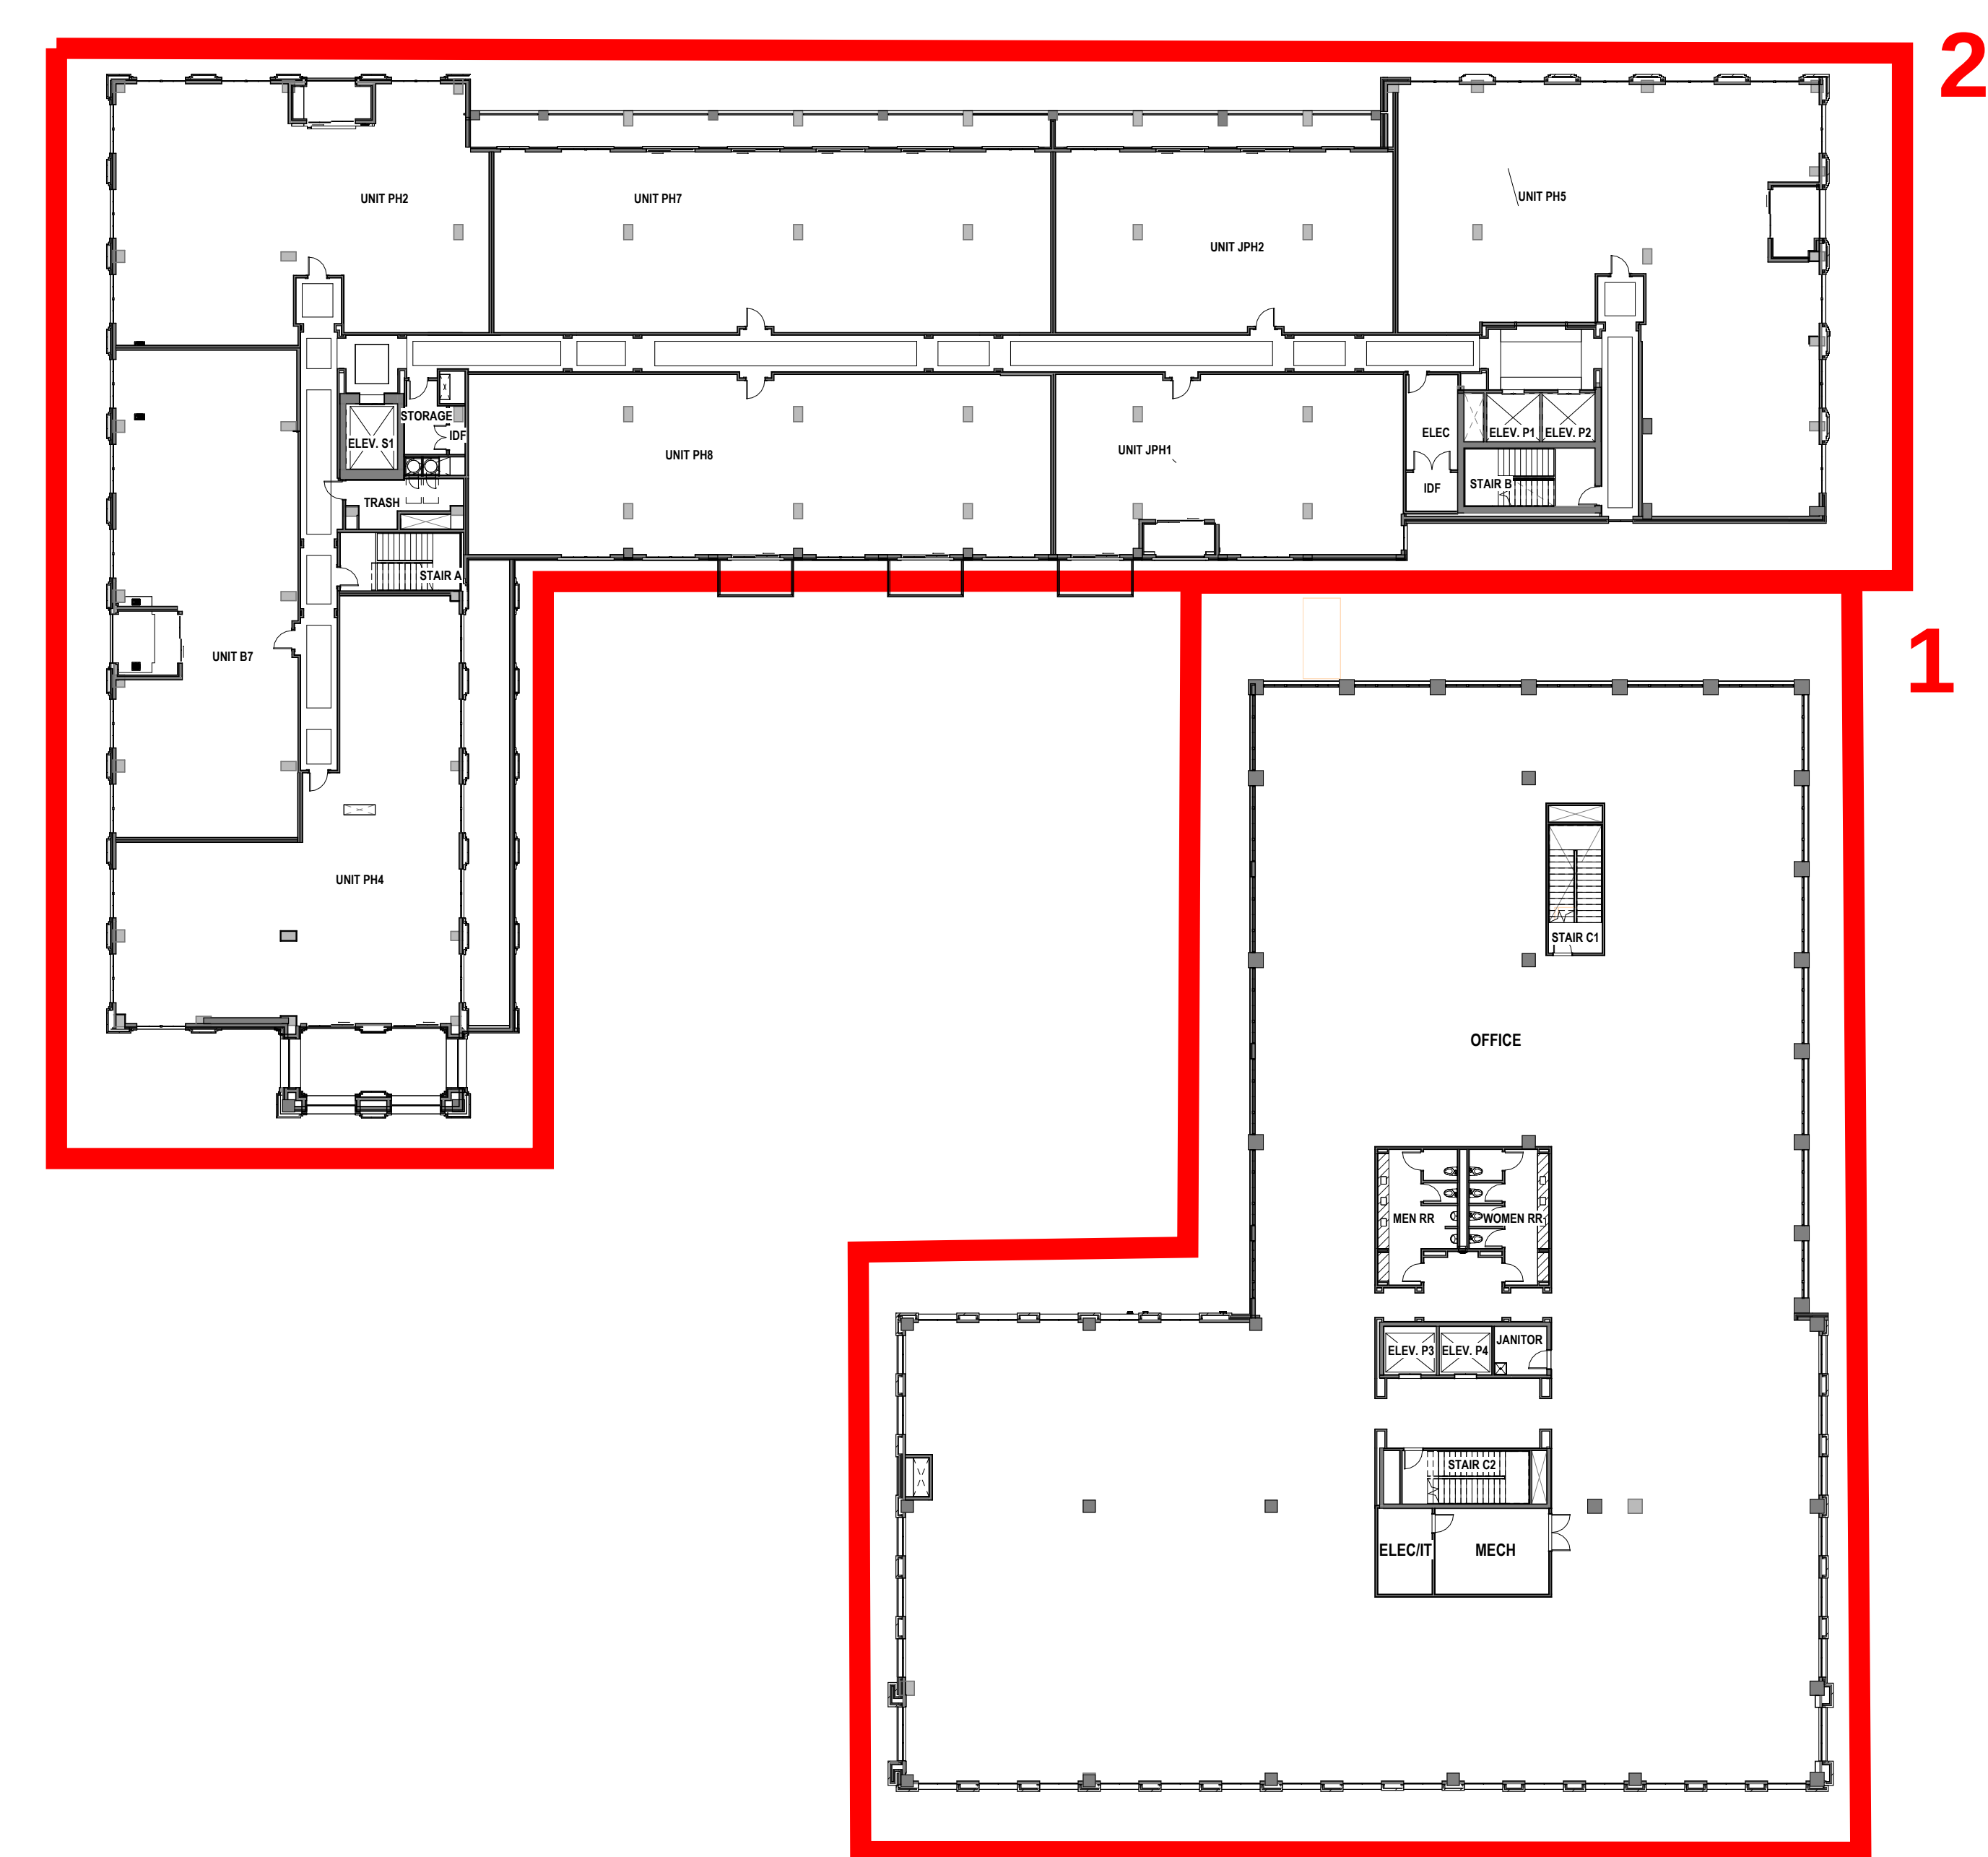


REVISIONS:

1. Changed apartment units into office with dedicated office core (elevators, stairs, bathrooms, mechanical, and electrical).
2. Unit count was reduced to provide larger penthouse units.

PERMITTED DESIGN

PERMIT REVISION

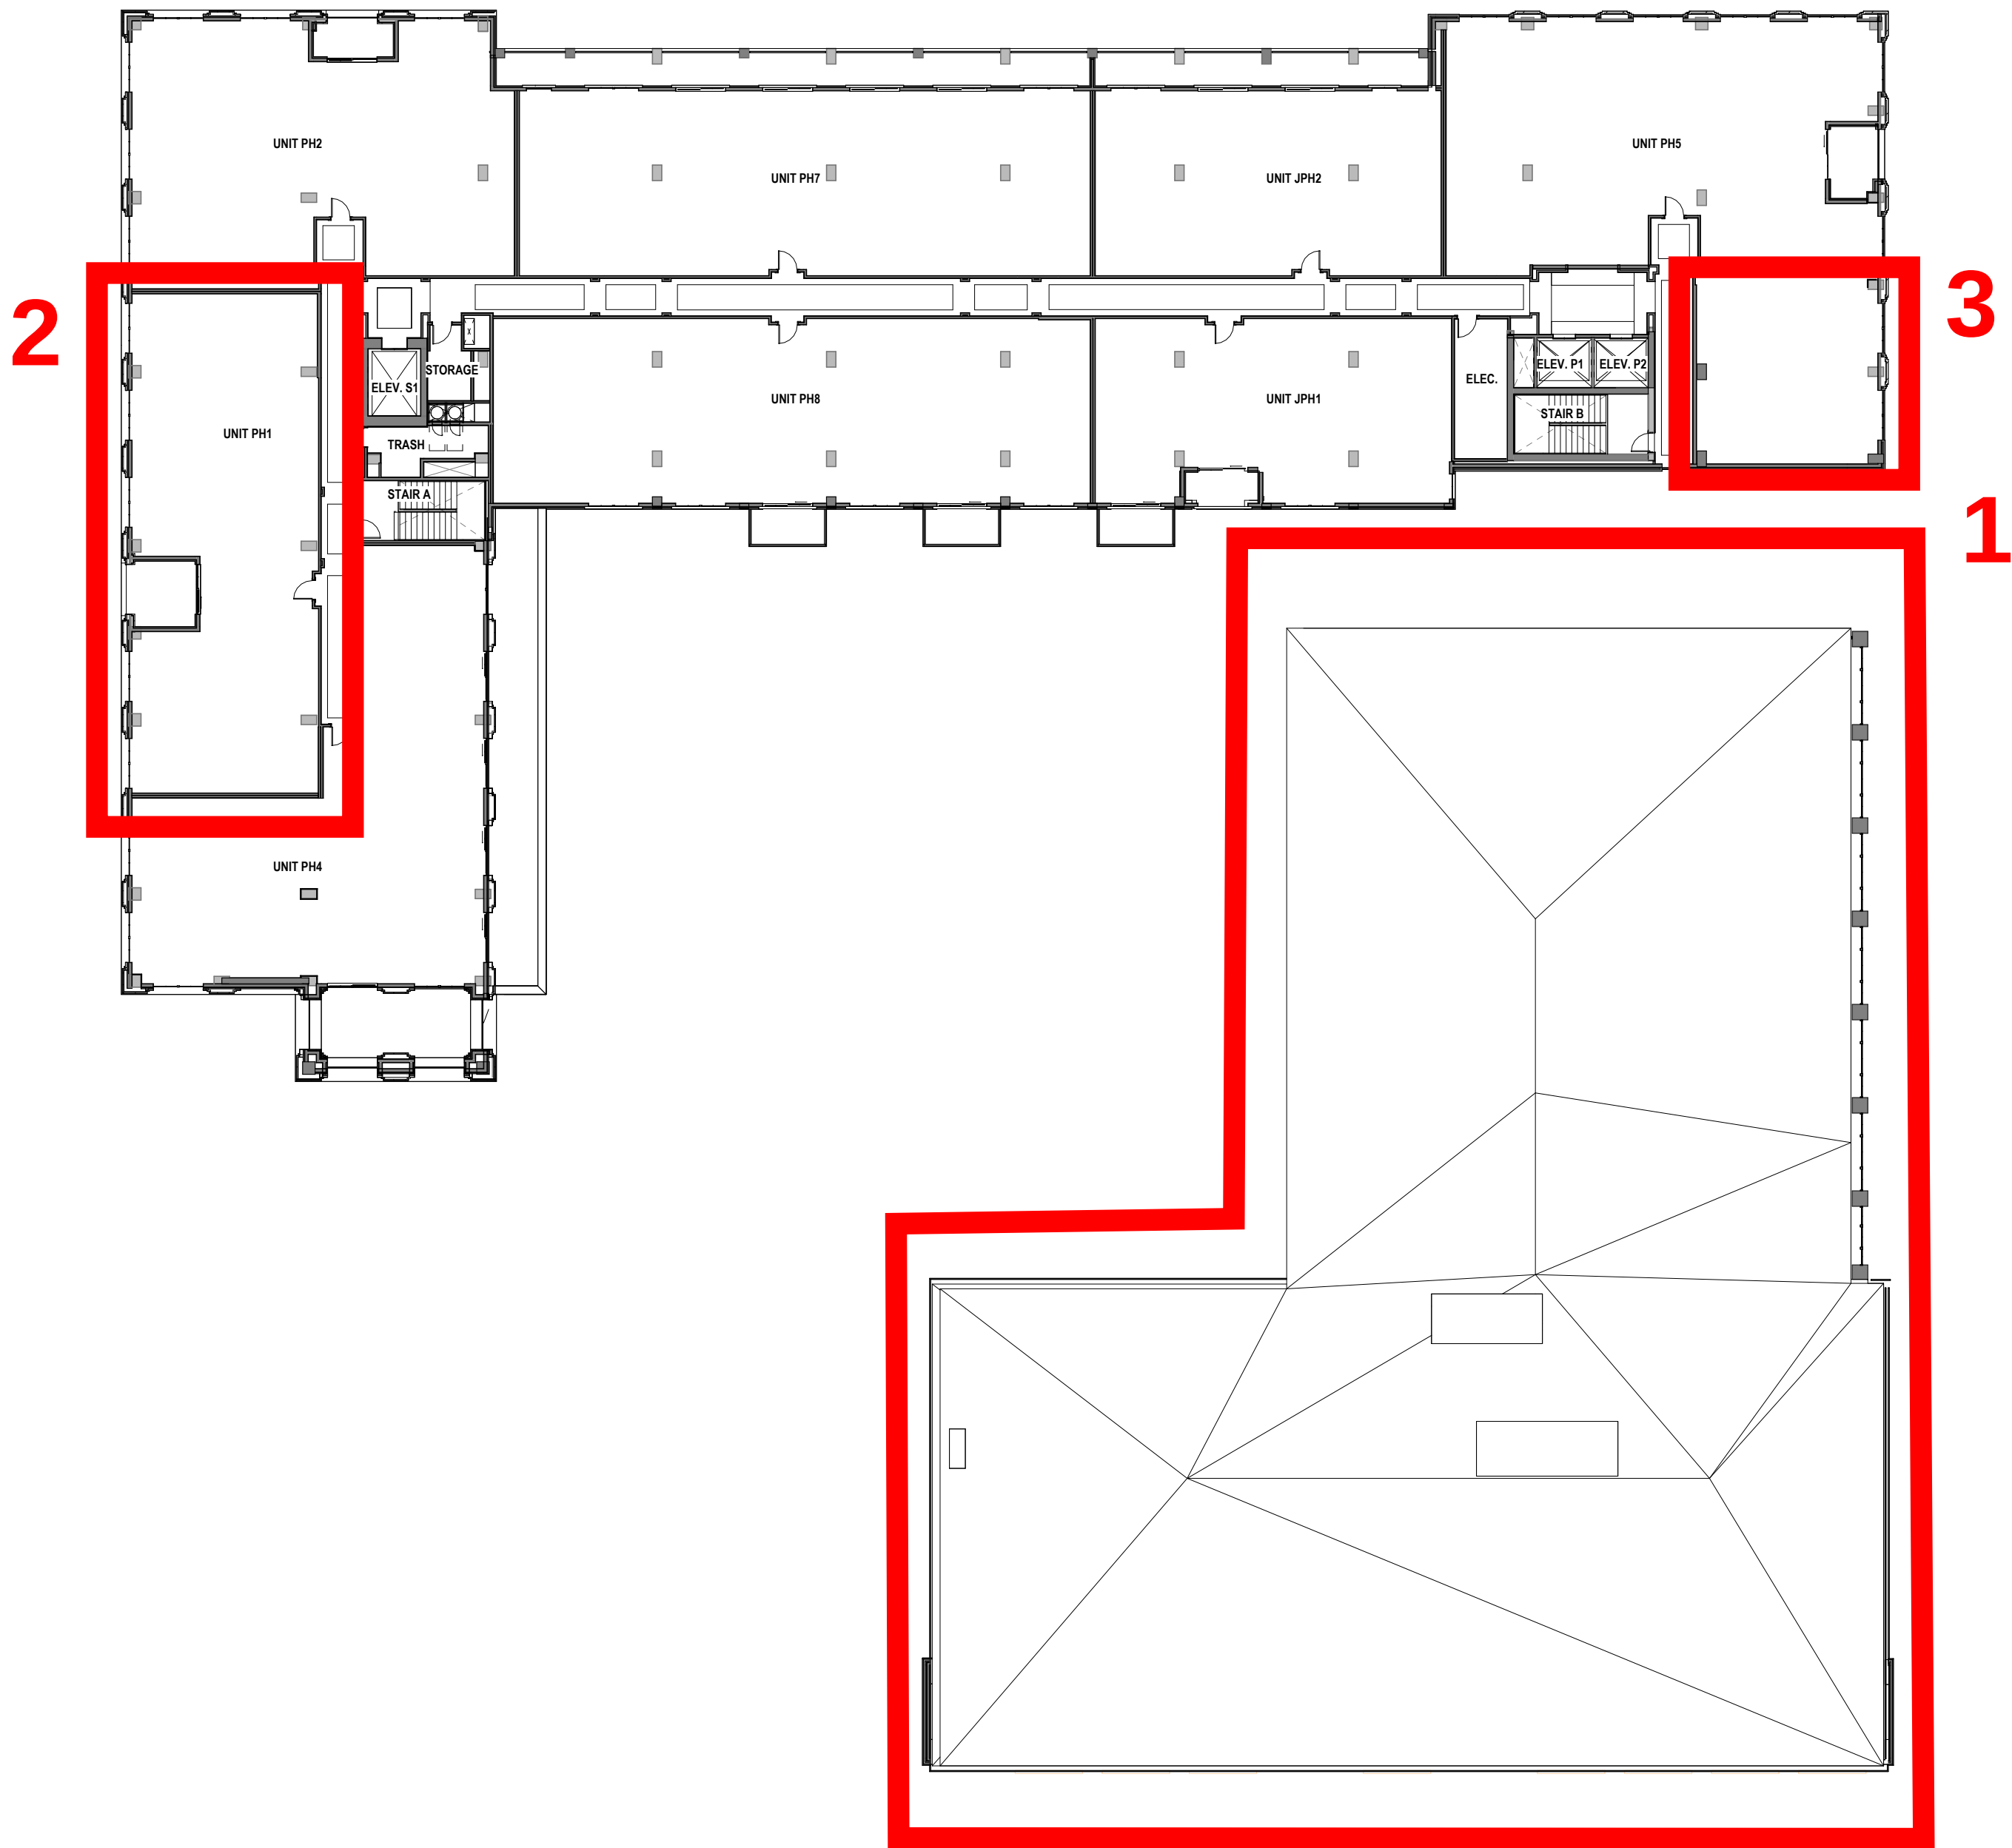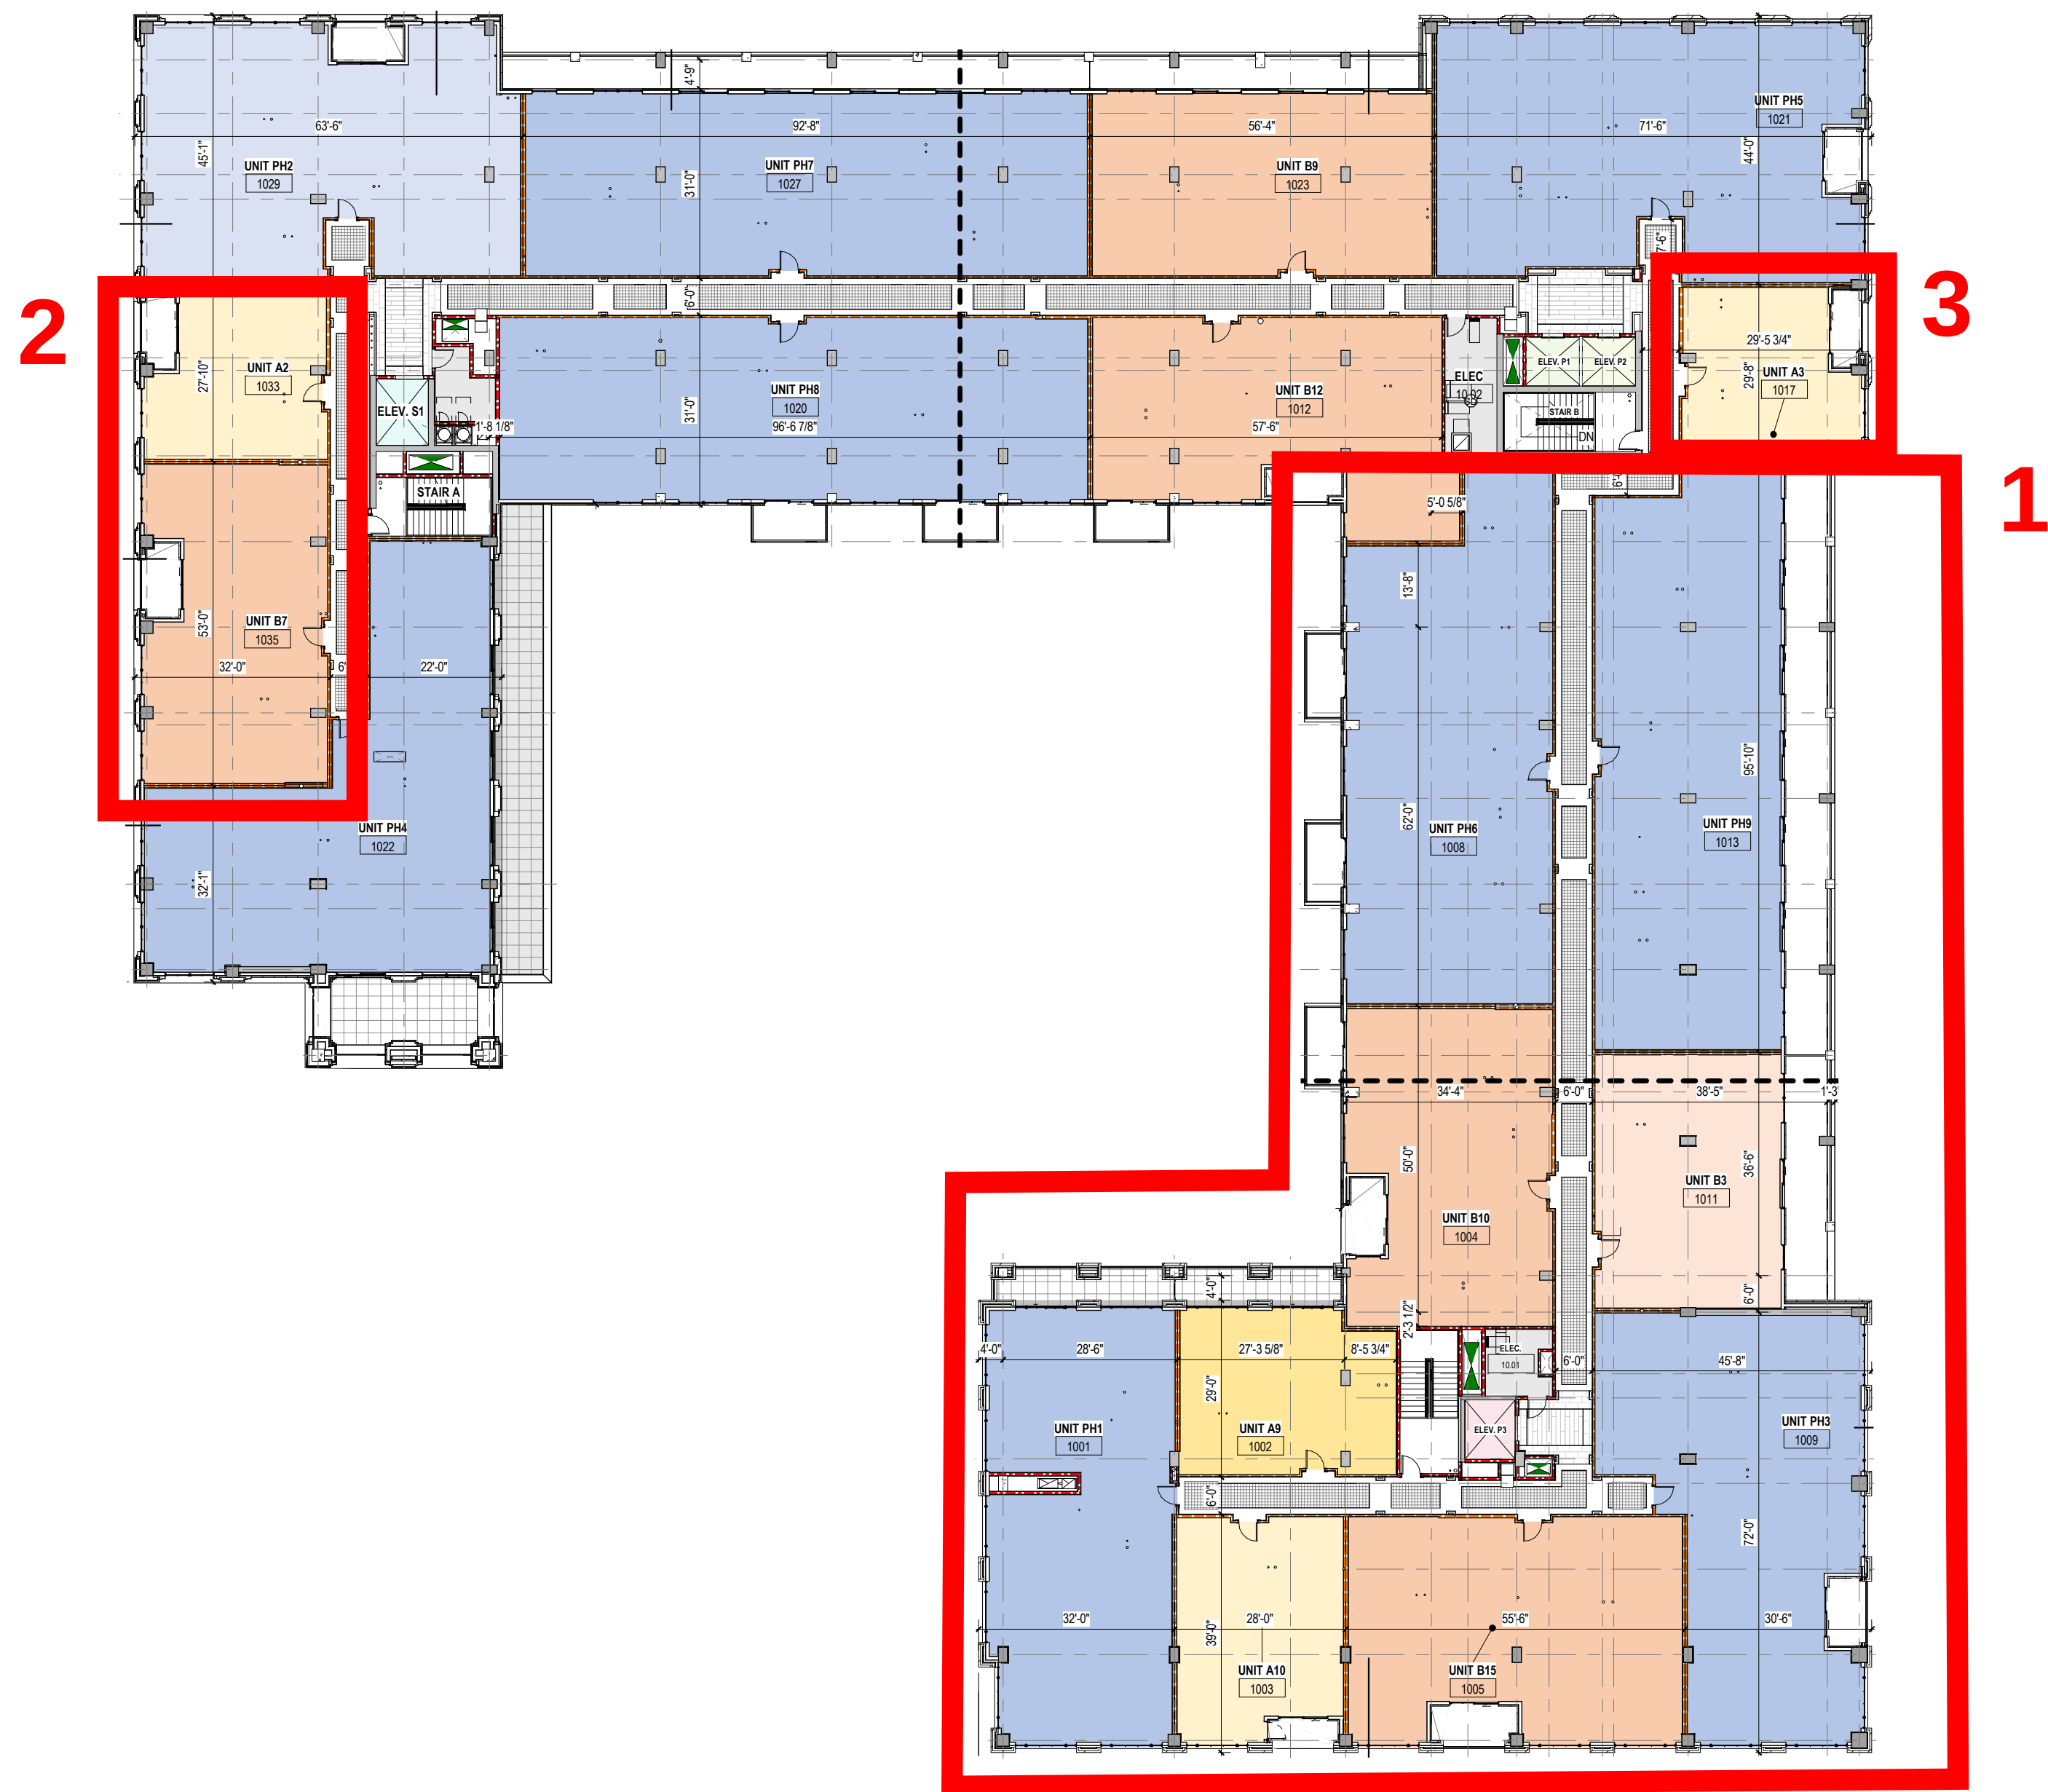


REVISIONS:


- 1. Apartment units removed. Level 10 is the office roof.
- 2. Units combined into one.
- 3. Unit absorbed into adjacent unit.

LEVEL 10

PERMITTED DESIGN

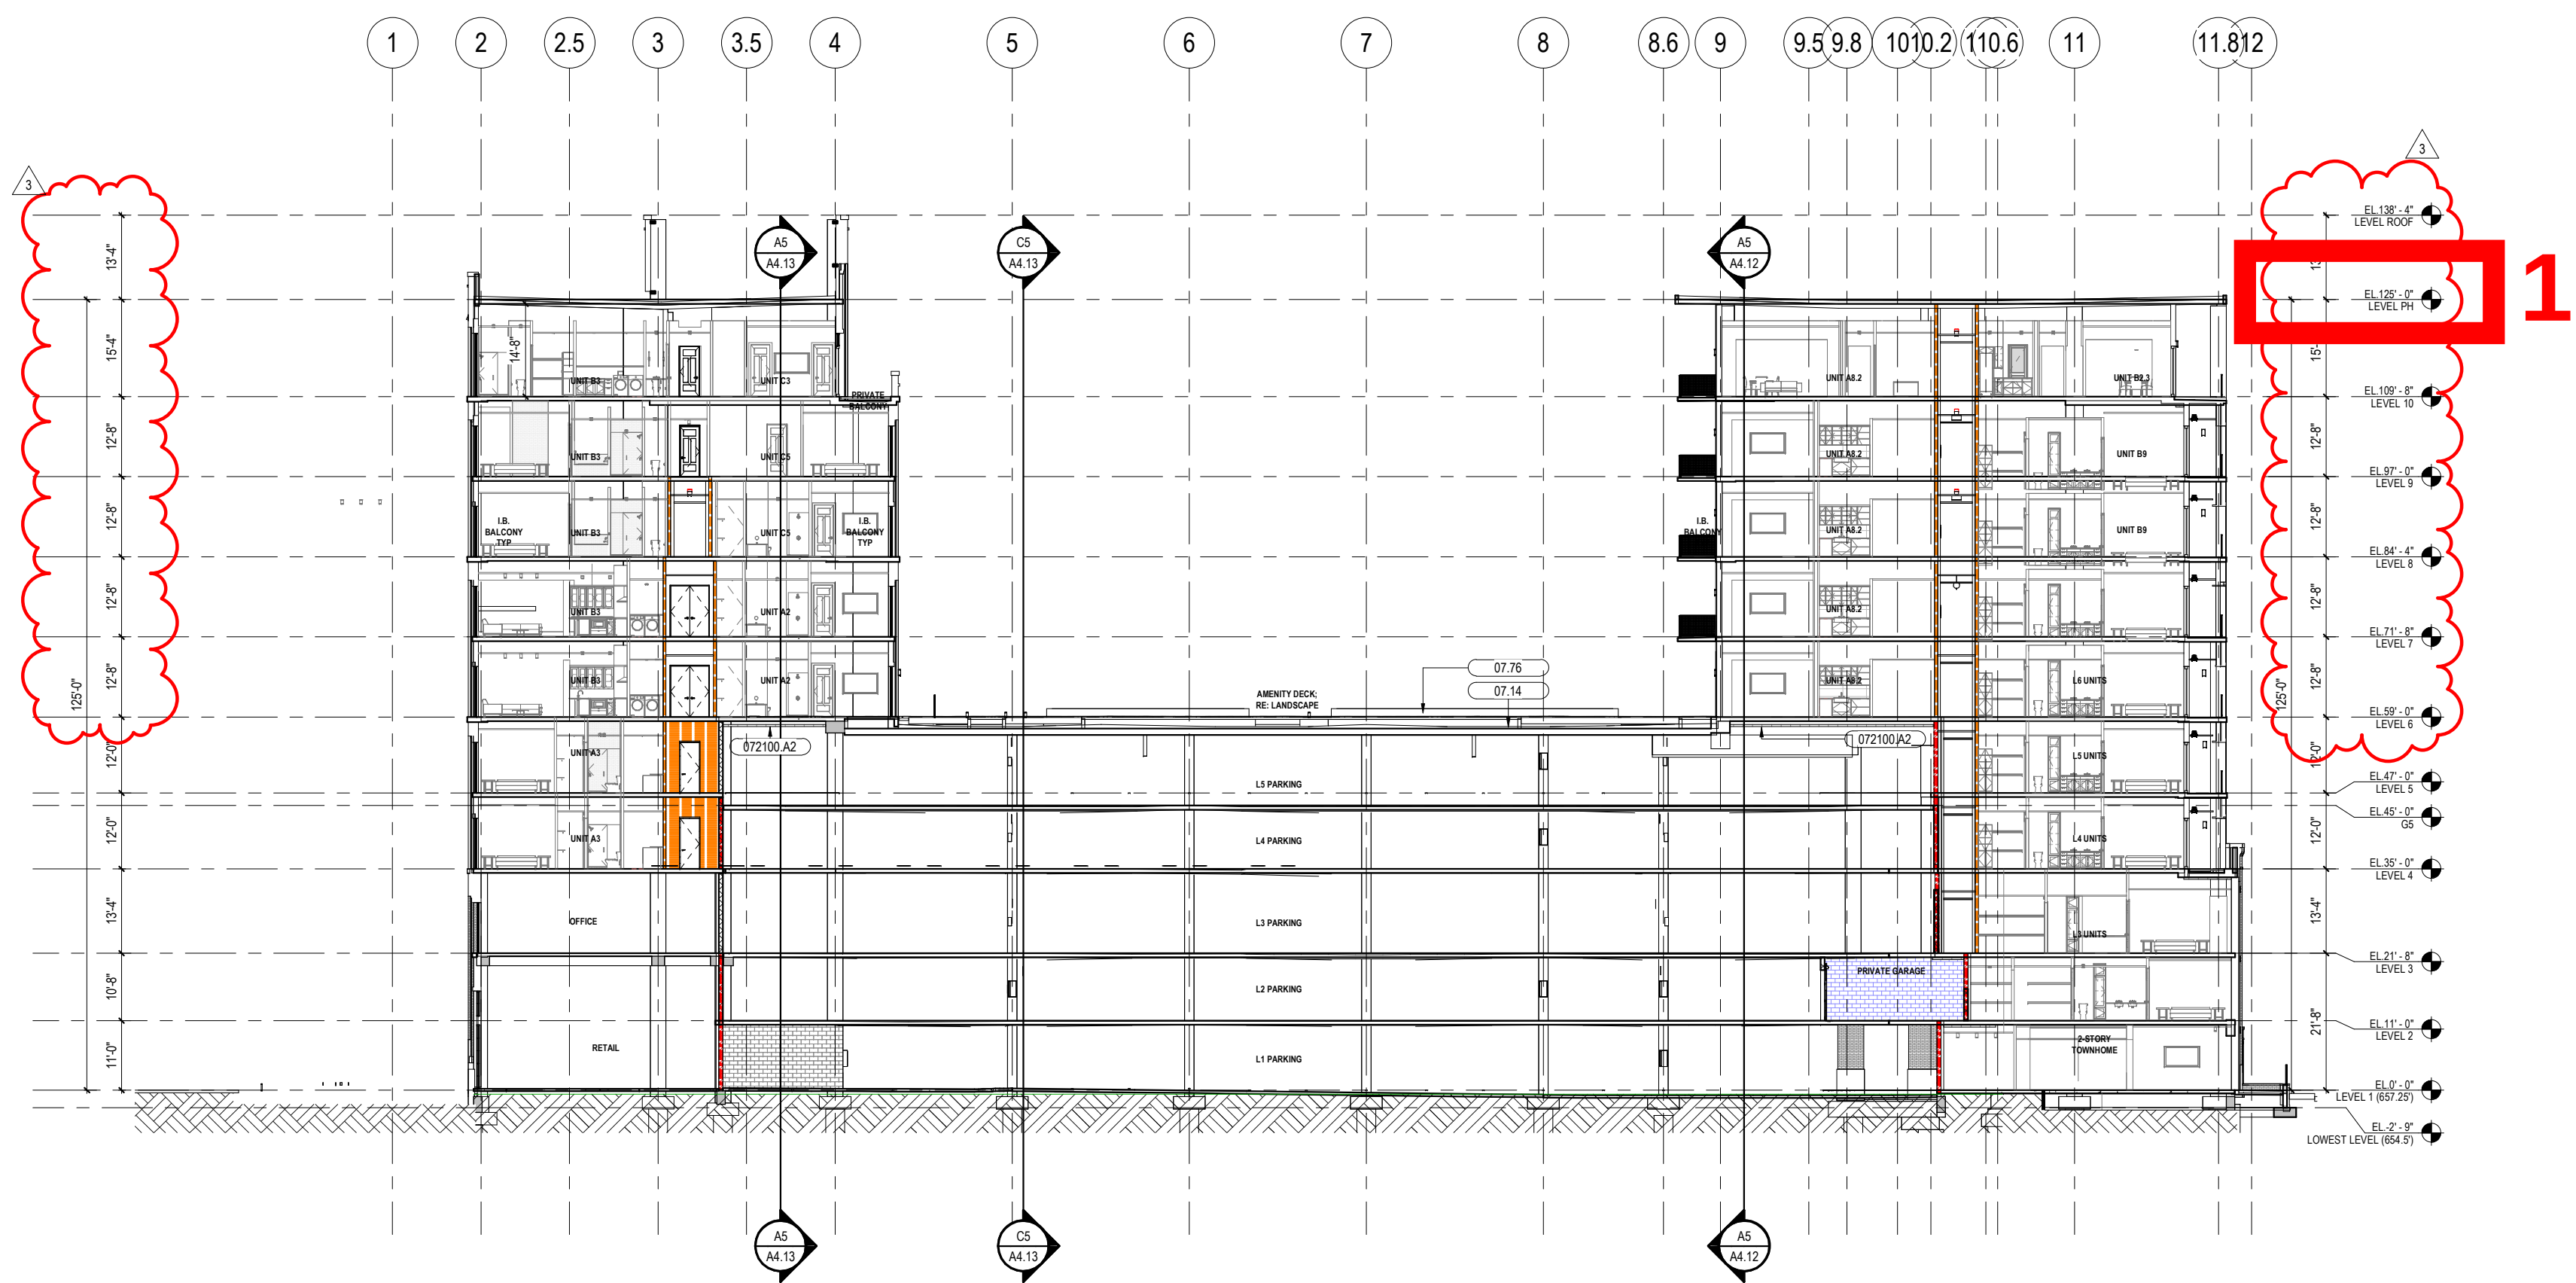

PERMIT REVISION

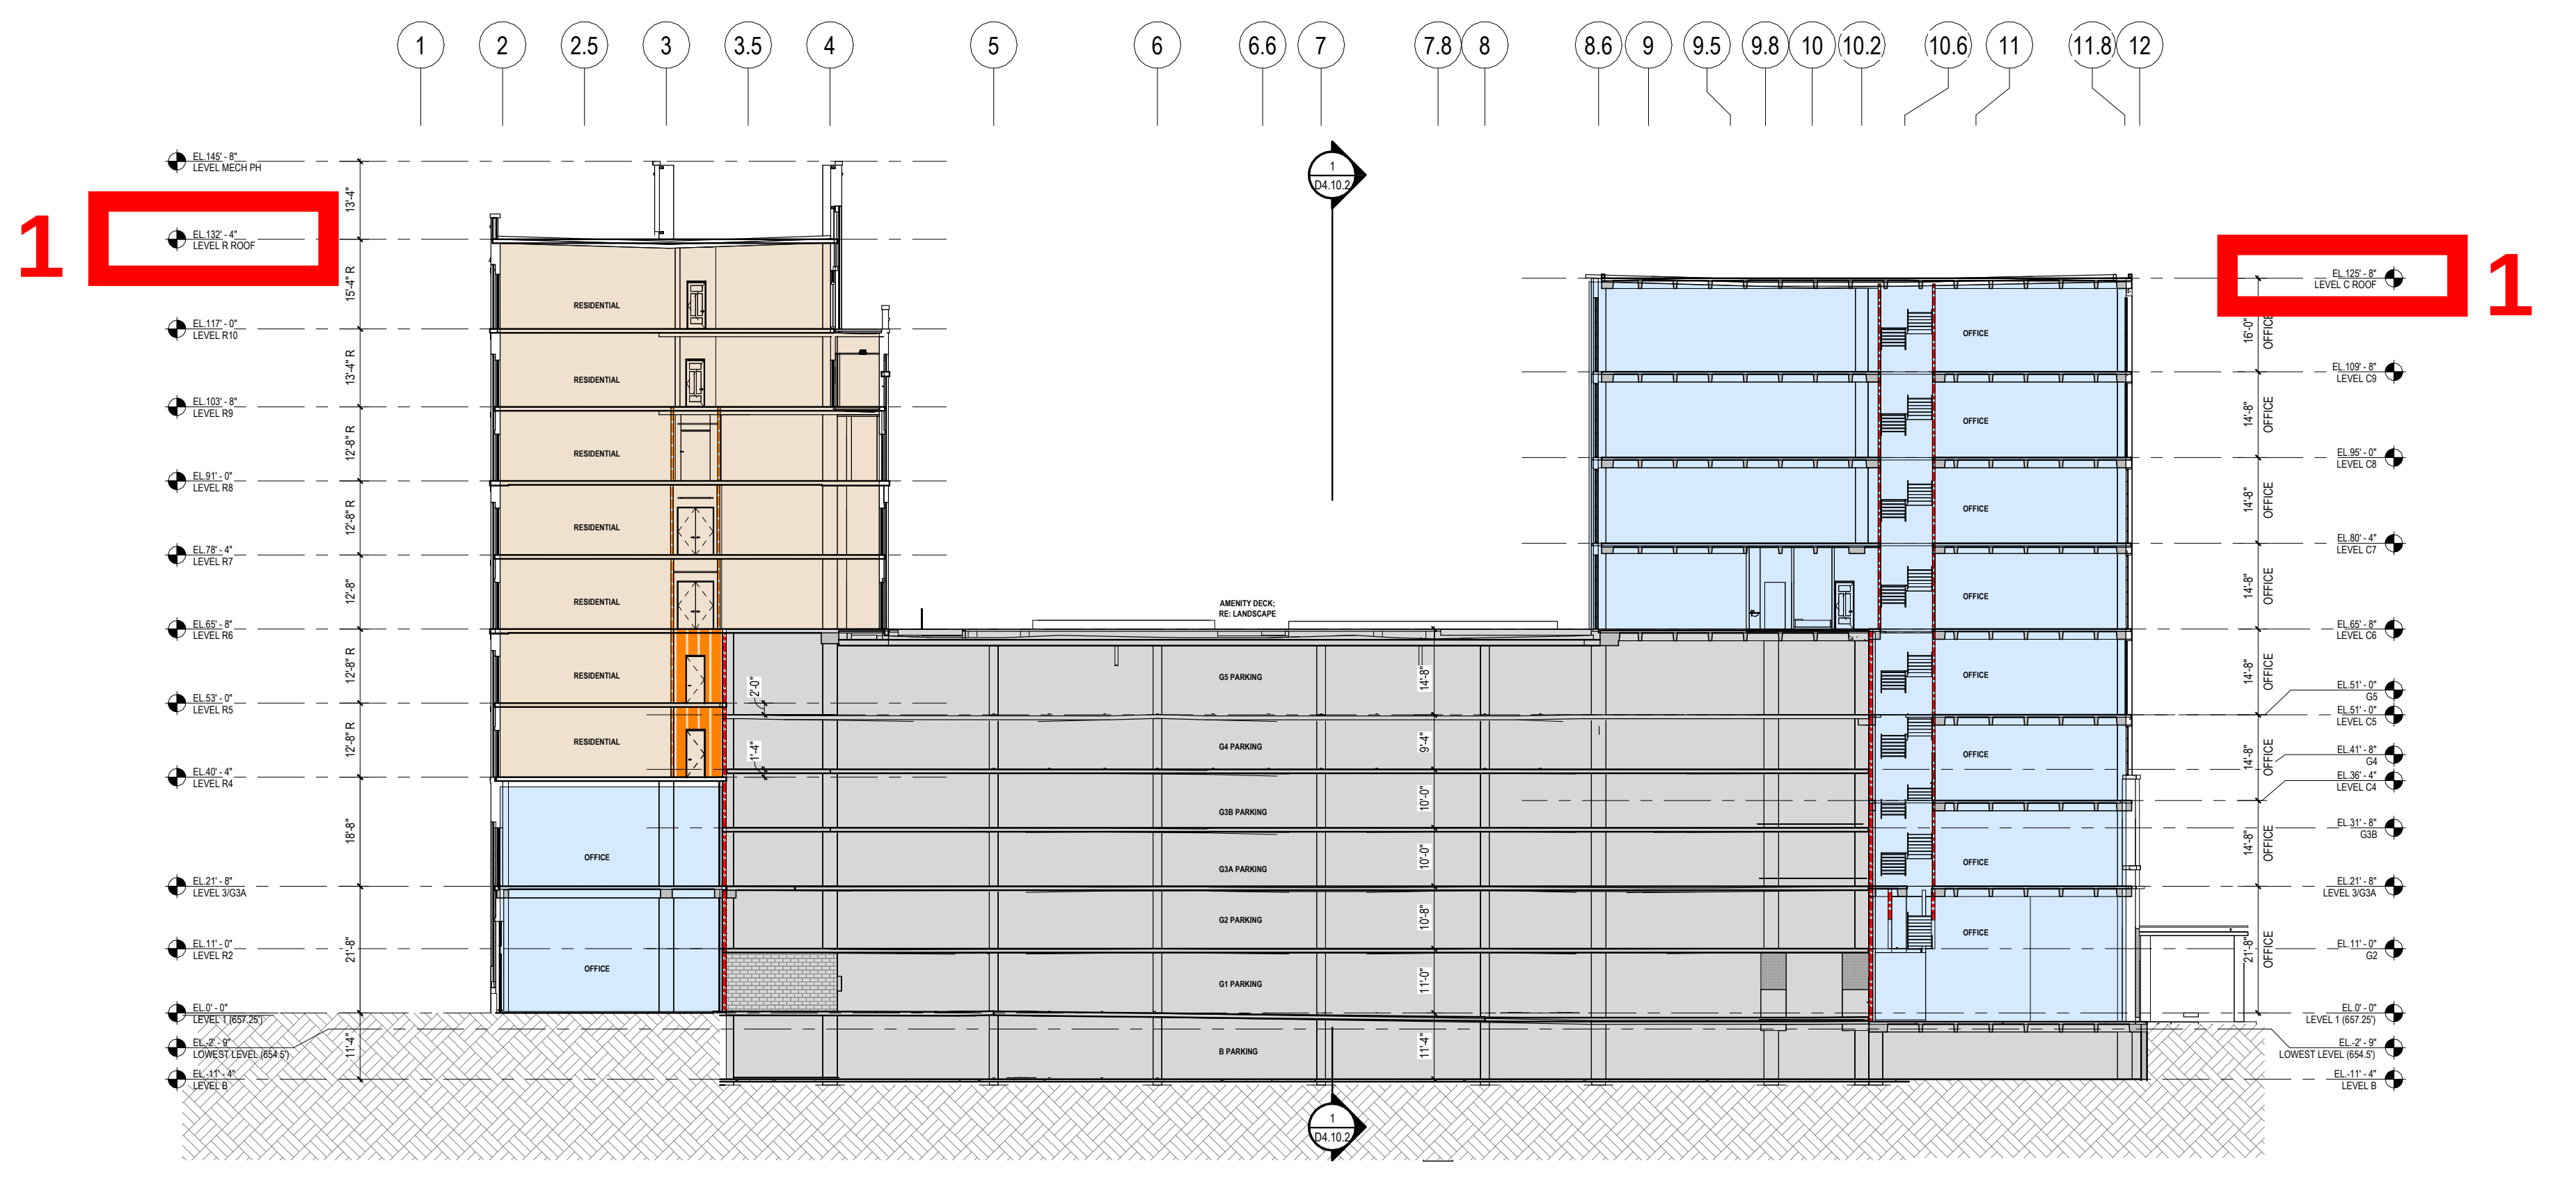

REVISIONS:

- 1. Roof height changed from 125'-0" to 132'-4" (Residential) and 125'-8" (Office).**

General Comments:

- Floor to floor heights revised.
- Basement added.
- Level G3B added in garage between Level 3 and Level 4.

BUILDING SECTION

PERMITTED DESIGN



PERMIT REVISION



REVISIONS:


General Comments:
- Floor to floor heights revised.

NORTH ELEVATION

PERMITTED DESIGN



PERMIT REVISION

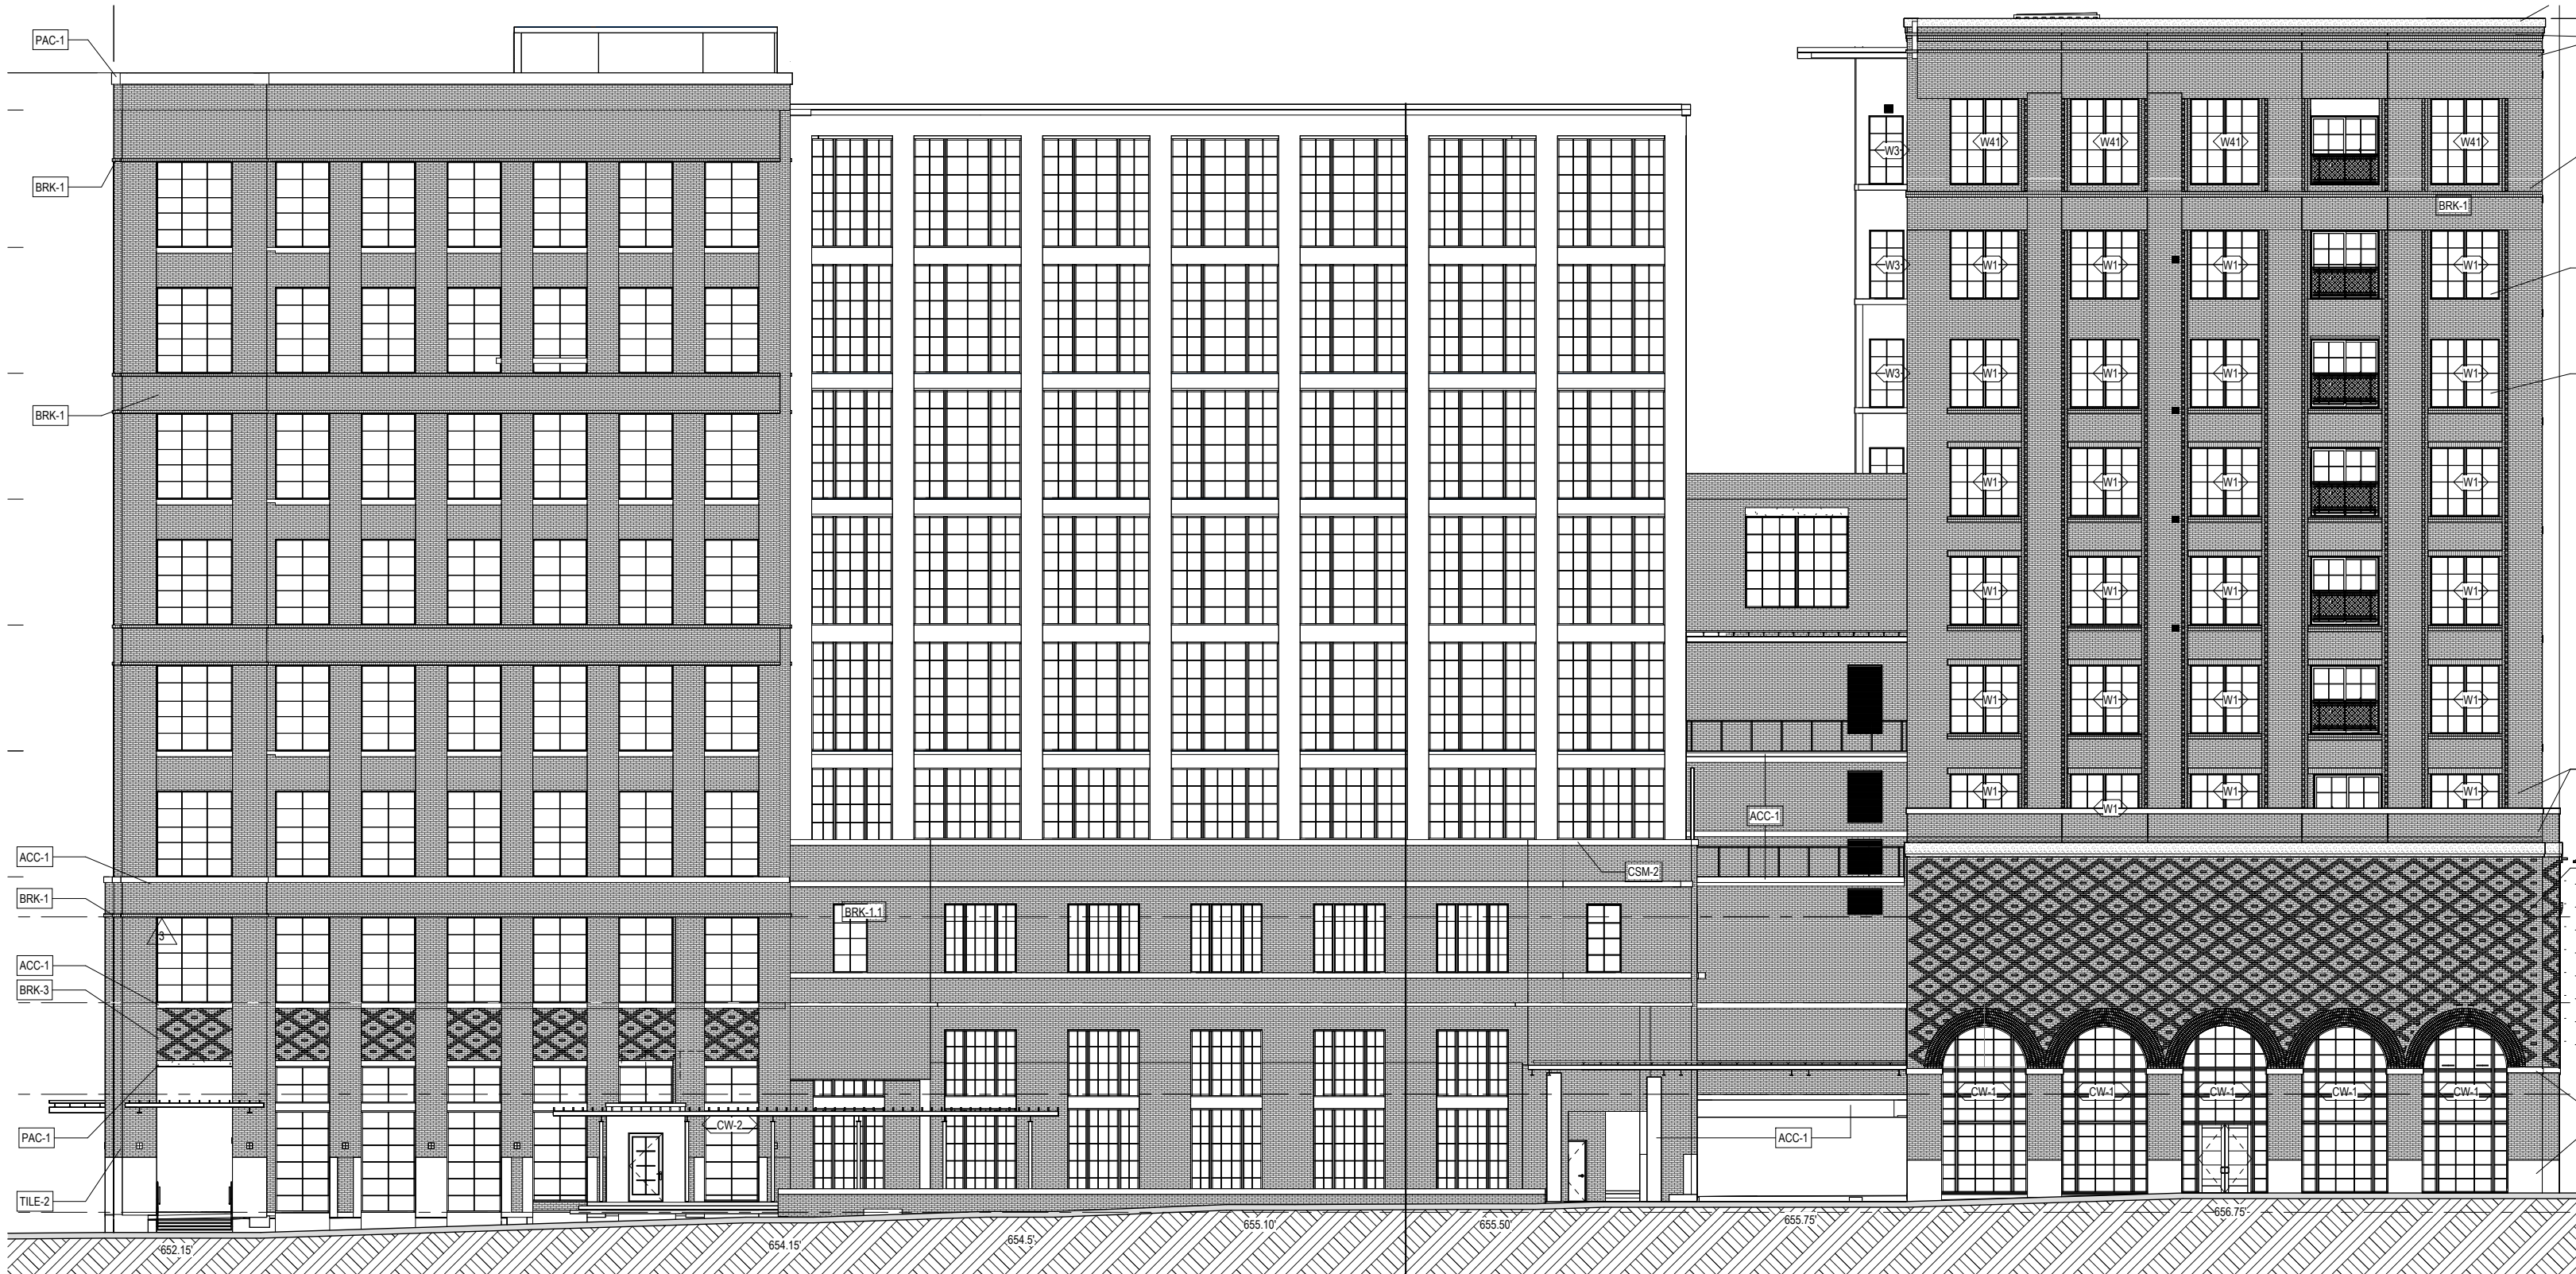


REVISIONS:


- General Comments:**
- Floor to floor heights revised.
 - Office facade revised to remove balconies and change window spacing.
 - Office portion pulled off residential portion.

EAST ELEVATION

PERMITTED DESIGN

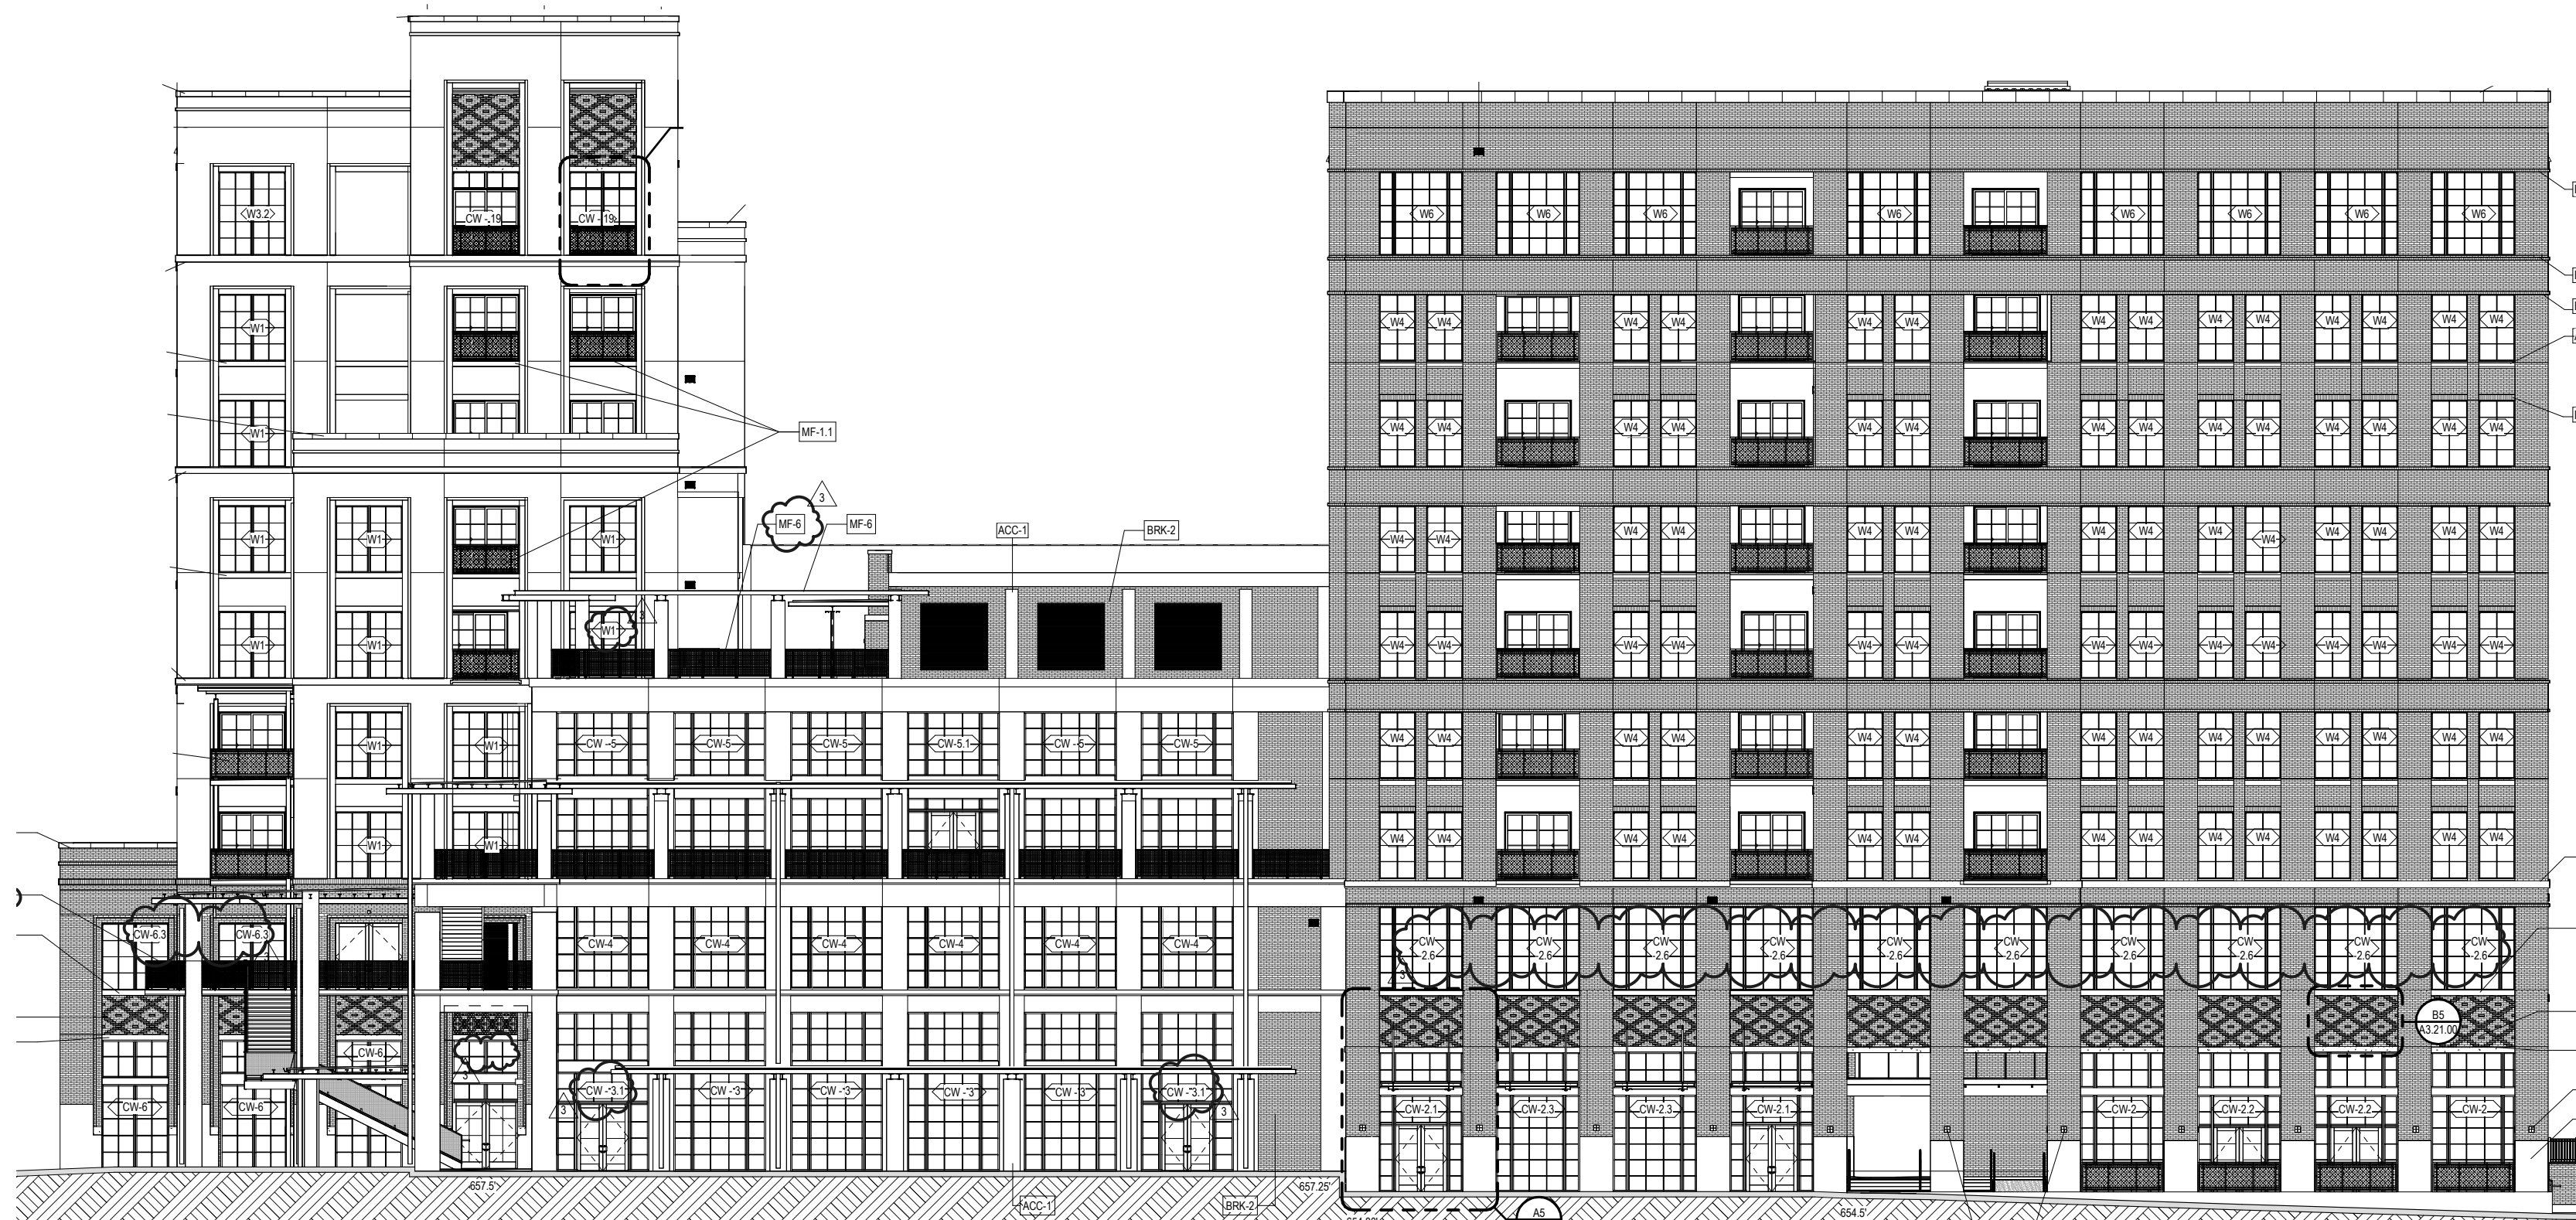

PERMIT REVISION

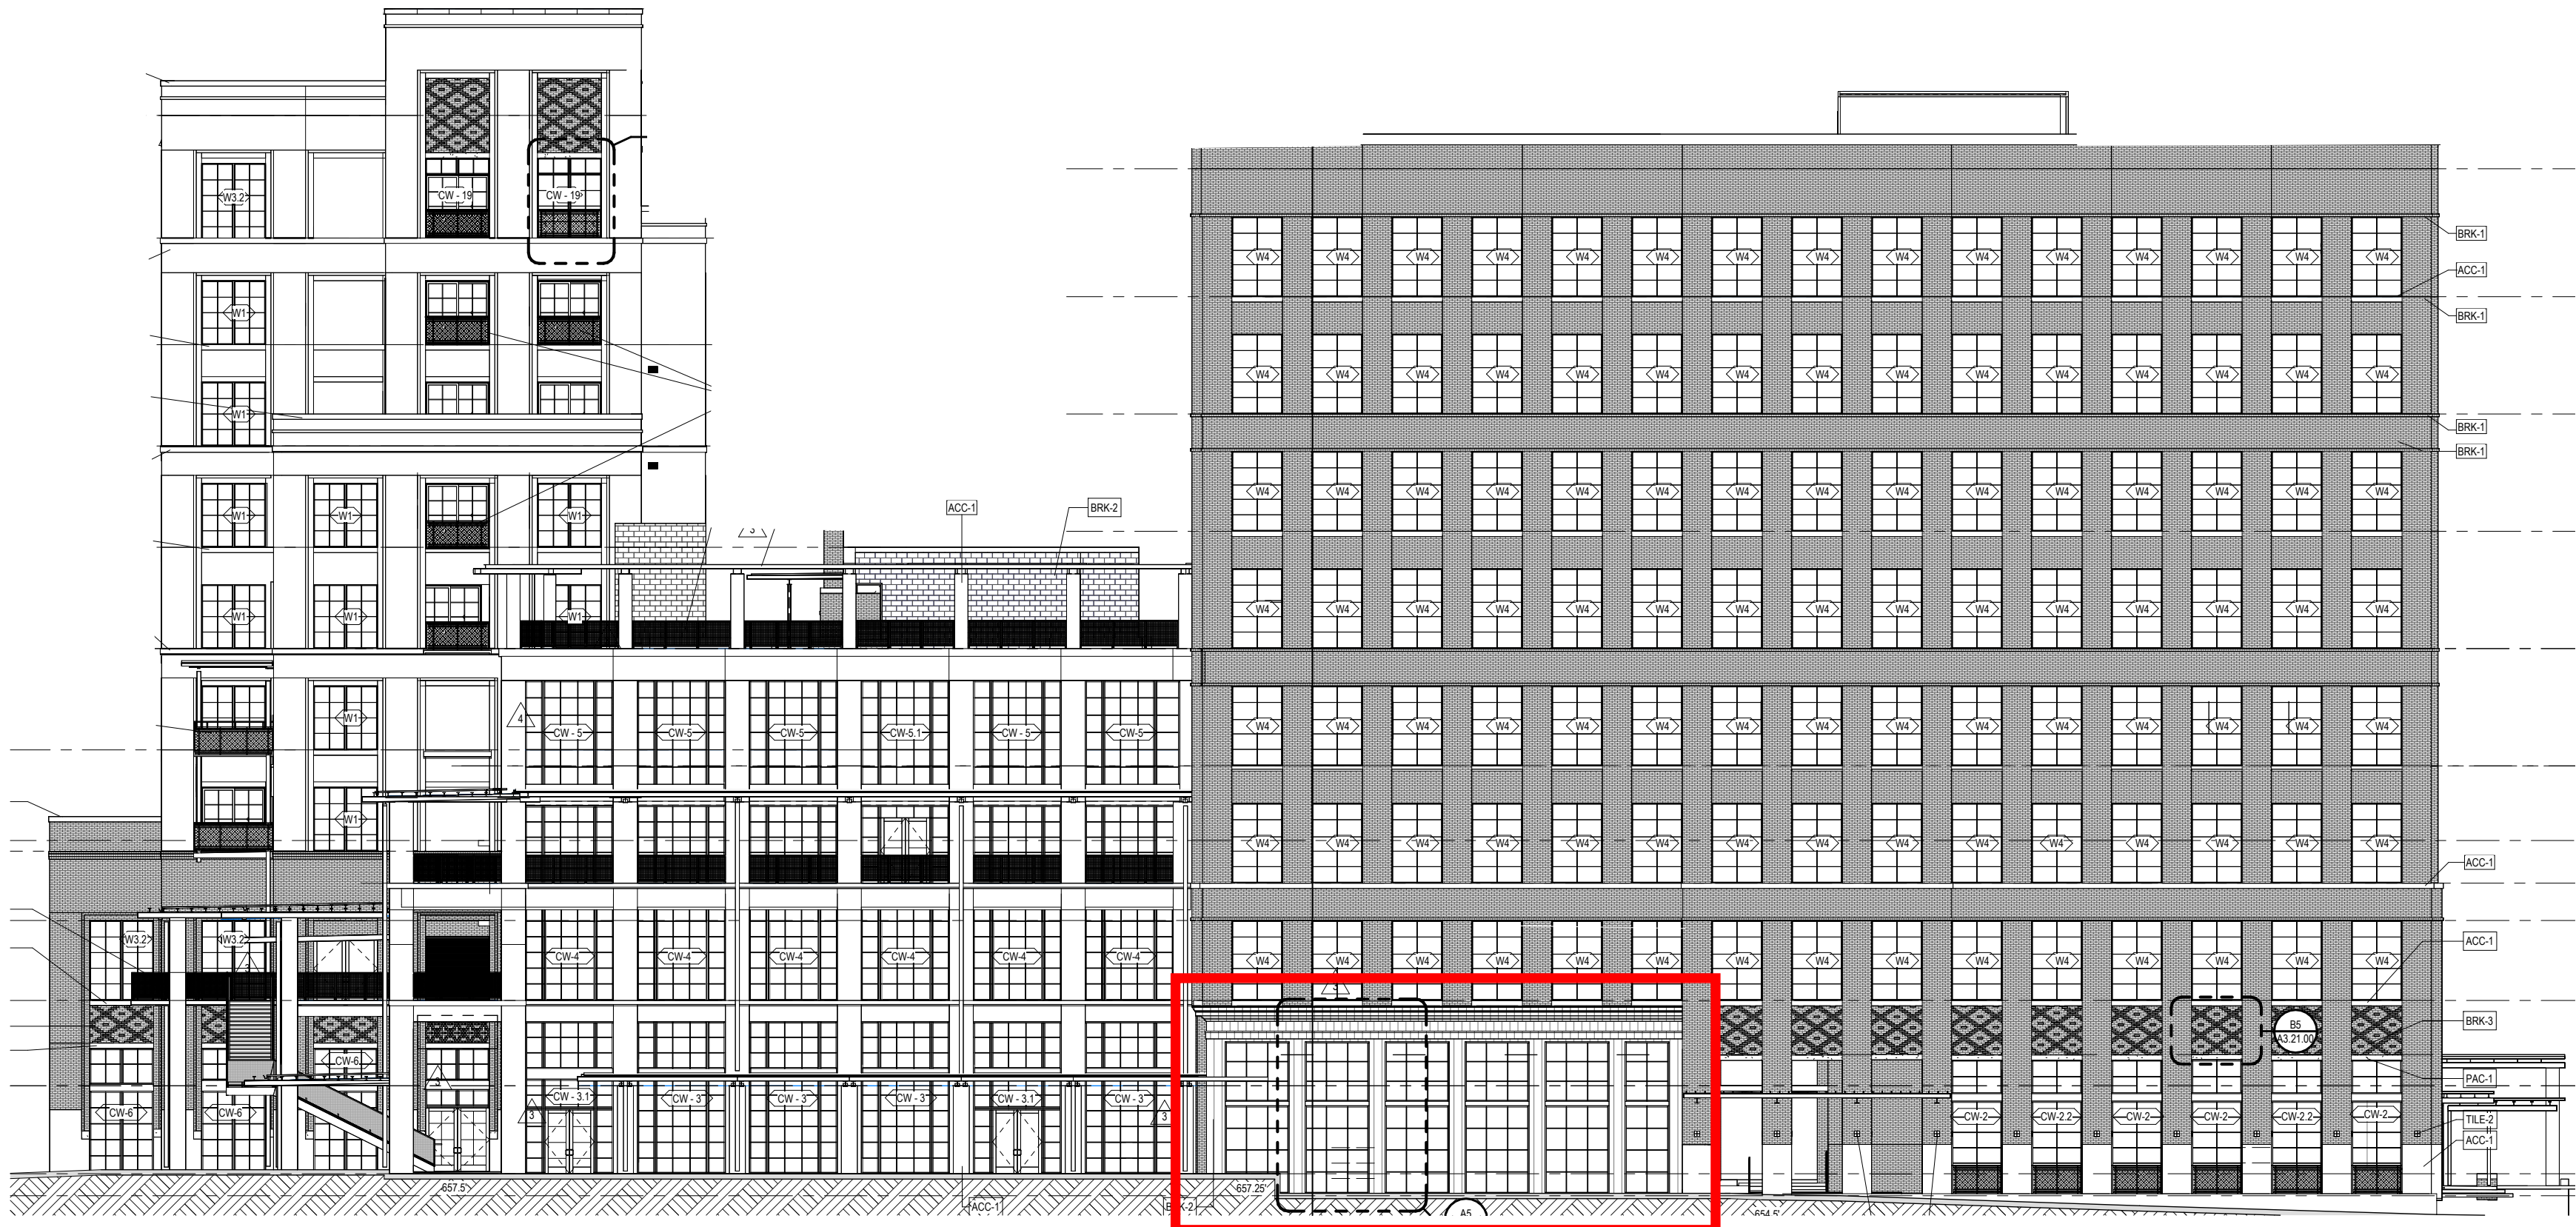


REVISIONS:

General Comments:

- Floor to floor heights revised.
- Office facade revised to remove balconies and change window spacing.
- Retail facade revised (indicated on elevation).

SOUTH ELEVATION

PERMITTED DESIGN

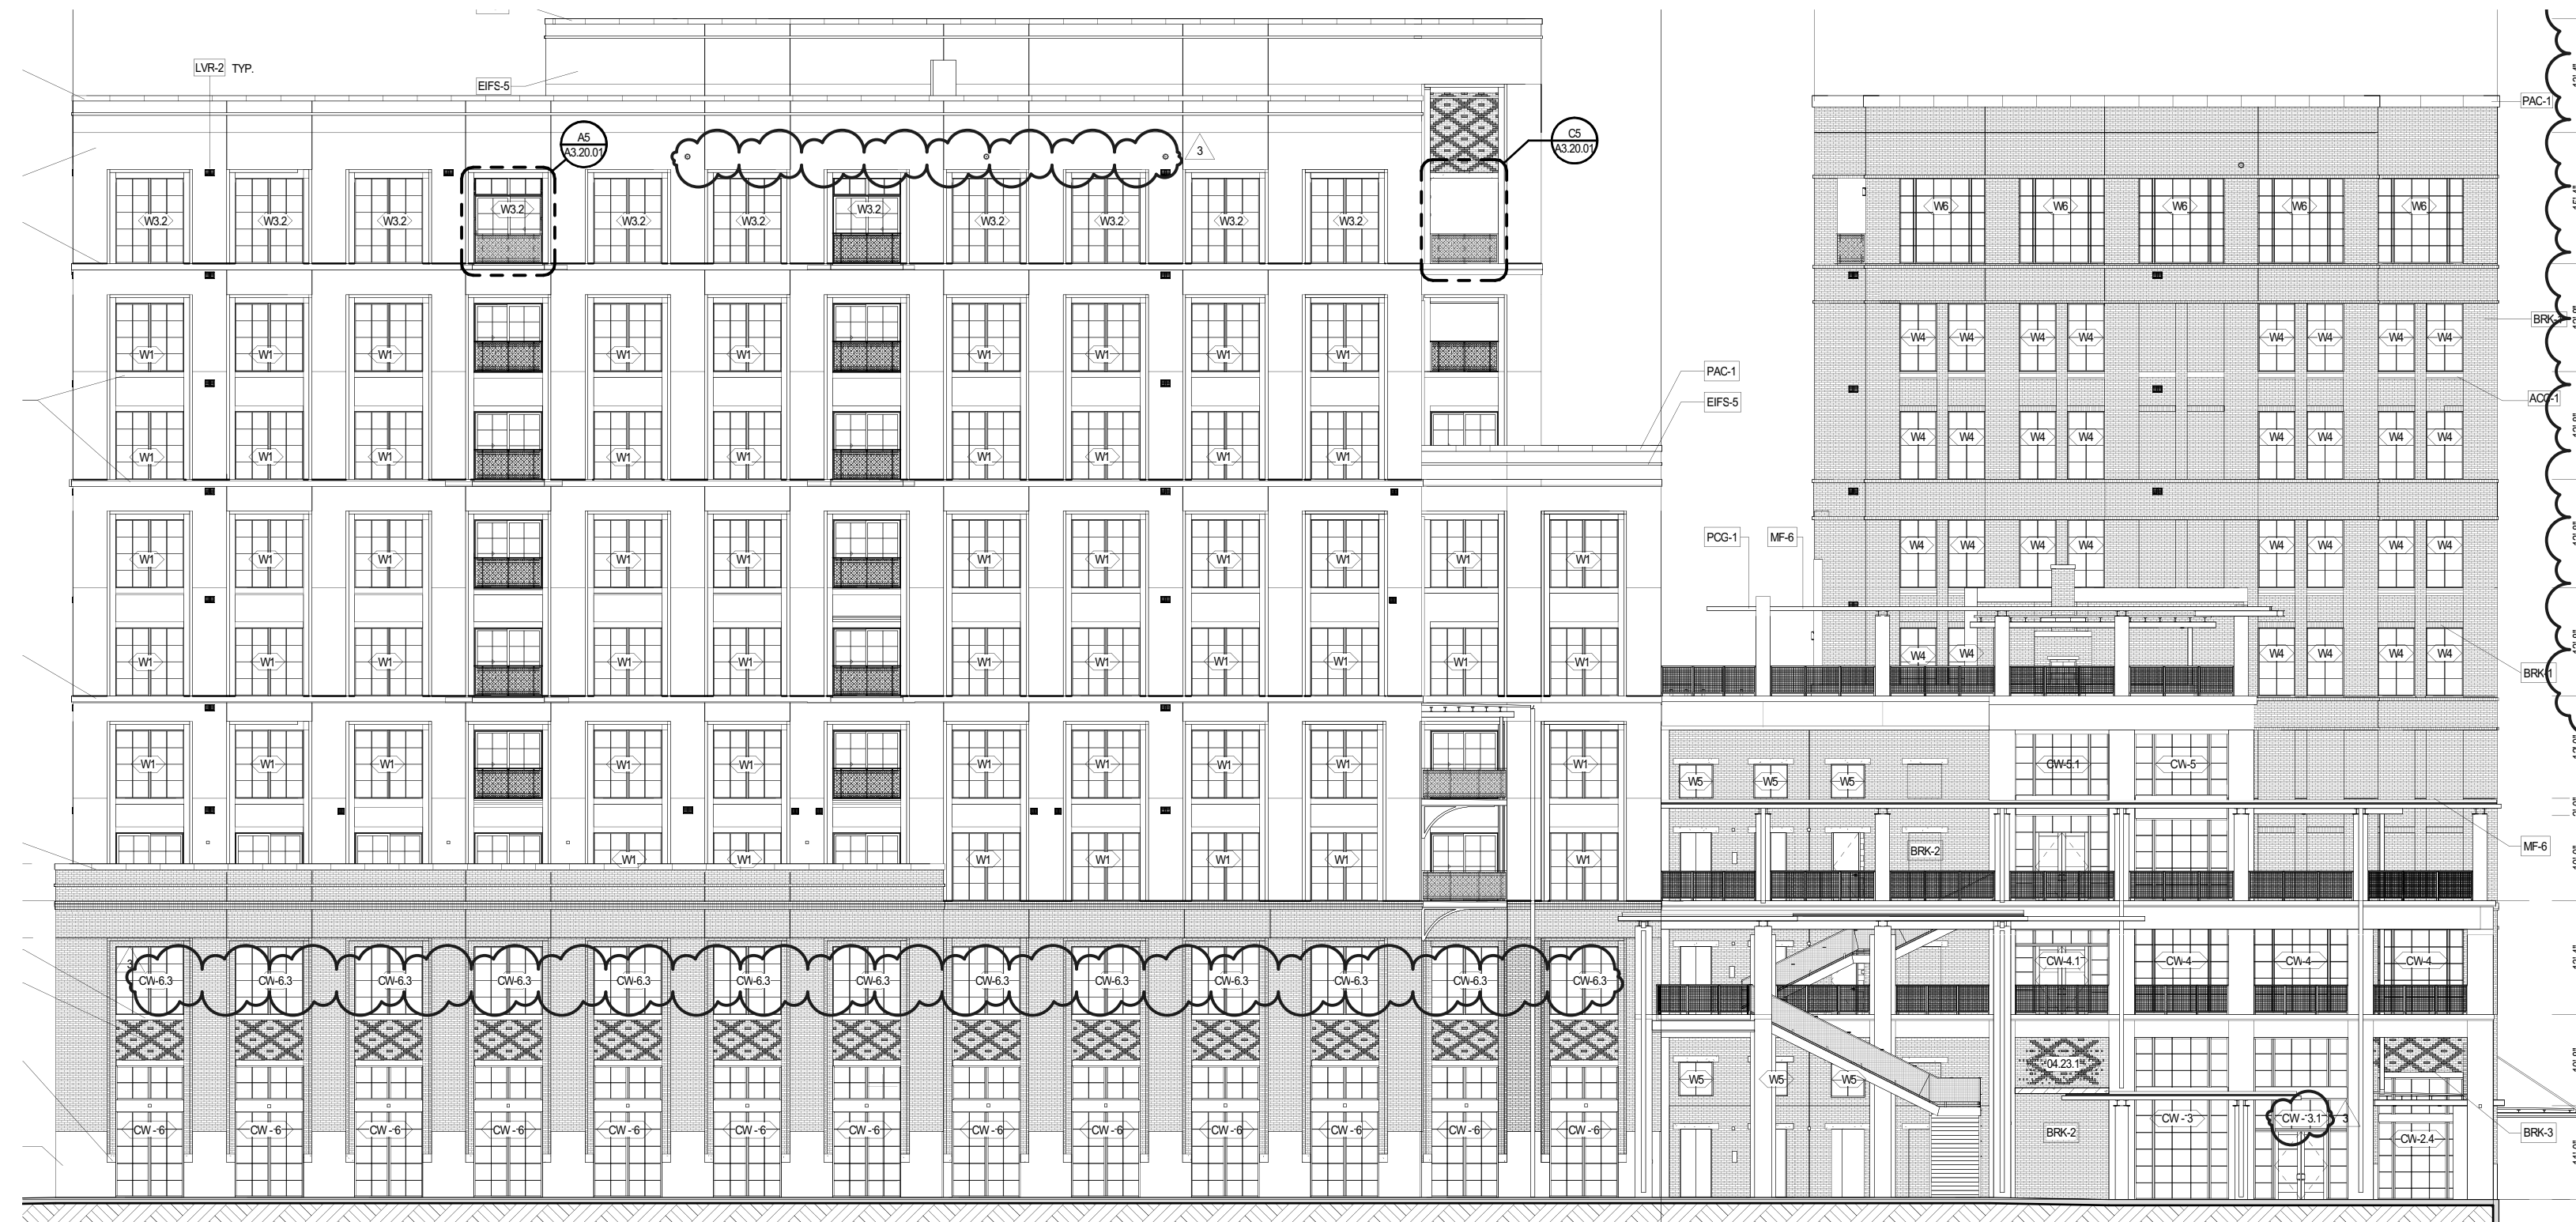

PERMIT REVISION



REVISIONS:

General Comments:

- Floor to floor heights revised.
- Office facade revised window spacing.

WEST ELEVATION