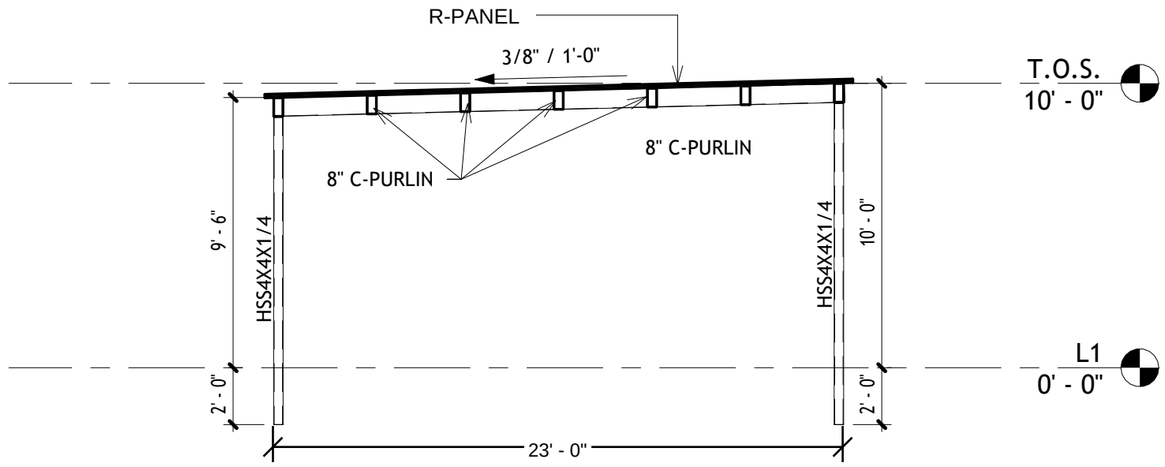

2 SECTION
3/16" = 1'-0"

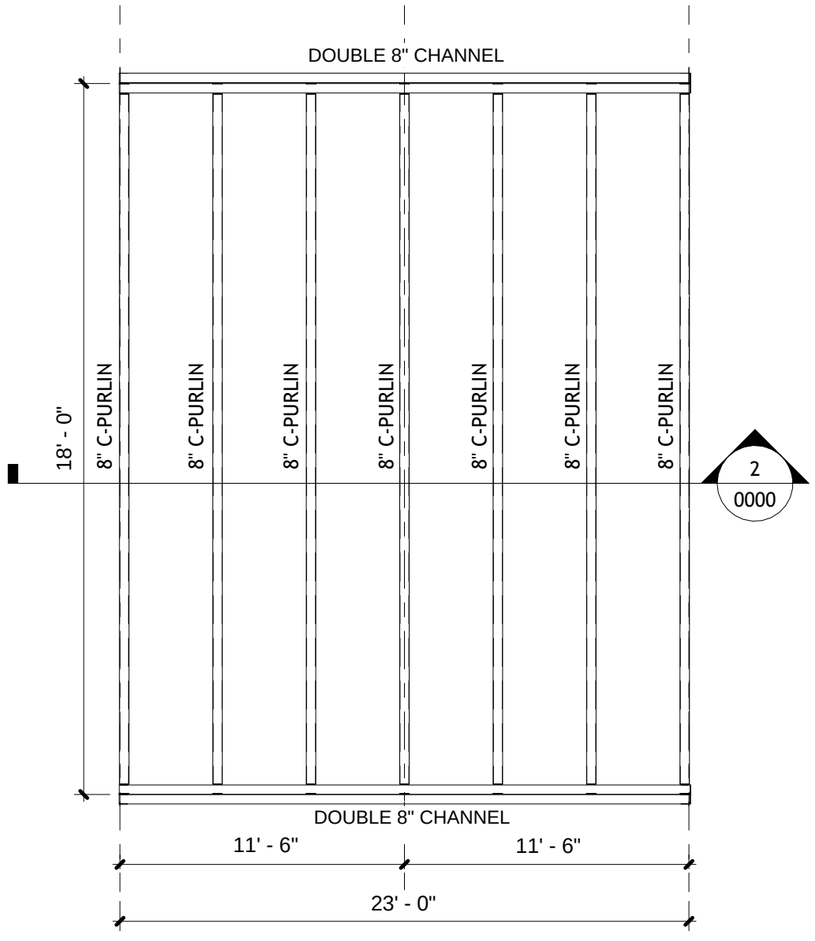

1 OVERHEAD VIEW
3/16" = 1'-0"

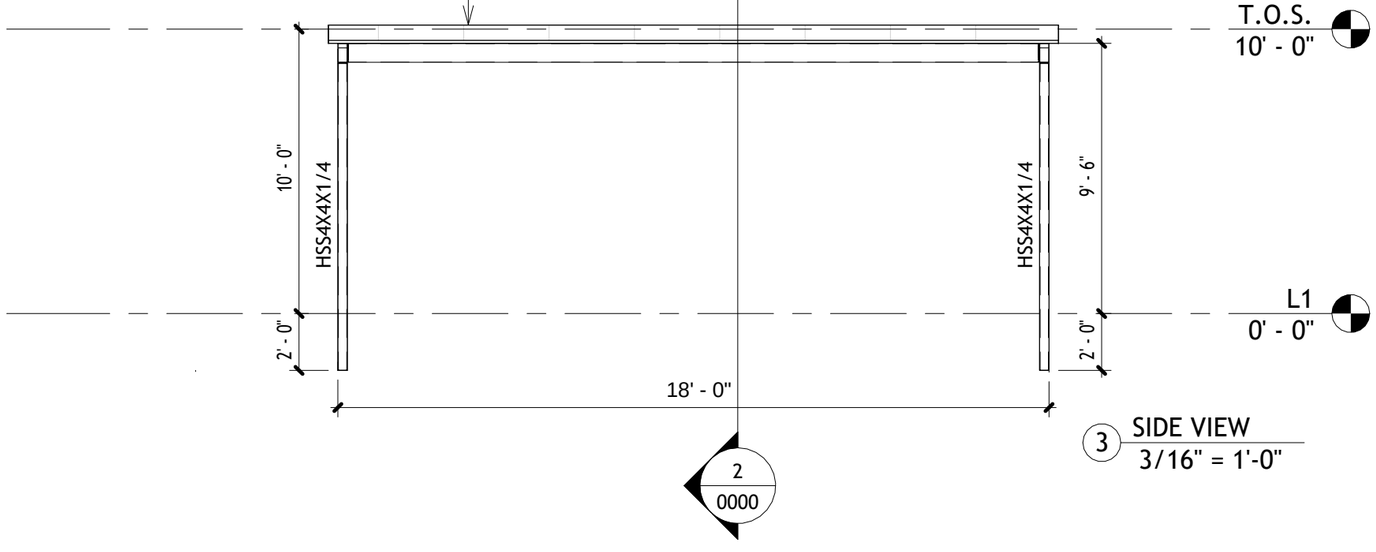

3 SIDE VIEW
3/16" = 1'-0"

This document embodies subject matter that is proprietary to Alamo City Custom Welding and const. This information may not be used, reproduced, published, disseminated or disclosed to others in whole or in part for any purpose or reason, without express permission in writing. possession does not provide any license otherwise, either express or implied. All rights are reserved.

REVISIONS

REV	DATE	DRAWN BY	APPROVED BY

SHEET SIZE

11X17

Alamo City Custom Welding and Construction

930 Peggy Dr.* San Antonio, Texas 78219
Phone: (210) 233-6340 * email: admin@alamocitycustomwelding.com

ACCW - CAR PORT

CAR PORT - FLAT

SCALE	JOB #	DRAWING #	REV
	0000	0000	

6/4/2026 12:45:41 PM