
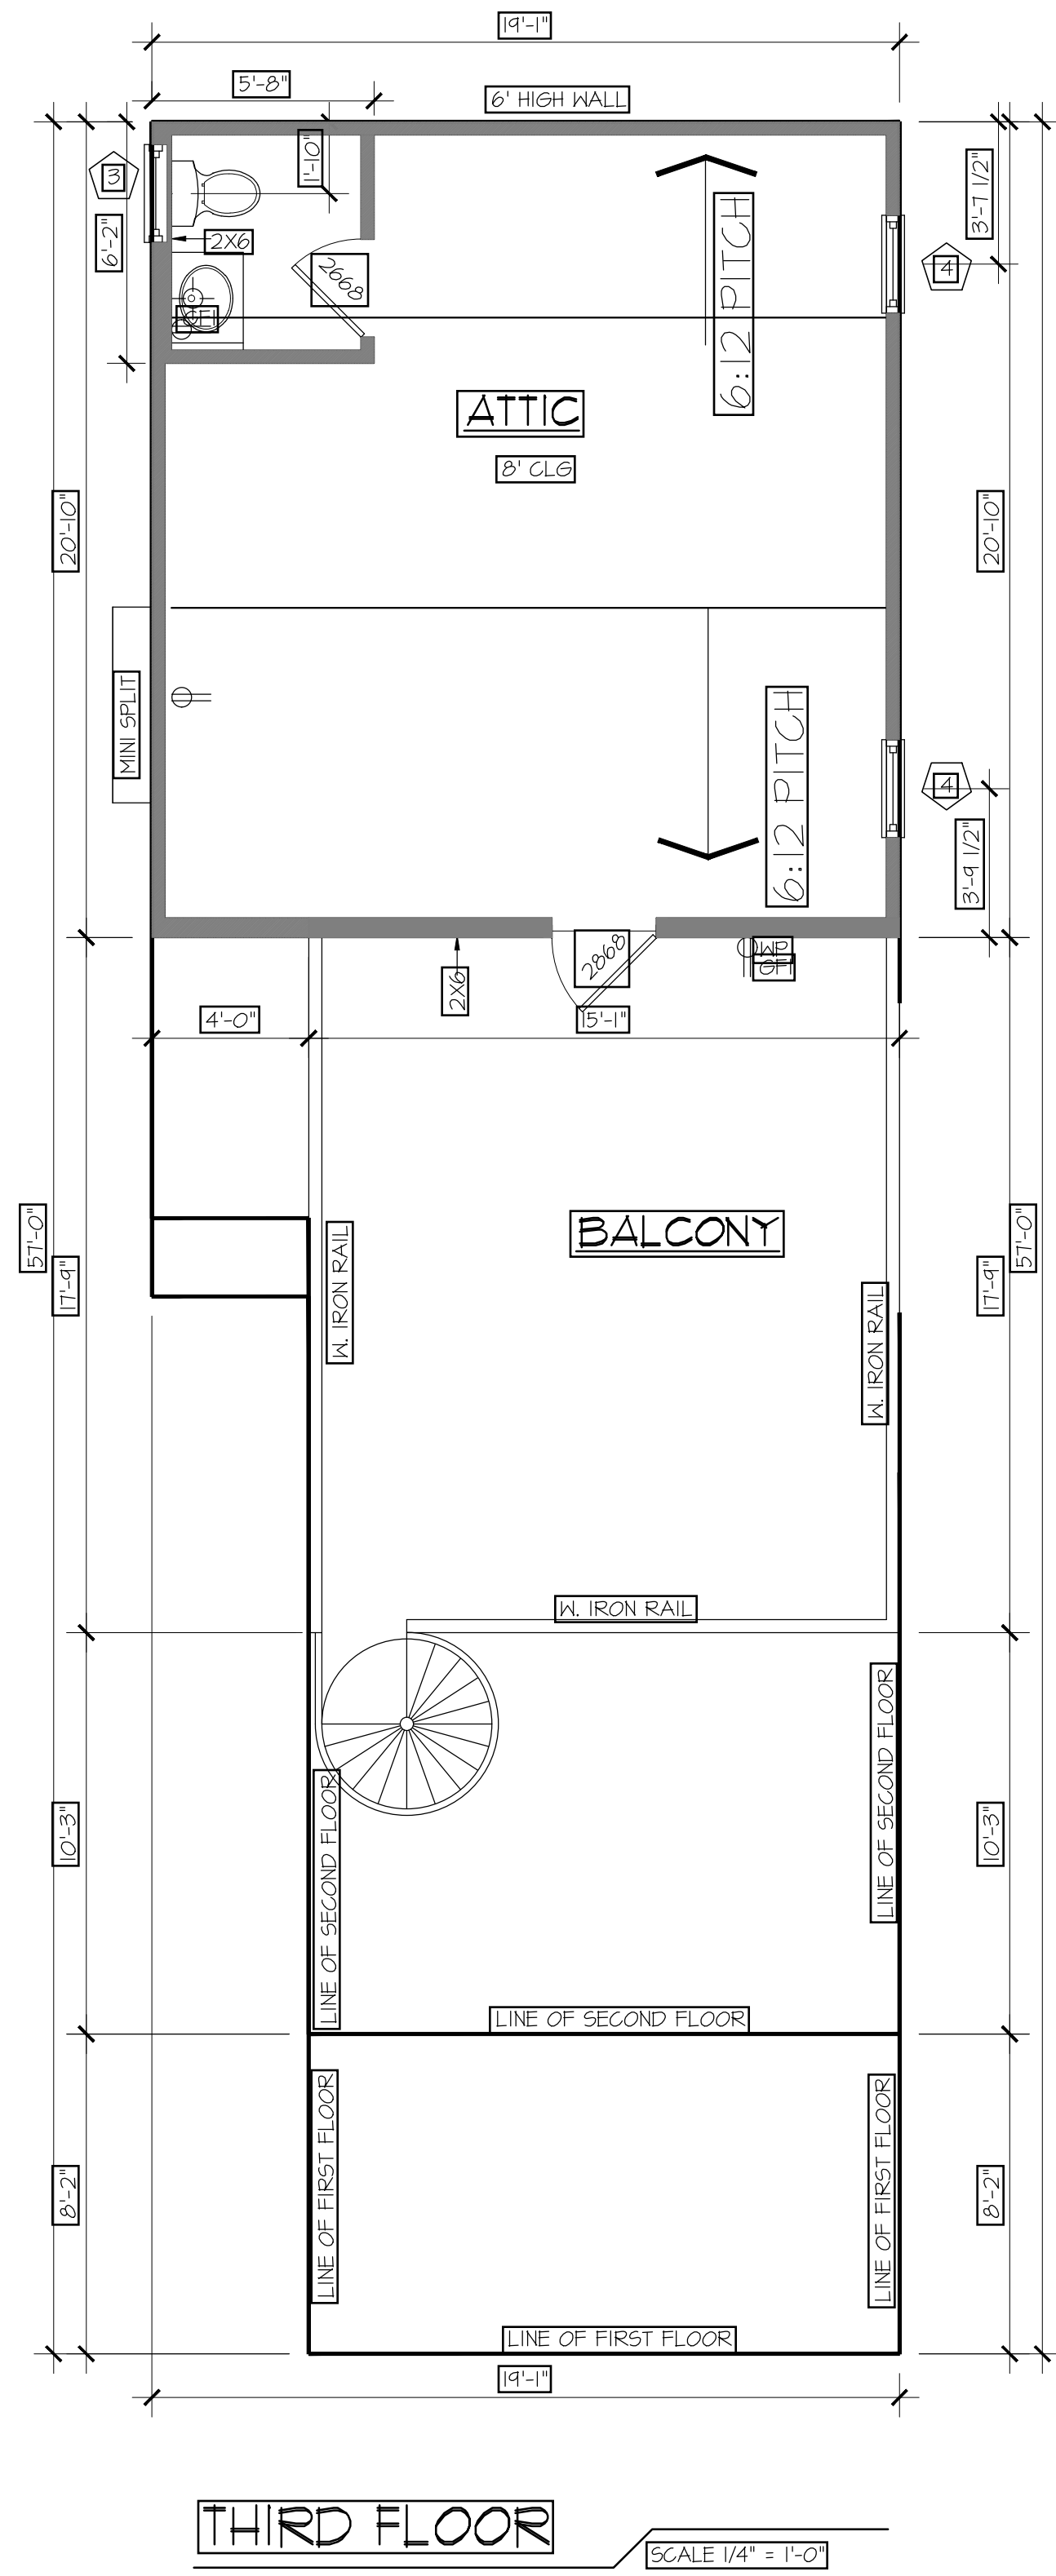
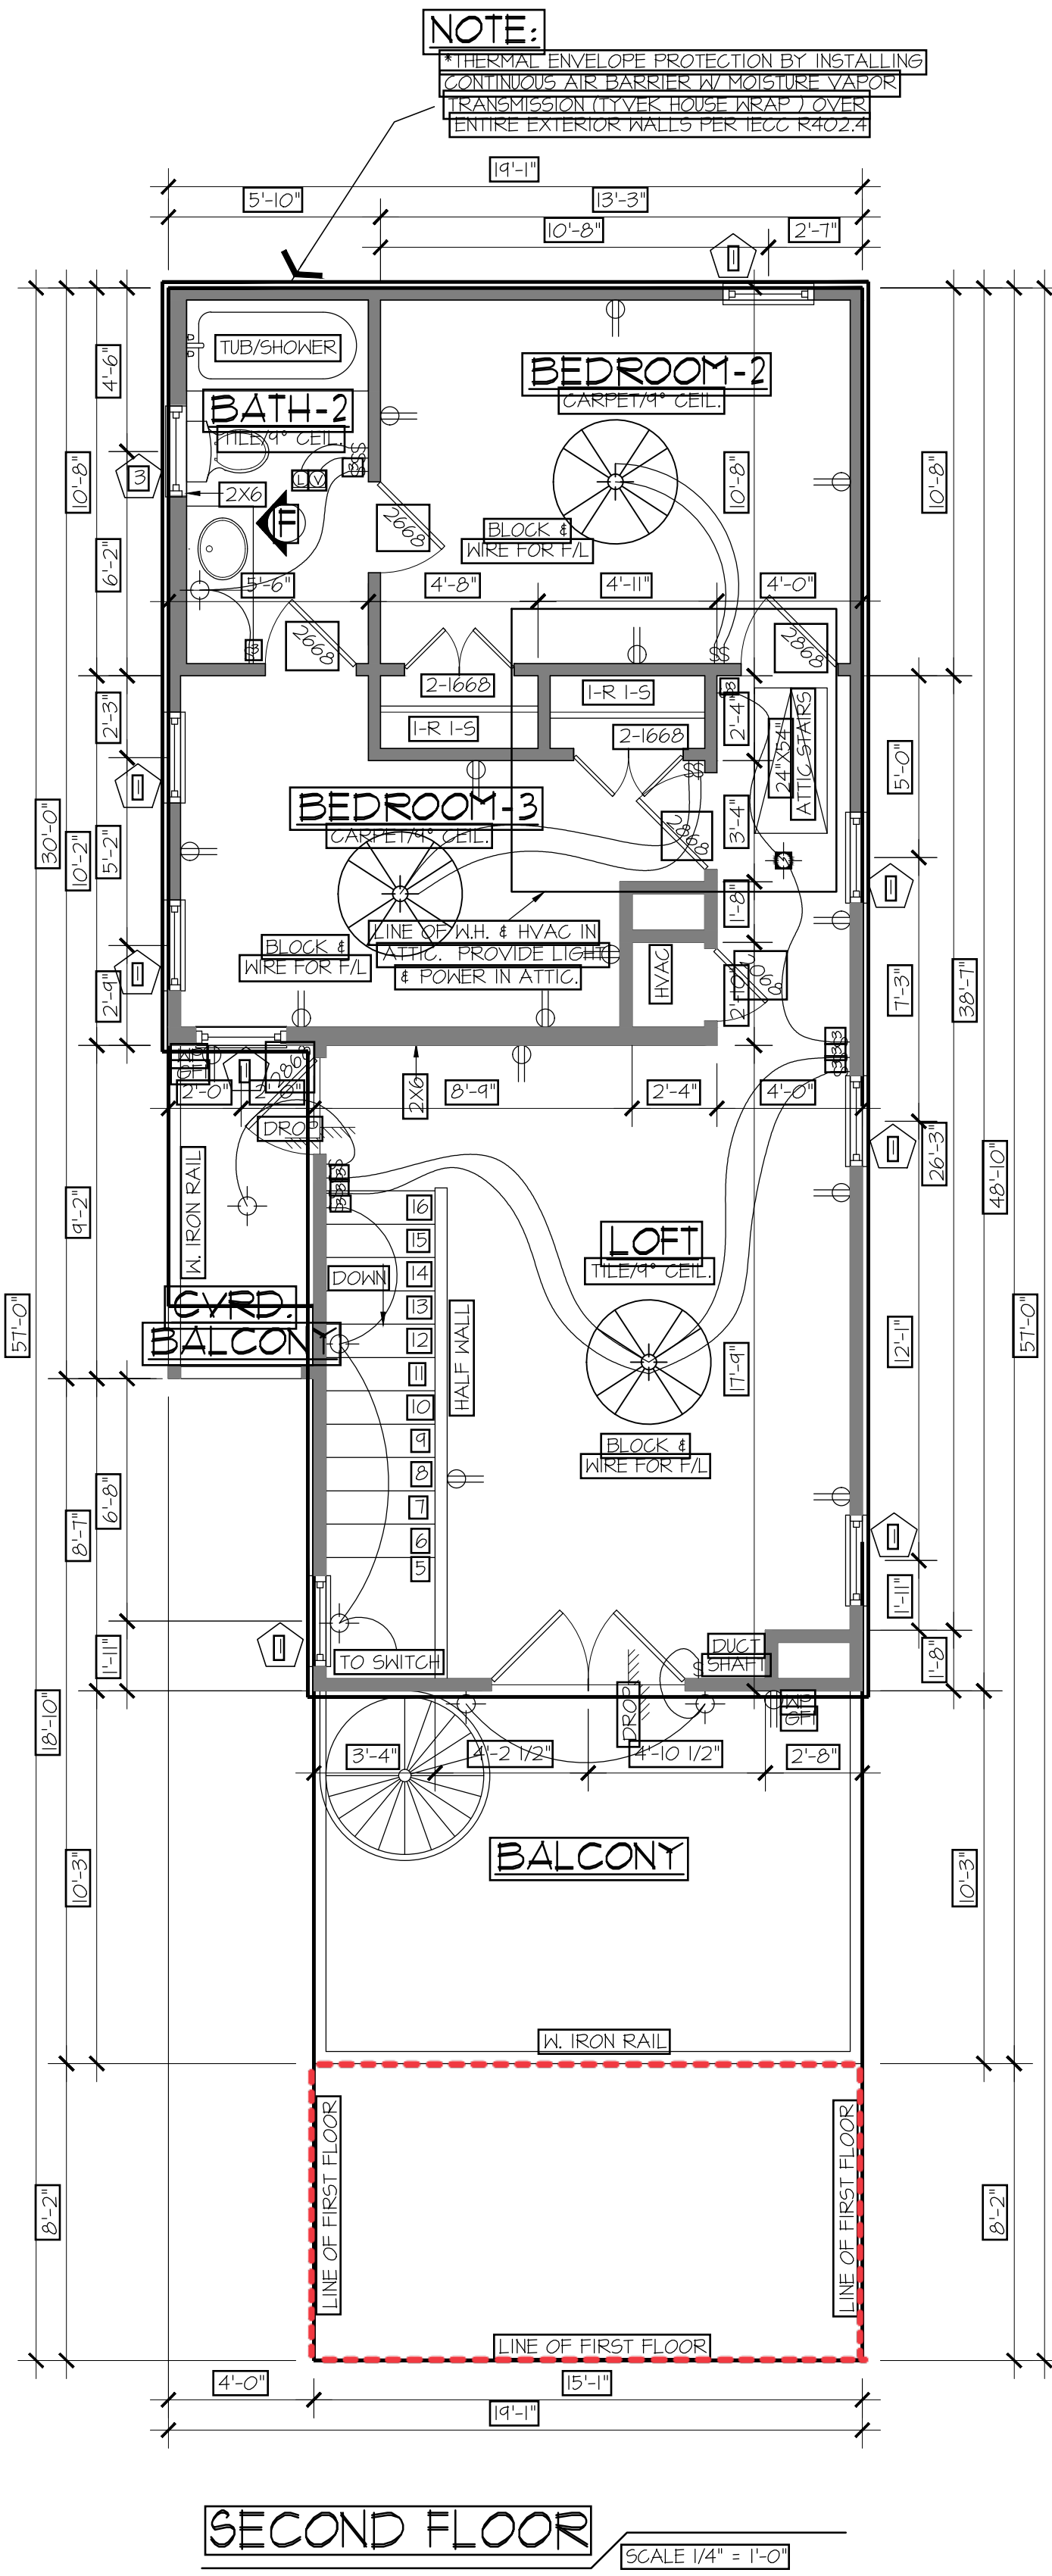


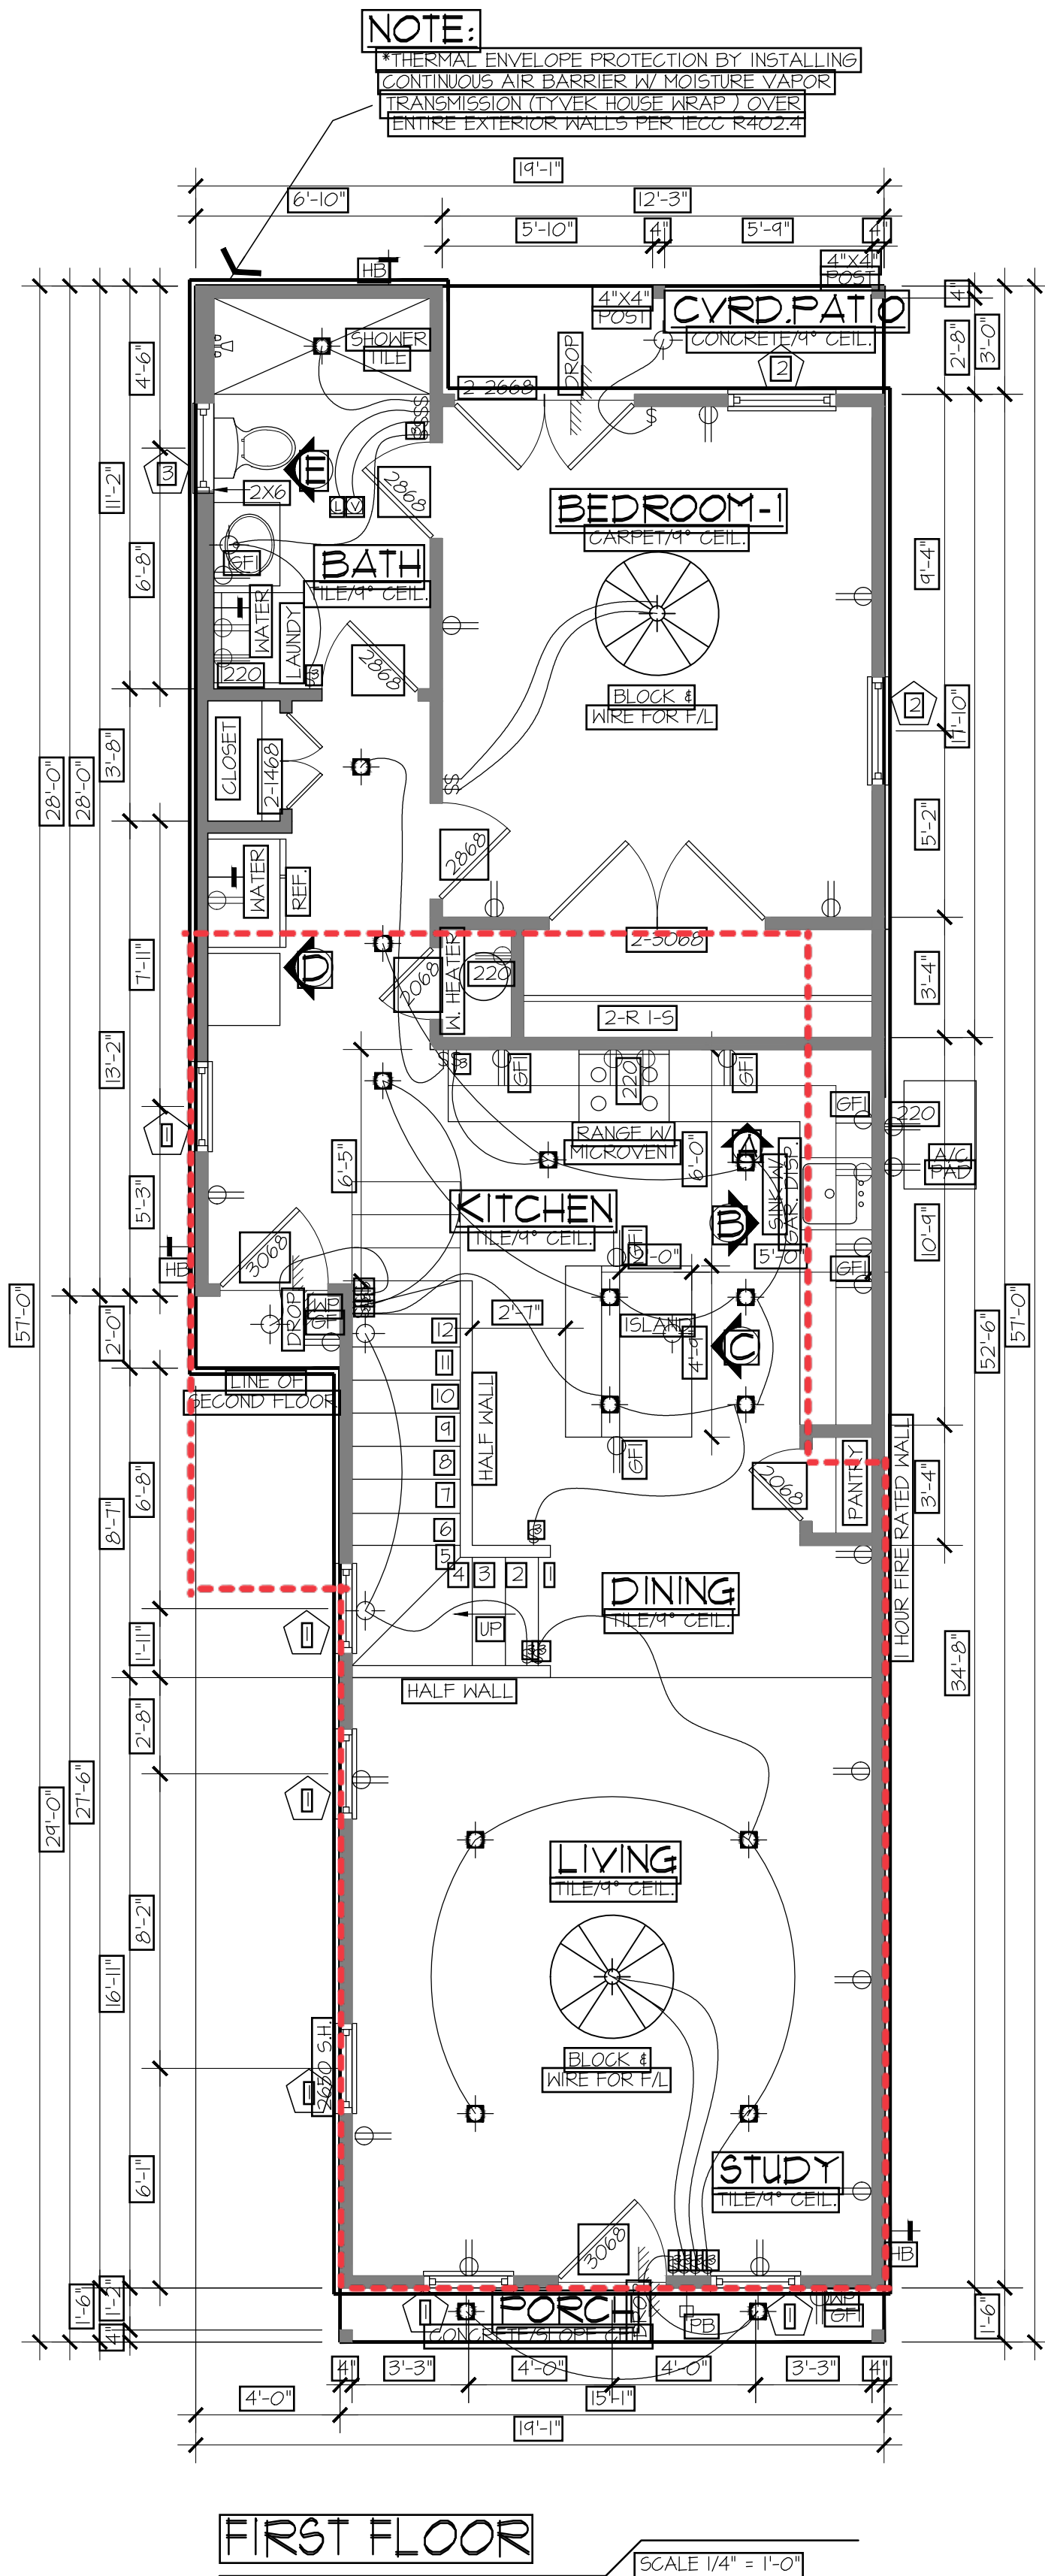

© COPYRIGHT 2025 ALL RIGHTS RESERVED

THESE PLANS ARE THE EXCLUSIVE PROPERTY OF GONZALES & ASSOCIATES. NO PART OF THESE PLANS MAY BE REPRODUCED OR TRANSMITTED IN ANY FORM OR BY ANY MEANS, ELECTRONIC OR MECHANICAL, INCLUDING PHOTOCOPYING, RECORDING, OR BY ANY INFORMATION STORAGE AND RETRIEVAL SYSTEM, WITHOUT THE WRITTEN PERMISSION OF GONZALES & ASSOCIATES. THE DESIGNER'S LIABILITY IS LIMITED TO THE DESIGN OF THE PLANS AND DOES NOT INCLUDE THE CONSTRUCTION OF THE PROJECT. THE OWNER'S LIABILITY IS LIMITED TO THE CONSTRUCTION OF THE PROJECT AND DOES NOT INCLUDE THE DESIGN OF THE PLANS.

PLAN-R-0000-B

MARICELA RESIDENCE

326 GARFIELD ALLEY  
LOT 5 BLOCK 8  
CITY OF SAN ANTONIO  
BEXAR COUNTY, TEXAS

GONZALES & ASSOCIATES  
BUILDING DESIGNERS & CONSULTANTS

FERNANDO N. GONZALES  
OWNER/ DESIGNER

8546 BROADWAY SUITE 135  
SAN ANTONIO, TEXAS 78217

TELEPHONE: (210) 804-1393  
FAX: (210) 850-2504

DRAWN BY:  
F.G.

STARTING DATE  
DECEMBER 09, 2025

REVISED DATE  
MARCH 03, 2026  
MAY 4 2026  
MAY 6 2026

JOB#  
25-028

SHEET#  
2 OF 3