

Fence Site Plan — 422 E French Pl, San Antonio TX 78212 (E French Place HD)
Stand Strong Fencing San Antonio · Dimensions per field measurement · Not a survey

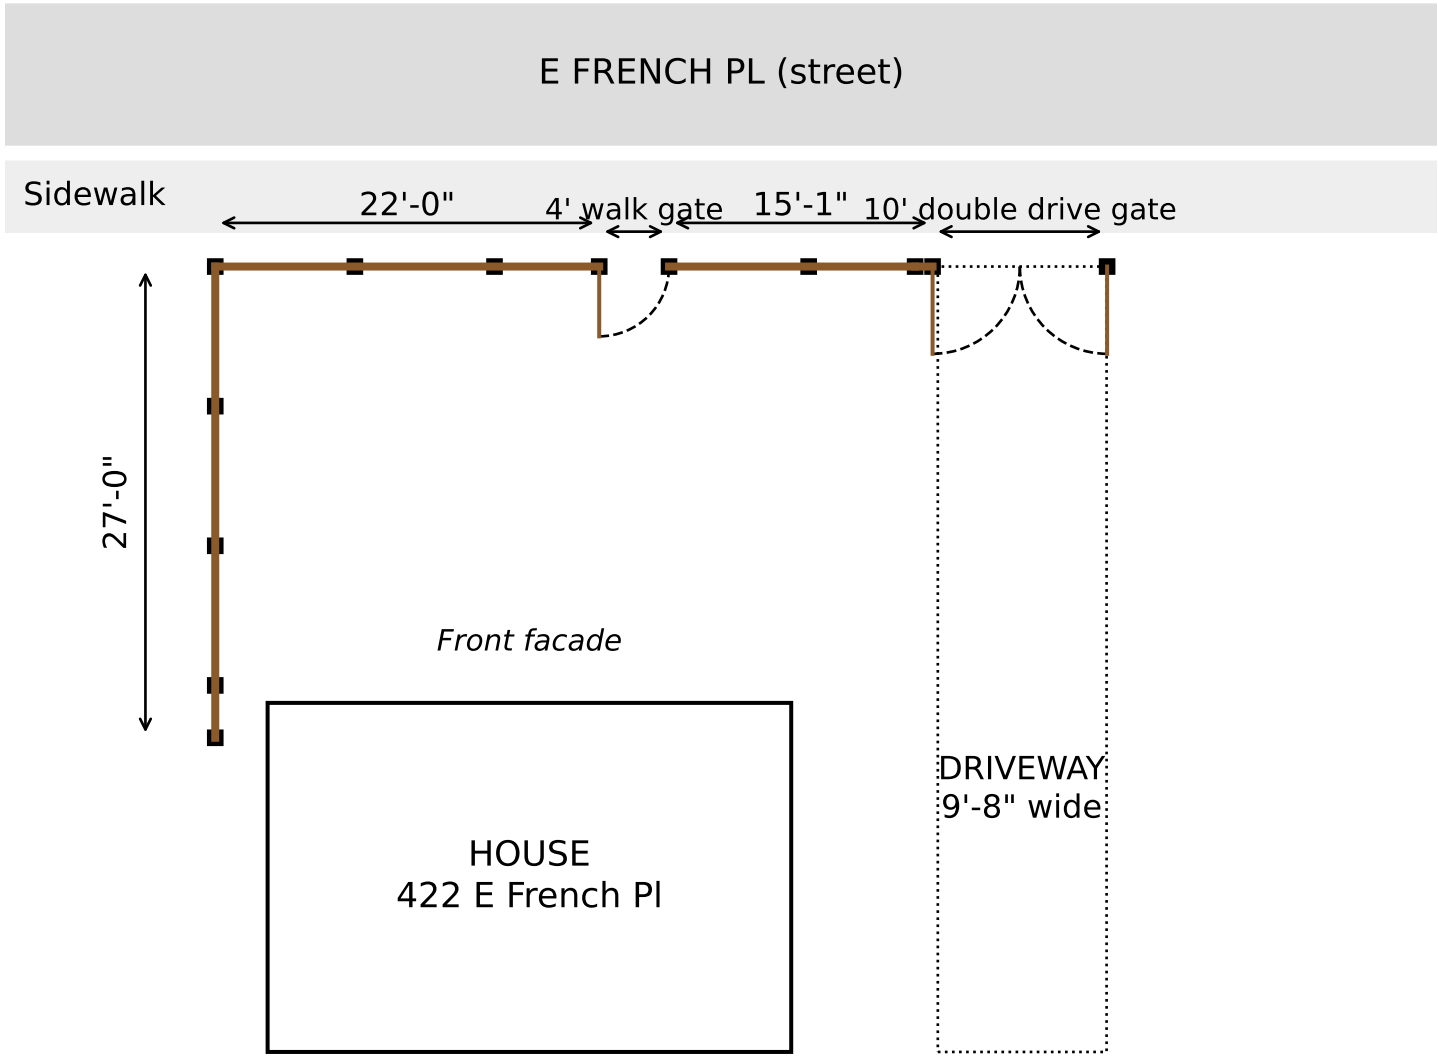

New fence (brown), all 3'-0" high. Front line approx. 52 ft incl. gates; left side 27 ft. Posts 6x6 wood, approx. 8 ft o.c.
Existing chain link on shared left property line: not part of this work.

Fence Elevation — 3'-0" Wood Picket Fence, 422 E French Pl

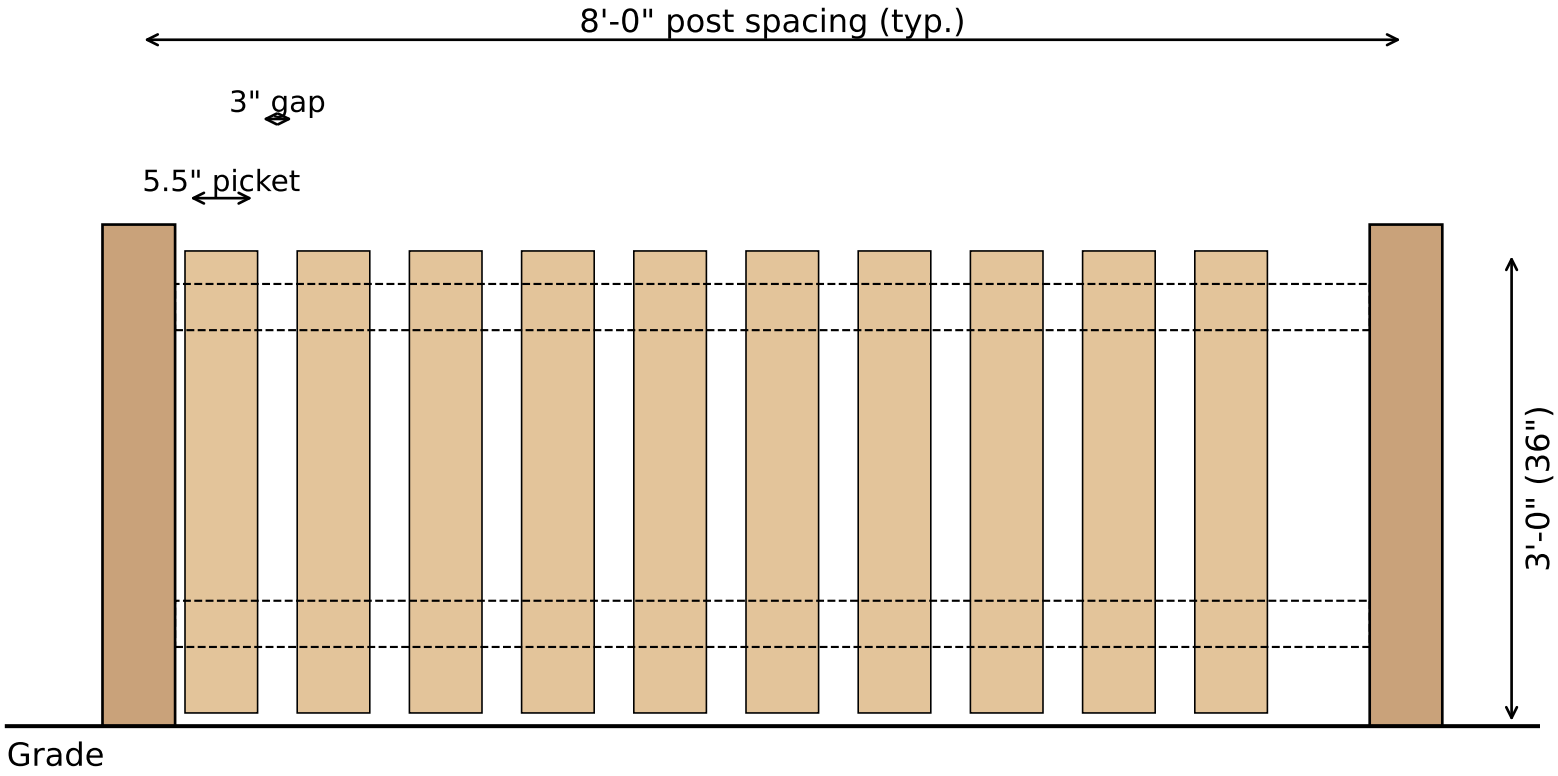

Typical front elevation: vertical wood pickets 5.5" wide with 3" spacing, horizontal rails behind pickets, 6x6 wood posts. Fence installed natural; painted by owner. Gates (4' walk, 10' double drive) match fence style and height.