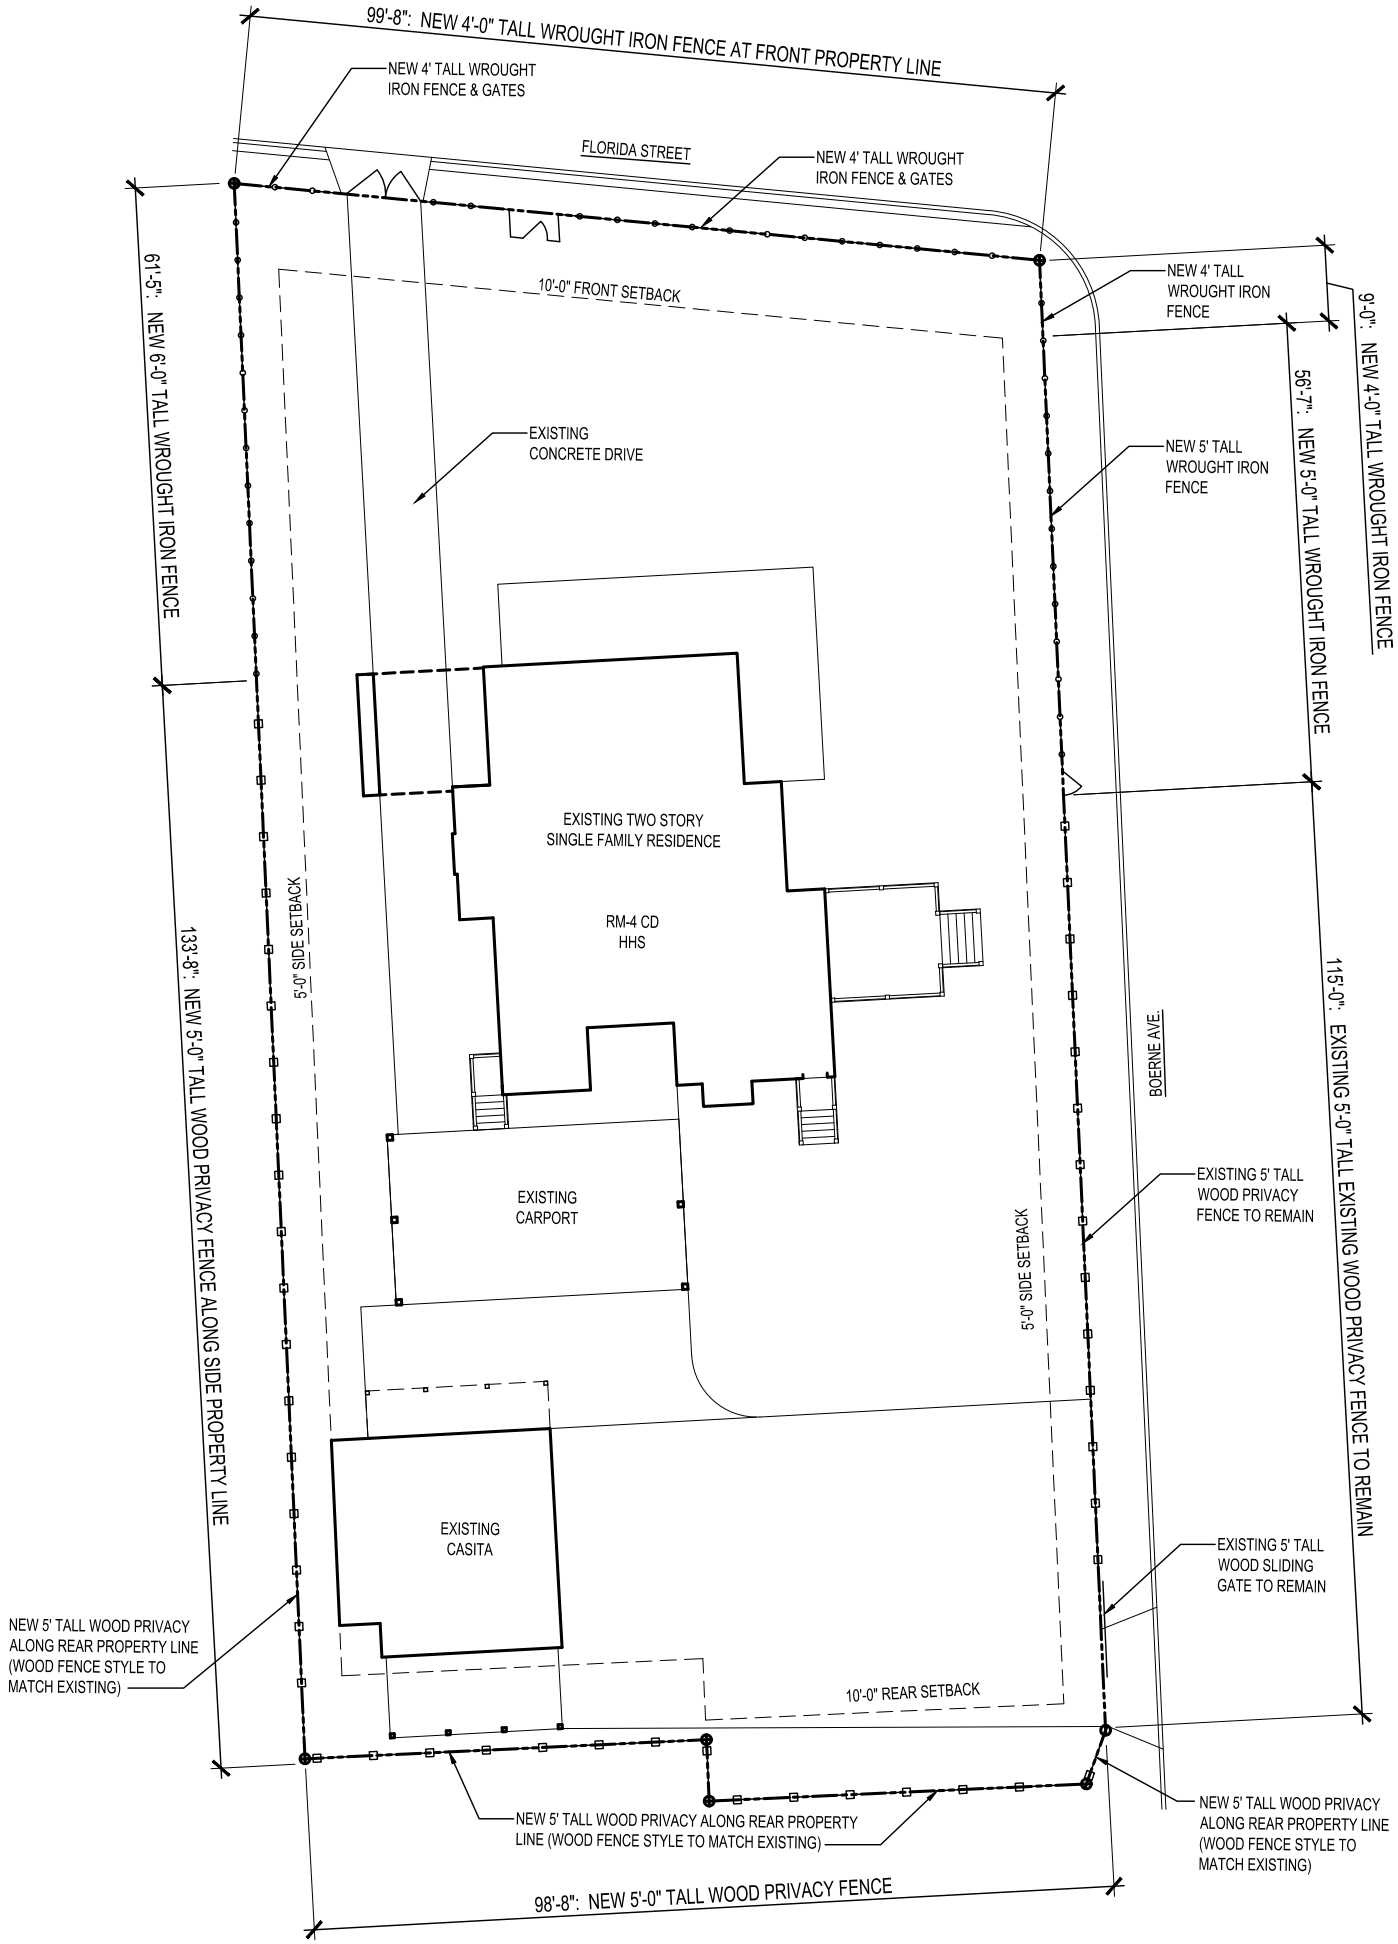

1

332 FLORIDA PROPOSED NEW FENCING PLAN

SCALE: NOT TO SCALE

SEPTEMBER 17, 2025

NORTH